


NOTES:
This drawing is Copyright of Anderton Gables
No scaling, dimensions, areas, etc. other than those figured are to be taken from this drawing. All dimensions to be checked on site by the contractor and such dimensions are their responsibility.
This drawing is for use at the named location and for the stated purpose only and as such should not be used at any other location or for any other purposes.
All work must comply with relevant British Standards and Building Regulation requirements.
Any drawing errors and/or omissions are to be reported to the Designer.
This drawing is to be read in conjunction with any other Designers or other Consultants information.

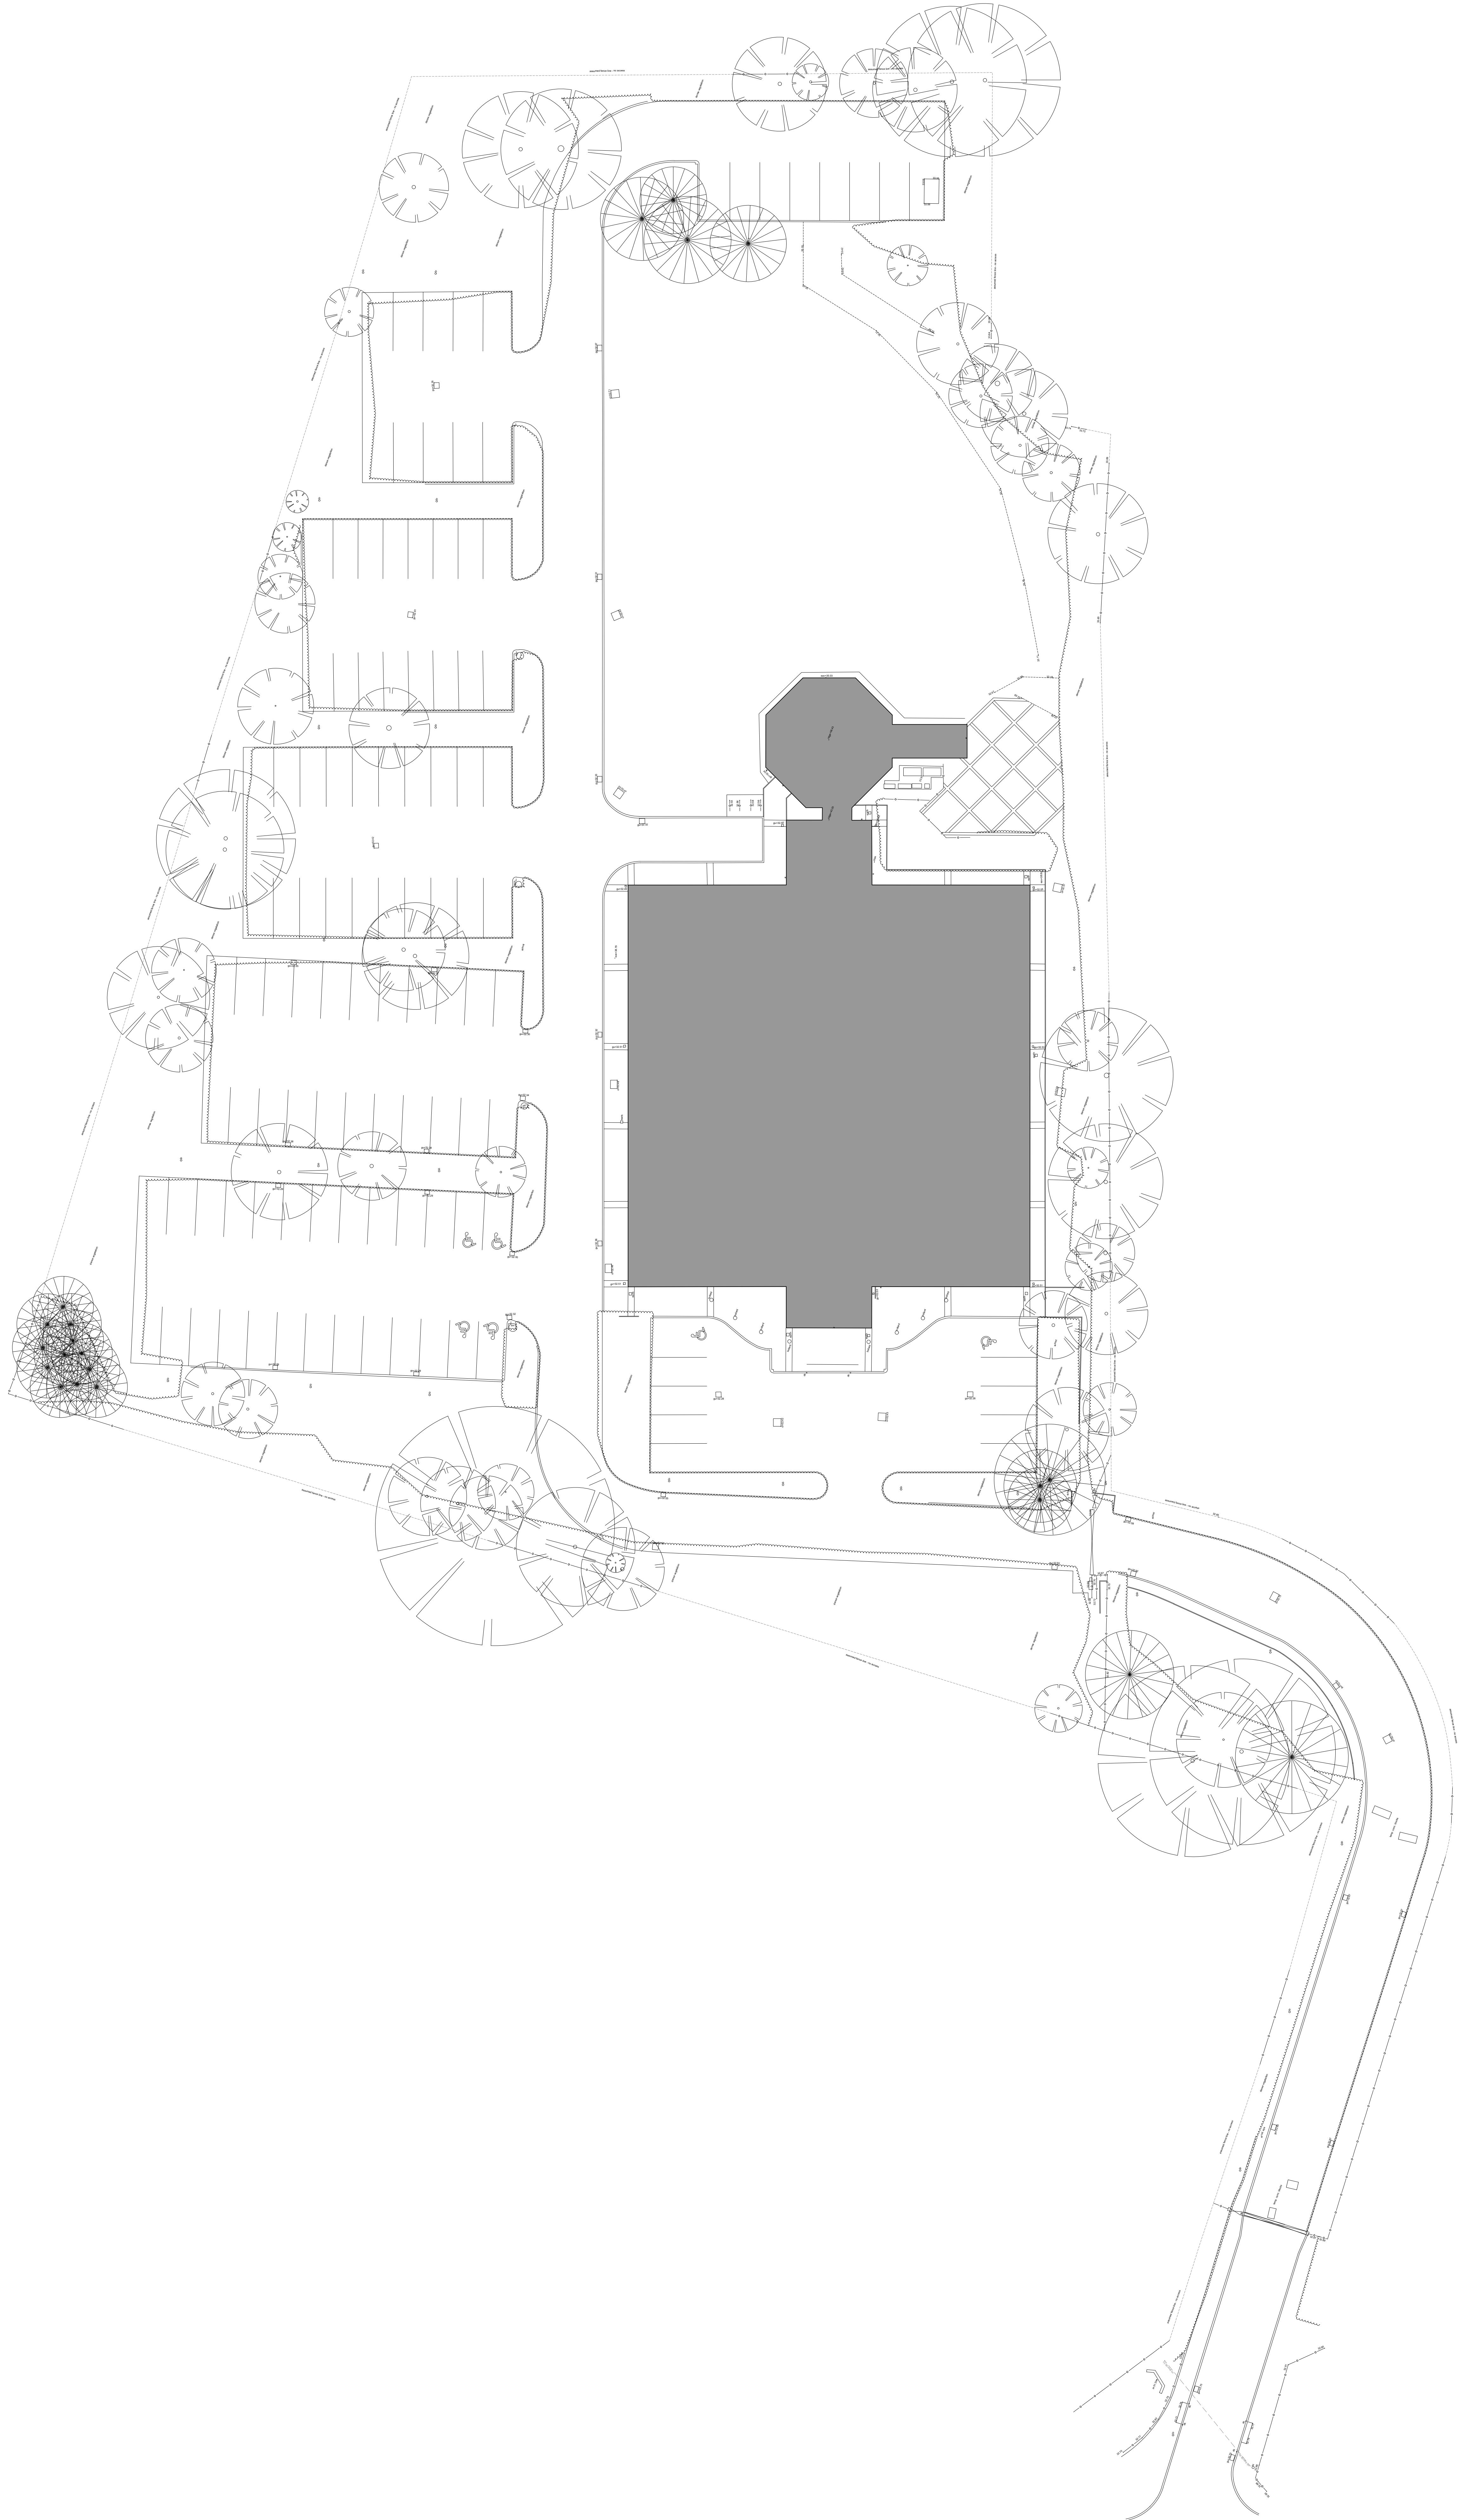

AG Anderton Gables
RICS
01772 592800
Thames Court House, 62 Cross Street, Preston, Lancashire, PR1 3LT
MANCHESTER 0161 696 399
Canada House, Suite G, Chapelow Street, Manchester, M2 9PL
LIVERPOOL 0151 652 3550
Avenue AG, Room 2.4, 4th, Paul Square, Liverpool, L3 9SJ
W anderton@agables.co.uk
E p.giles@andertongables.co.uk
A DRAWING STATUS: UPDATED **AW** 14.02.25

Project Location:
BOWERSGATE SCHOOL
FLOATS ROAD
WITHERSHAW
MANCHESTER
M23 9PL

EXISTING SITE PLAN

Drawing No.	Scale	Date	Drawn By	Checked By
1200	AD	12/25	AW	CB

AG25/0475 14 A