




PURPOSE OF ISSUE	PLANNING
Do not scale from this drawing. All information should be checked by the contractor on site before commencing work. Any discrepancies should be reported to the architect immediately. All rights are reserved and are not transferable. Unauthorised reproductions of this drawing are not permitted.	

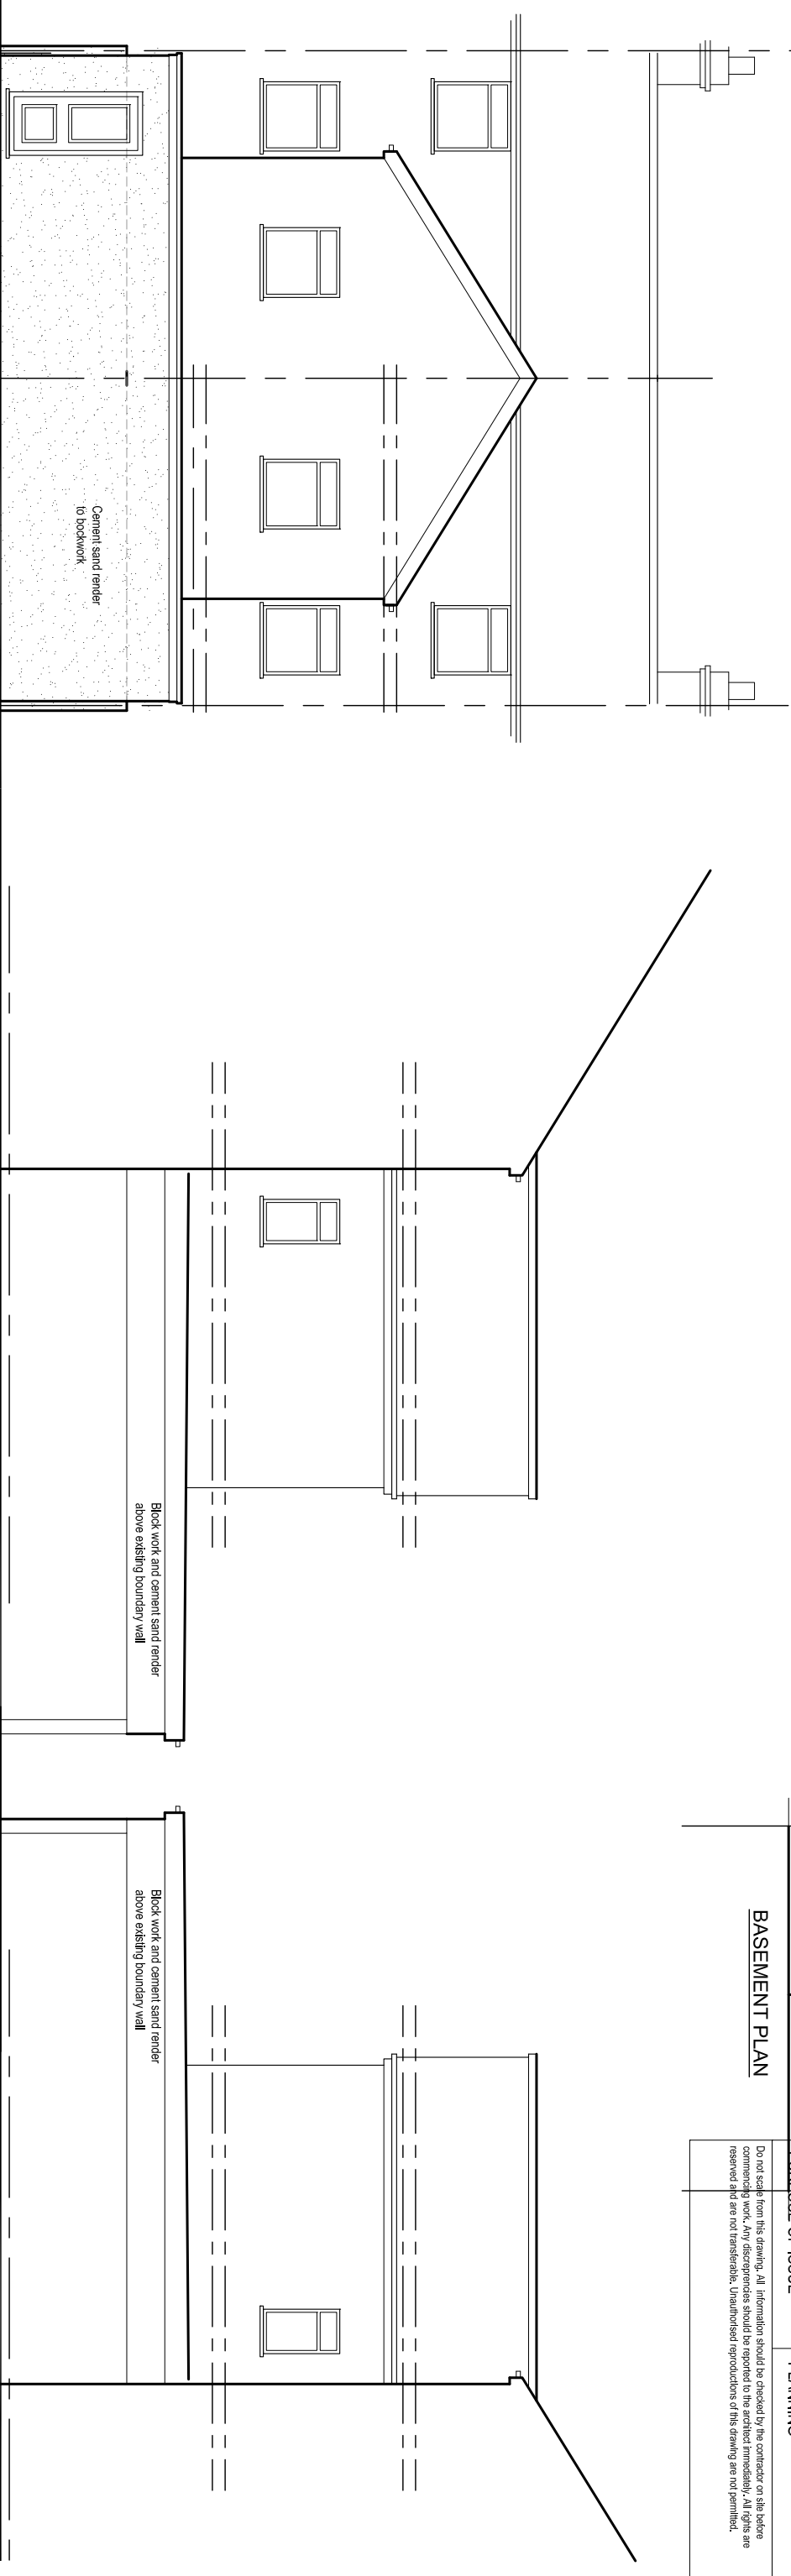


PROPOSED REAR ELEVATION

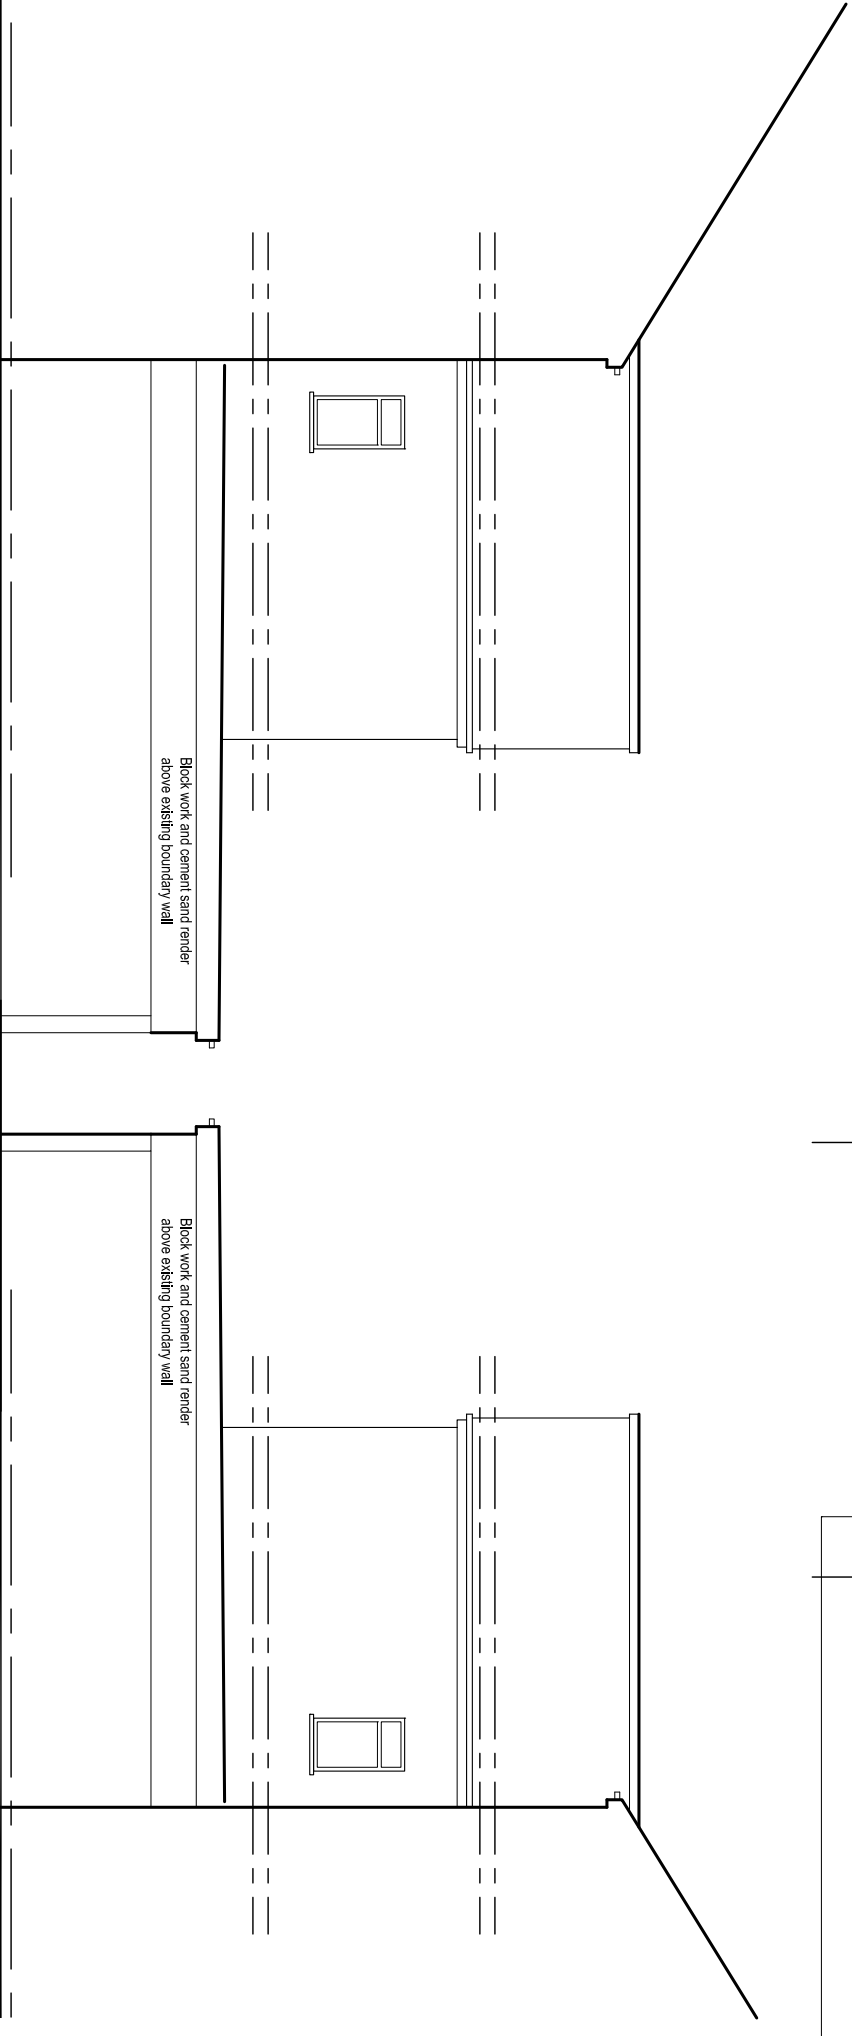


PROPOSED SIDE ELEVATION

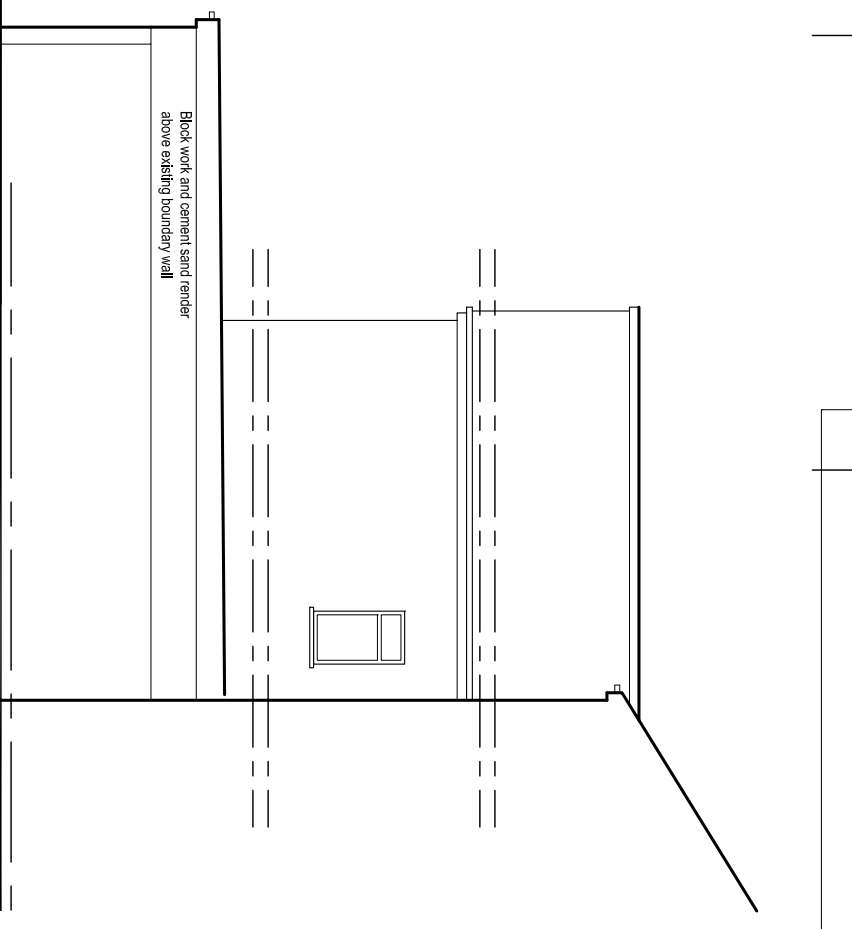


PROPOSED SIDE ELEVATION

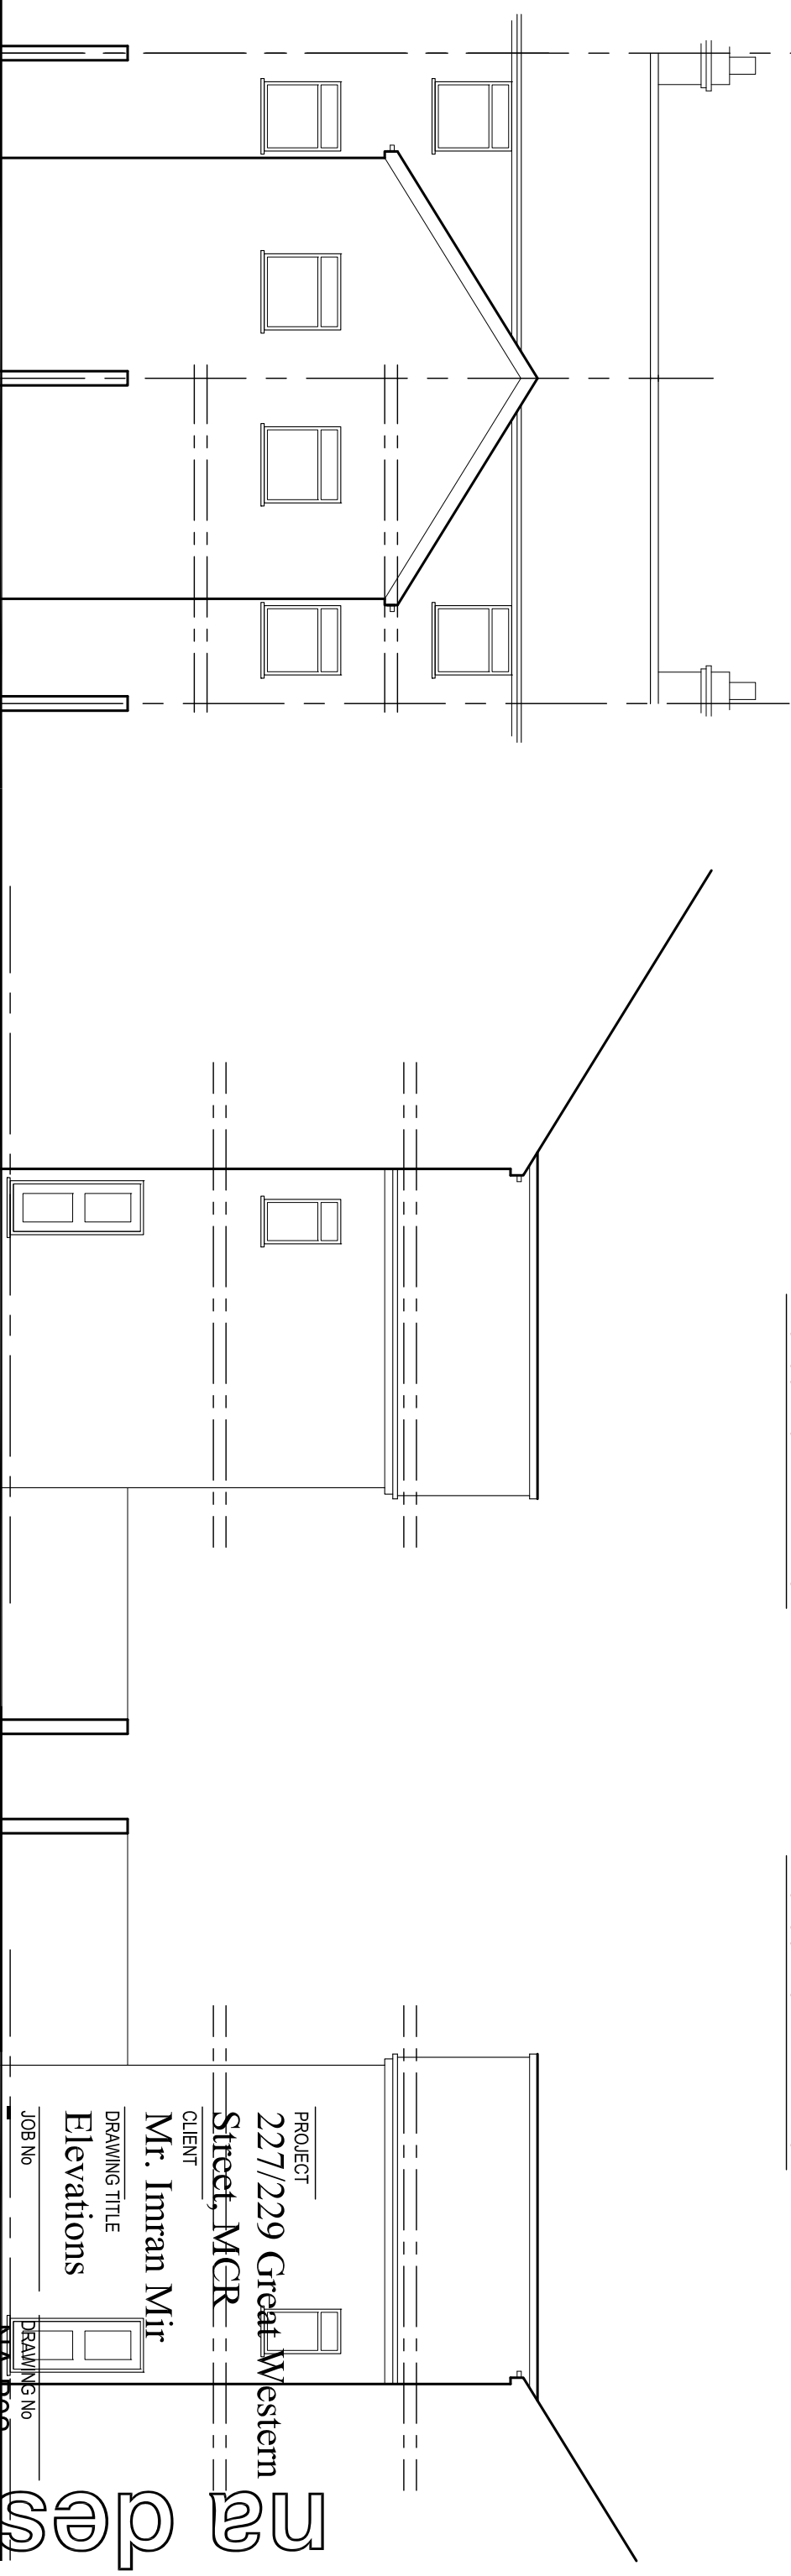

EXISTING REAR ELEVATION

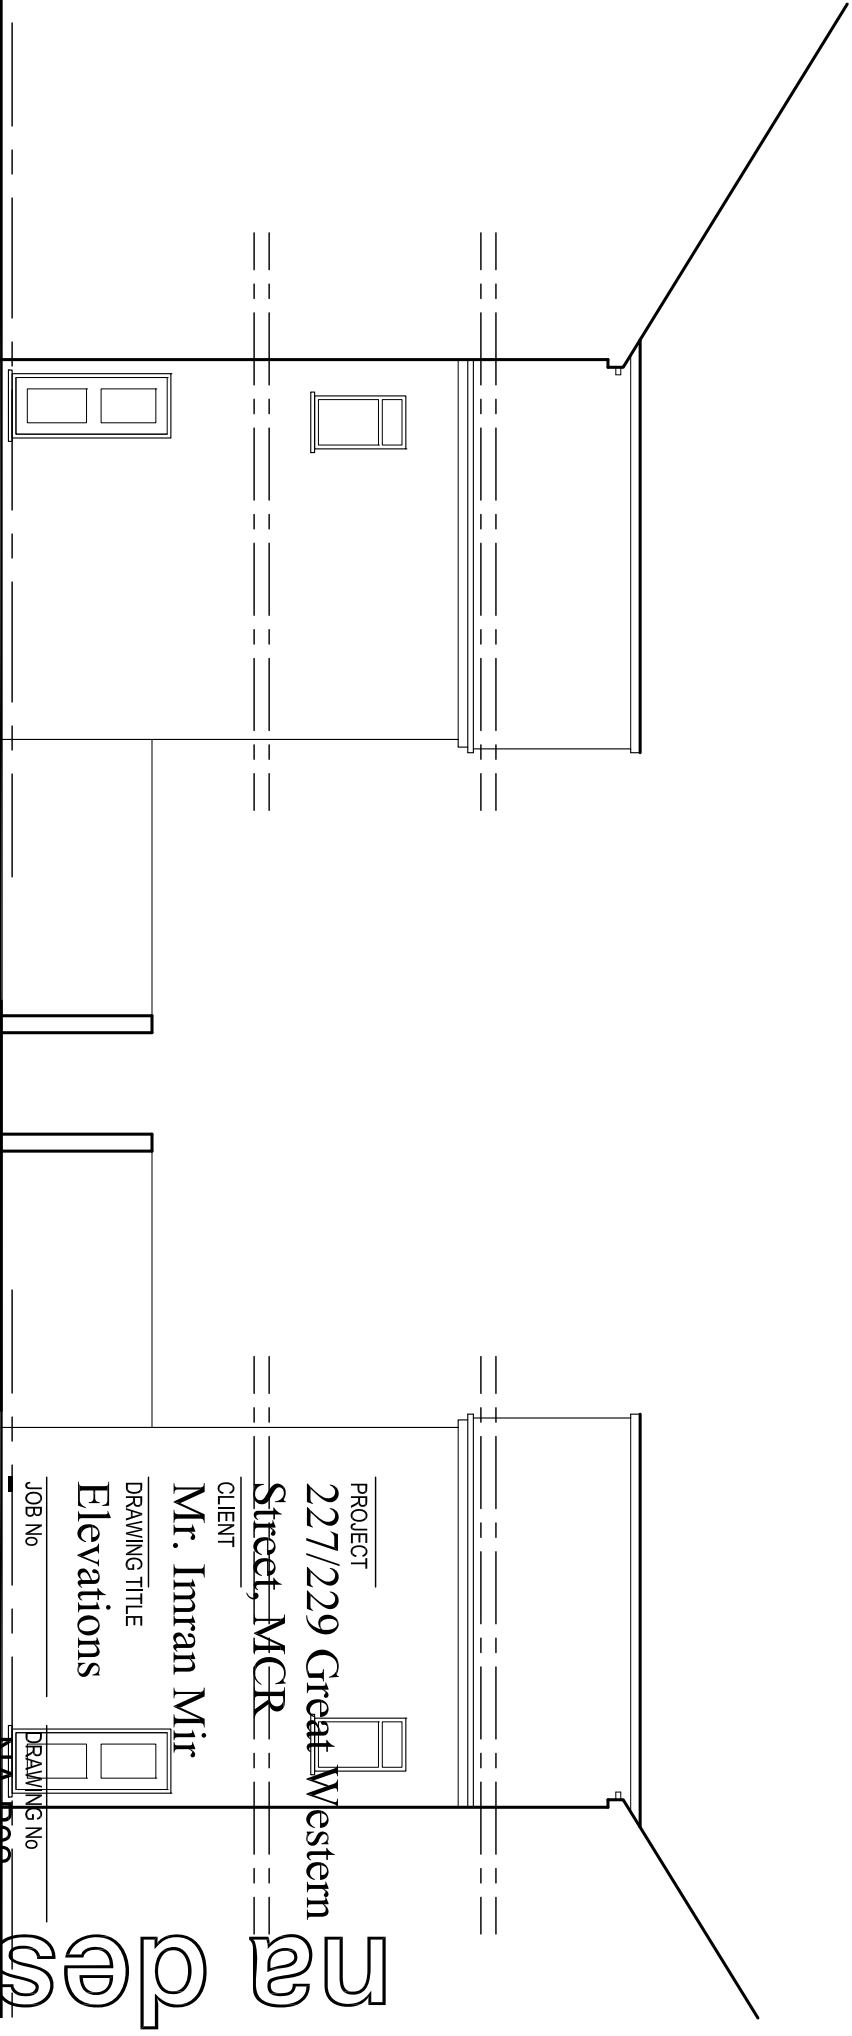

EXISTING SIDE ELEVATION

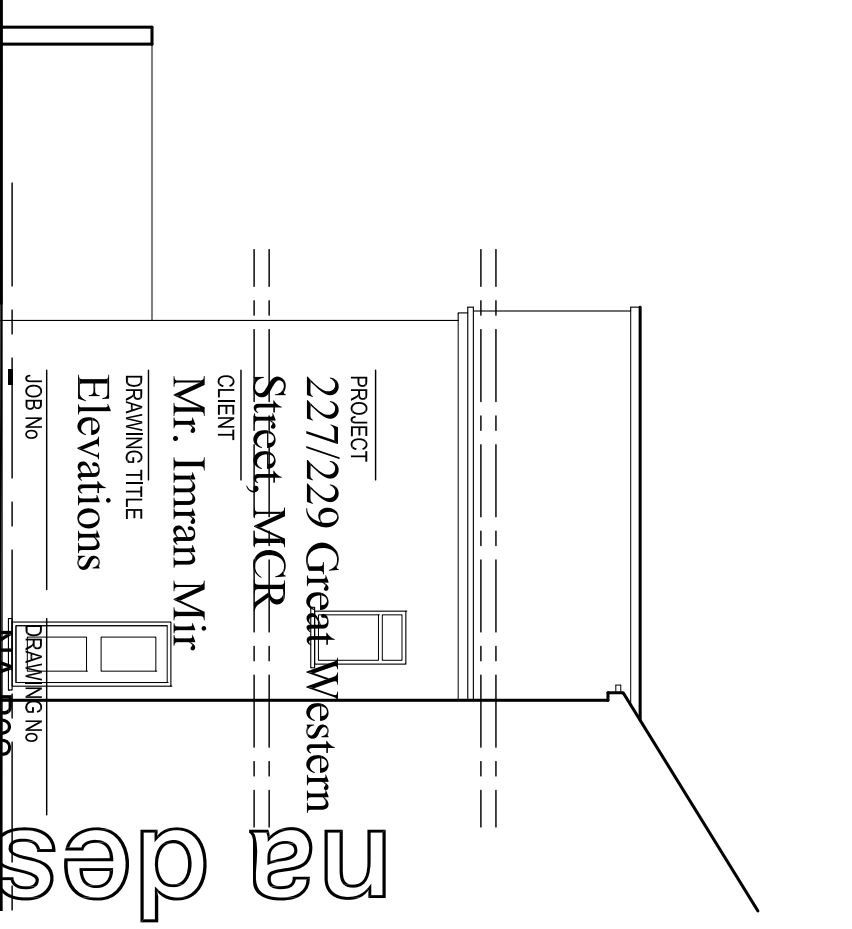

EXISTING SIDE ELEVATION

SCALE 1:100@A3 DATE Mar. 206 REVISION -

t: 0782 895 3405

e: nadesignandbuilds@gmail.com

PROJECT 227/229 Great Western Street, MCR

CLIENT Mr. Imran Mir

DRAWING TITLE Elevations

JOB No

DRAWING No

nadesignandbuilds