


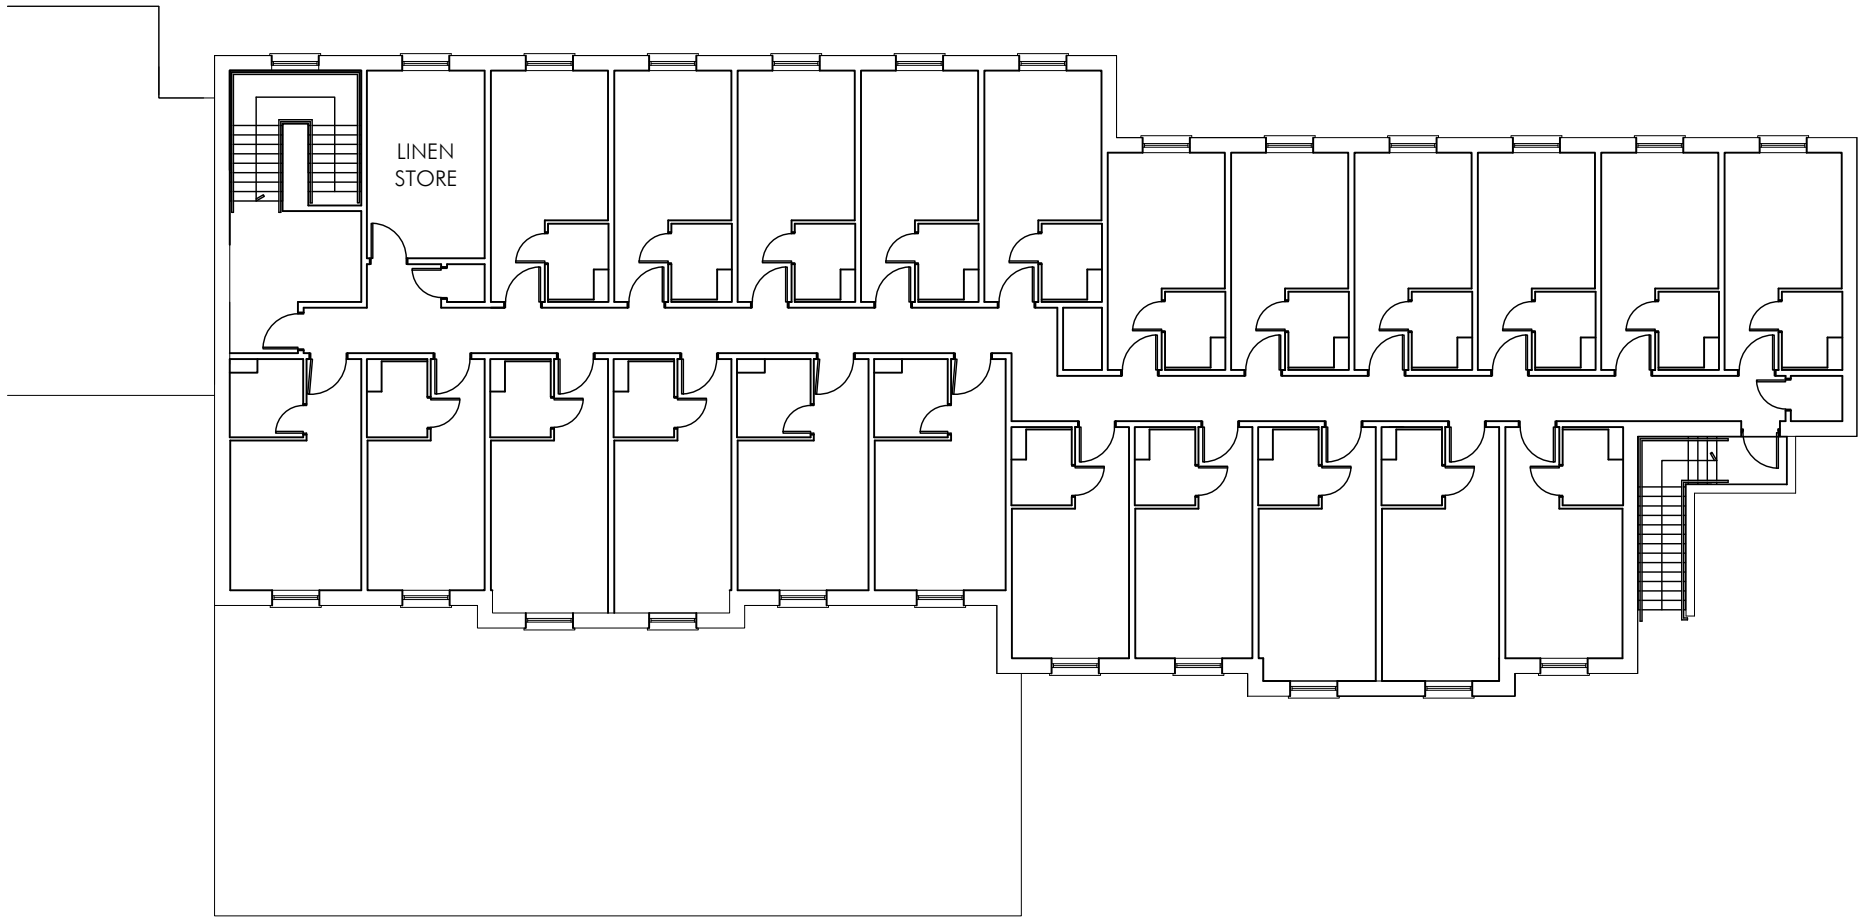
 


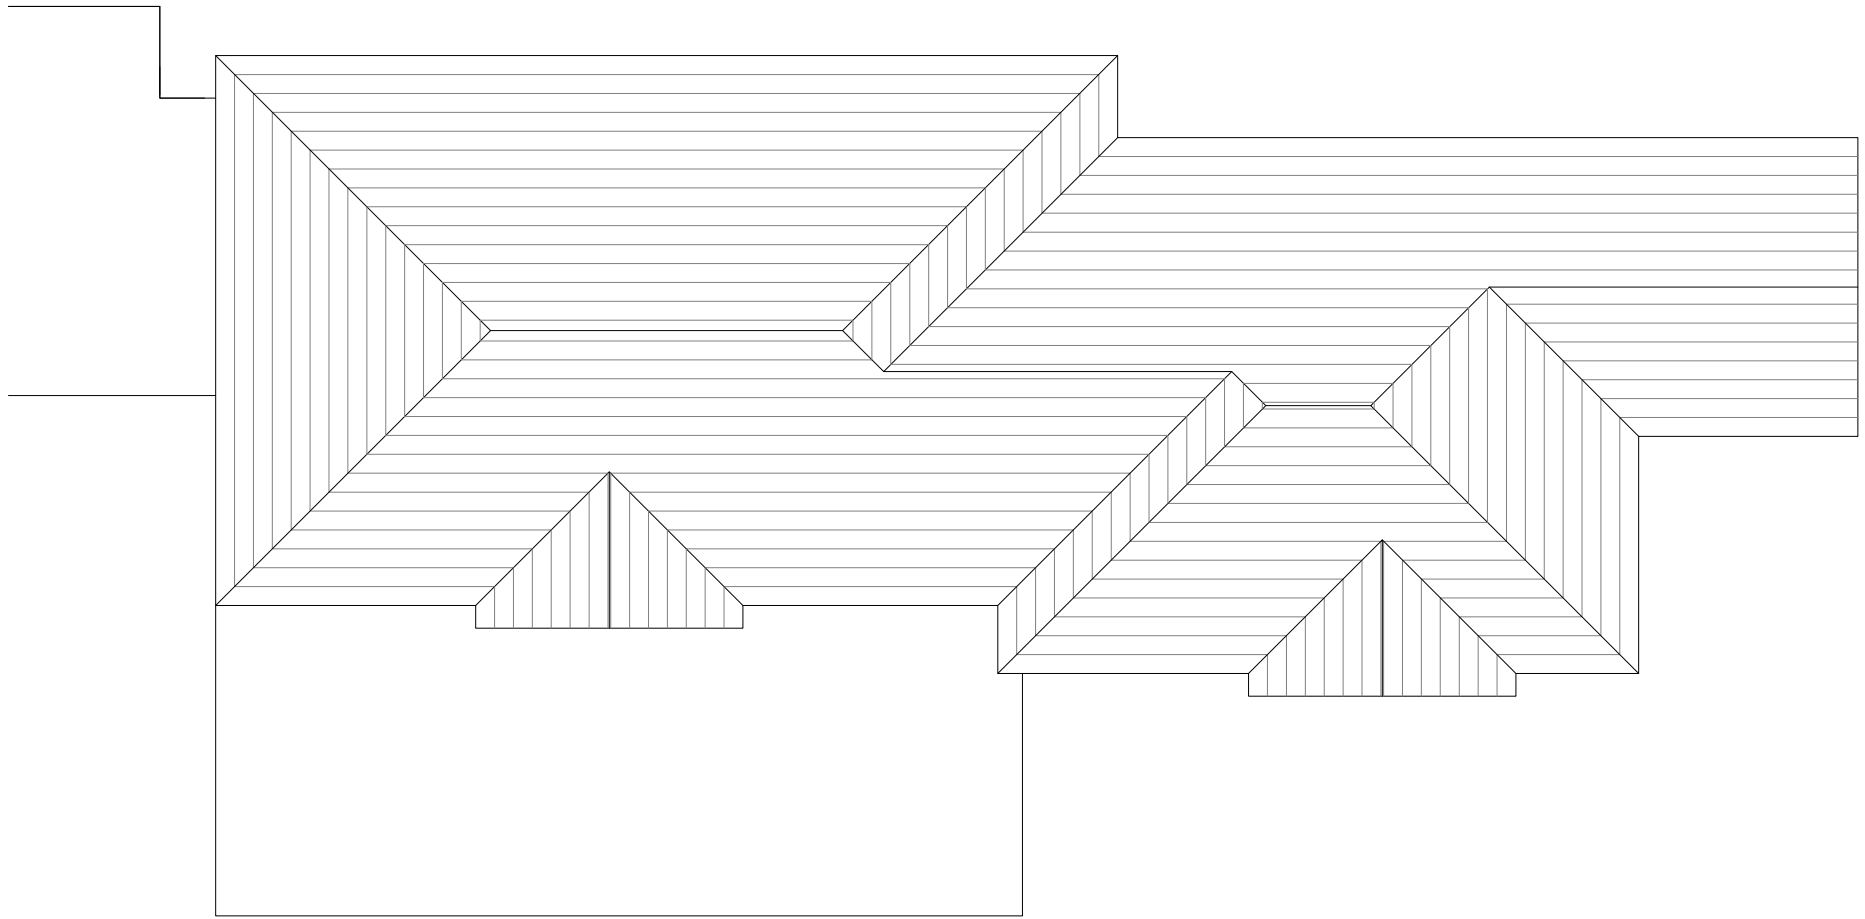


PROPOSED FIRST FLOOR PLAN  
1:200

 

PROPOSED ROOF PLAN  
1:200

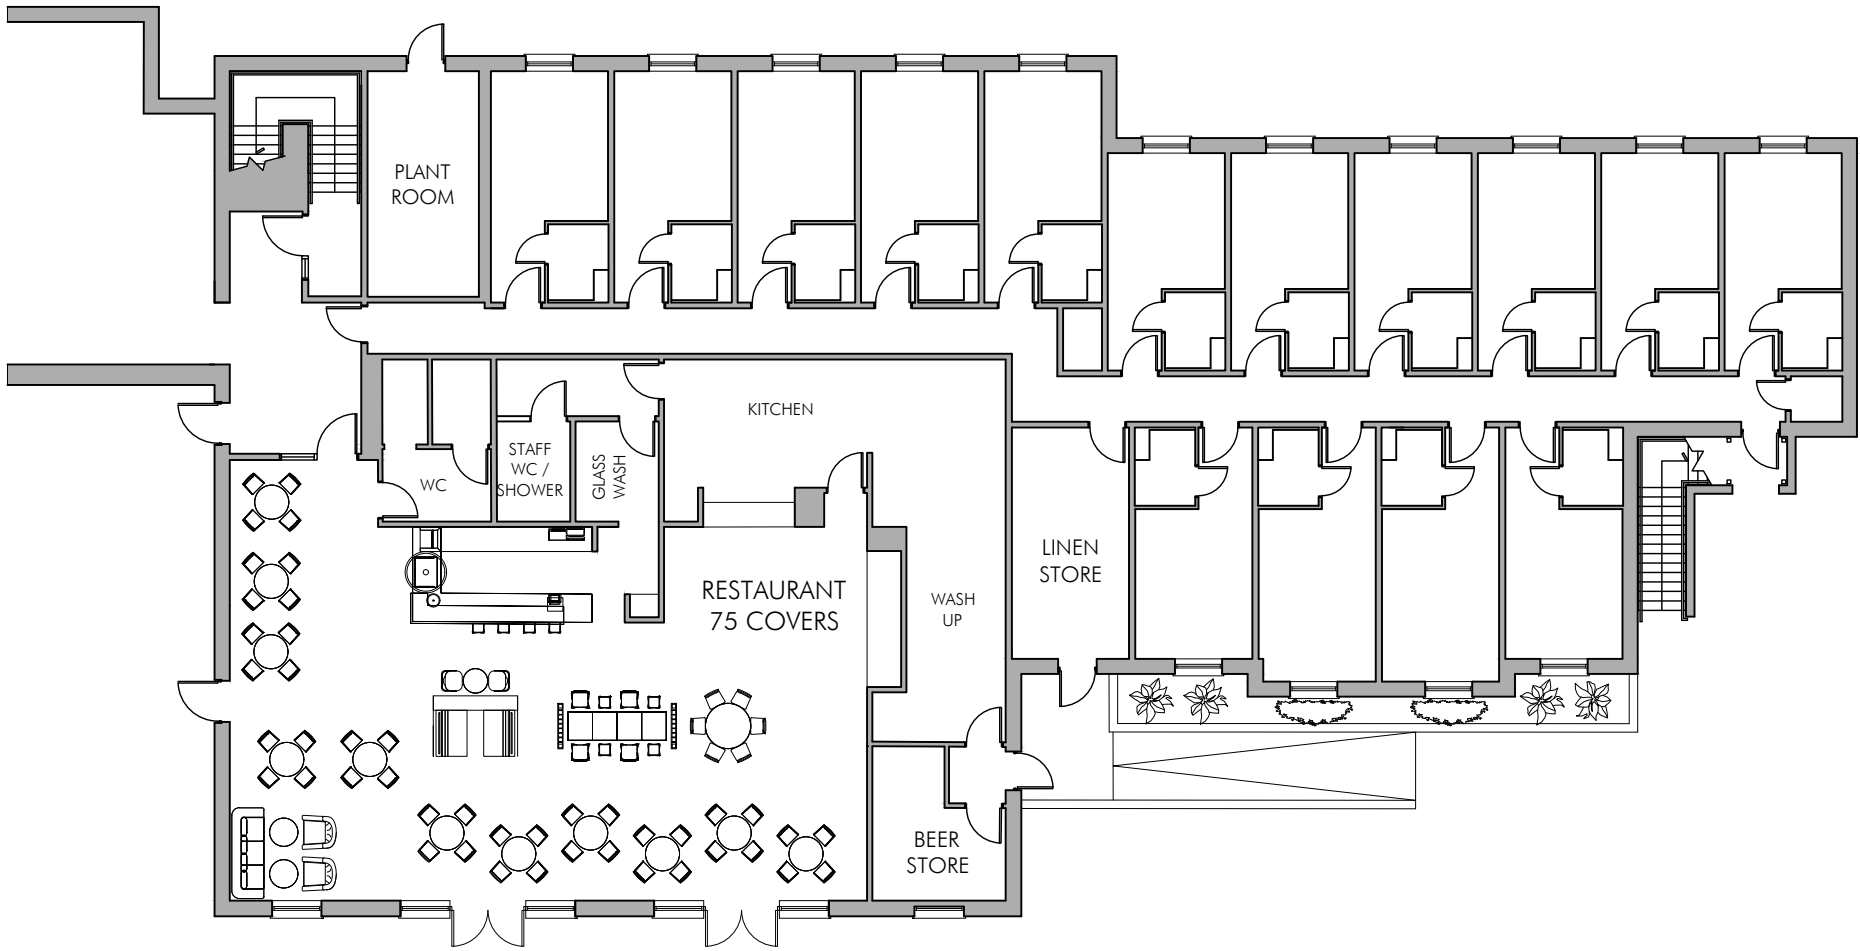

PROPOSED GROUND FLOOR PLAN  
1:200

 

|   |                    |                  |     |
|---|--------------------|------------------|-----|
| AM<br>DRAWN   | DRAWN<br>REVISION  | 11/12/24<br>DATE | VER |
| <div>AP<br/>ALLISON PIKE</div> <div>ARCHITECTS &amp; DESIGNERS</div> <div>7 Buxton Road West, Disley,<br/>Stockport, Cheshire, SK12 2AE.<br/>Website: <a href="http://www.allisonpike.com">www.allisonpike.com</a></div> <div>Telephone: 01663 763000<br/>Facsimile: 01663 766772<br/>Email: <a href="mailto:studio@allisonpike.com">studio@allisonpike.com</a></div> <div>© Allison Pike Partnership Limited.</div> |                    |                  |     |
| PROJECT<br>PREMIER INN EXTENSION<br>HEALD GREEN, MANCHESTER   |                    |                  |     |
| TITLE<br>PROPOSED FLOOR PLANS   |                    |                  |     |
| SCALE<br>1:200 @ A2   |                    |                  |     |
| JOB No<br>PI1096   | DRAWING No<br>AP04 | REV<br>/         |     |