




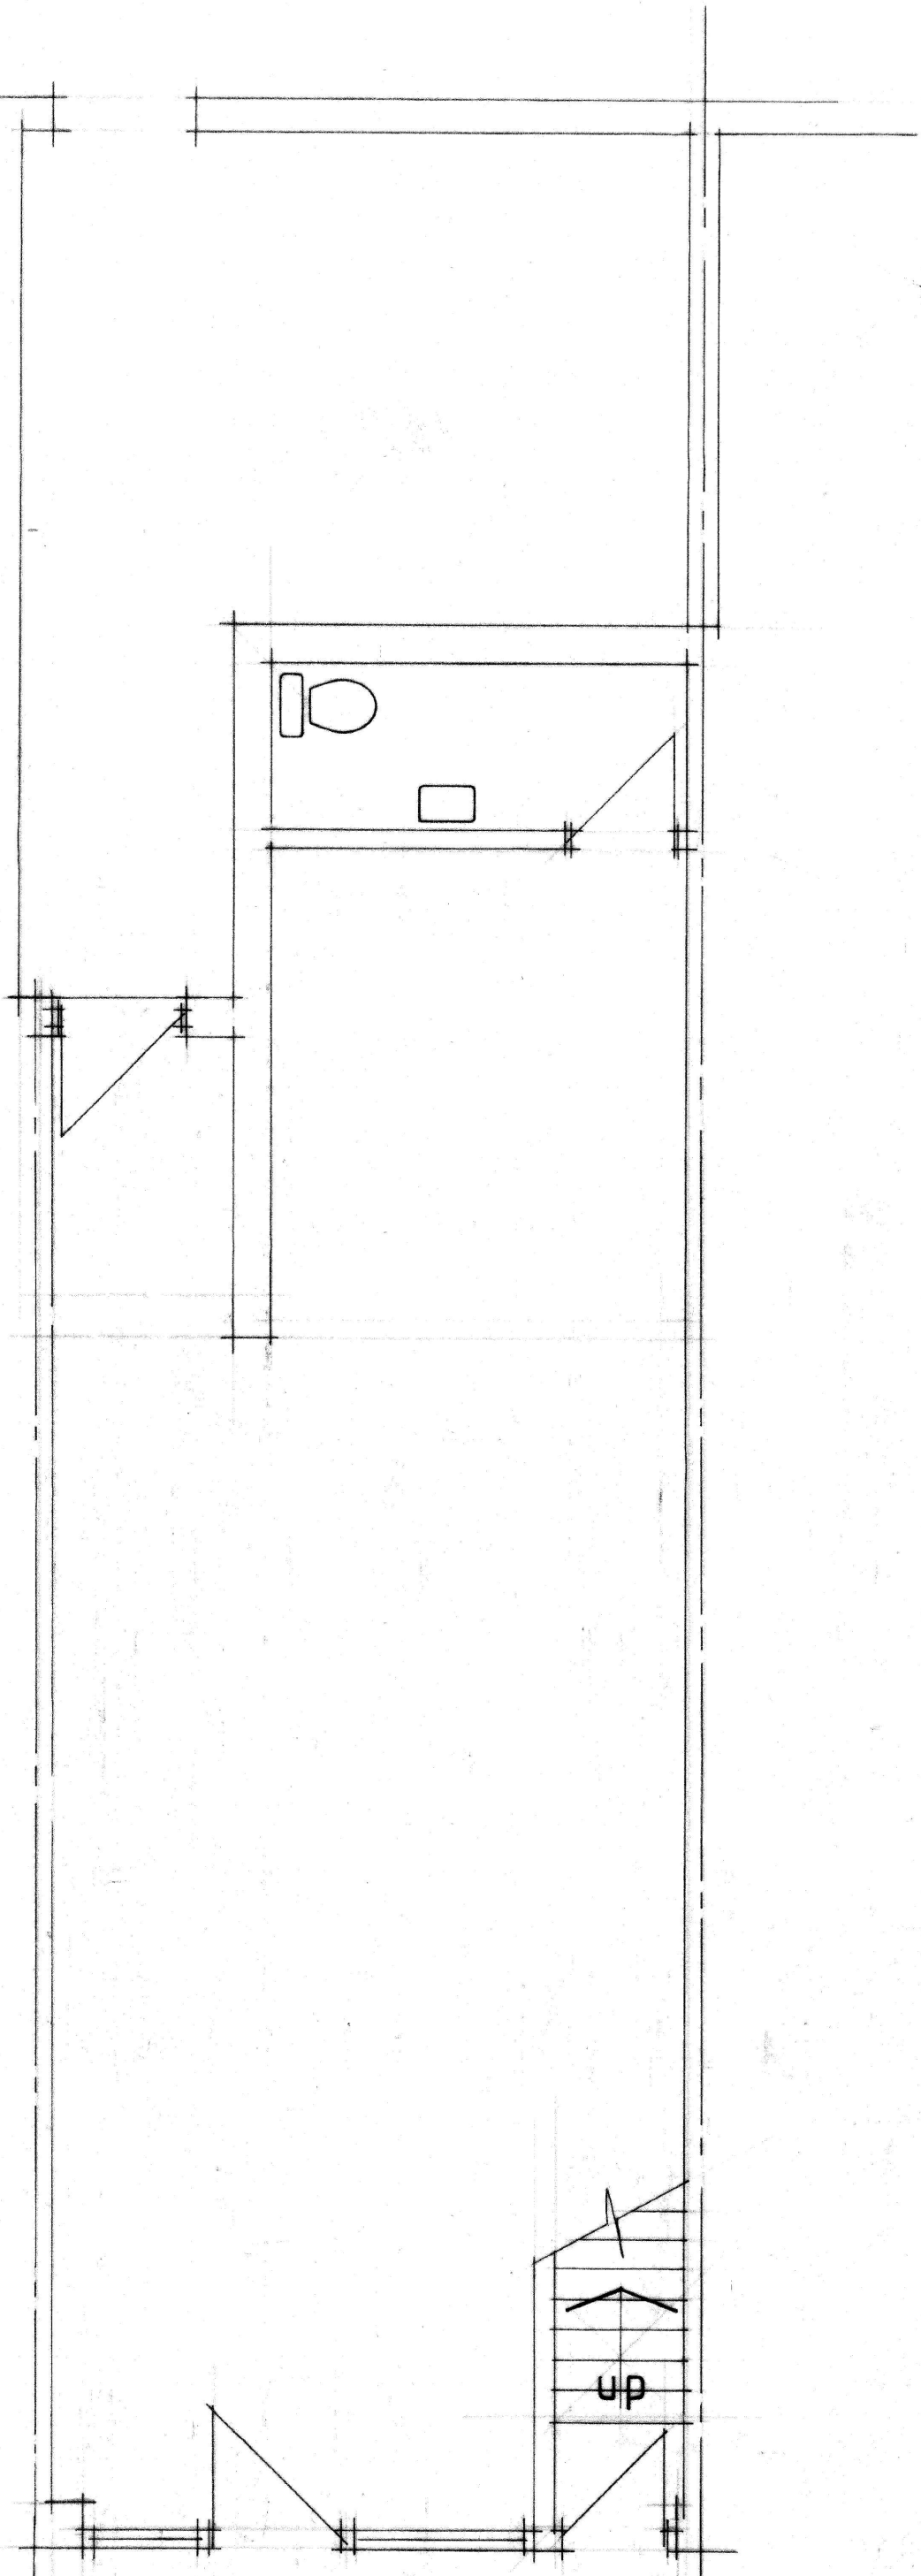


Ground Floor 223a Entrance

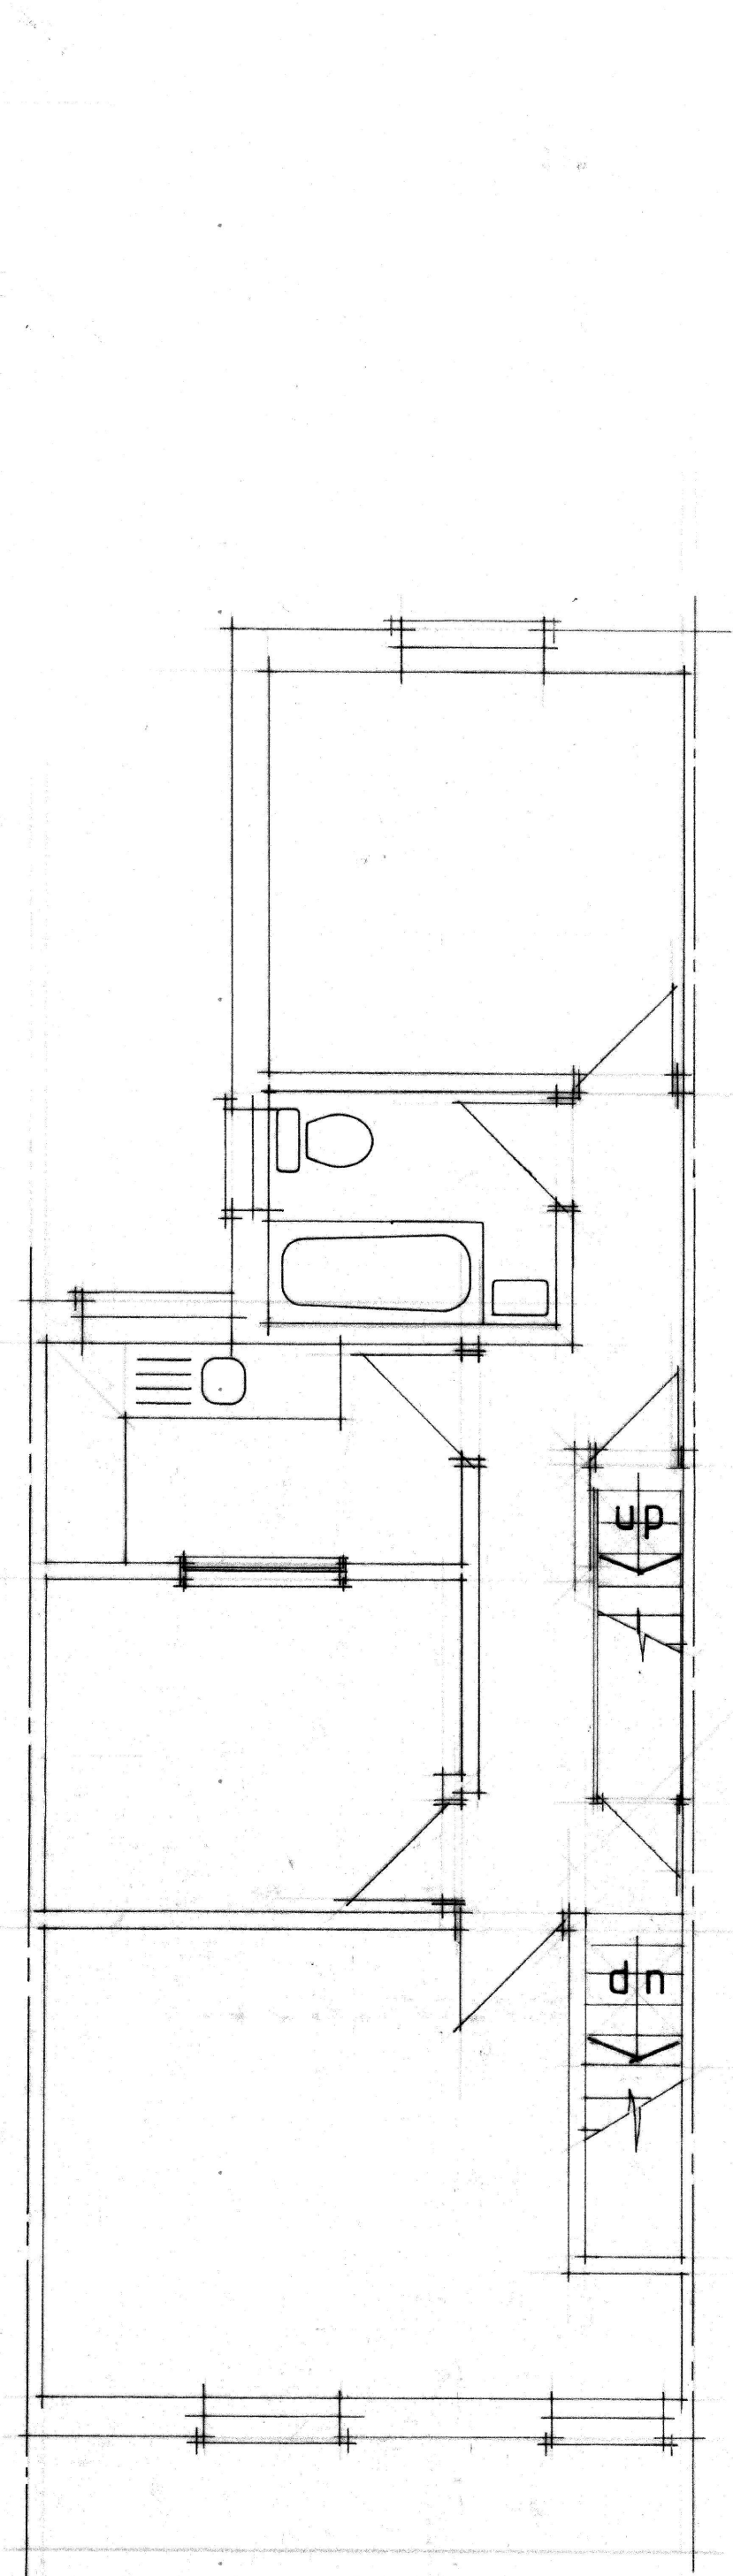

First Floor

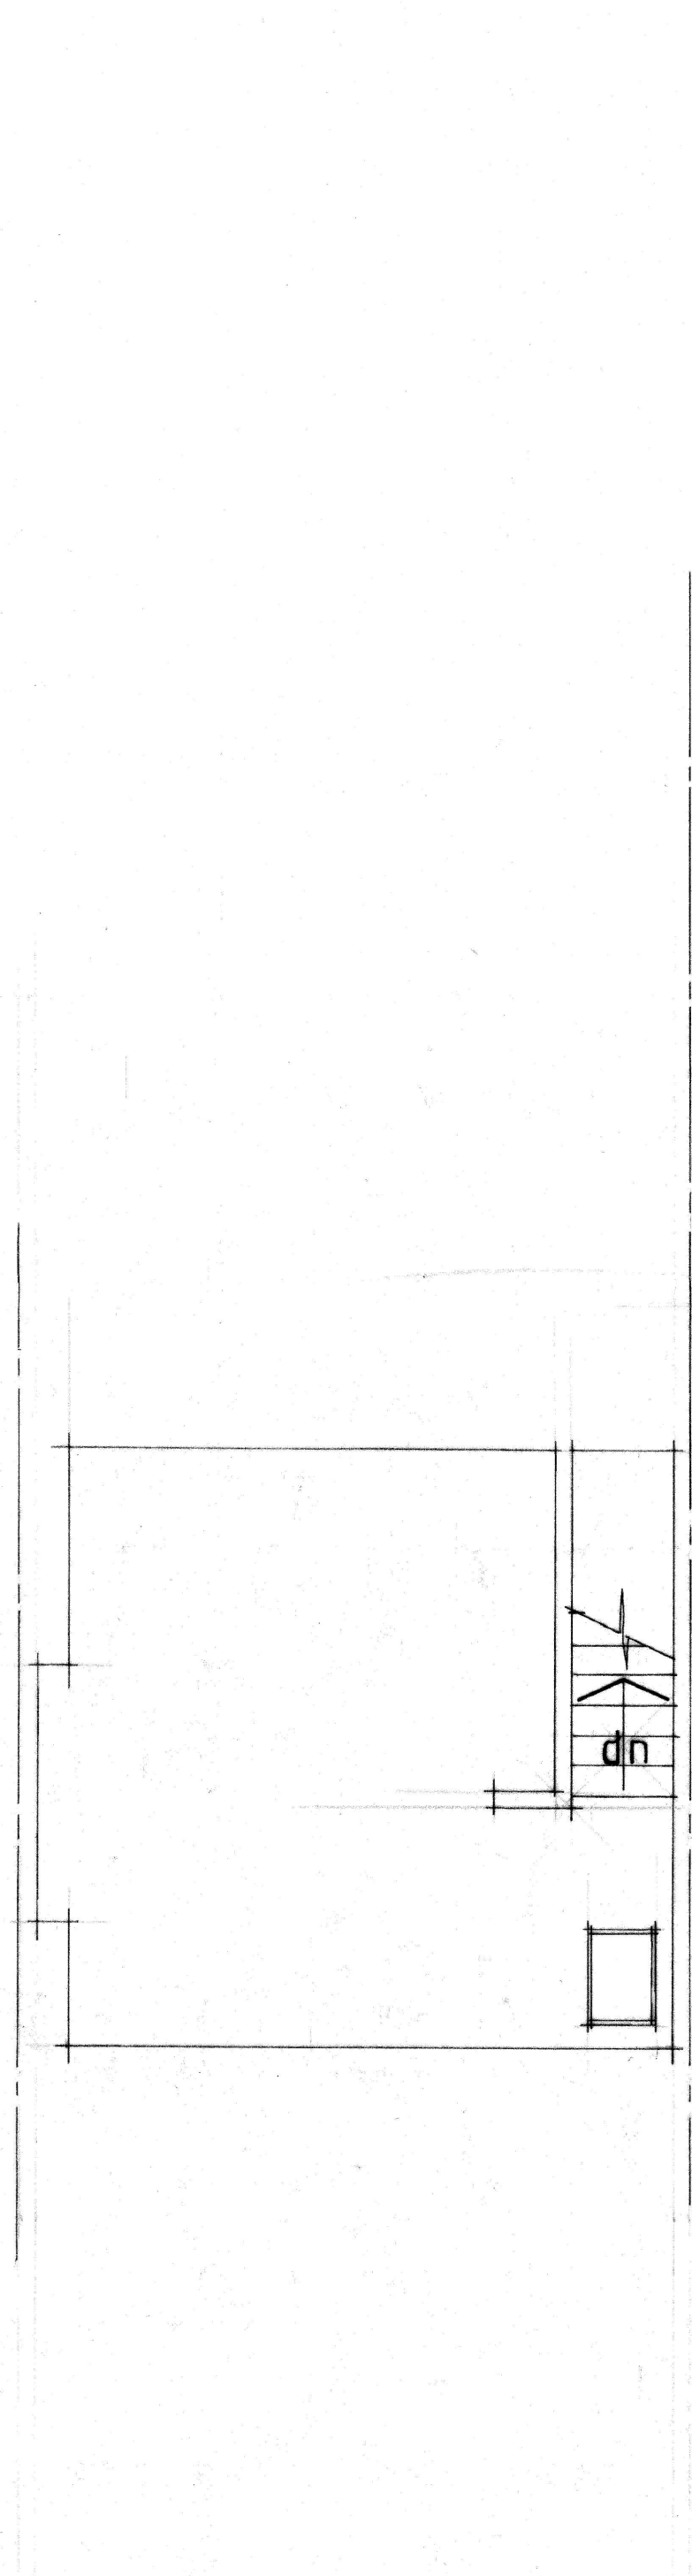


Second Floor

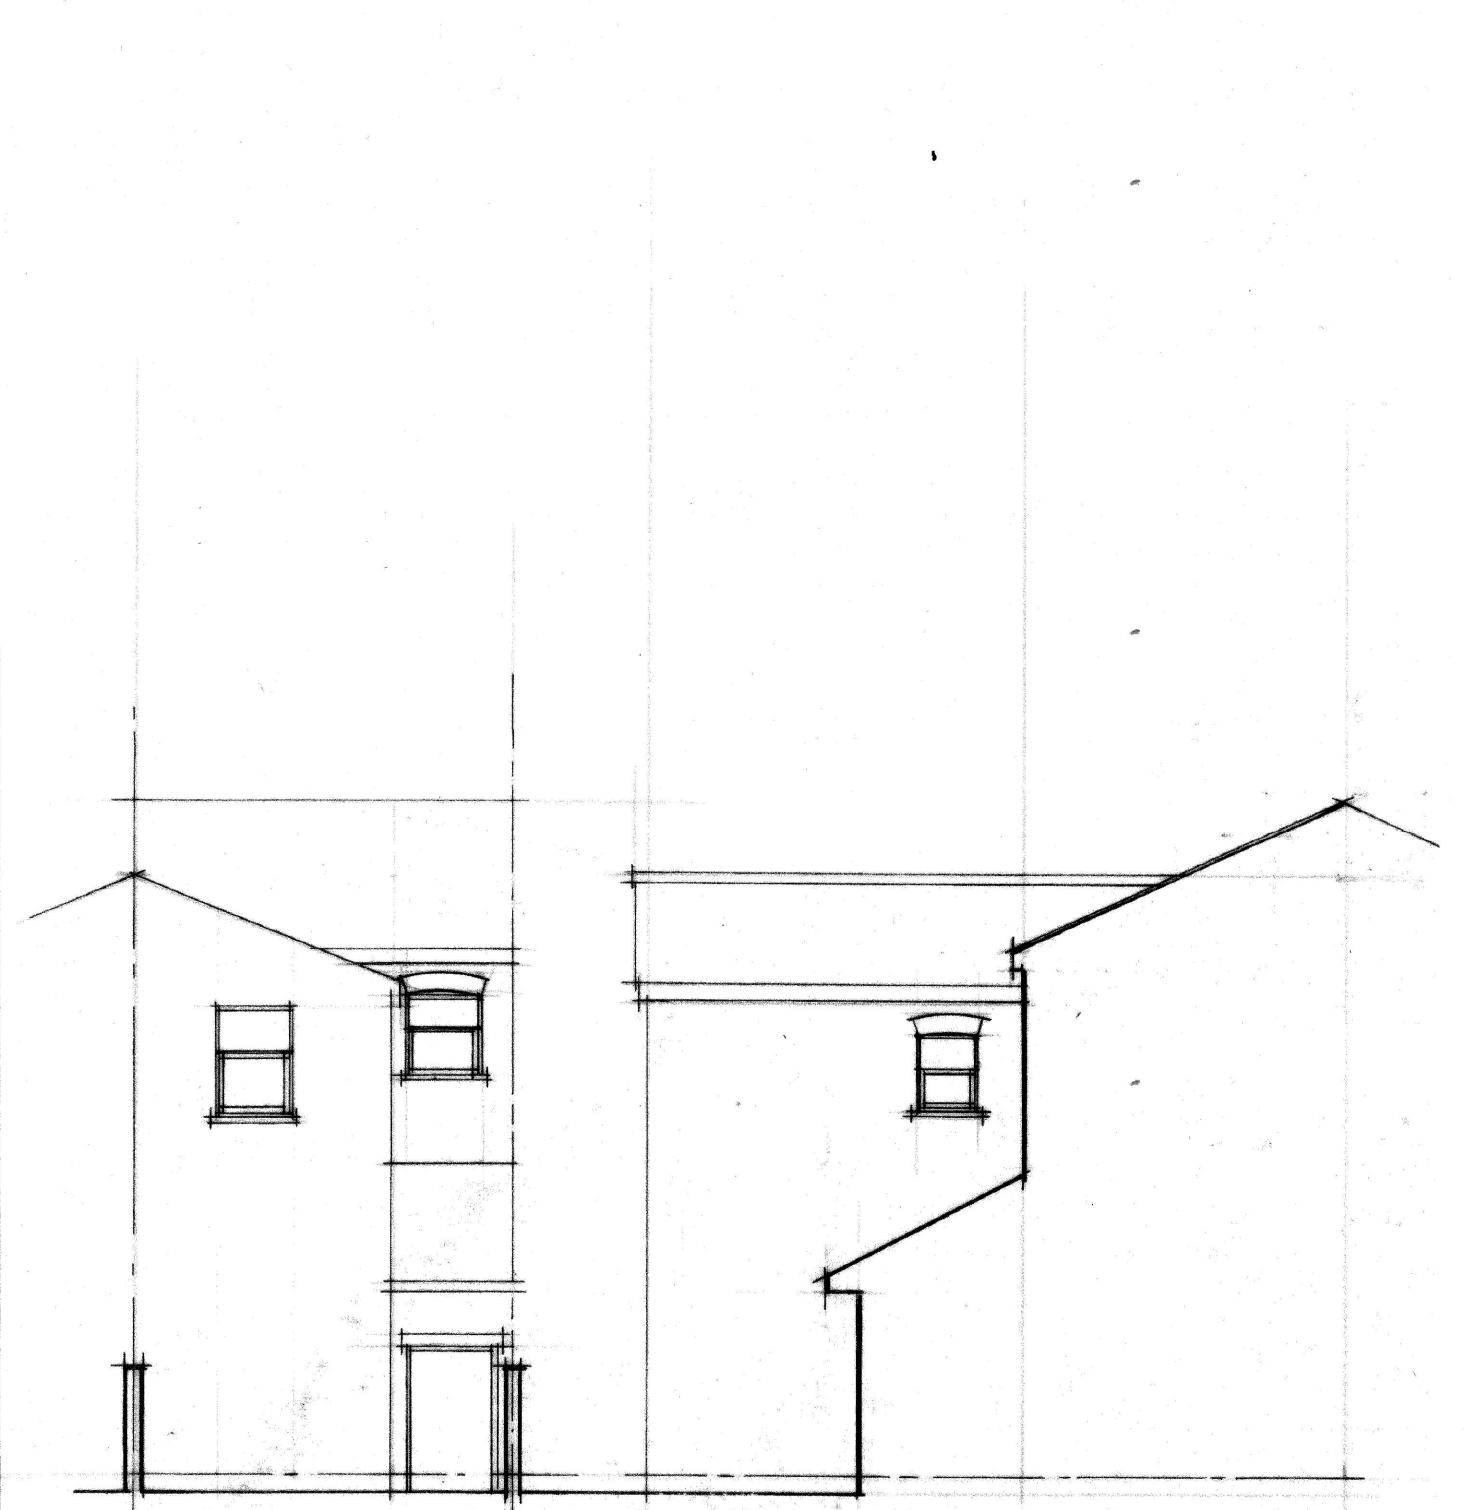

Rear Side

Scale Bars

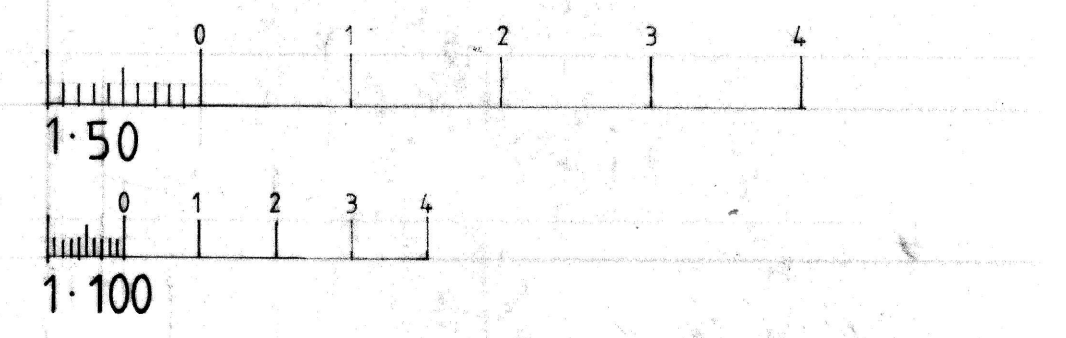

No:	Revision:	Date:	Initial:

Project: 223 Great Western St Mcr M14 4LG			
Title: Floor Plans and Elevations (existing)			
Scale: 50/100	Date: March 26	Initial: CTR	
Dwg. No:	1		