



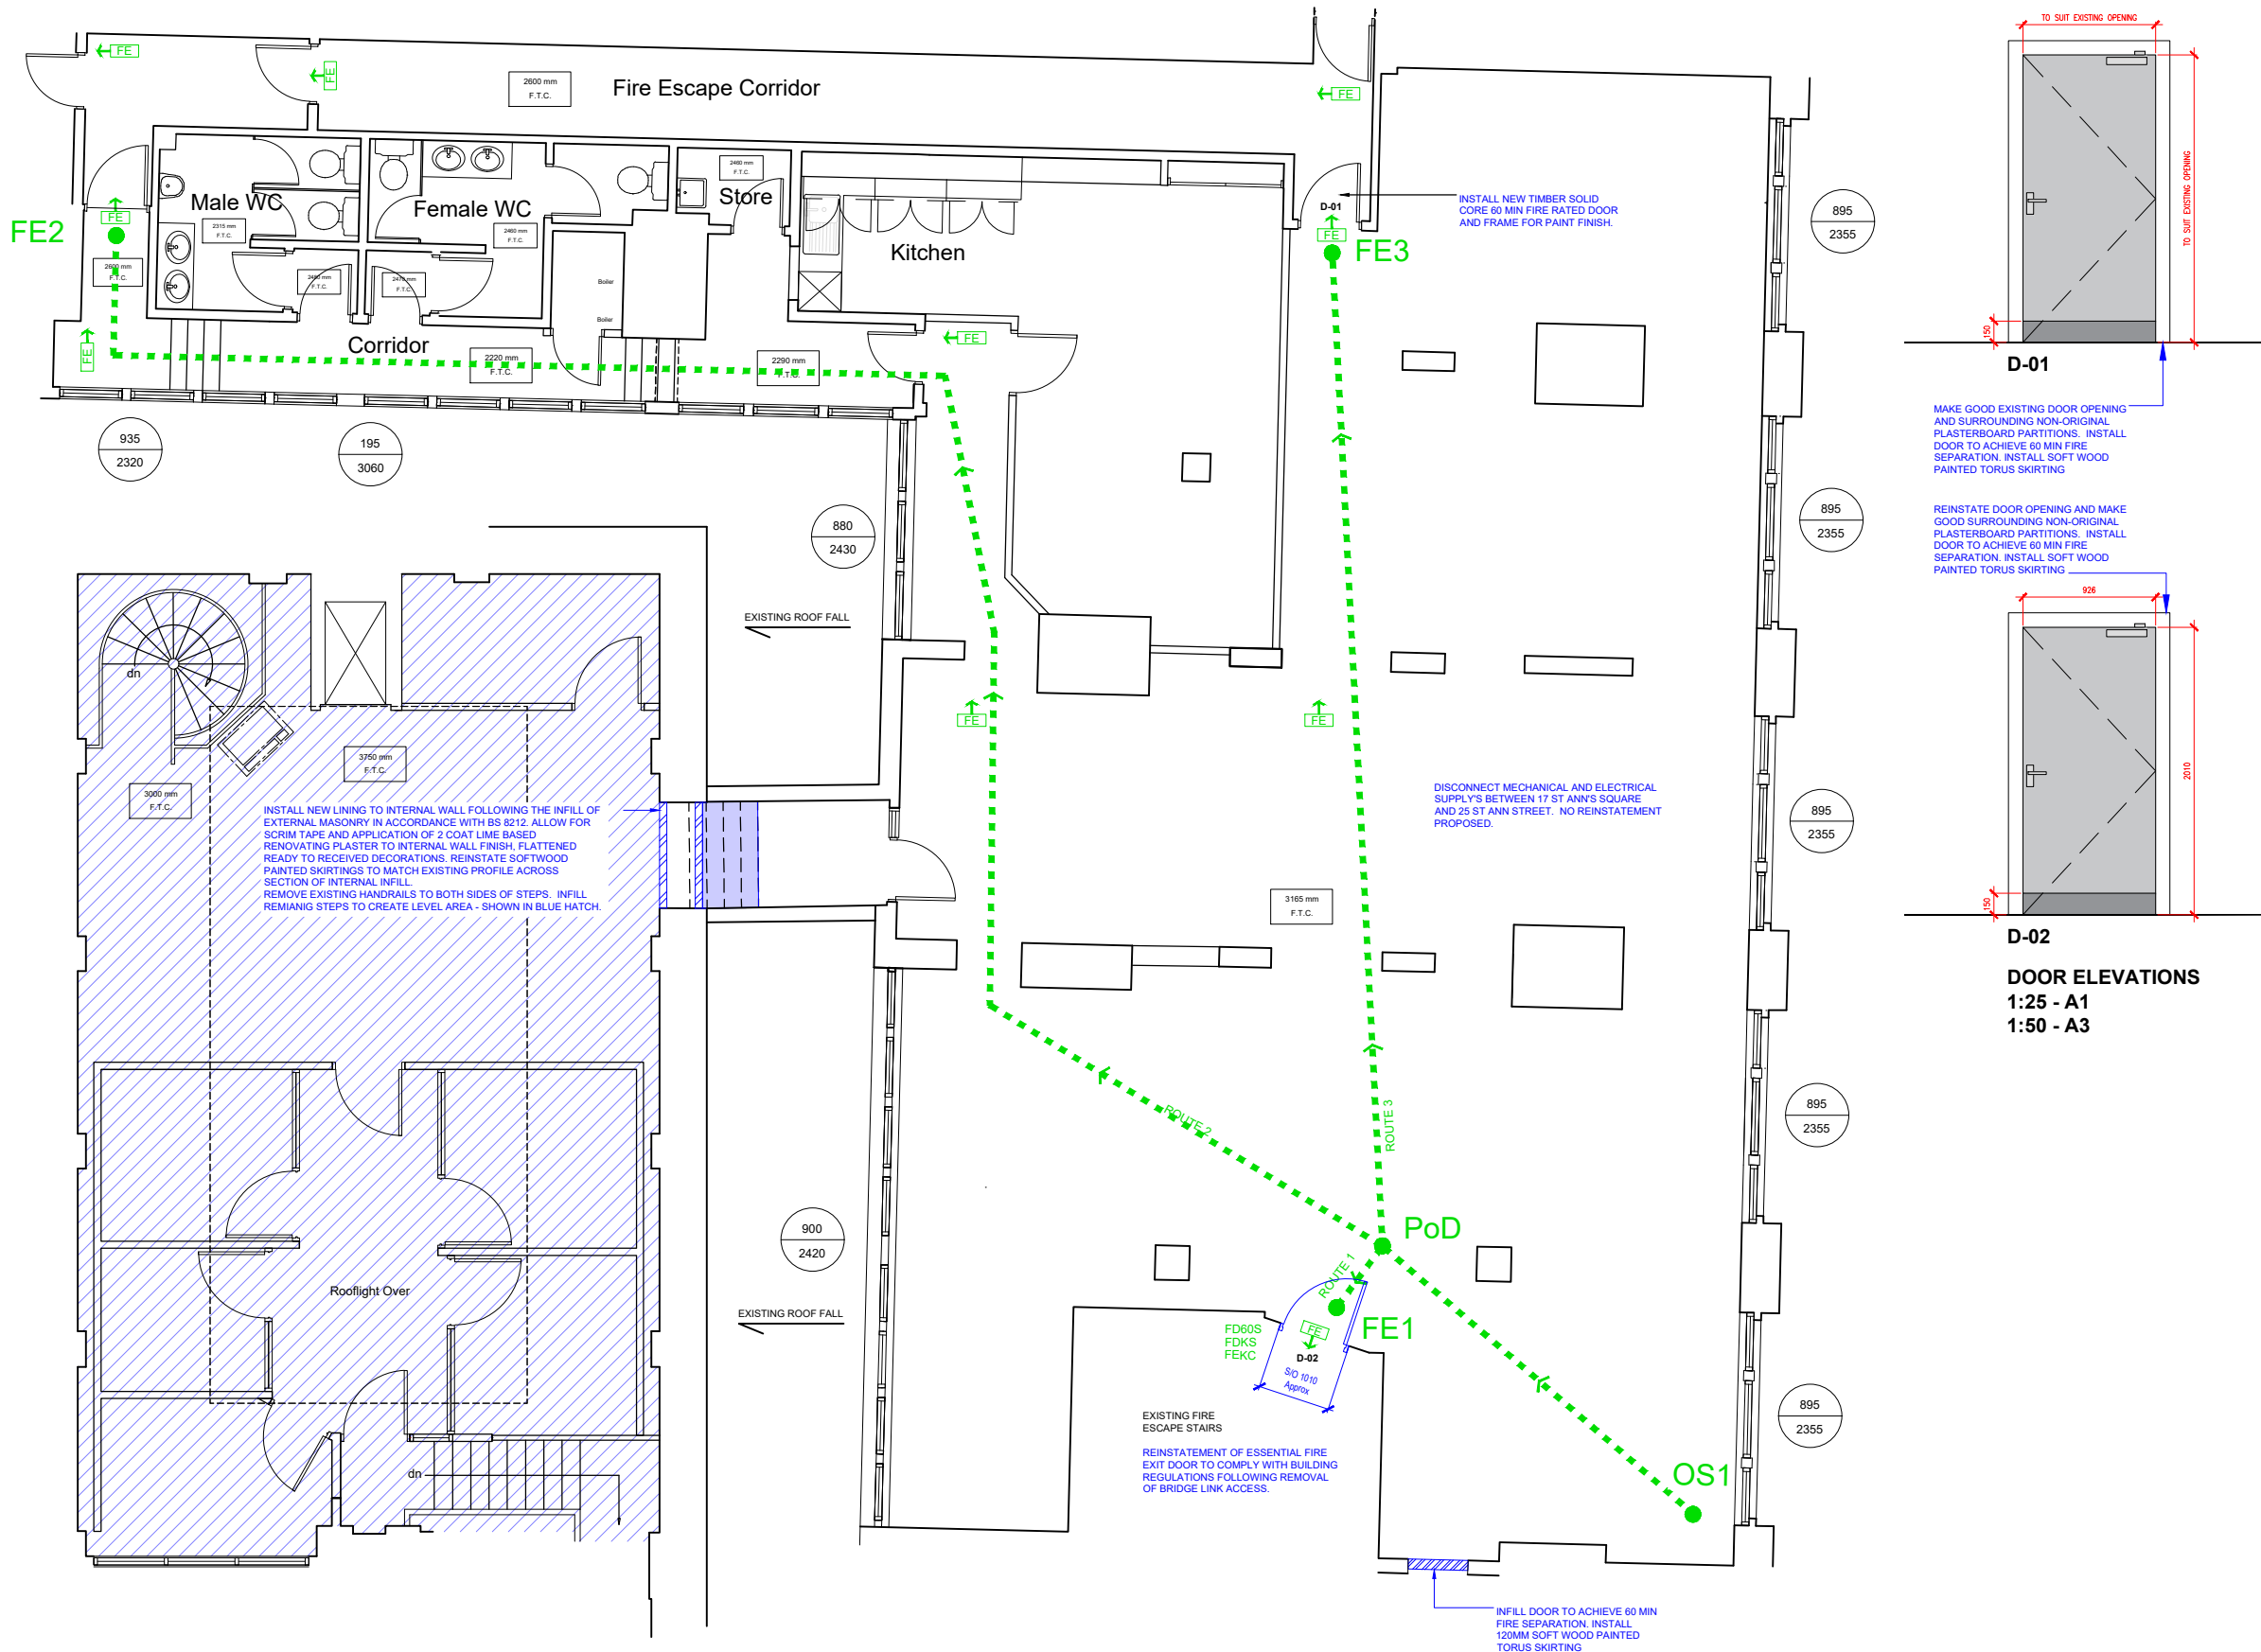

25 ST ANN STREET

17 ST ANNS SQUARE

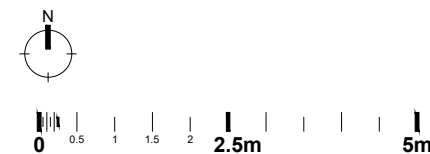

D	10.02.26	REVISION CLOUD REMOVED FOR LISTED BUILDING APPLICATION. DOOR D-02 HANDED TO FIRE EXIT DUE TO LIMITED SPACE ON LINDSAY'S STAIR. AMENDMENT ADDED TO DOORS.	RH	10.02.26
C	06.01.26	WALL SPECIFICATION UPDATED. LEVEL AREA FORMED OVER STEPS.	RH	06.01.26
B	10.11.25	AMENDED TO SHOW DOOR TO BRIDGE LINK NOW RETAINED. WORK TO BUILDING SERVICES REDUCED TO DISCONNECT.	RH	10.11.25
A	04.11.25	AMENDED TO SHOW BRIDGE LINK NOW RETAINED. WORK TO BUILDING SERVICES REDUCED TO DISCONNECT. DOOR ELEVATIONS ADDED.	RH	04.11.25

rev	date	description	drawn	checked
-----	------	-------------	-------	---------



address
**17 ST ANN SQUARE
MANCHESTER
M2 7PW**

ref no. - sortcode 160002

description
**MEZZANINE FLOOR PLAN
PROPOSED
SEPARATION WORKS**

status

IPMS1	-	sqm	-
IPMS2	-	sqm	-
scale	1:50	paper size	A1
scale	1:100	paper size	A3
drn	ZR	date	18/07/24
chk	RH	date	02.09.24
rev.	D	nw drawing number	E7480-GA-MZ