

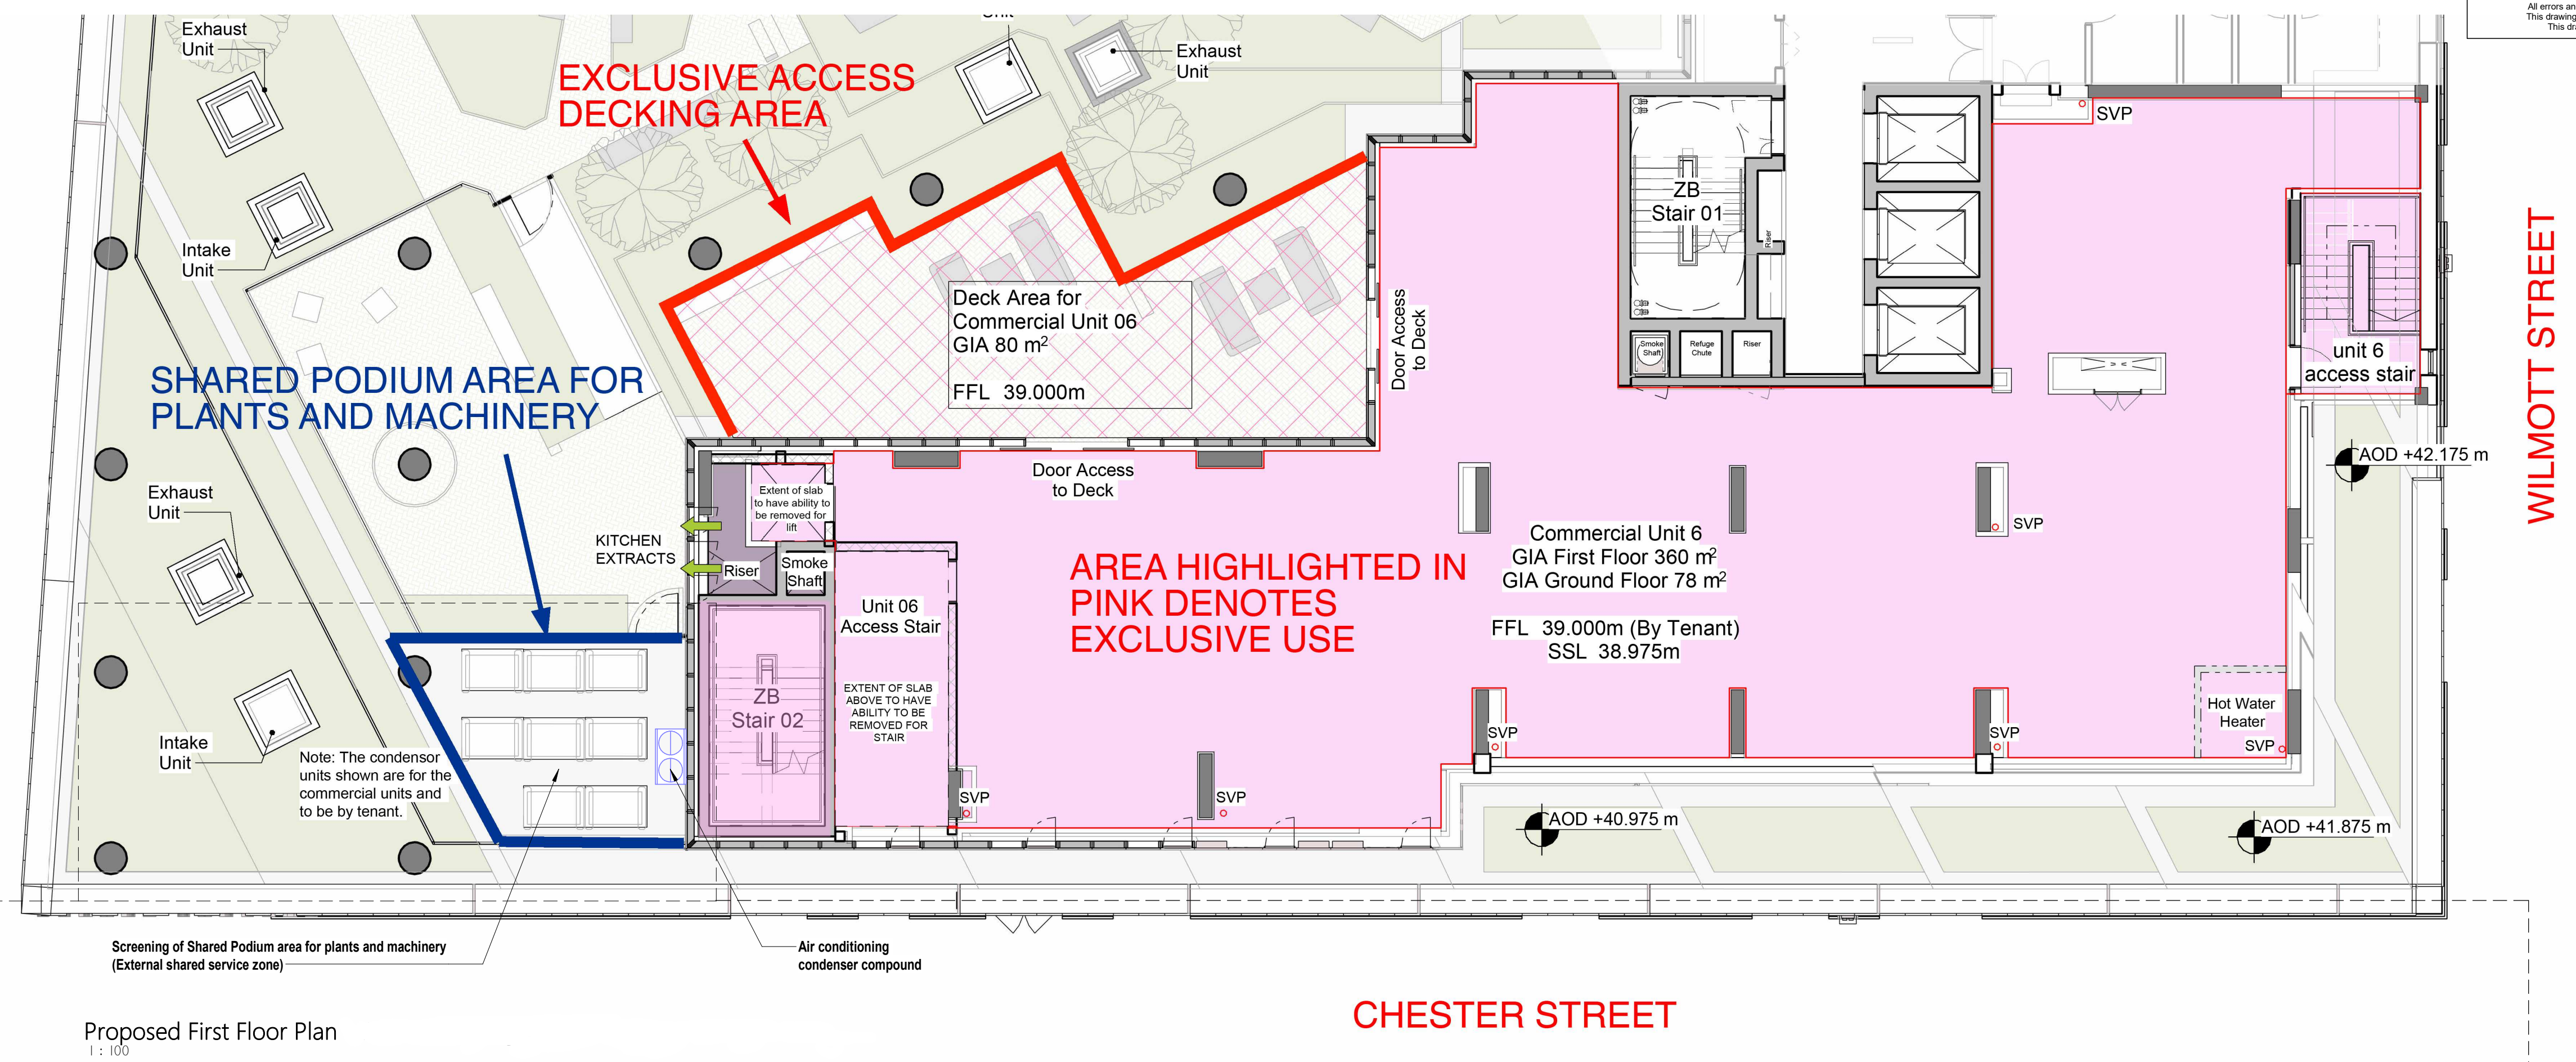


This drawing is the copyright of LDM Group.  
All dimensions to be checked on site.  
All levels to be checked on site and refer to Ordnance Survey Datum Newlyn unless alternative datum given.  
All errors and omissions to be reported to the Architect prior to commencement.  
This drawing must be read in conjunction with the relevant specification clauses.  
This drawing must not be used on site unless issued for construction.

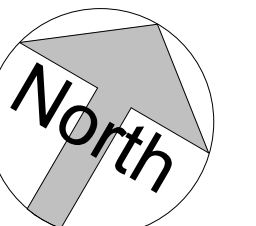



Proposed First Floor Plan  
1 : 100

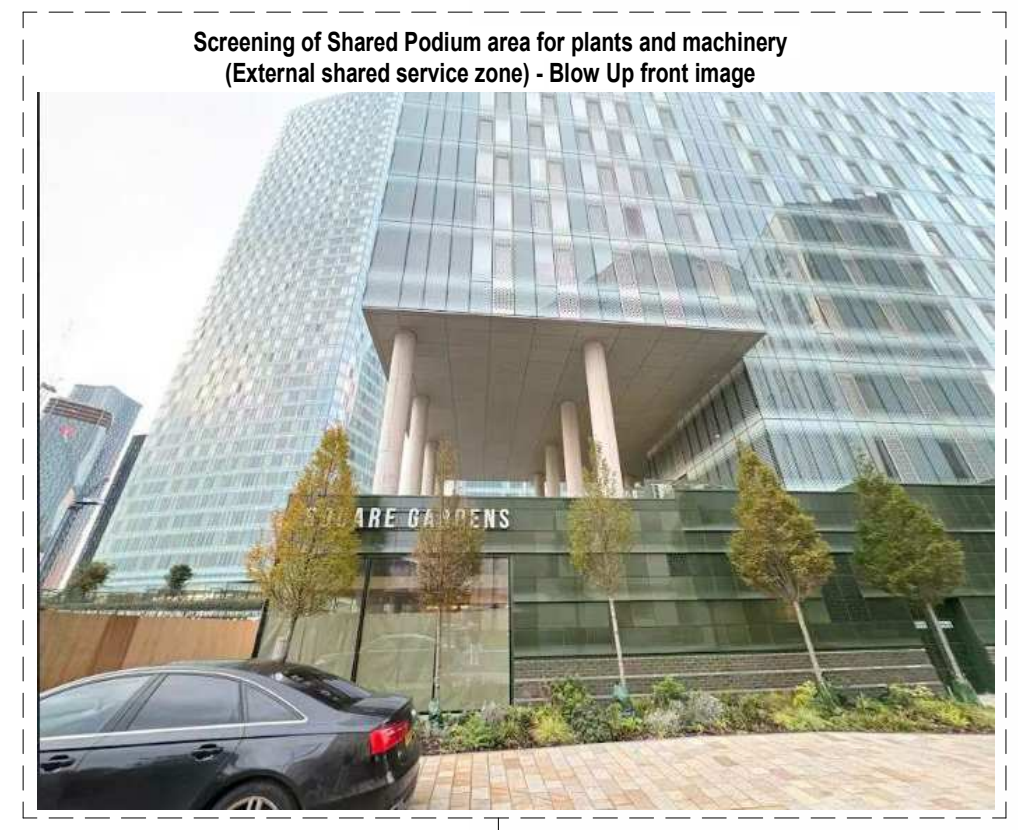

Screening of Shared Podium area for plants and machinery  
(External shared service zone) - Blow Up front image



Proposed Front Sectional Elevation  
1 : 200

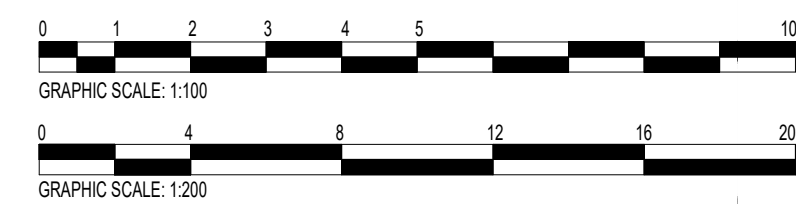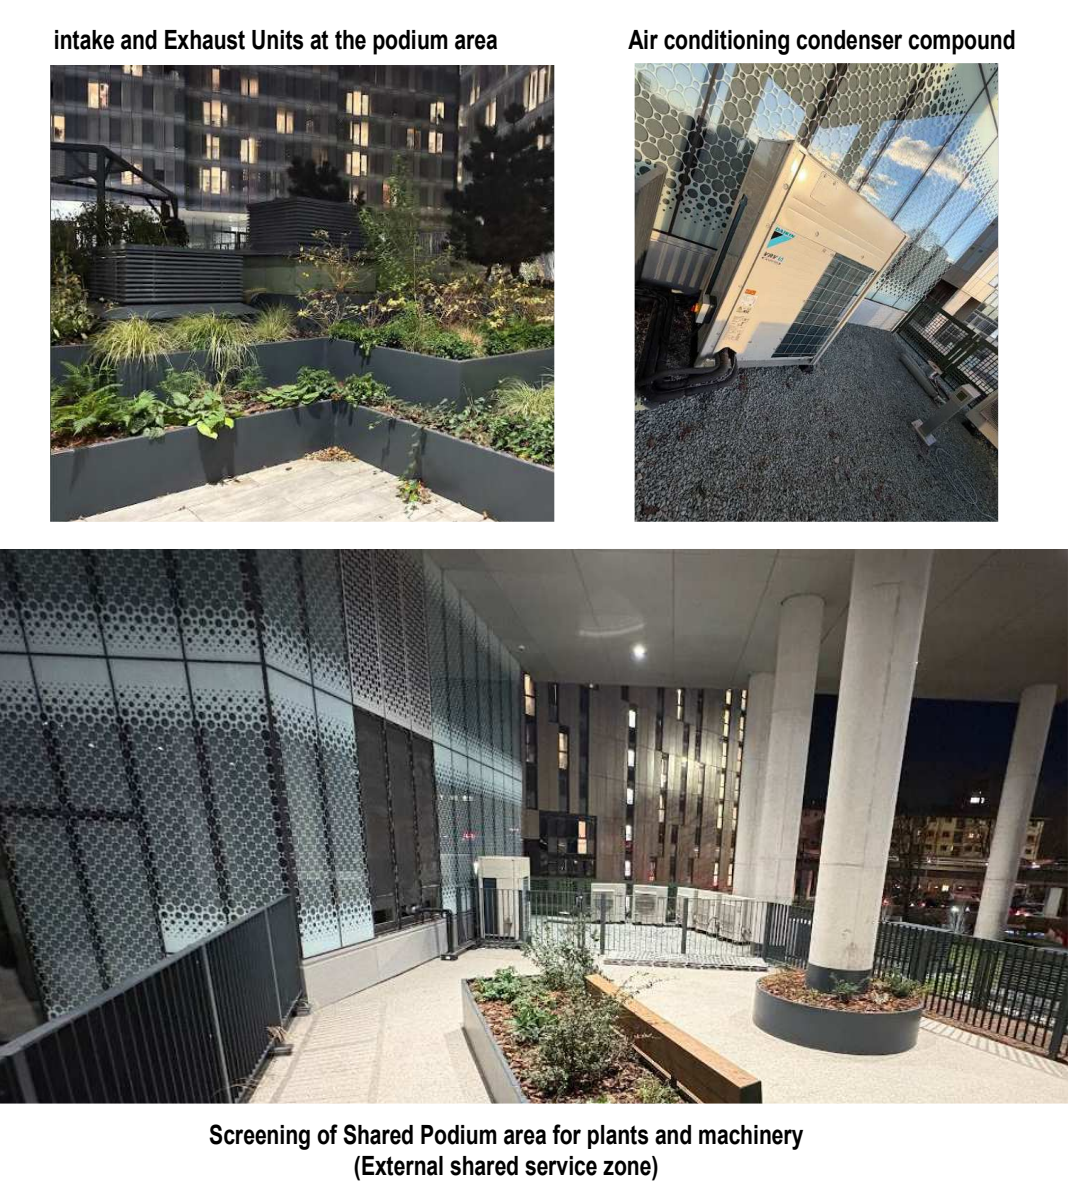

|                                                      |                         |           |
|------------------------------------------------------|-------------------------|-----------|
|                                                      |                         |           |
| PROJECT : Unit 6, Botanic Avenue, Manchester M15 6AE |                         |           |
| SHEET : Proposed Podium Section Drawing              |                         |           |
| CLIENT : Paws & Whiskers                             |                         |           |
| Scale (@ A1) : As indicated                          |                         |           |
| Drawn by : BA                                        | DRAWING NUMBER : A1-306 | REV : T05 |
| Checked by : ST                                      |                         |           |