



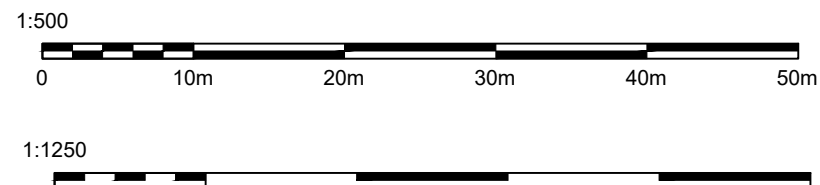

Location Plan
Scale 1:1250

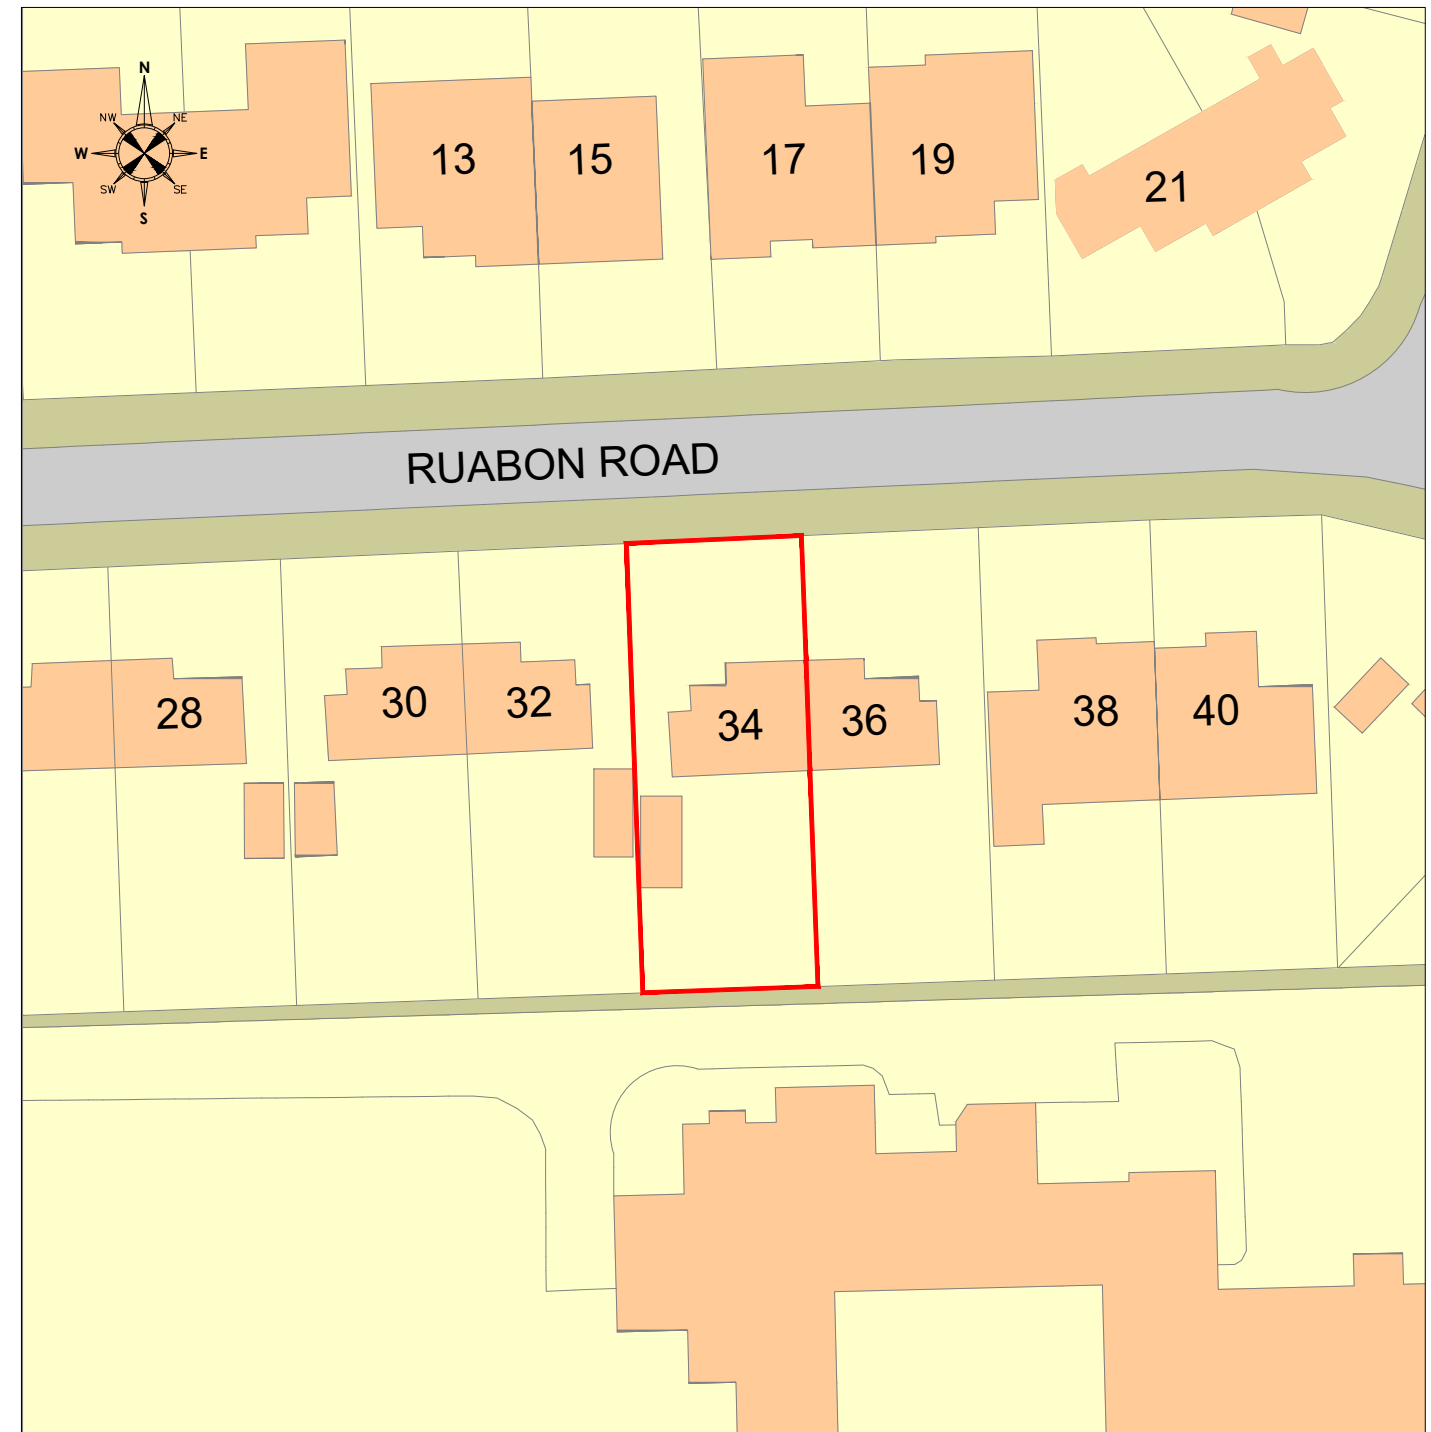

Site Plan
Scale 1:500



Office: Ash 3-4 Centrix House,
Newton Le Willows,
WA12 9UY

Telephone: +44 (0) 1625 326 777
Email: garry@theextensionguys.co.uk

Client:

The Extension Guys
Ash 3-4 Centrix House,
Newton Le Willows, WA12 9UY

AutoCAD Location

D:\BentleyP&PM\Planning Apps\

Drawn: MJD

Scale: As Shown @ A3


Date: 03.03.25

Project / Title:

Proposed Two / Single Storey Side / Rear
Extension at 34 Ruabon Road, Didsbury, M20 5LW
Didsbury, M20 5LW

No. TSRE-34RR-001

Rev. A

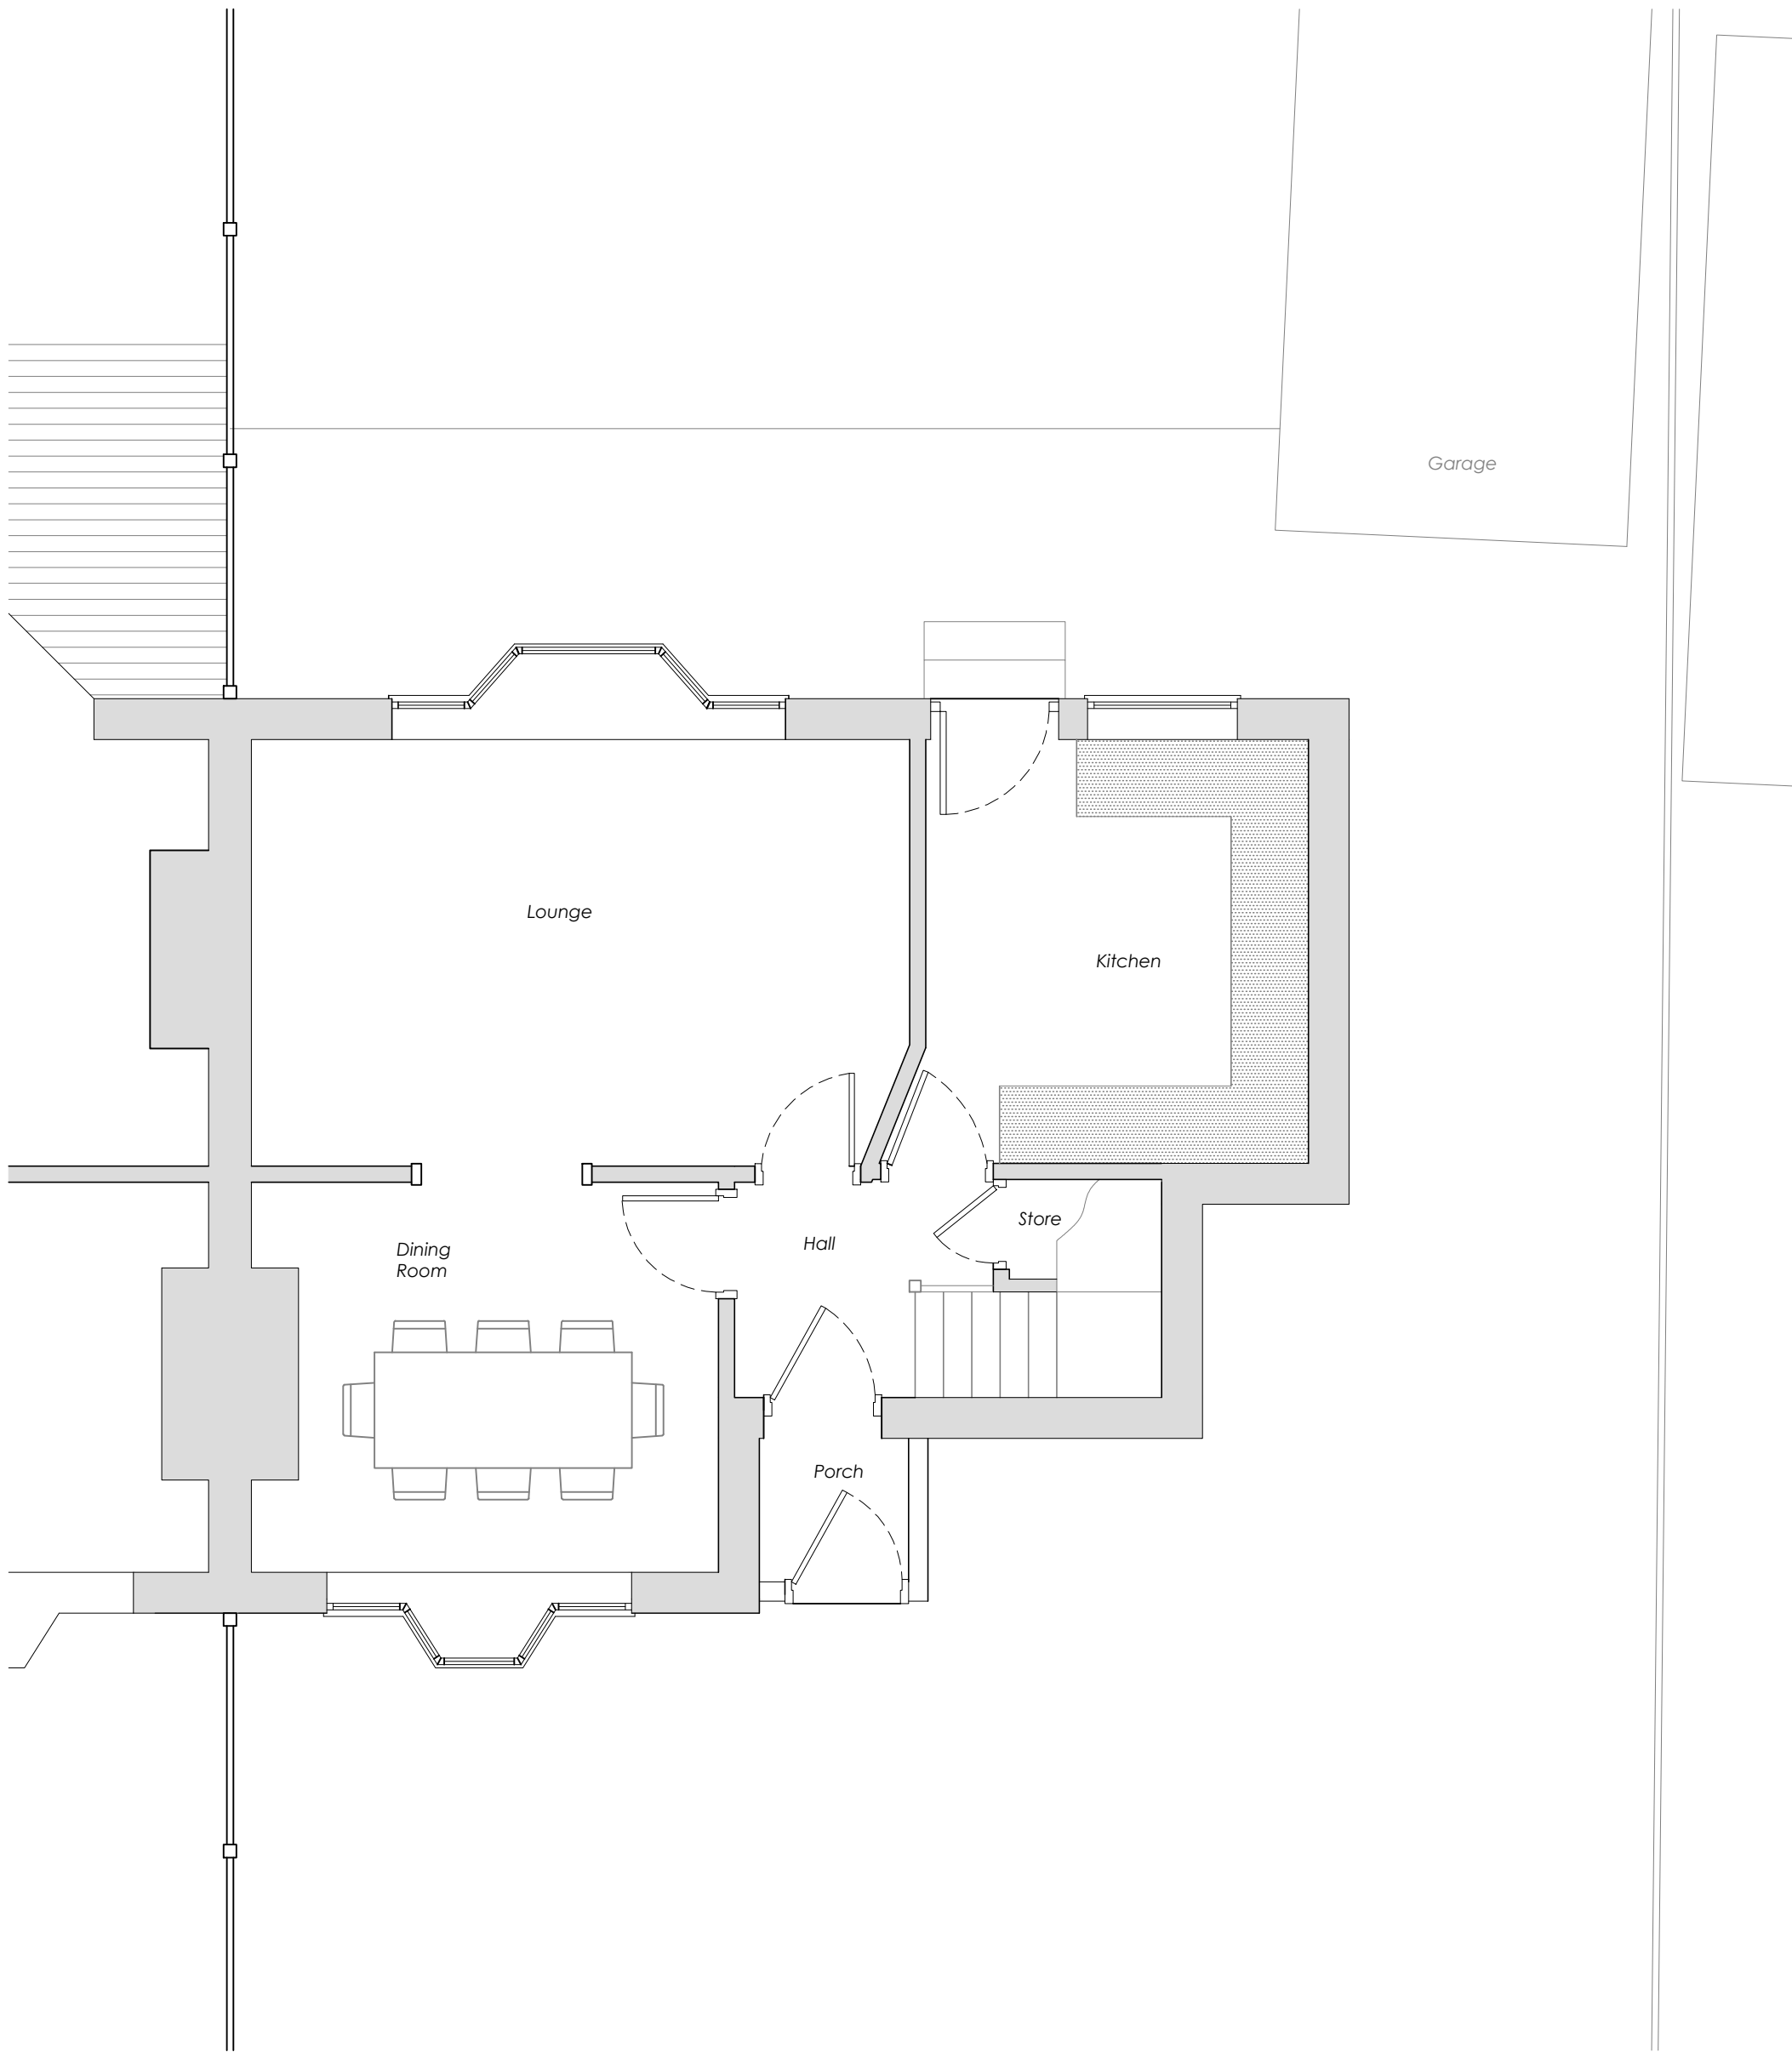

Existing Ground Floor Plan
Scale 1:50



Note: All dimensions are to be confirmed by the contractor onsite



Office: Ash 3-4 Centrix House,
Newton Le Willows,
WA12 9UY


Telephone: +44 (0) 1625 326 777
Email: garry@theextensionguys.co.uk

Client: The Extension Guys, Ash 3-4 Centrix House, Newton Le Willows, WA12 9UY


Project / Title: Proposed Two / Single Storey Side / Rear Extension
at 34 Ruabon Road, Didsbury, M20 5LW

AutoCAD Location	D:\BentleyP&PM\Planning Apps\
Drawn: MJD	Scale: As Shown @ A Date: 03.03.25

No. TSRE-34RR-002

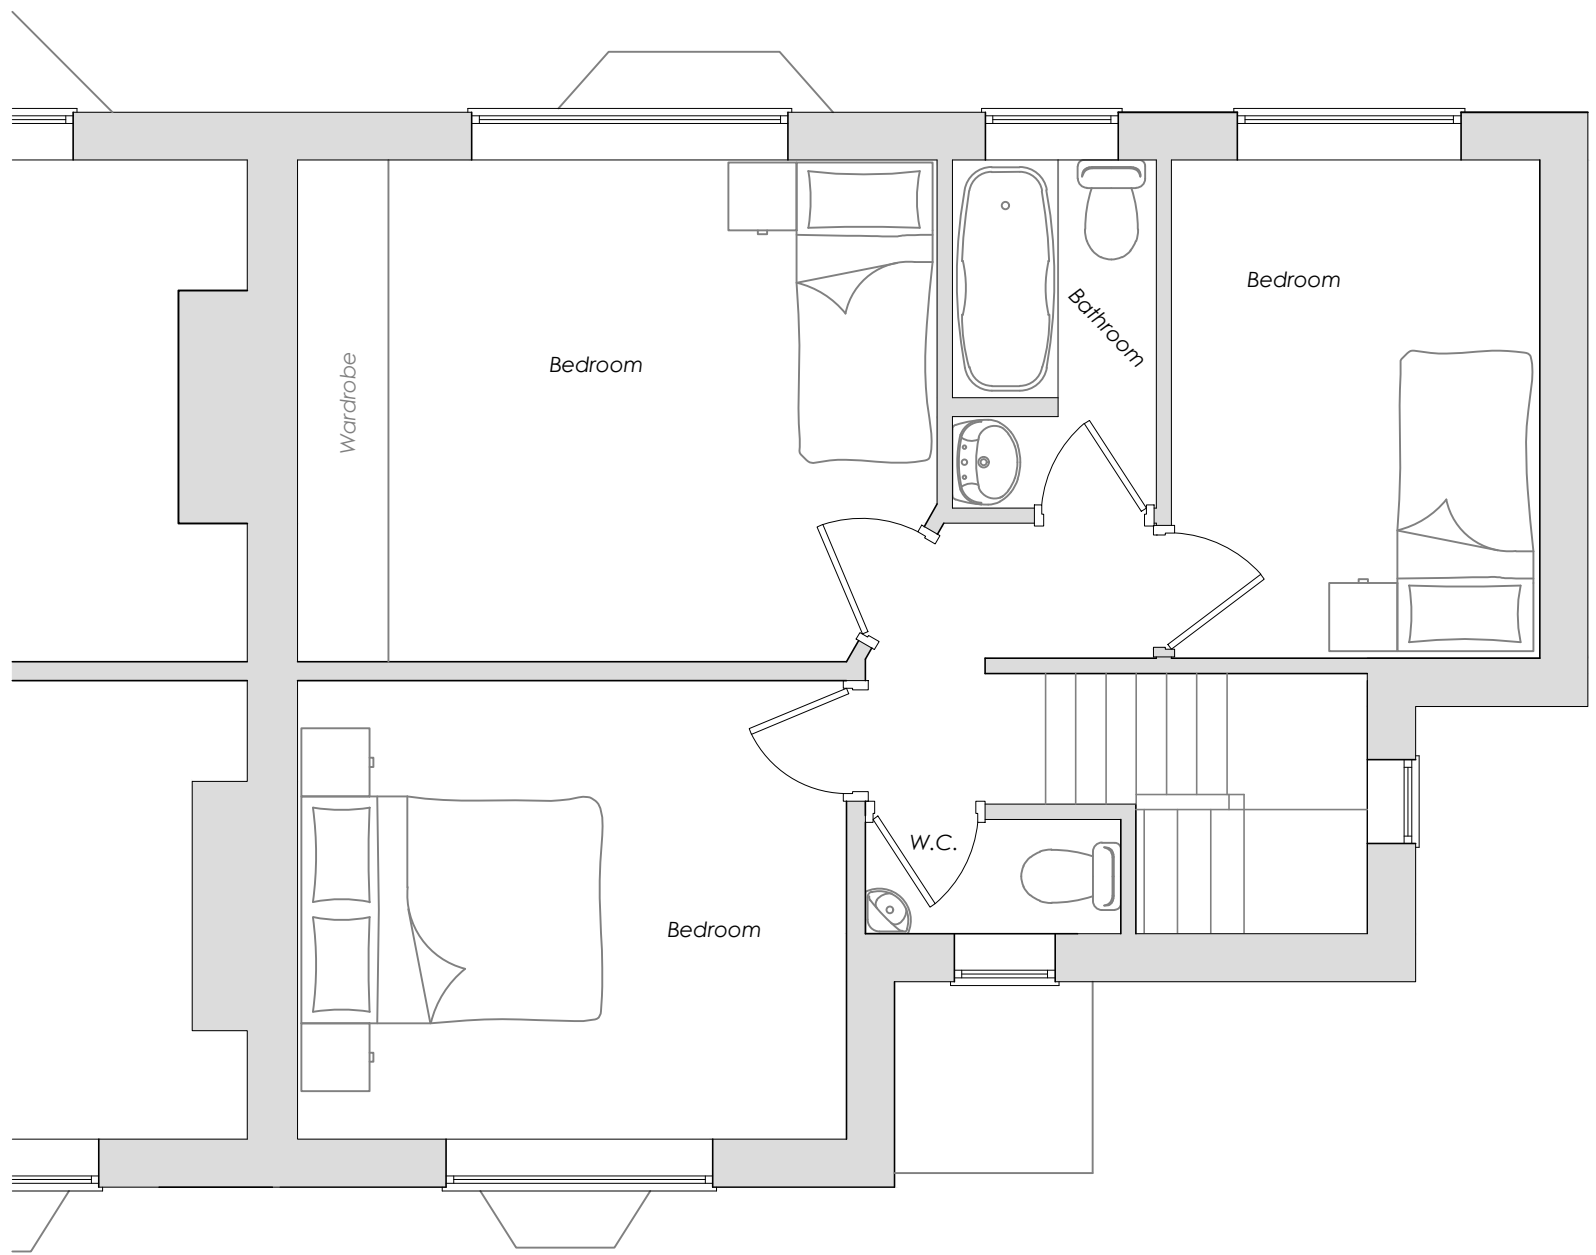

Existing First Floor Plan
Scale 1:50

 


Note: All dimensions are to be confirmed by the contractor onsite



Office: Ash 3-4 Centrix House,
Newton Le Willows,
WA12 9UY
Telephone: +44 (0) 1625 326 777
Email: garry@theextensionguys.co.uk

Client: The Extension Guys, Ash 3-4 Centrix House, Newton Le Willows, WA12 9UY		
Project / Title: Proposed Two / Single Storey Side / Rear Extension at 34 Ruabon Road, Didsbury, M20 5LW		
AutoCAD Location	D:\BentleyP&M\Planning Apps\	
Drawn: MJD	Scale: As Shown @	Date: 03.03.25
No.		TSRE-34RR-003

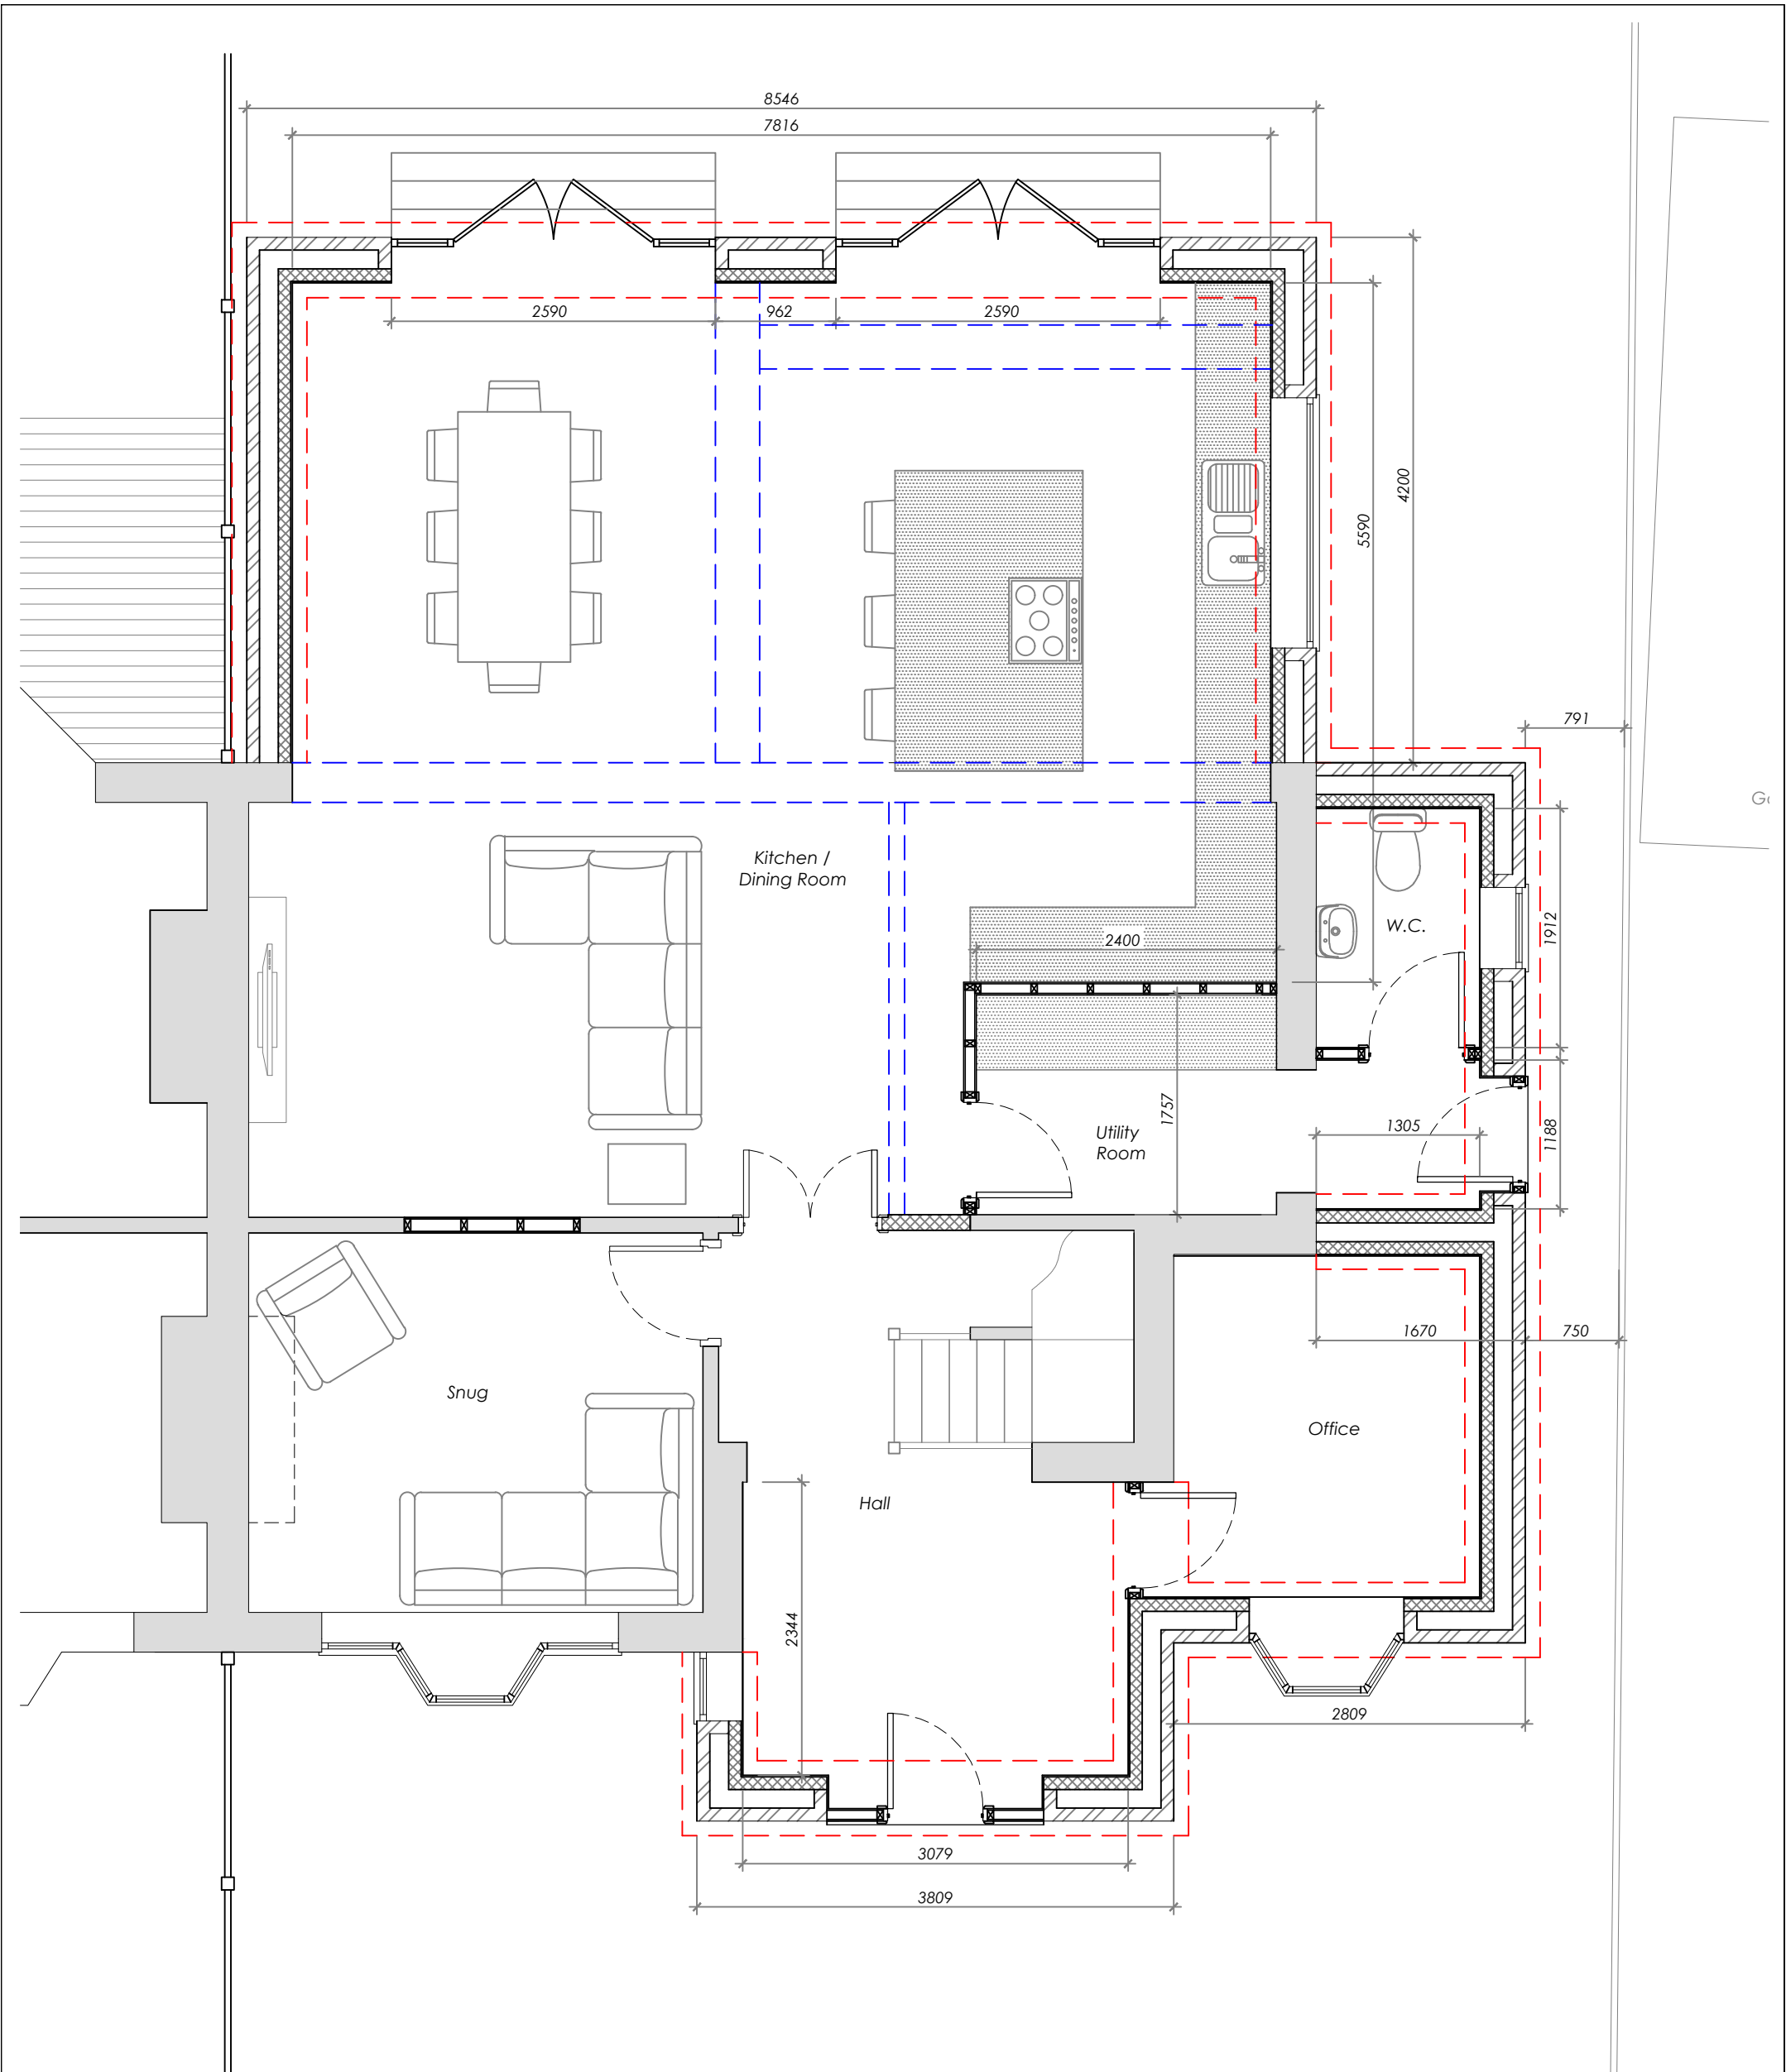

Proposed Ground Floor Plan
Scale 1:50

Note: All dimensions are to be confirmed by the contractor onsite



Office: Ash 3-4 Centrix House,
Newton Le Willows,
WA12 9UY


Telephone: +44 (0) 1625 326 777
Email: garry@theextensionguys.co.uk

Client: The Extension Guys, Ash 3-4 Centrix House, Newton Le Willows, WA12 9UY

Project / Title: Proposed Two / Single Storey Side / Rear Extension
at 34 Ruabon Road, Didsbury, M20 5LW

AutoCAD Location: D:\BentleyP&M\Planning Apps\
Drawn: MJD Scale: As Shown @ A Date: 03.03.25

No. TSRE-34RR-004 (B)

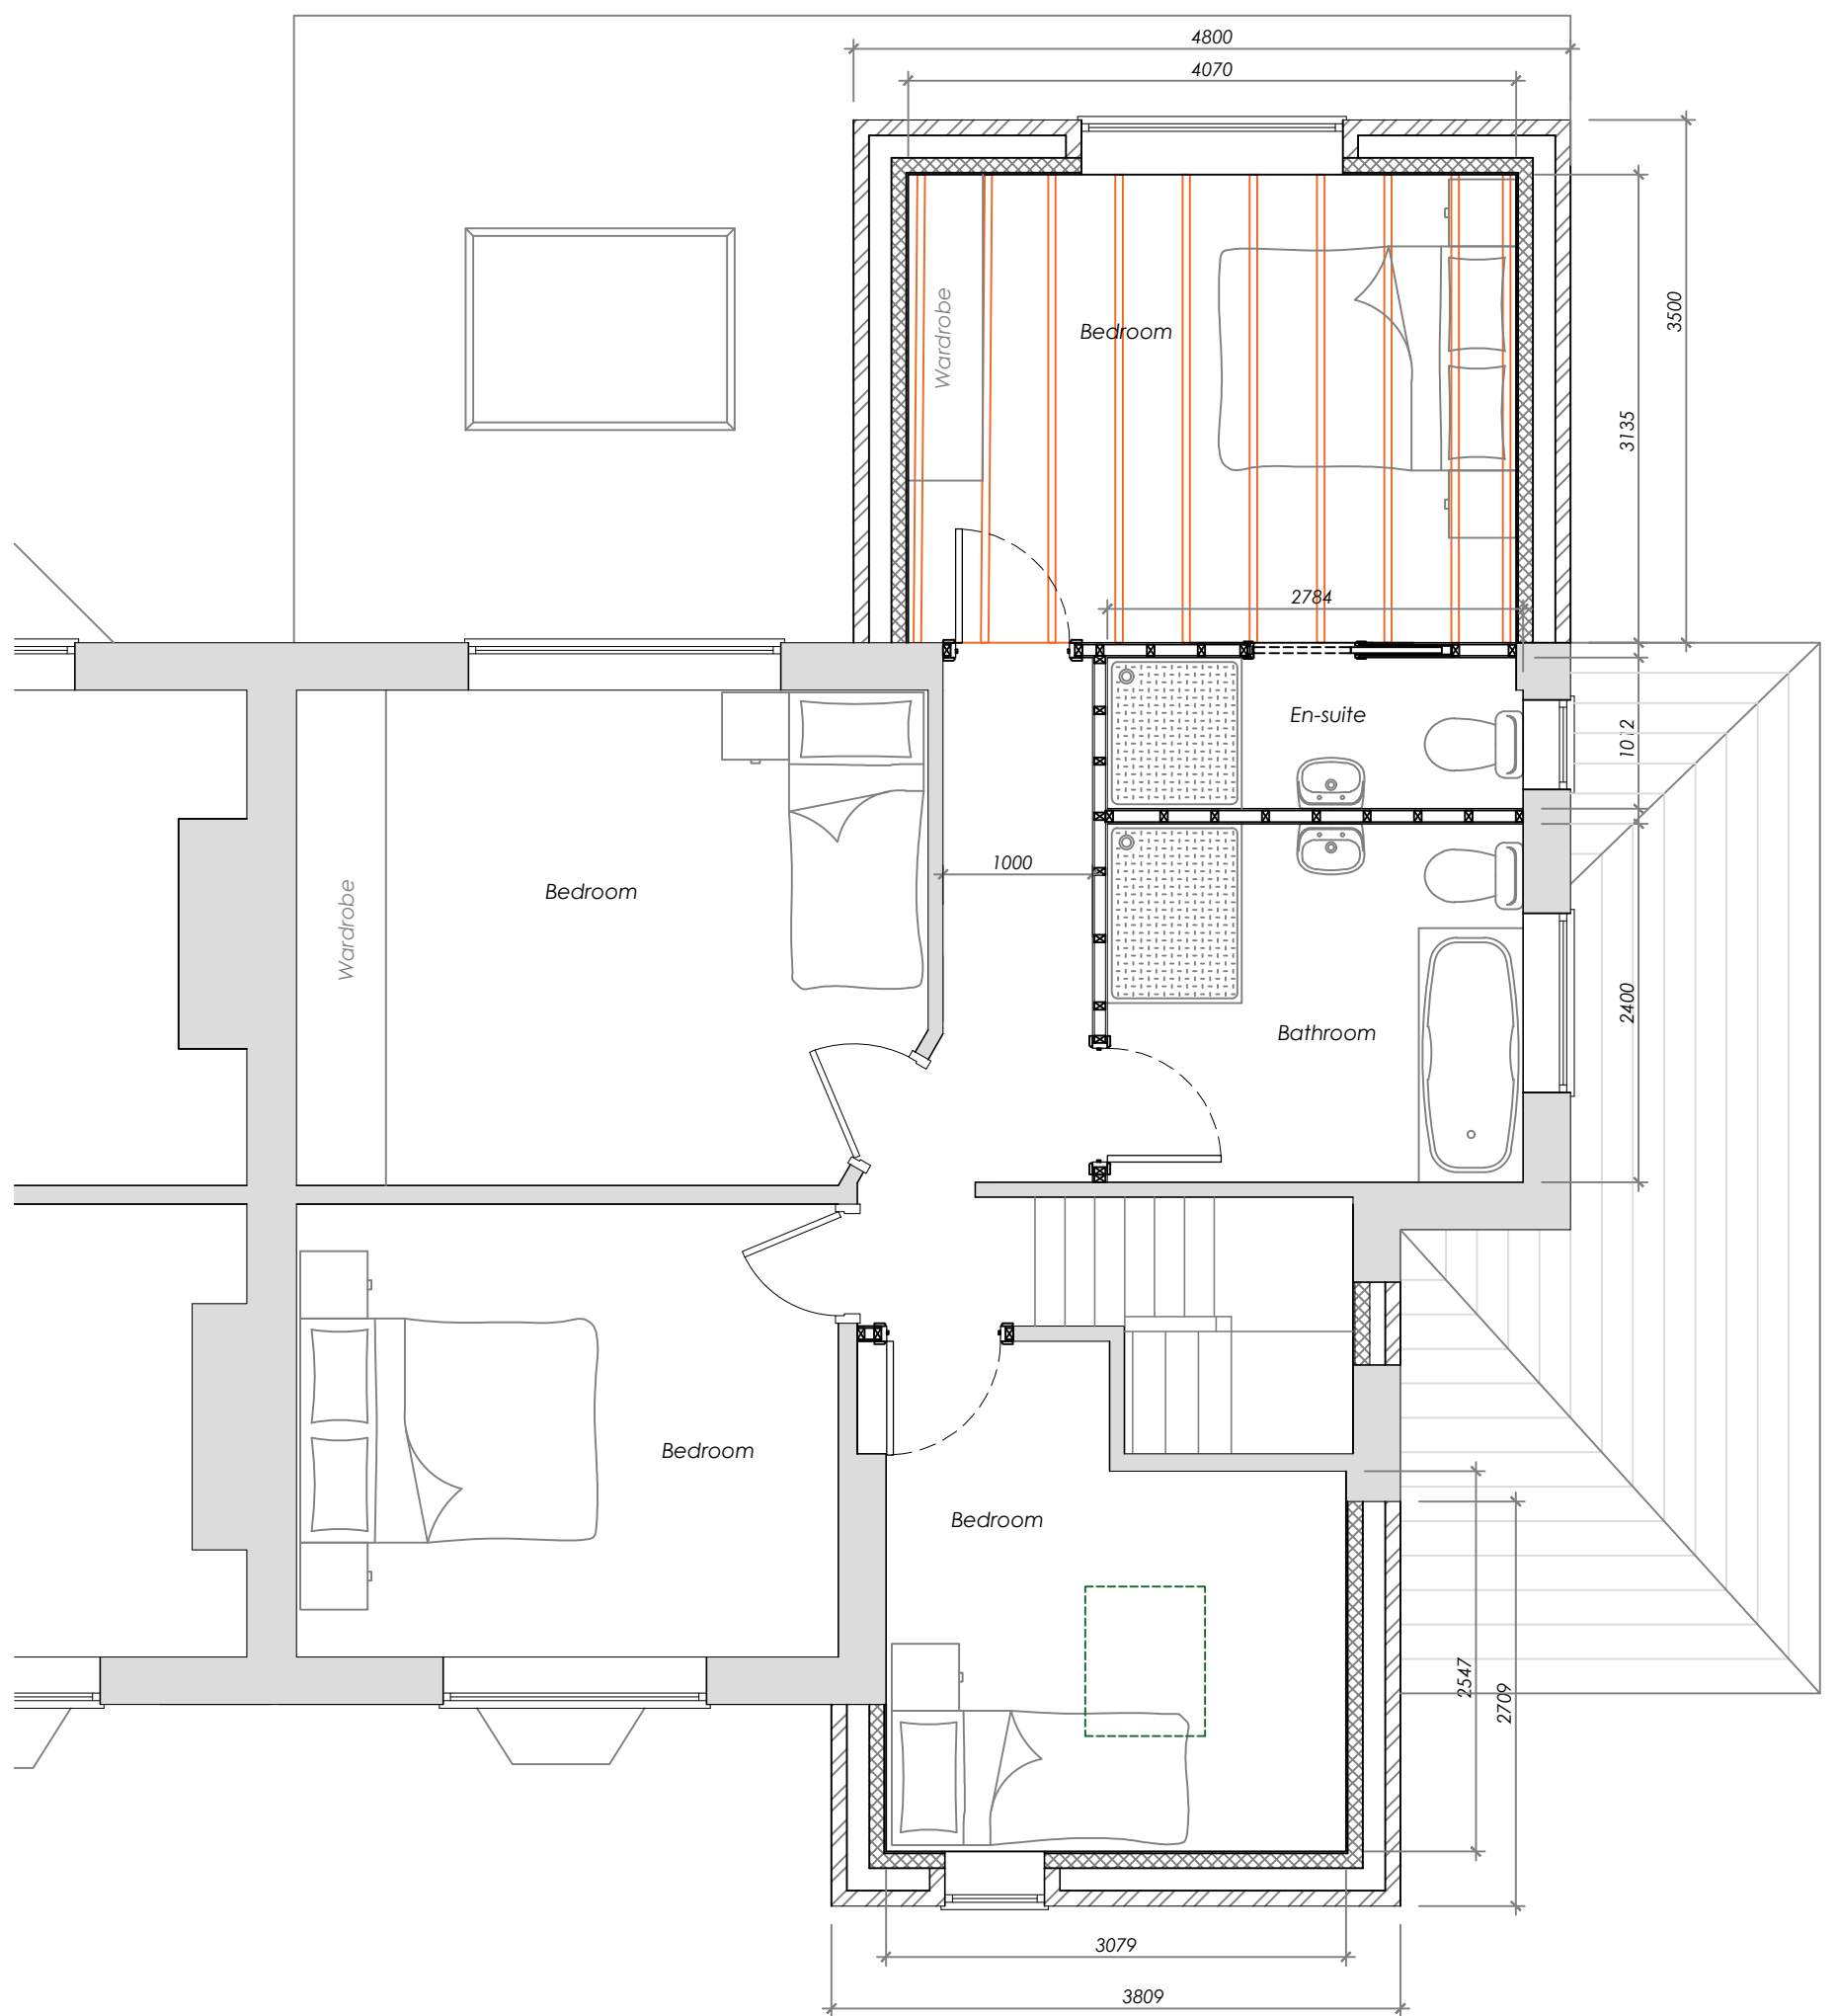

Proposed First Floor Plan
Scale 1:50



Note: All dimensions are to be confirmed by the contractor onsite



Office: Ash 3-4 Centrix House,
Newton Le Willows,
WA12 9UY

Telephone: +44 (0) 1625 326 777
Email: garry@theextensionguys.co.uk

Client: The Extension Guys, Ash 3-4 Centrix House, Newton Le Willows, WA12 9UY


Project / Title: Proposed Two / Single Storey Side / Rear Extension
at 34 Ruabon Road, Didsbury, M20 5LW

AutoCAD Location	D:\BentleyP&PM\Planning Apps\
Drawn: MJD	Scale: As Shown @ A Date: 03.03.25

No.	TSRE-34RR-003 (A)
-----	-------------------




Existing Front Elevation
Scale 1:100

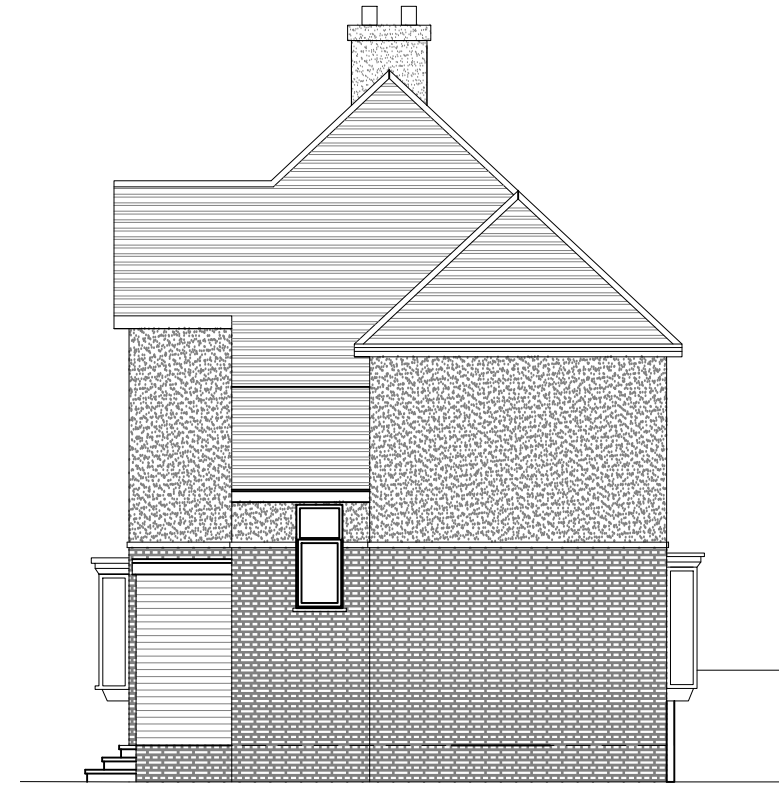

Existing Side Elevation
Scale 1:100



Existing Rear Elevation
Scale 1:100

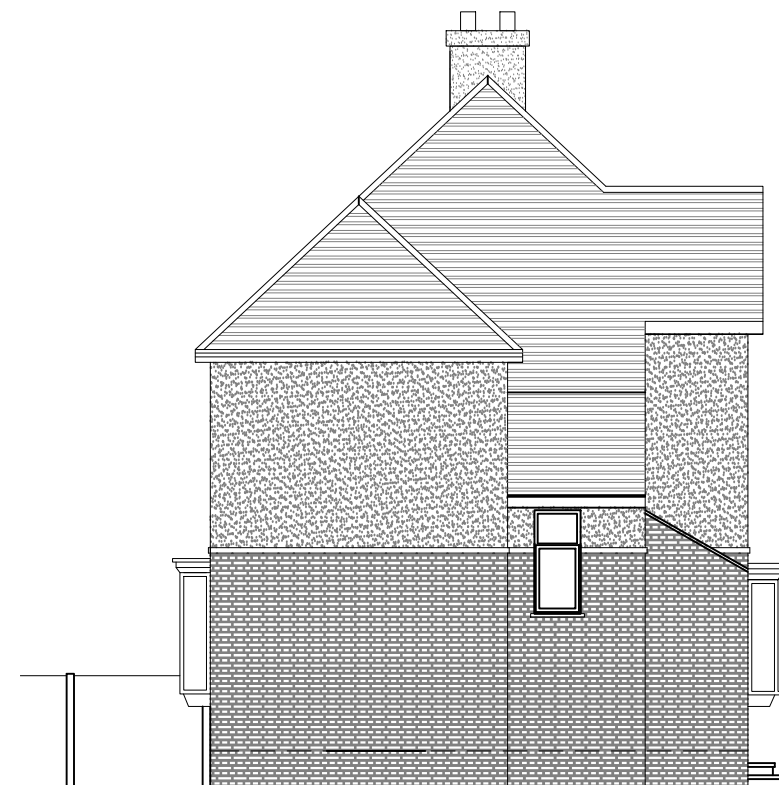

Existing Side Elevation
Scale 1:100

Note: All dimensions are to be confirmed by the contractor onsite



Office: Ash 3-4 Centrix House,
Newton Le Willows,
WA12 9UY

Telephone: +44 (0) 1625 326 777
Email: garry@theextensionguys.co.uk

Client:
The Extension Guys
Ash 3-4 Centrix House,
Newton Le Willows, WA12 9UY

AutoCAD Location	D:\BentleyP&PM\Planning Apps\
Drawn: MJD	Scale: As Shown @ A3 Date: 03.03.25

Project / Title:
Proposed Two / Single Storey Side / Rear
Extension at 34 Ruabon Road, Didsbury, M20 5LW
Didsbury, M20 5LW

No. TSRE-34RR-006

Rev. A




Proposed Front Elevation
Scale 1:100



Proposed Side Elevation
Scale 1:100



Proposed Rear Elevation
Scale 1:100

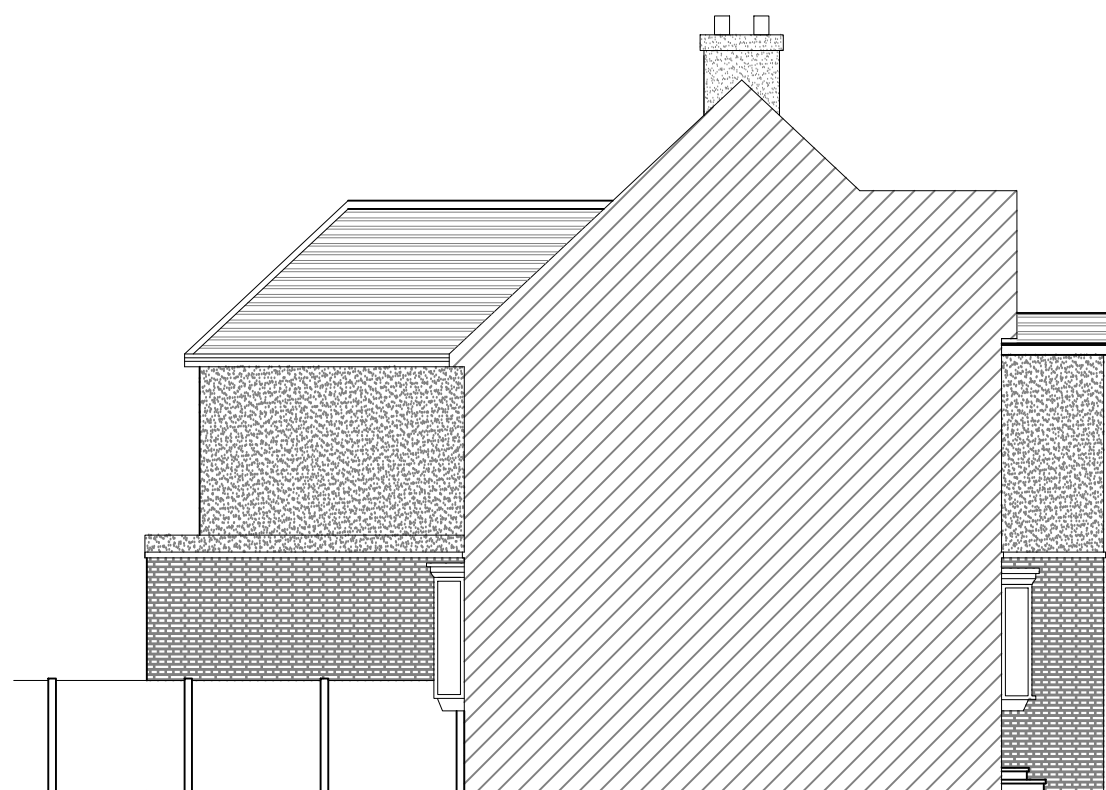

Proposed Side Elevation
Scale 1:100

Note: All dimensions are to be confirmed by the contractor onsite



Office: Ash 3-4 Centrix House,
Newton Le Willows,
WA12 9UY

Telephone: +44 (0) 1625 326 777
Email: garry@theextensionguys.co.uk

Client:

The Extension Guys
Ash 3-4 Centrix House,
Newton Le Willows, WA12 9UY

AutoCAD Location

D:\BentleyP&PM\Planning Apps\

Drawn: MJD

Scale: As Shown @ A3

Date: 03.03.25

Project / Title:

Proposed Two / Single Storey Side / Rear
Extension at 34 Ruabon Road, Didsbury, M20 5LW
Didsbury, M20 5LW

No. TSRE-34RR-007

Rev. B