





Proposed Front Elevation Block 7

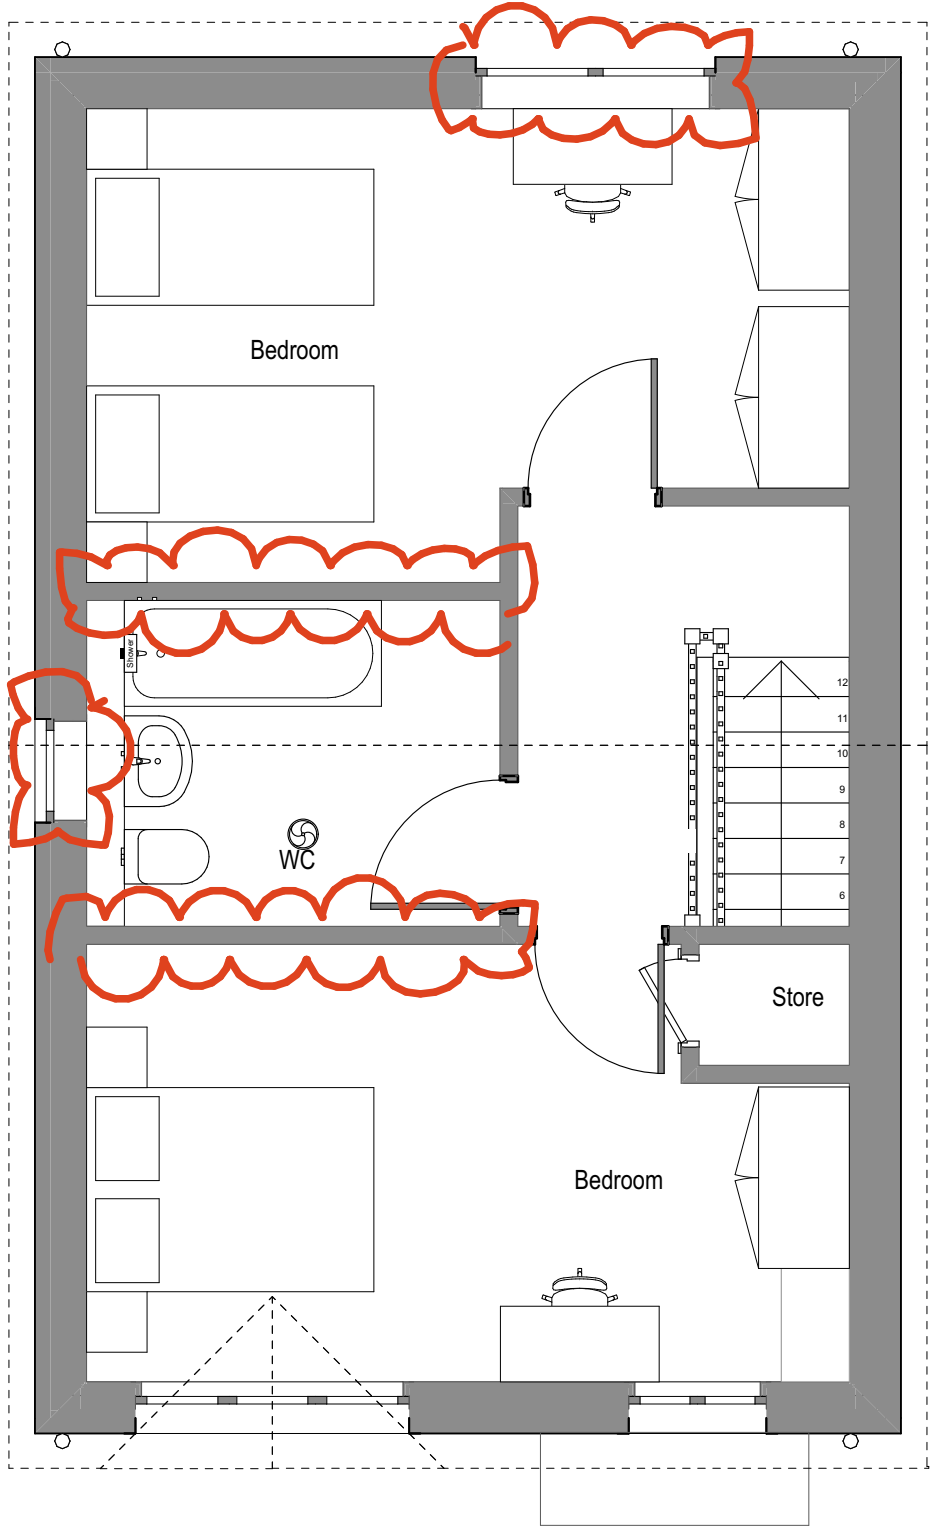

2 First Floor 1:50

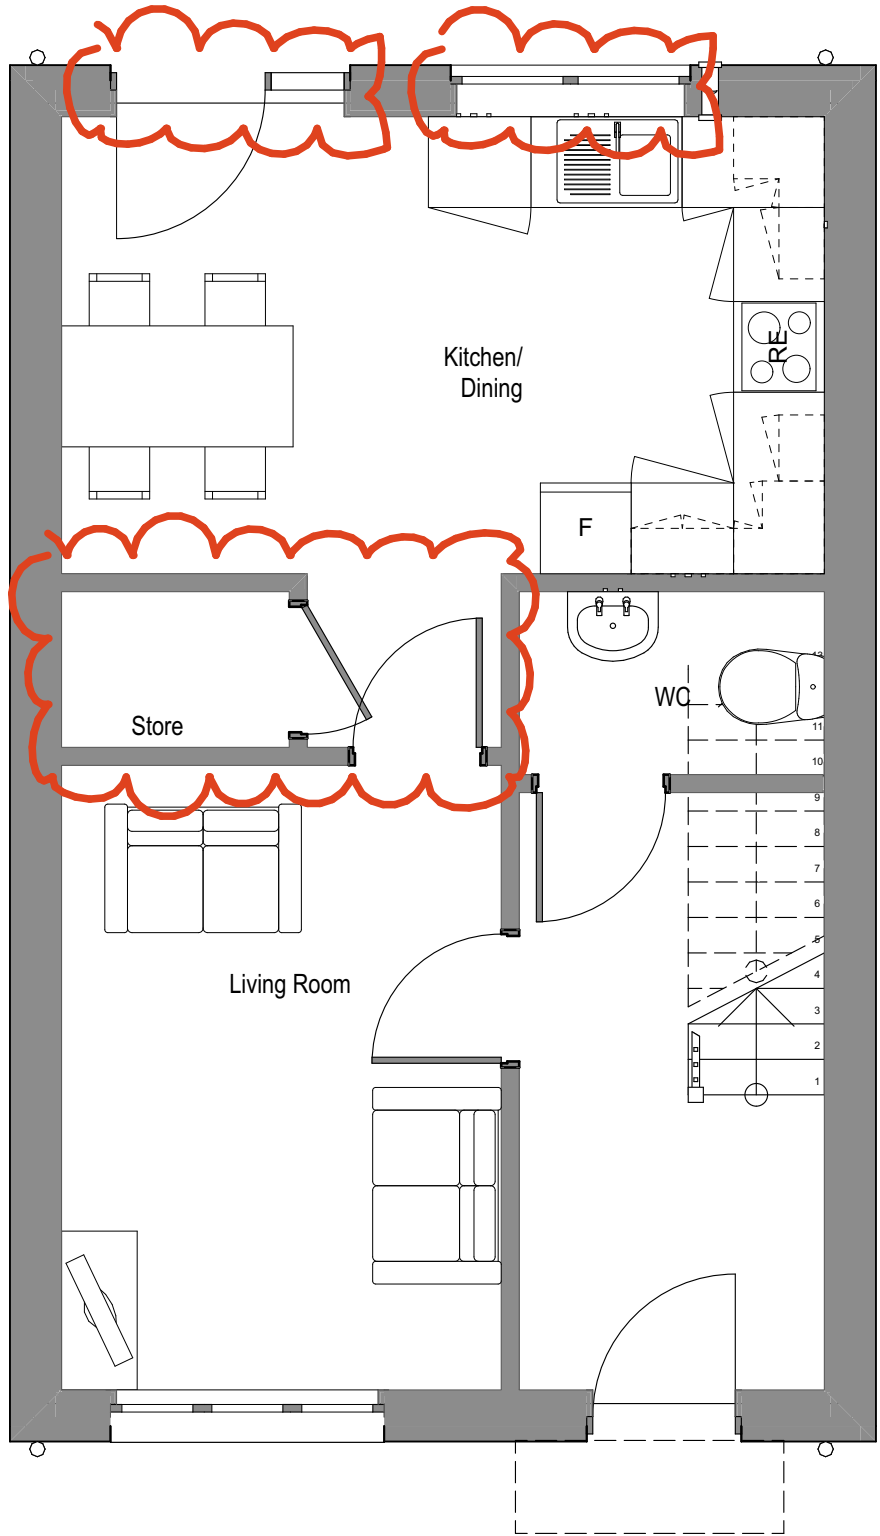

1 Ground Floor 1:50

D	Plans updated to reflect multiple changes (changes bubbled)	16/02/20	C.M.
C	Plans and Renders updated to reflect multiple changes	09/12/20	C.M.
B	Renders updated to reflect changes to external works	17/09/20	C.M.
A	Renders updated to reflect site plan changes	03/11/20	C.M.
Designation	Detail of Revision	Date	Initials

PROJECT

Charlestown, White Moss
Road and Dam Head Drive -
P500 Phase 1 Site

TITLE

2B 4P - Block Type G -
Blocks 4,7

SIZE

A1

STATUS

PLANNING

PROJECT No:

1785

DRAWING No:

PL.015D

DRAWN by

CM

CHECKED

DS

DATE

NOV 22

SCALE (1:10.0)

1:50

JOHN MCCALL ARCHITECTS LTD

No. 1 Arts Village, Henry Street, Liverpool L1 5BS Tel: 0151 707 1818 Fax: 707 1819

4a Rock Mill Lane, New Mills, SK22 3BN e-mail: admin@John McCall.co.UK

