


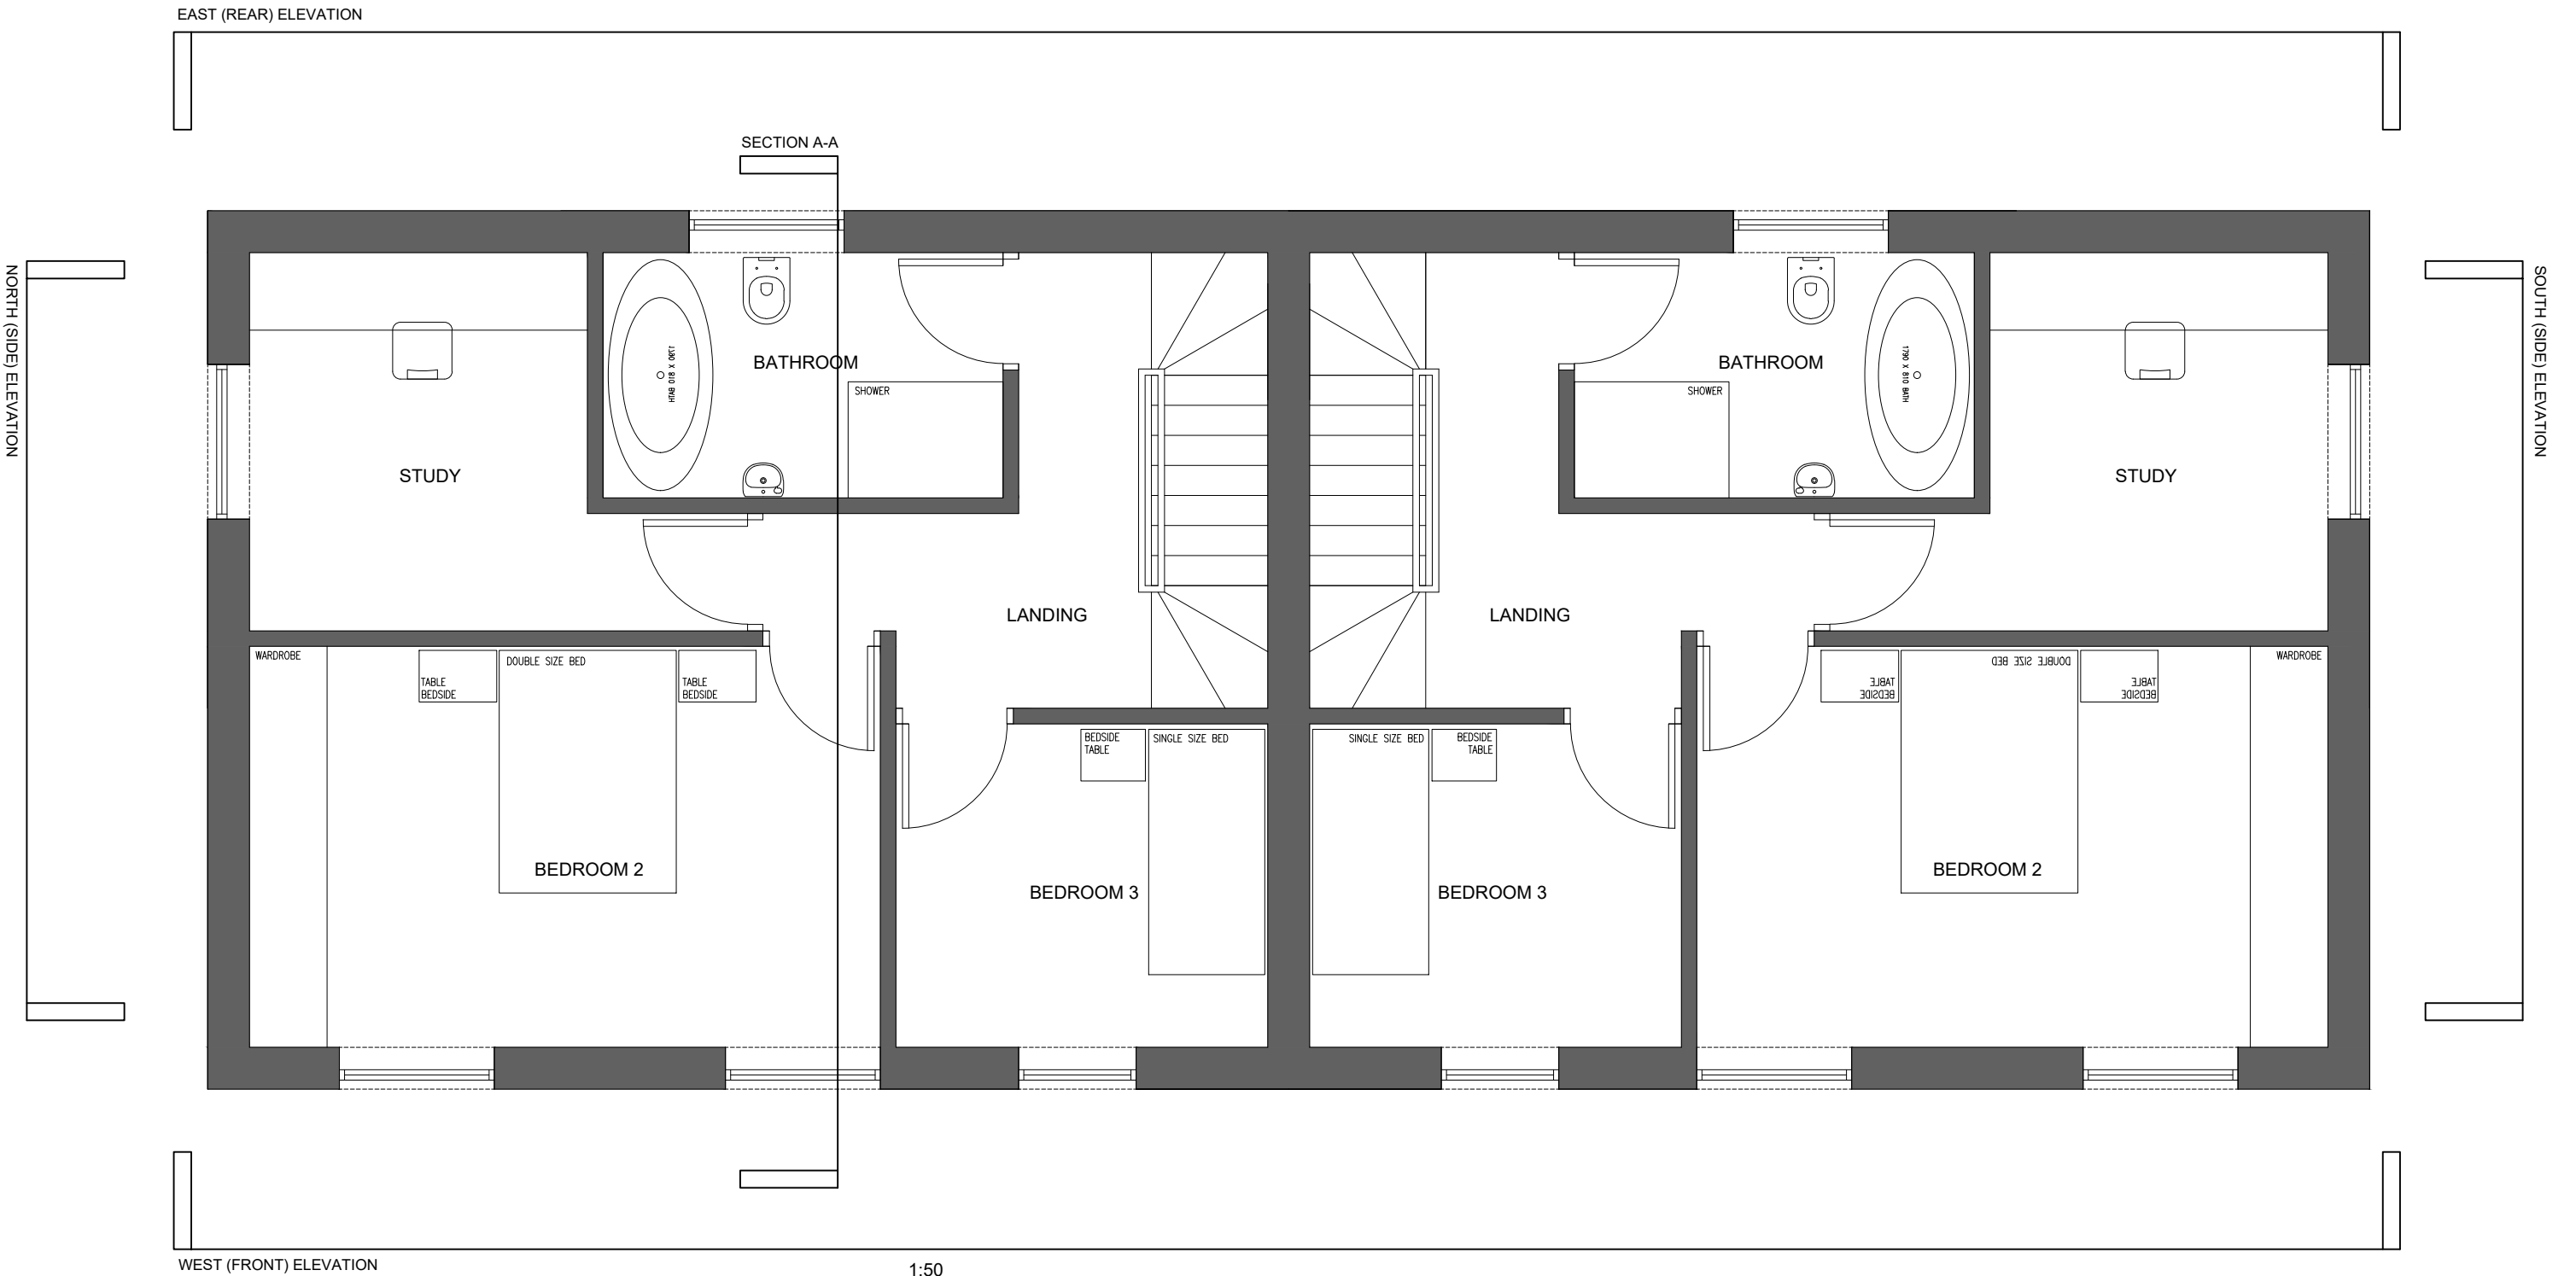

Client				
Mr D Warrender - 4291 Ltd				
Project				
36 Russet Road, Manchester, M9 8BN				
Drawing Title				
First Floor Plan				
Drawn	Checked	Paper Size	Scale	Date
PL	PL	A3	1:50	NOV 2025
Project No.		Drawing No.	Revision	
25 - 659		00-05	-	

