






Location Plan
Scale 1:1250

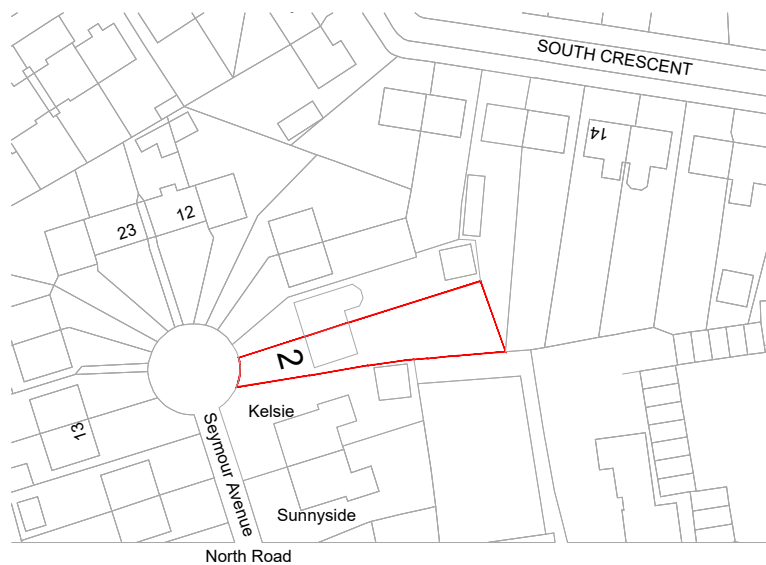


SCALE BAR 1:1250

 

SCALE BAR 1:500

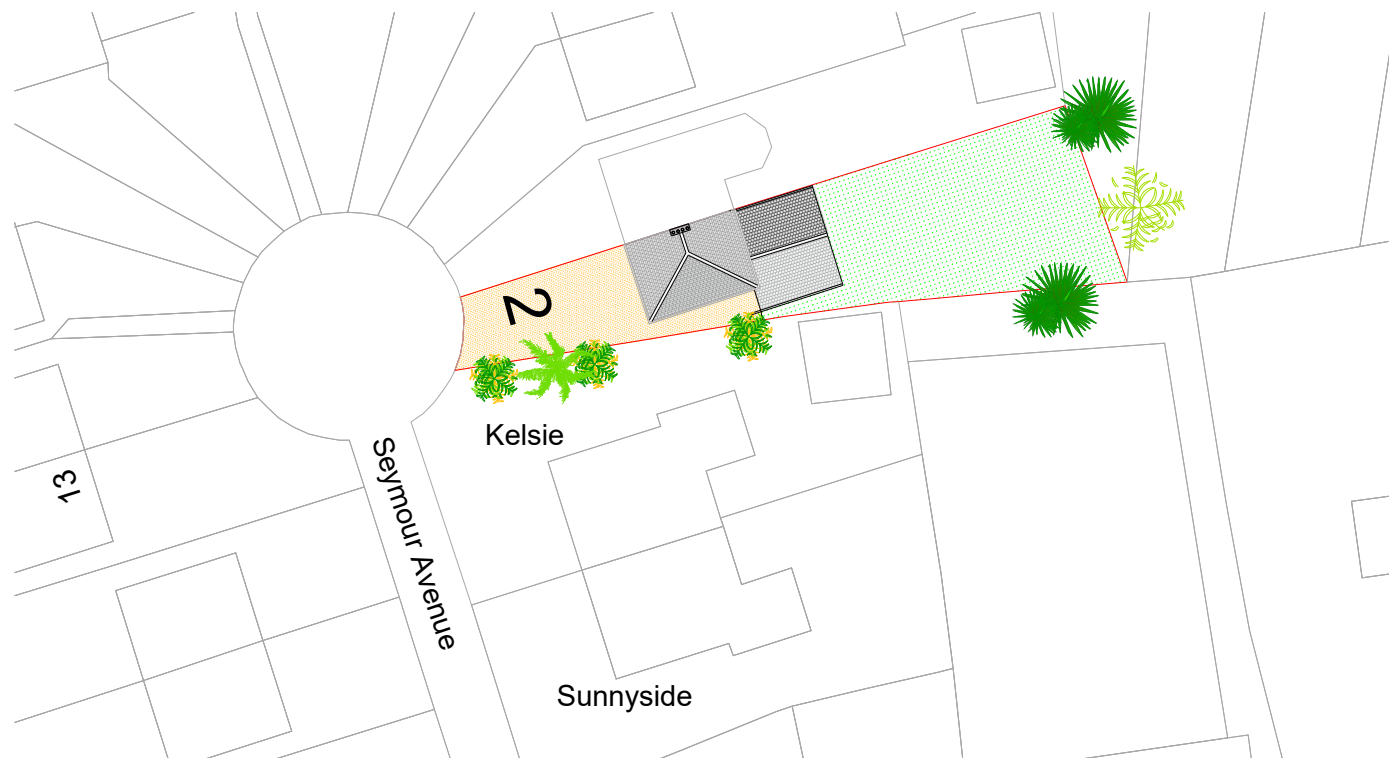

Existing Site Plan
Scale 1:500

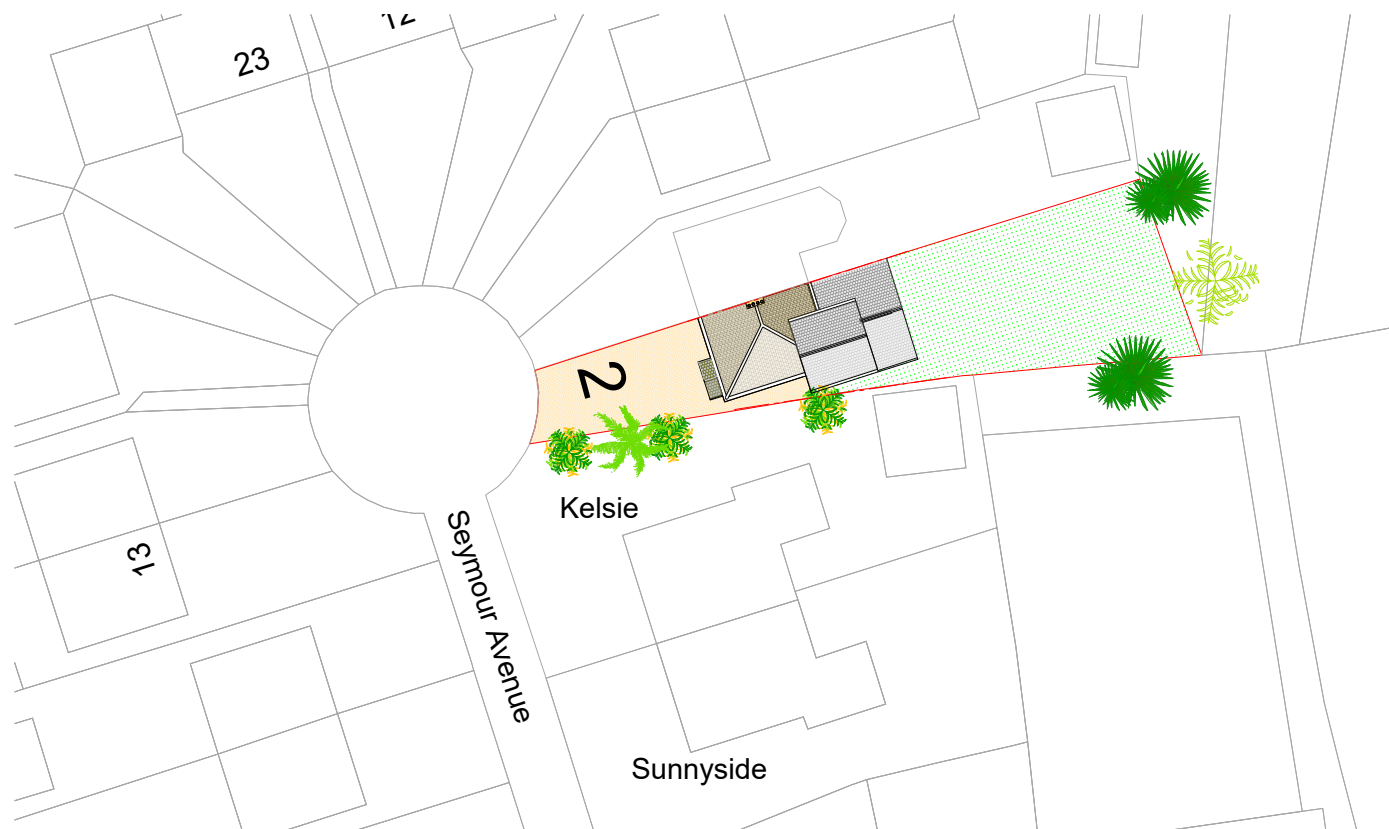

Proposed Site Plan
Scale 1:500

GENERAL NOTES

1. The contractor must check the site and the approved drawings before commencing the works and must take any working measurements as necessary and any discrepancy must be reported to the client.
2. Work shall comply with any current relevant BS/codes of practices and confirm to the Building Regulations including the latest amendment. The contractor is responsible for setting out the works.

KEY

 Boundary

PROJECT ADDRESS

2 Seymour Avenue
Manchester
M11 4LH

PROJECT

Part first floor rear part first
floor side extension and
internal alteration

DRAWING No.

PP231-1/25

SCALE

1:1250
1:500

DATE

05/12/2025

DRAWN BY

AT

PAPER SIZE

A3

AT A. Design
Whitmore Road
Manchester
M14 7RG
ata_design@hotmail.com
07830039347