



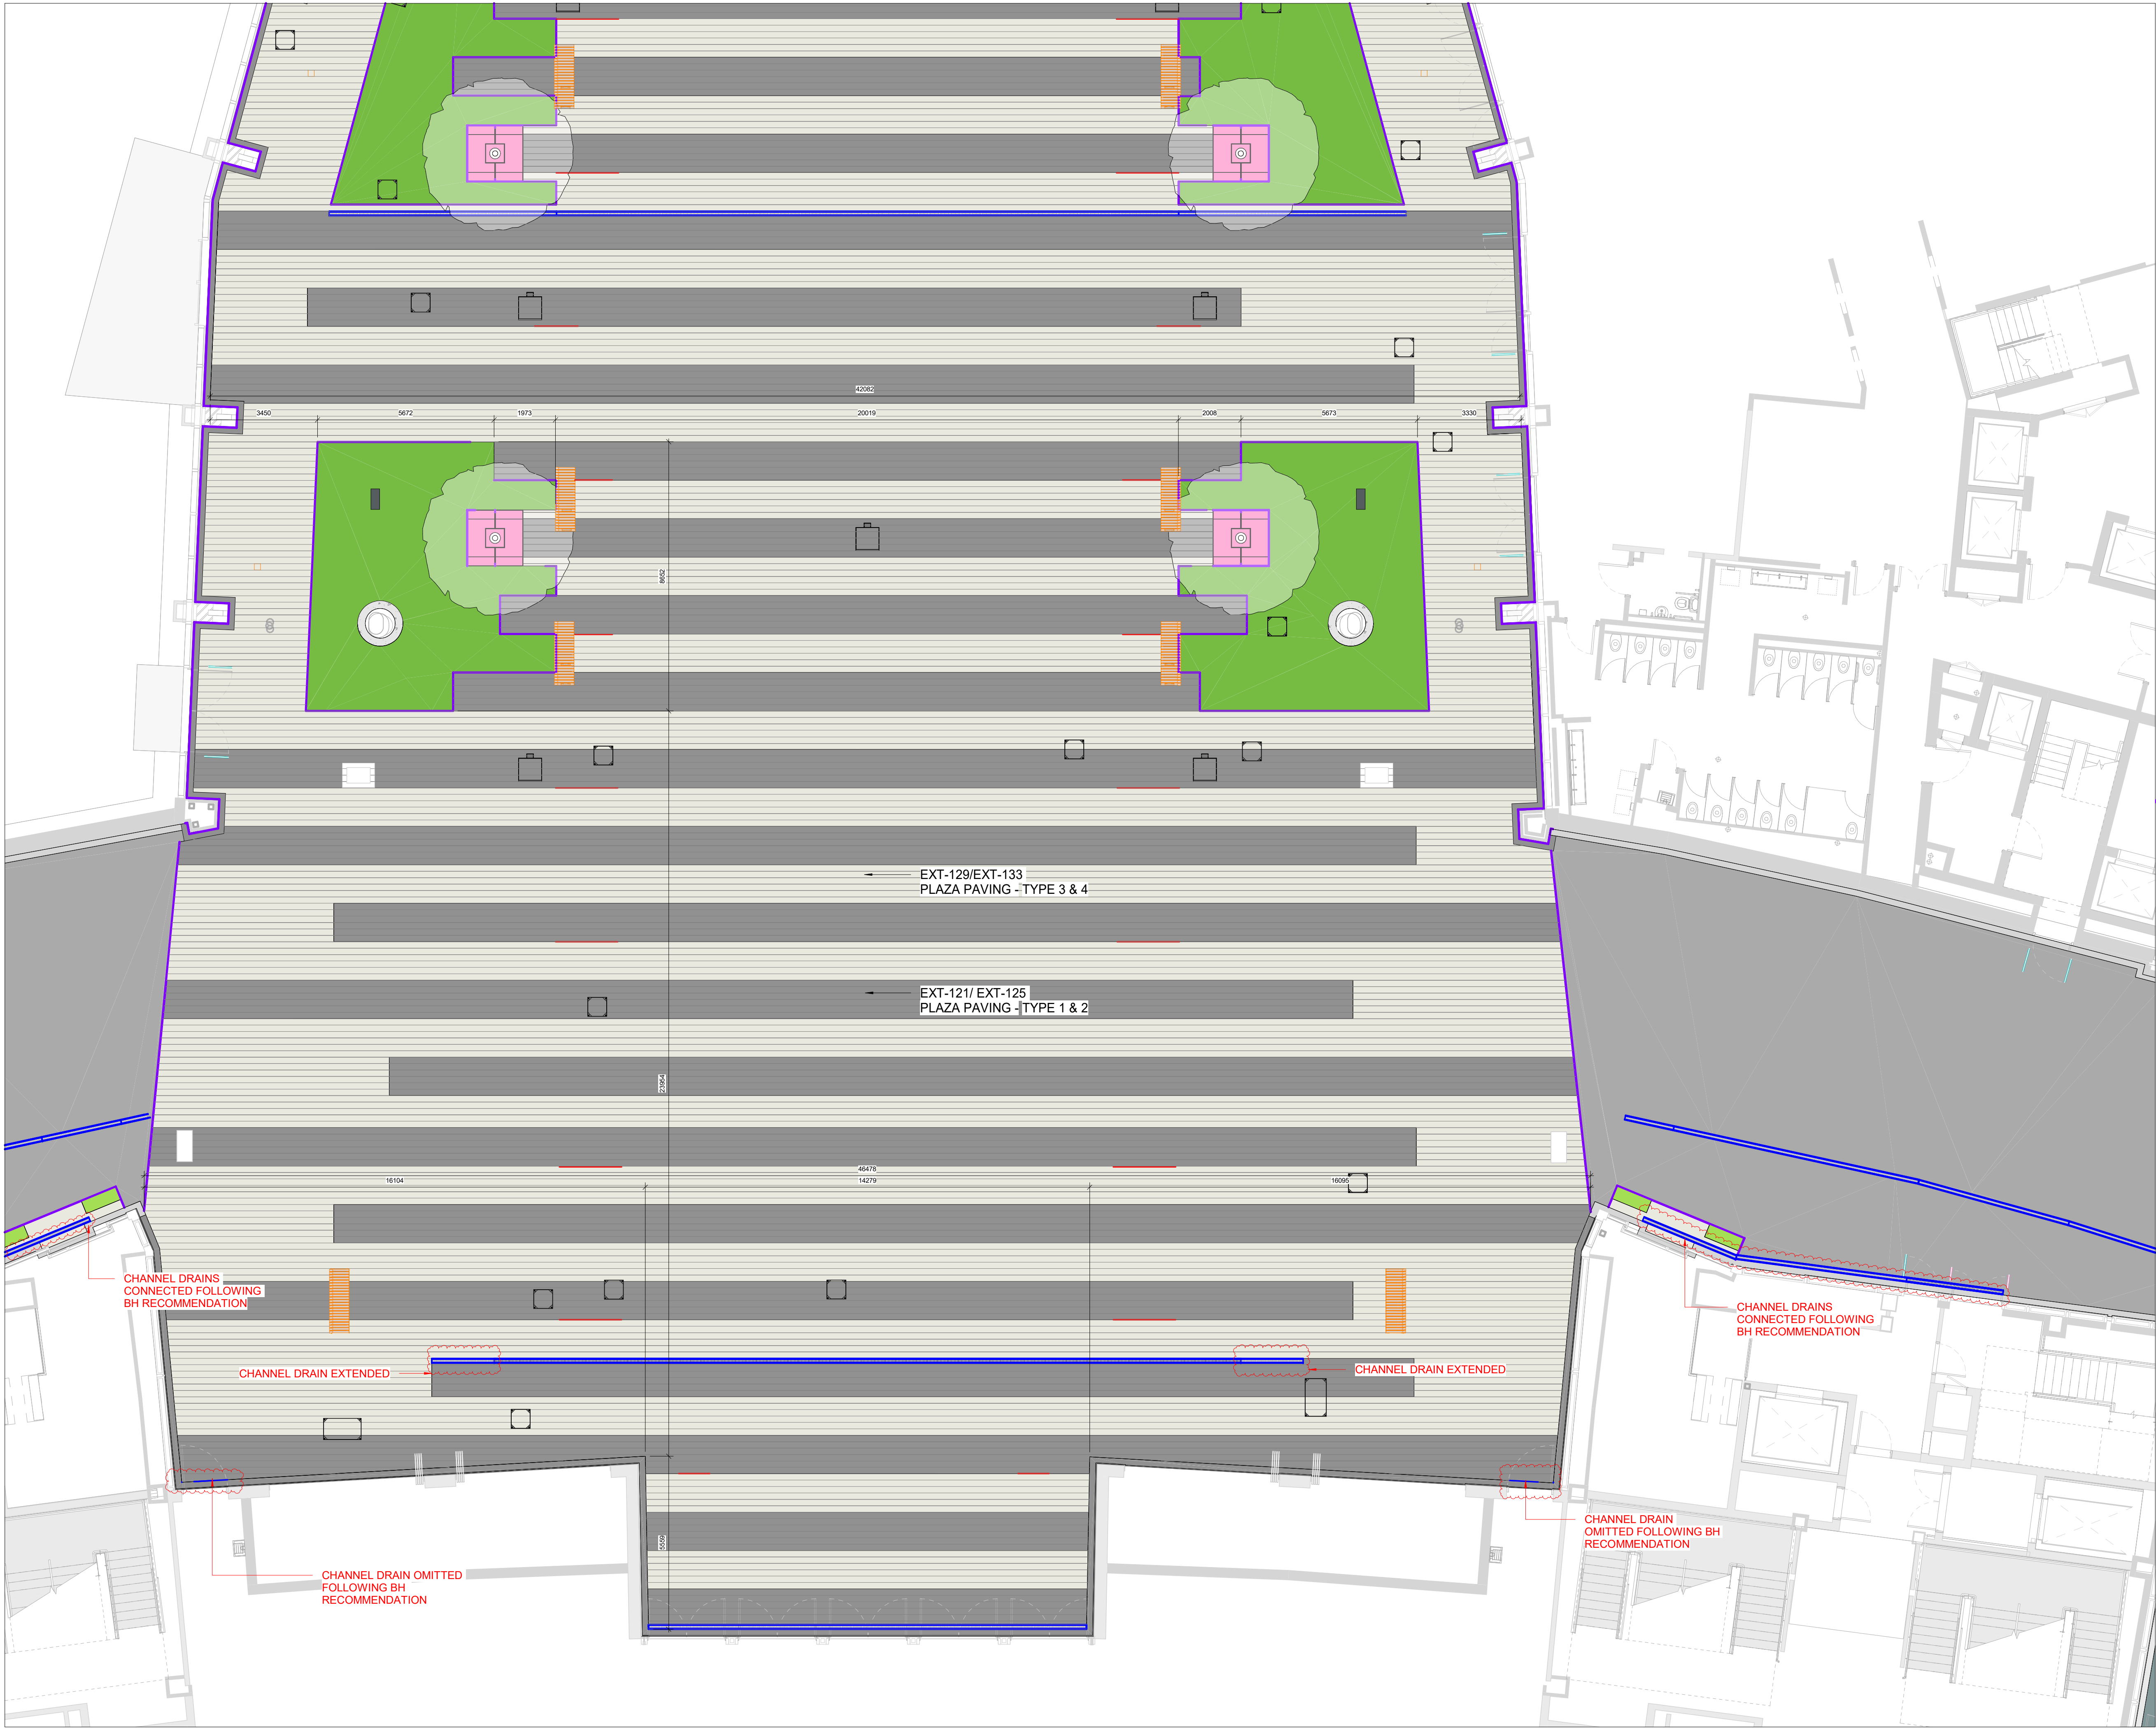

REVISIONS		
REV	DATE	DESCRIPTION
P00	28.05.23	ISSUED FOR STAGE 4
P01	20.07.23	DISCIPLINE CHANGED FROM "A" TO "L"
P02	02.02.24	ISSUED FOR STAGE 4 UPDATE
C01	01.05.24	ISSUED FOR CONSTRUCTION
C02	10.01.25	ISSUED FOR CONSTRUCTION
C03	23.04.25	ISSUED FOR CONSTRUCTION - DIMENSIONS ADDED
C04	22.08.25	ISSUED FOR CONSTRUCTION
C05	27.08.25	ISSUED FOR CONSTRUCTION

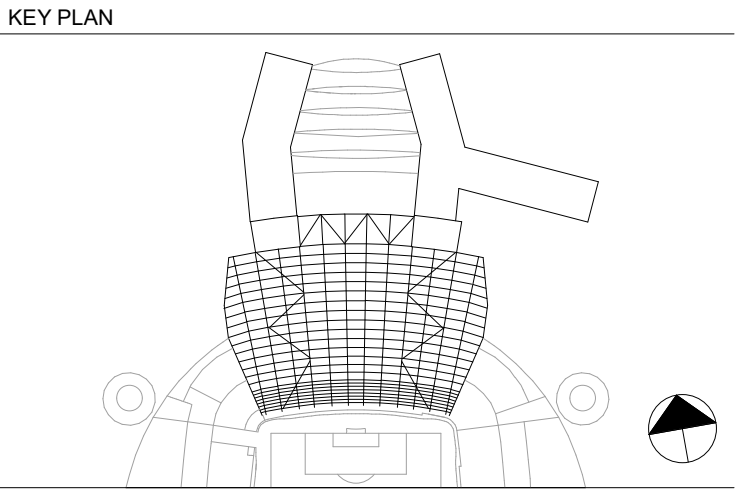

- KEY**
 - PROJECT PLANNING BOUNDARY
 - EXT-121/ EXT-125 PLAZA PAVING - TYPE 1 & 2
 - EXT-129/EXT-133 PLAZA PAVING - TYPE 3 & 4
 - EXT-101 CONCRETE BLOCK PAVING - TYPE 1
 - EXT-109 CONCRETE BLOCK PAVING - TYPE 3
 - EXT-141 TARMAC SURFACING - TYPE 1
 - EXT-145 TARMAC SURFACING - TYPE 2
 - EXT-131 PRECAST CONCRETE TACTILE SLAB PAVING
 - EXT-303 FIXED BENCH - TYPE 1
 - EXT-307 REMOVABLE BENCH - TYPE 2
 - EXT-309 PICNIC BENCH
 - EXT-308 LITTER BIN
 - EXT-327 TREE GRILLES
 - SAN-751 EXTERNAL BIB TAP
 - EXT-321 SHRUB PLANTERS - TYPE 1
 - EXT-322 SHRUB PLANTERS - TYPE 2
 - EXT-313 METAL PLANTER
 - EXT-341 EXTERNAL FLOOR BOXES
 - EXT-811 MANHOLE COVER
 - EXT-331 LIGHTING COLUMN & LAMP
 - DOUBLE HEADED LIGHTING COLUMNS
 - TREE UPLIGHTS
 - LINEAR LED LIGHTS IN CITY SQUARE PAVING
 - LIGHTING COLUMN WITH 4 PROJECTORS
 - EXT-201 PRECAST CONCRETE KERBS - FLUSH
 - EXT-205 PRECAST CONCRETE KERBS - DROP
 - EXT-209 PRECAST CONCRETE KERBS - RAISED
 - EXT-212 PRECAST CONCRETE KERBS - TRAFFIC MANAGEMENT
 - EXT-221 METAL EDGINGS
 - EXT-401 BOLLARDS STATIC - TYPE 1
 - EXT-405 BOLLARDS STATIC - TYPE 2
 - EXT-409 BOLLARDS RETRACTABLE - TYPE 1
 - EXT-411 BOLLARDS RETRACTABLE - TYPE 2
 - INTERCOM BOLLARD
 - ANPR CAMERA COLUMN
 - EXT-435 STEEL SECURITY GATE - TYPE 2
 - EXT-439 STEEL SECURITY GATE - TYPE 3
 - BAL-145 EXTERNAL METAL BALUSTRADE- TYPE 1
 - BAL-147 EXTERNAL METAL BALUSTRADE- TYPE 2
 - EXT-451 DOOR BARRIER - TYPE 1
 - EXT-453 DOOR BARRIER - TYPE 2
 - HOTEL SIGNAGE
 - EXT-455 TIMBER BOARD ENCLOSURE
 - FEEDER PILLARS
 - EXISTING AREA TO BE RETAINED
 - 20mm PAVING EXPANSION JOINT
 - 12mm PAVING EXPANSION JOINT
 - 10mm PAVING EXPANSION JOINT
 - 25mm ISOLATION JOINT
- EXT-201 PRECAST CONCRETE KERBS - FLUSH
 - EXT-205 PRECAST CONCRETE KERBS - DROP
 - EXT-209 PRECAST CONCRETE KERBS - RAISED
 - EXT-212 PRECAST CONCRETE KERBS - TRAFFIC MANAGEMENT
 - EXT-221 METAL EDGINGS
 - EXT-401 BOLLARDS STATIC - TYPE 1
 - EXT-405 BOLLARDS STATIC - TYPE 2
 - EXT-409 BOLLARDS RETRACTABLE - TYPE 1
 - EXT-411 BOLLARDS RETRACTABLE - TYPE 2
 - INTERCOM BOLLARD
 - ANPR CAMERA COLUMN
 - EXT-435 STEEL SECURITY GATE - TYPE 2
 - EXT-439 STEEL SECURITY GATE - TYPE 3
 - BAL-145 EXTERNAL METAL BALUSTRADE- TYPE 1
 - BAL-147 EXTERNAL METAL BALUSTRADE- TYPE 2
 - EXT-451 DOOR BARRIER - TYPE 1
 - EXT-453 DOOR BARRIER - TYPE 2
 - HOTEL SIGNAGE
 - EXT-455 TIMBER BOARD ENCLOSURE
 - FEEDER PILLARS
 - EXISTING AREA TO BE RETAINED
 - 20mm PAVING EXPANSION JOINT
 - 12mm PAVING EXPANSION JOINT
 - 10mm PAVING EXPANSION JOINT
 - 25mm ISOLATION JOINT

REFER TO ENLARGED AREA PLAN FOR DETAILED LANDSCAPE LAYOUT AND SETTING OUT INFORMATION.
REFER TO MATERIAL SCHEDULE AND SPECIFICATION FOR HARD LANDSCAPE AND FURNITURE DETAILS.
REFER TO KERBS AND EDGING SCOPE OF WORK DRAWING FOR KERBS AND EDGING TYPOLOGIES.
REFER TO CIVIL ENGINEERS PACKAGE FOR IN SITU CONCRETE, TARMAC, DRAINAGE RELATED LAYOUT AND DETAILS.
REFER TO LIGHTING PACKAGE FOR LIGHTING LAYOUT, DETAILS AND SPECIFICATIONS.
REFER TO WAYFINDING PACKAGE FOR WAYFINDING LAYOUT, DETAILS AND SPECIFICATIONS.

CLIENT



© COPYRIGHT. ALL RIGHTS RESERVED

THIS WORK IS COPYRIGHT AND CANNOT BE REPRODUCED OR COPIED IN ANY FORM OR BY ANY OTHER MEANS (GRAPHIC, ELECTRONIC OR MECHANICAL INCLUDING PHOTOCOPIING). WITHOUT THE WRITTEN PERMISSION OF POPULOUS ANY LICENSE, EXPRESS OR IMPLIED, TO USE THIS DOCUMENT FOR ANY PURPOSE WHATSOEVER IS RESTRICTED TO THE TERMS OF THE AGREEMENT OR IMPLIED AGREEMENT BETWEEN POPULOUS AND THE INSTRUCTING PARTY.

USE FIGURED DIMENSIONS IN PREFERENCE TO SCALED. CHECK ALL DIMENSIONS ON SITE BEFORE FABRICATION OR SETTING OUT

ARCHITECT

POPULOUS

14 BLADES COURT | DEODAR ROAD | LONDON | SW16 2NU | UNITED KINGDOM
TELEPHONE +44 (0)20 8874 7566 FACSIMILE +44 (0)20 8874 7470
ALL PRODUCTION & INTELLECTUAL PROPERTY RIGHTS RESERVED © POPULOUS 2009

PROJECT NAME

MCFC - NORTH EXPANSION

DRAWING TITLE

**LANDSCAPE
HARD LANDSCAPE & FURNITURE
PLAN - ZONE 5**

STATUS	RIBA STAGE	PROJECT NO.
A5	5	4348

DATE	SCALE	SIZE
05/05/23	1 : 100	A1

DRAWN	CHECKED	APPROVED
SA	TJ	MT

PROJECT	ORIGIN	ZONE	LEVEL	TYPE	ROLE	DRAWING	REV
NSE-POP-ZZ	00	- DP	- L	- 000634	C05		