





Location Plan as Existing - 1:1250

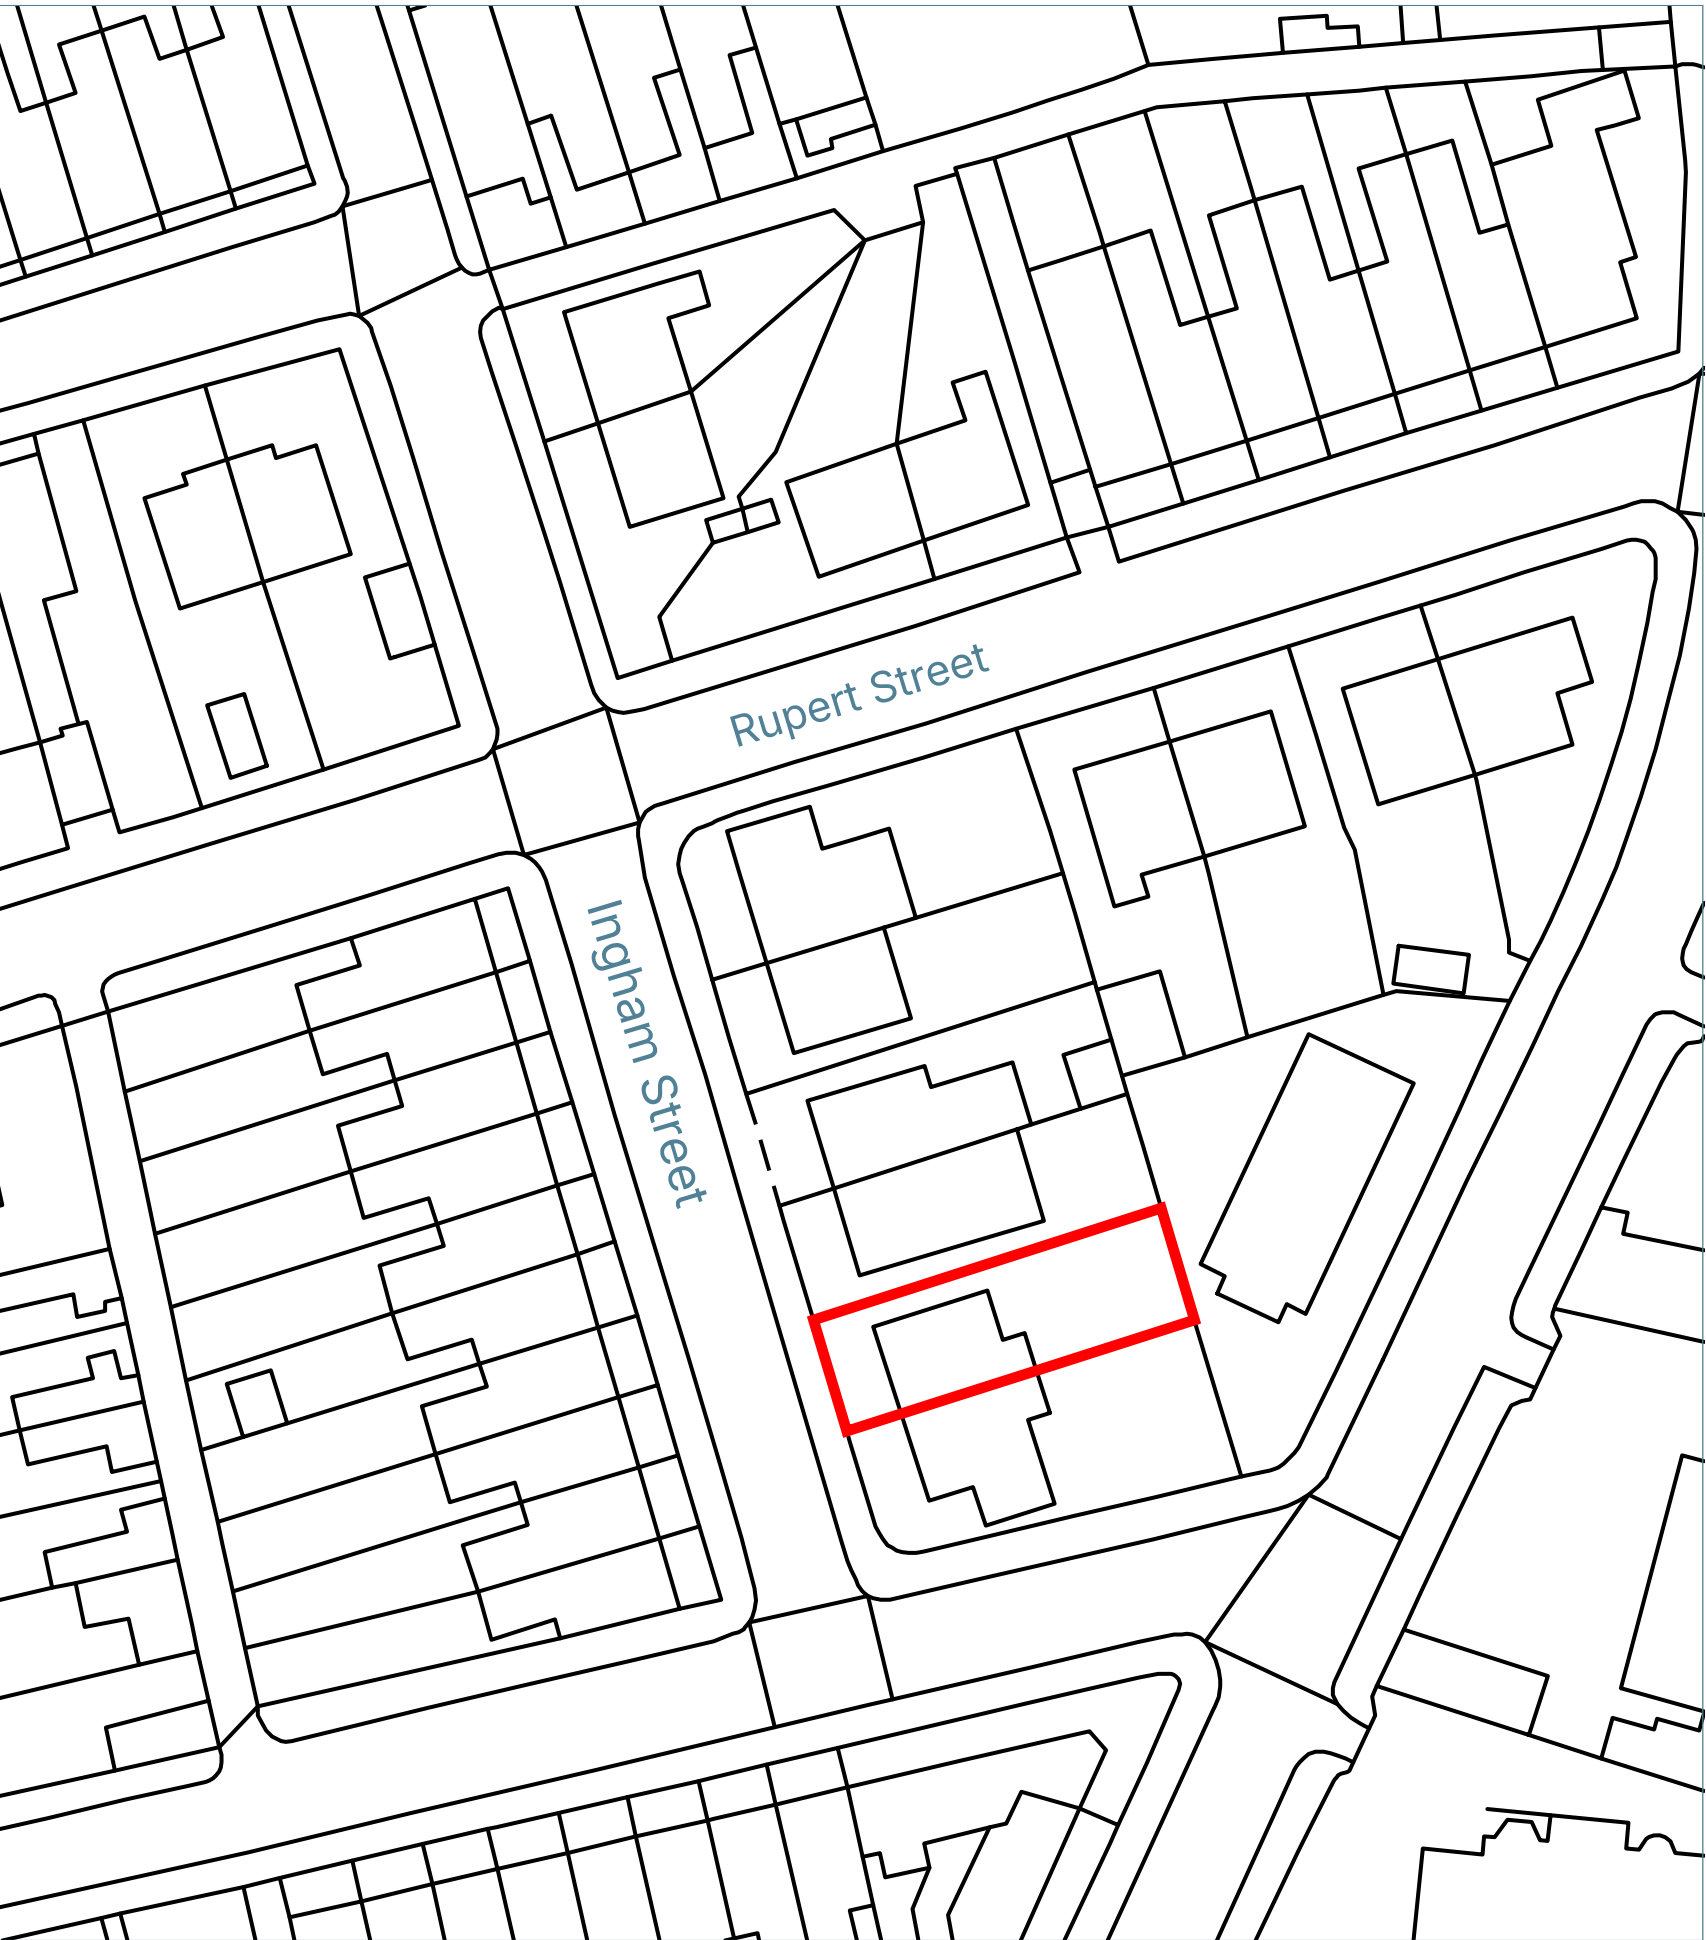

Site Plan as Existing - 1:500

 

Site Plan as Proposed - 1:200




Watermoor Point, Watermoor Road
Cirencester, Gloucestershire, GL7 1L

T: 01285 283200

E: info@nipc.uk

W: www.nipc.uk

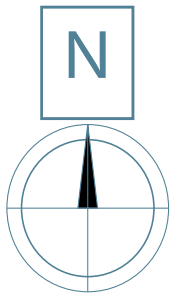

Client Name -
Roy Martin

Project Address -
15 Ingham Street, Clayton
Bridge
M40 1GW Manchester

PLANNING

Drawing Description

Existing Location, Ordnance
Survey
&
Proposed Site Plans

Scale Sheet Size Date
As Noted A1 Mar 26

DRAWN BY NAPC

Project Ref. Drawing No.
NAPC -0403M 01 A

This plan includes the following licenced data: OS
MasterMap Black and White PDF Location Plan by
the Ordnance Survey National Geographic Database
and incorporating surveyed revision available at the
date of production. Reproduction in whole or in part
is prohibited without the permission of Ordnance
Survey, the representation of a road, track or path is
no evidence of a right or way, the representation of
features, as lines is no evidence of a property
boundary.

© crown copyright and database rights, 2025.
Ordnance Survey - 01000316731