




Existing Front Elevation
Scale 1:100



Existing Rear Elevation
Scale 1:100



Existing Side Elevation
Scale 1:100

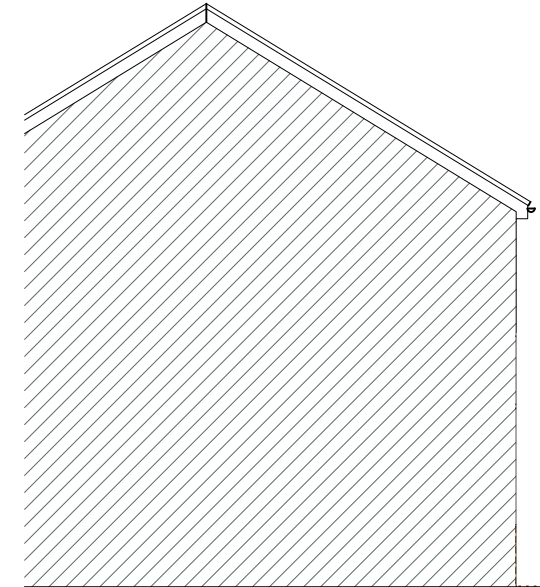

Existing Side Elevation
Scale 1:100




Proposed Front Elevation
Scale 1:100



Proposed Rear Elevation
Scale 1:100



Proposed Side Elevation
Scale 1:100

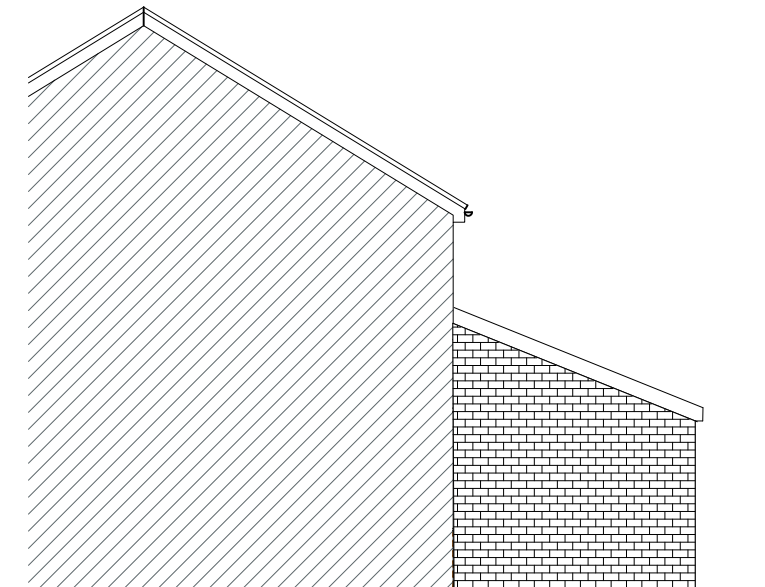

Proposed Side Elevation
Scale 1:100



Office: Unit 17, Denton Enterprise
Centre, Pitt Street, Denton,
Tameside, M34 6PT

Telephone: +44 (0) 1625 326 777
Email: garry@theextensionguys.co.uk

Client:

The Extension Guys
Ash 3-4 Centrix House,
Newton Le Willows, WA12 9UY

AutoCAD Location

D:\BentleyP&PM\Planning Apps\

Drawn: MJD

Scale: As Shown @ A3

Date: 08.08.25

Project / Title:

Proposed Single / Two Storey
Side & Rear Extension
5 Hockenhull Close, Wythenshawe

No. SSRE-5HC-006

Rev. A