
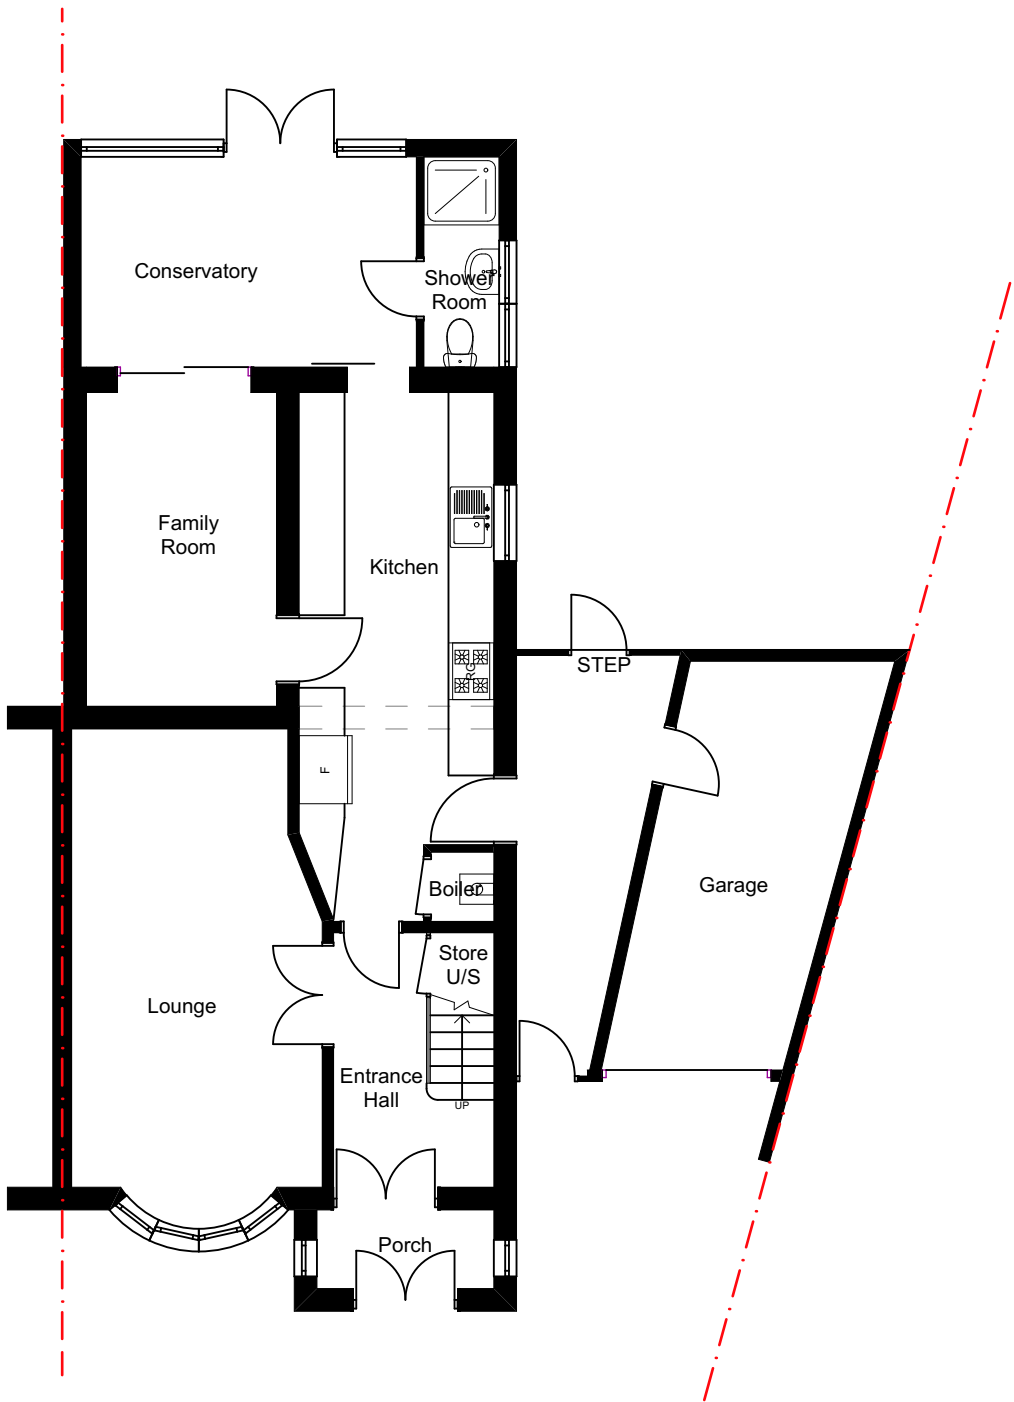


notes


This drawing is subject to a detailed building and site survey, therefore no guarantee of its accuracy can be given.
This drawing has been draughted in accordance with the clients design requirements.
All areas are approximate and are subject to a detailed building and site survey and further design development.
All dimensions should be checked prior to commencement of construction on site.

All dimensions shown are in millimetres (mm).

SCALE BAR 1:100

 

EXISTING GA GROUND FLOOR PLAN

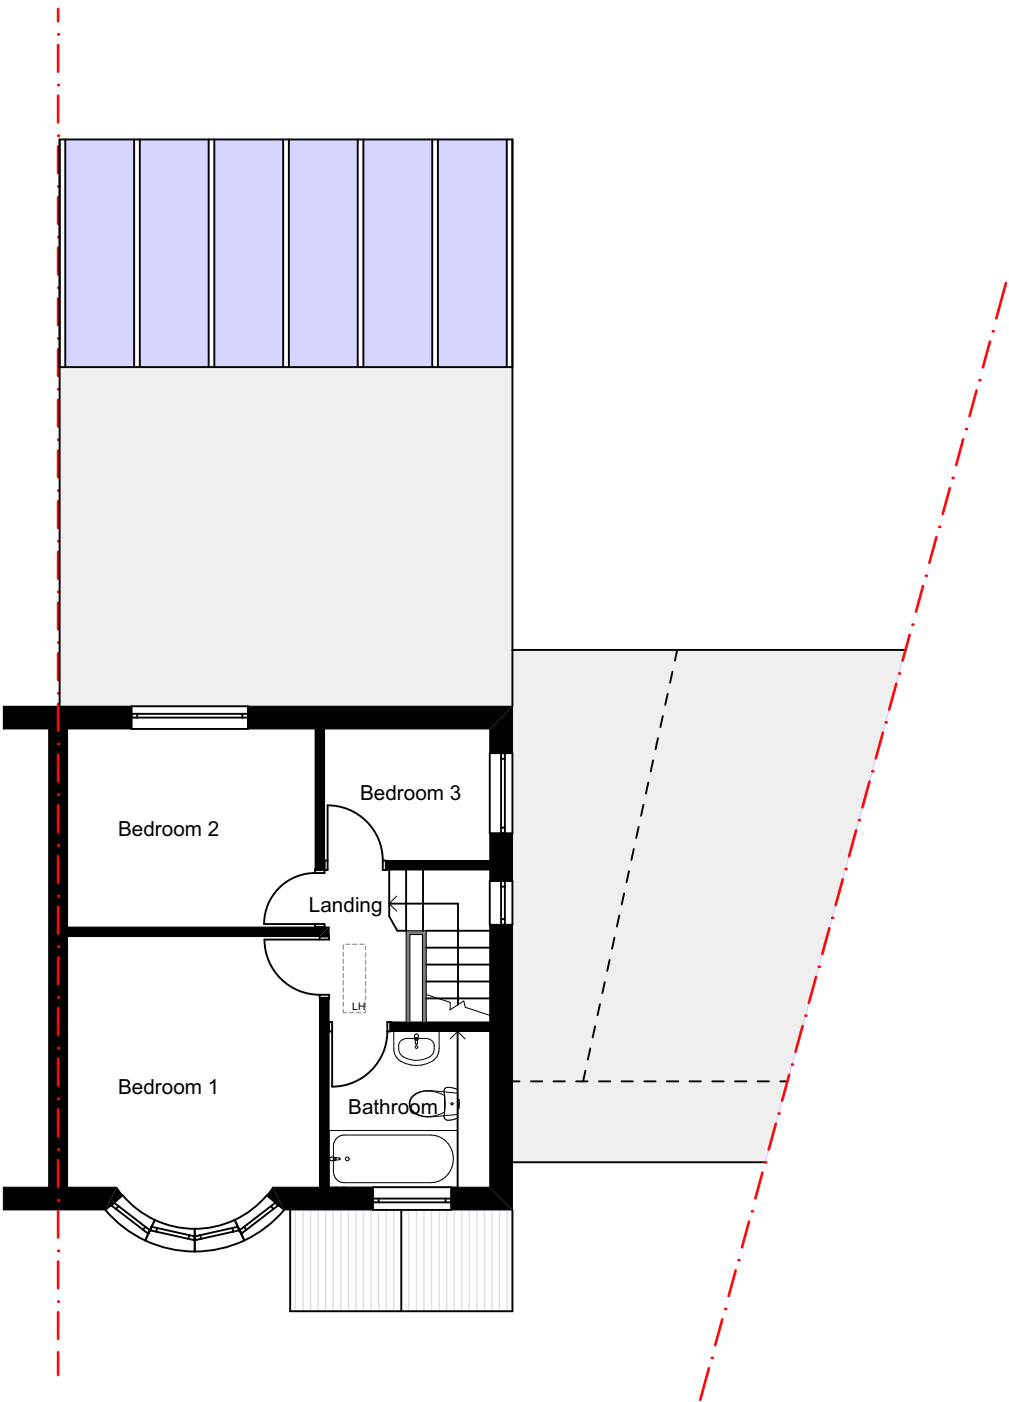

EXISTING GA FIRST FLOOR PLAN

PL0 Planning Issue 22.10.25



NADA Architects Ltd
169 Kingsway
Burnage
Manchester
M19 2ND
Mob: 07974 735527
E: ahmed@nadaarchitects.com
W: www.nadaarchitects.com

D - design PL - planning PT - pre-tender
T - tender P - preliminary
C - construction R - record

PLANNING

HINA SHAKIR

HOUSE EXTENSIONS
22 RINGWOOD AVE,
MANCHETSER, M12 5TP

EXISTING GA FLOOR PLANS

scale	date	drawn	checked
1:100 @ A3	22.10.25	MOAYED HAMADA	AC

job no	(category) dwg no	revision
--------	-------------------	----------

25-1419 (03)001 PL0

Verify all dims prior to construction. Immediately report any discrepancies on this drawing to Architect. This drawing shall be read in conjunction with associated specifications and related consultant's documents.