




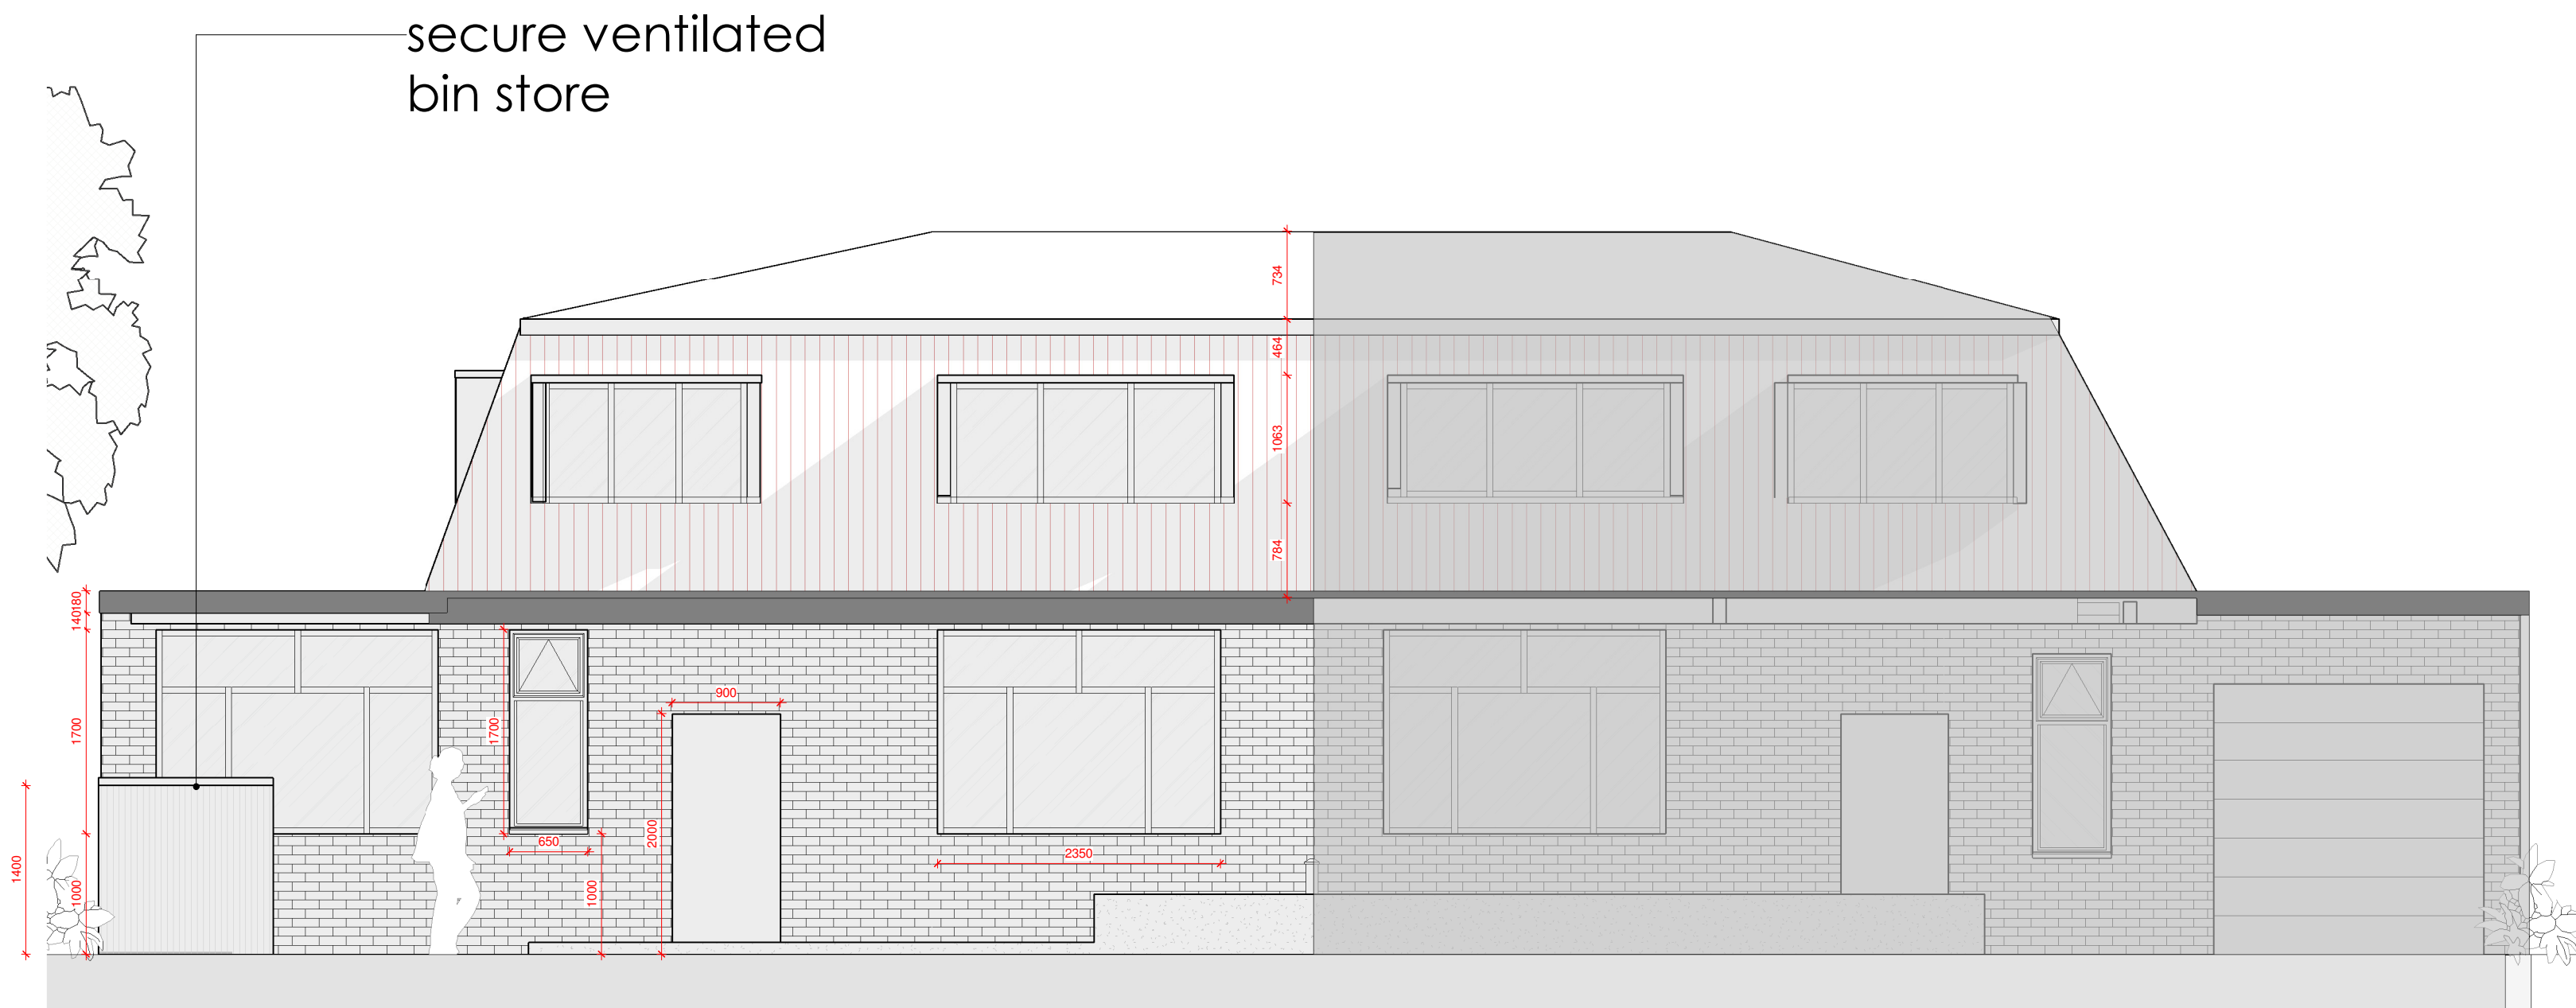


1 Front (Street) Elevation  
1 : 50

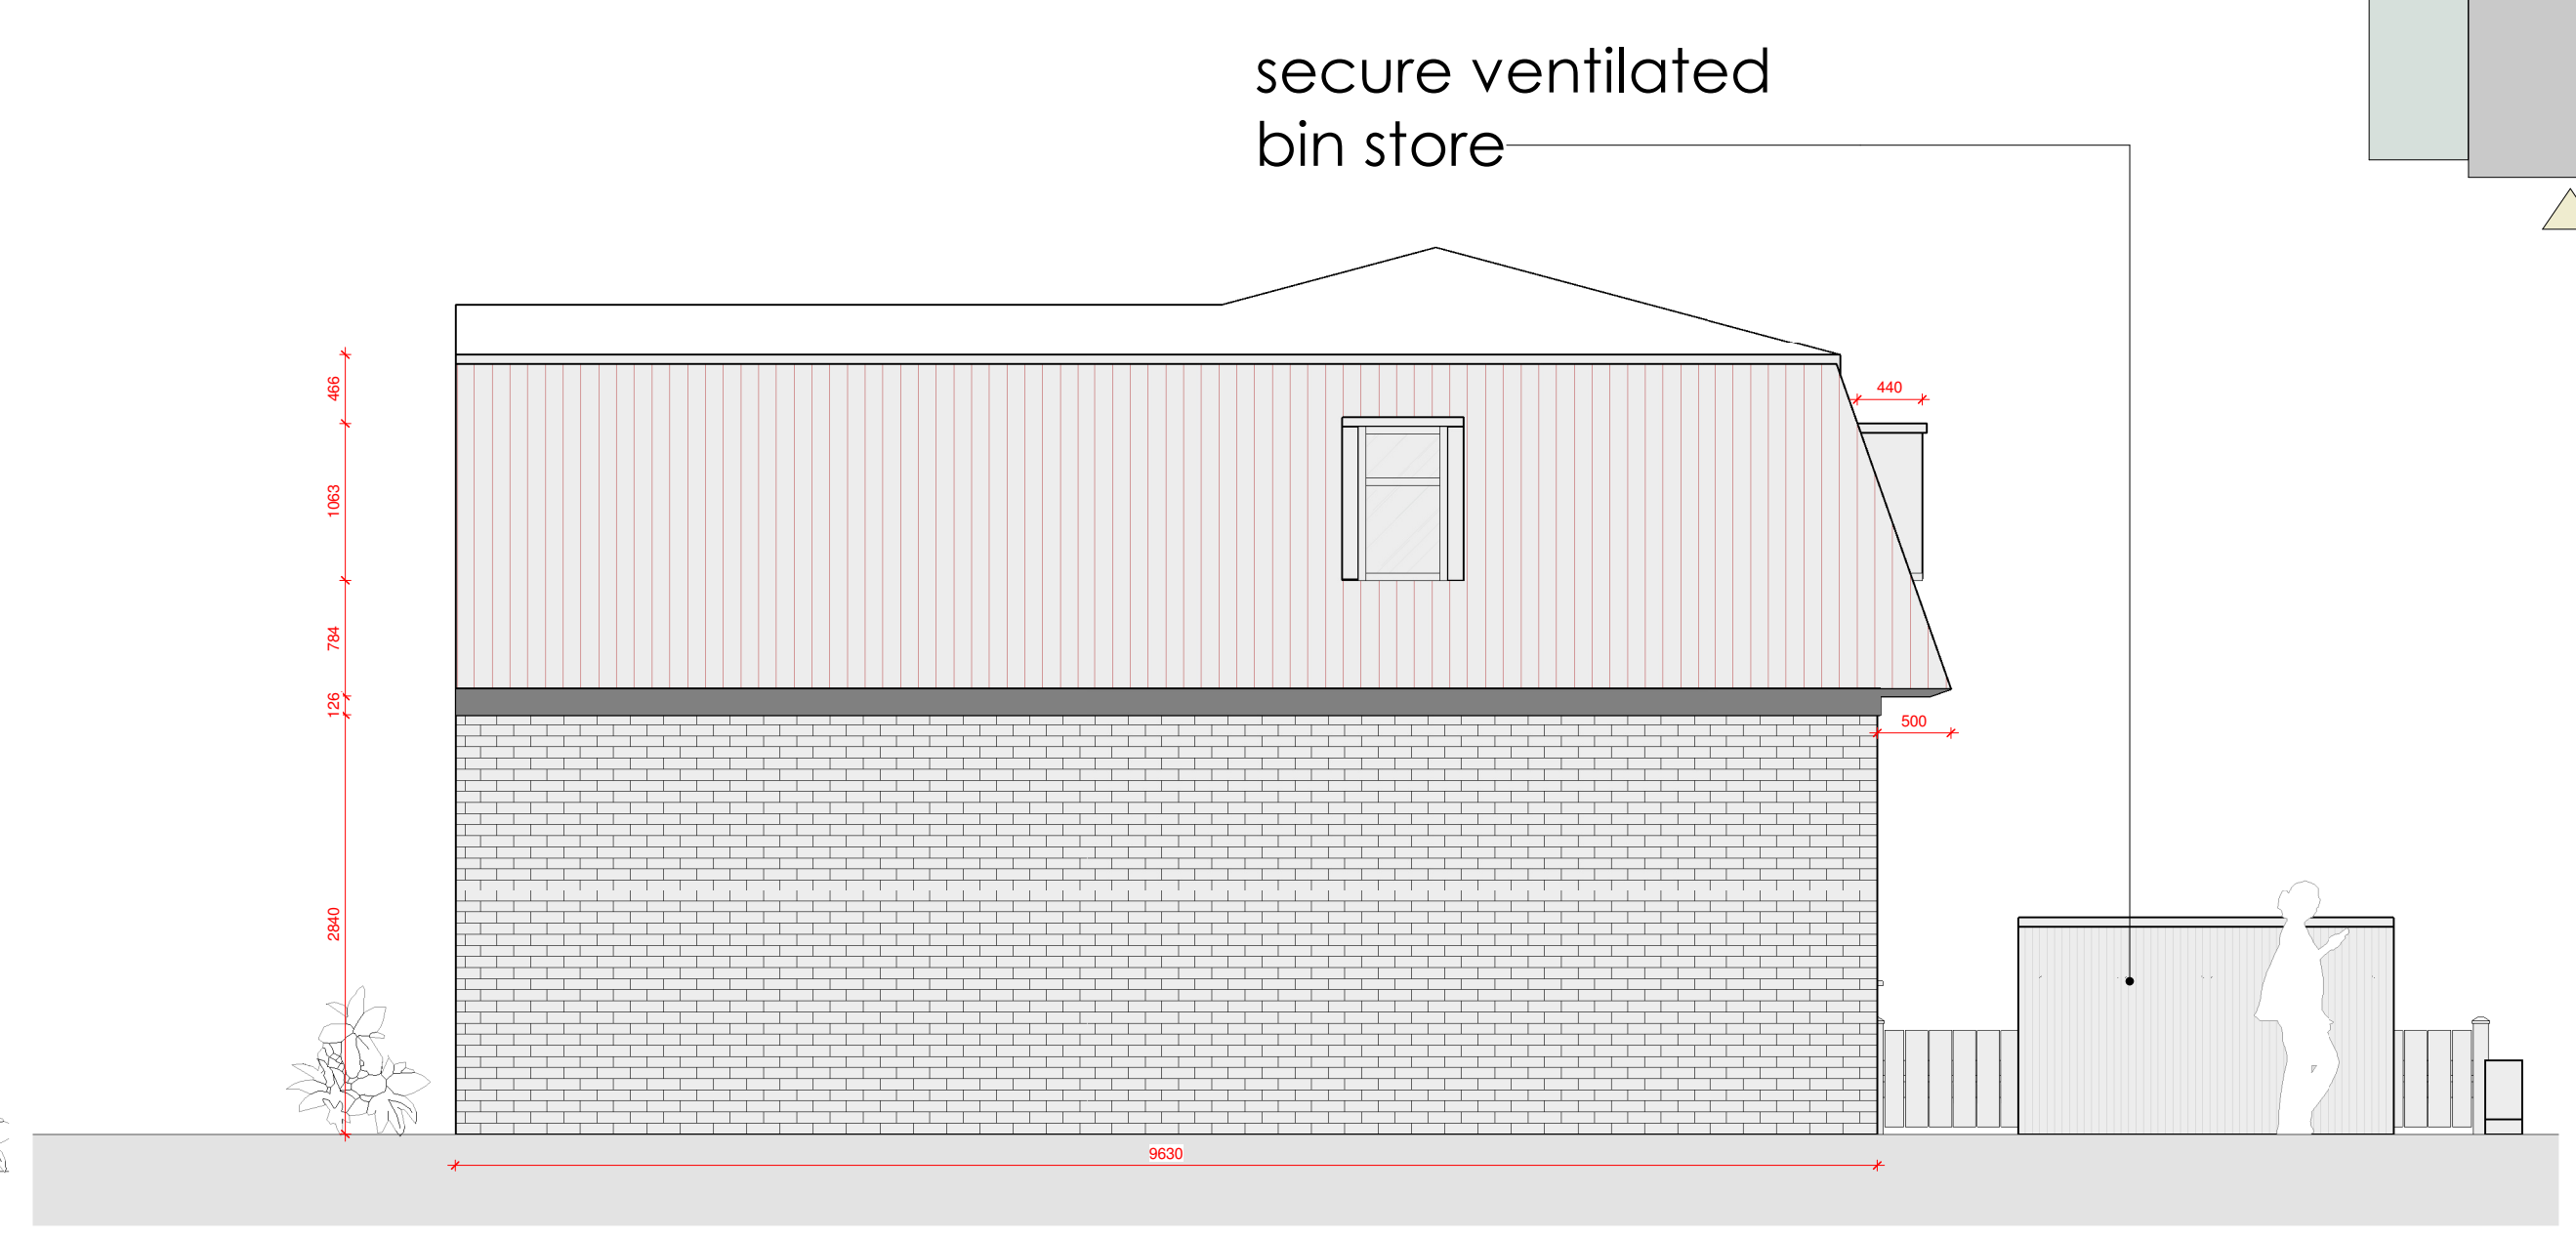

2 East Elevation  
1 : 50

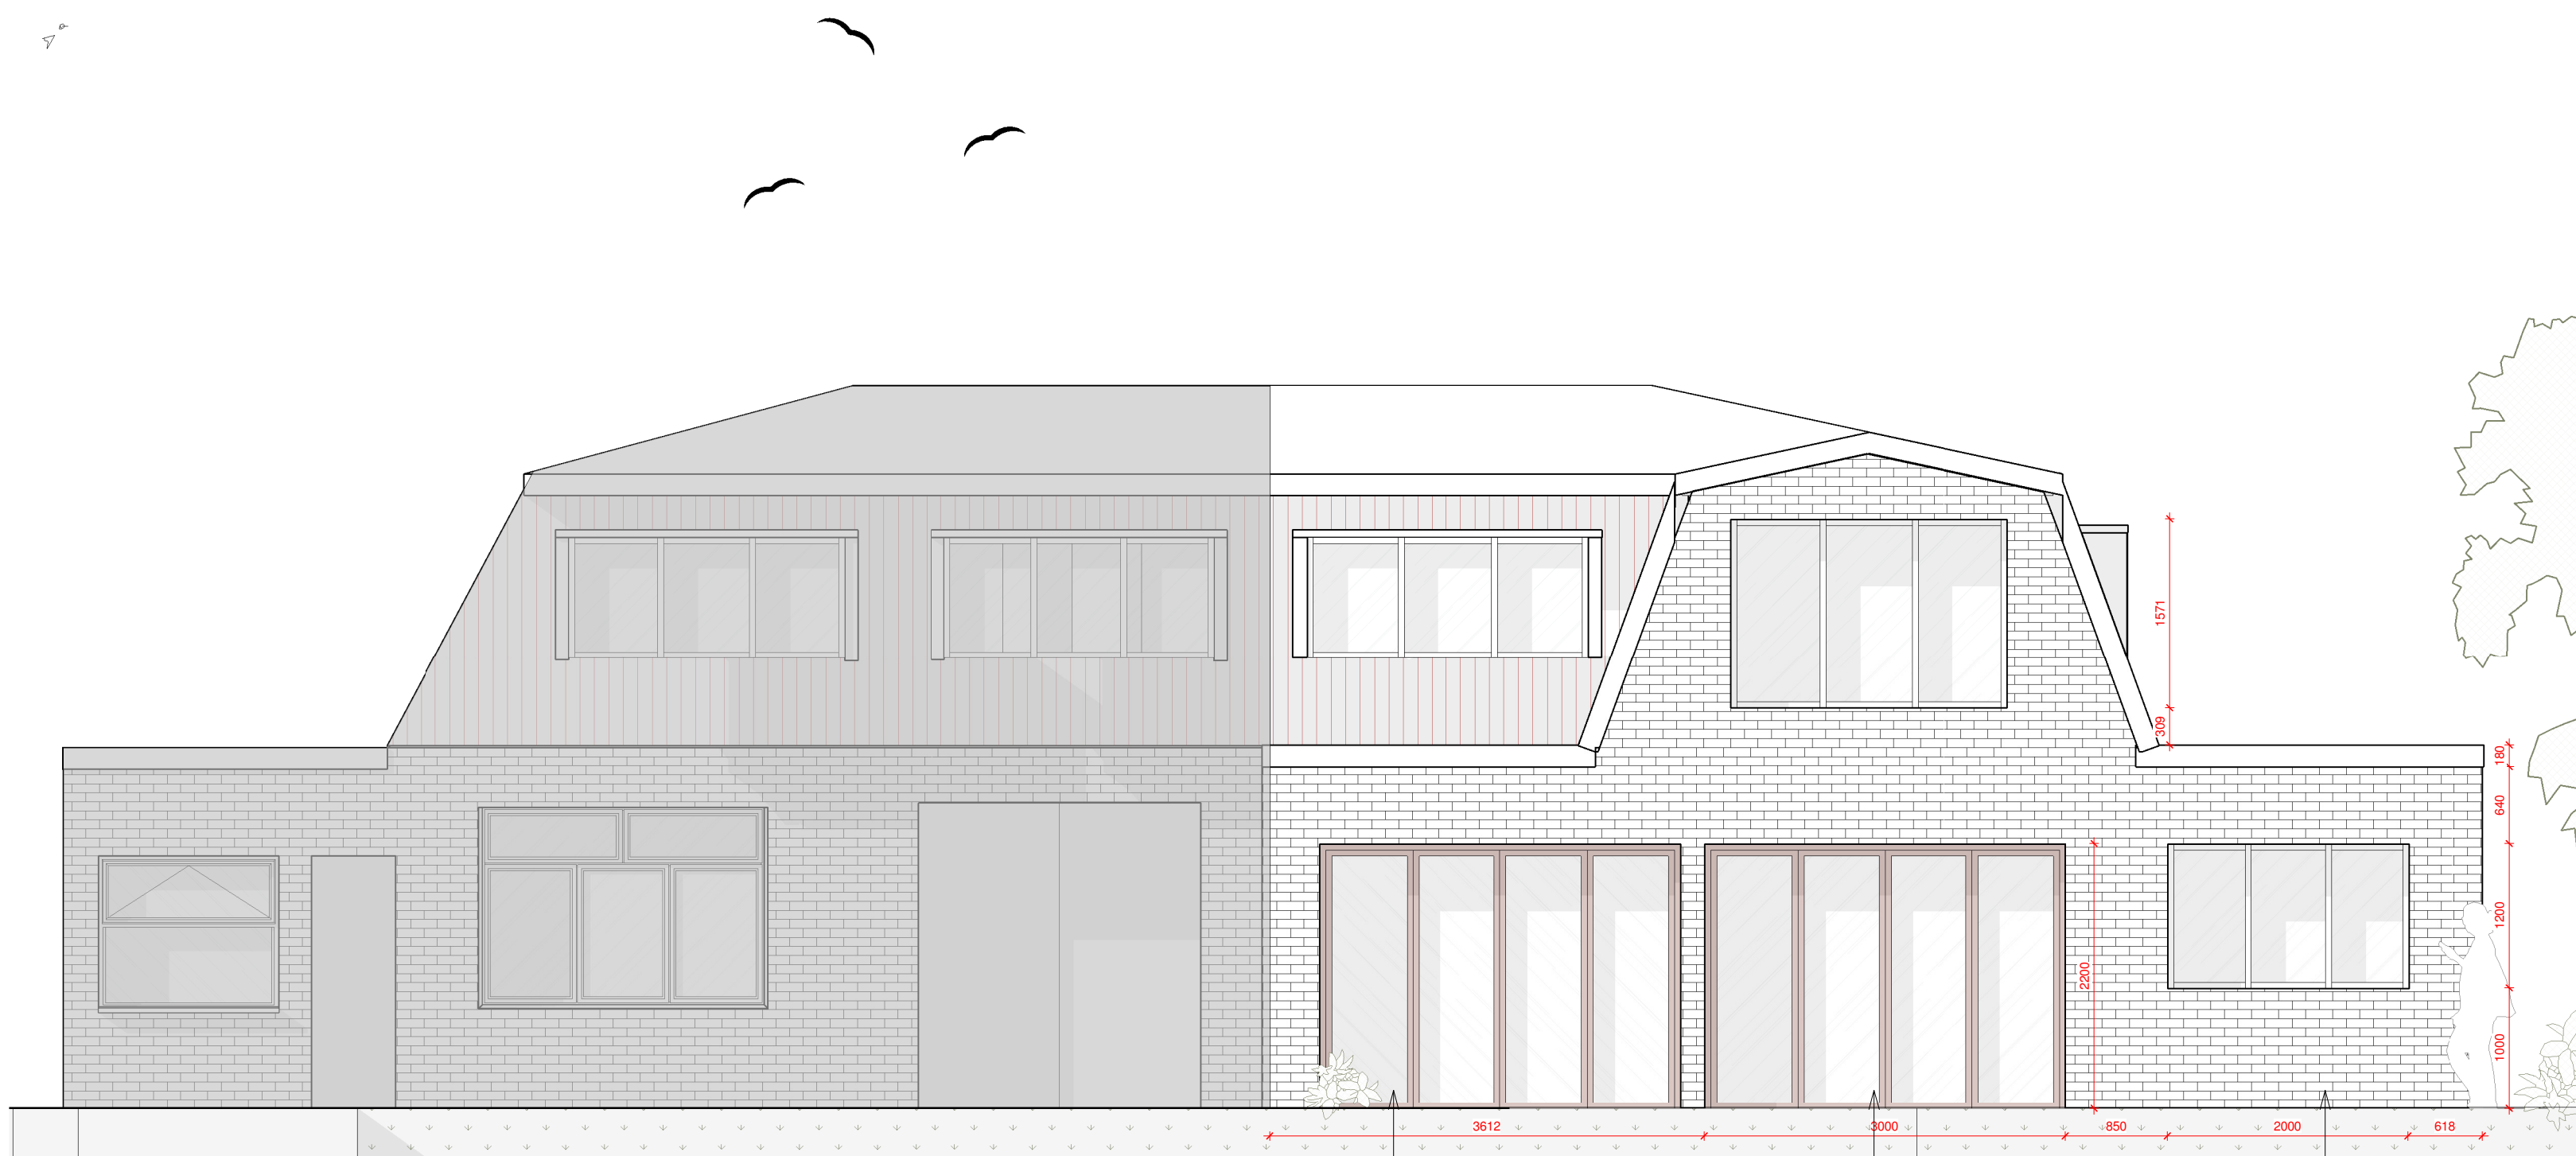

3 Rear (Garden) Elevation  
1 : 50

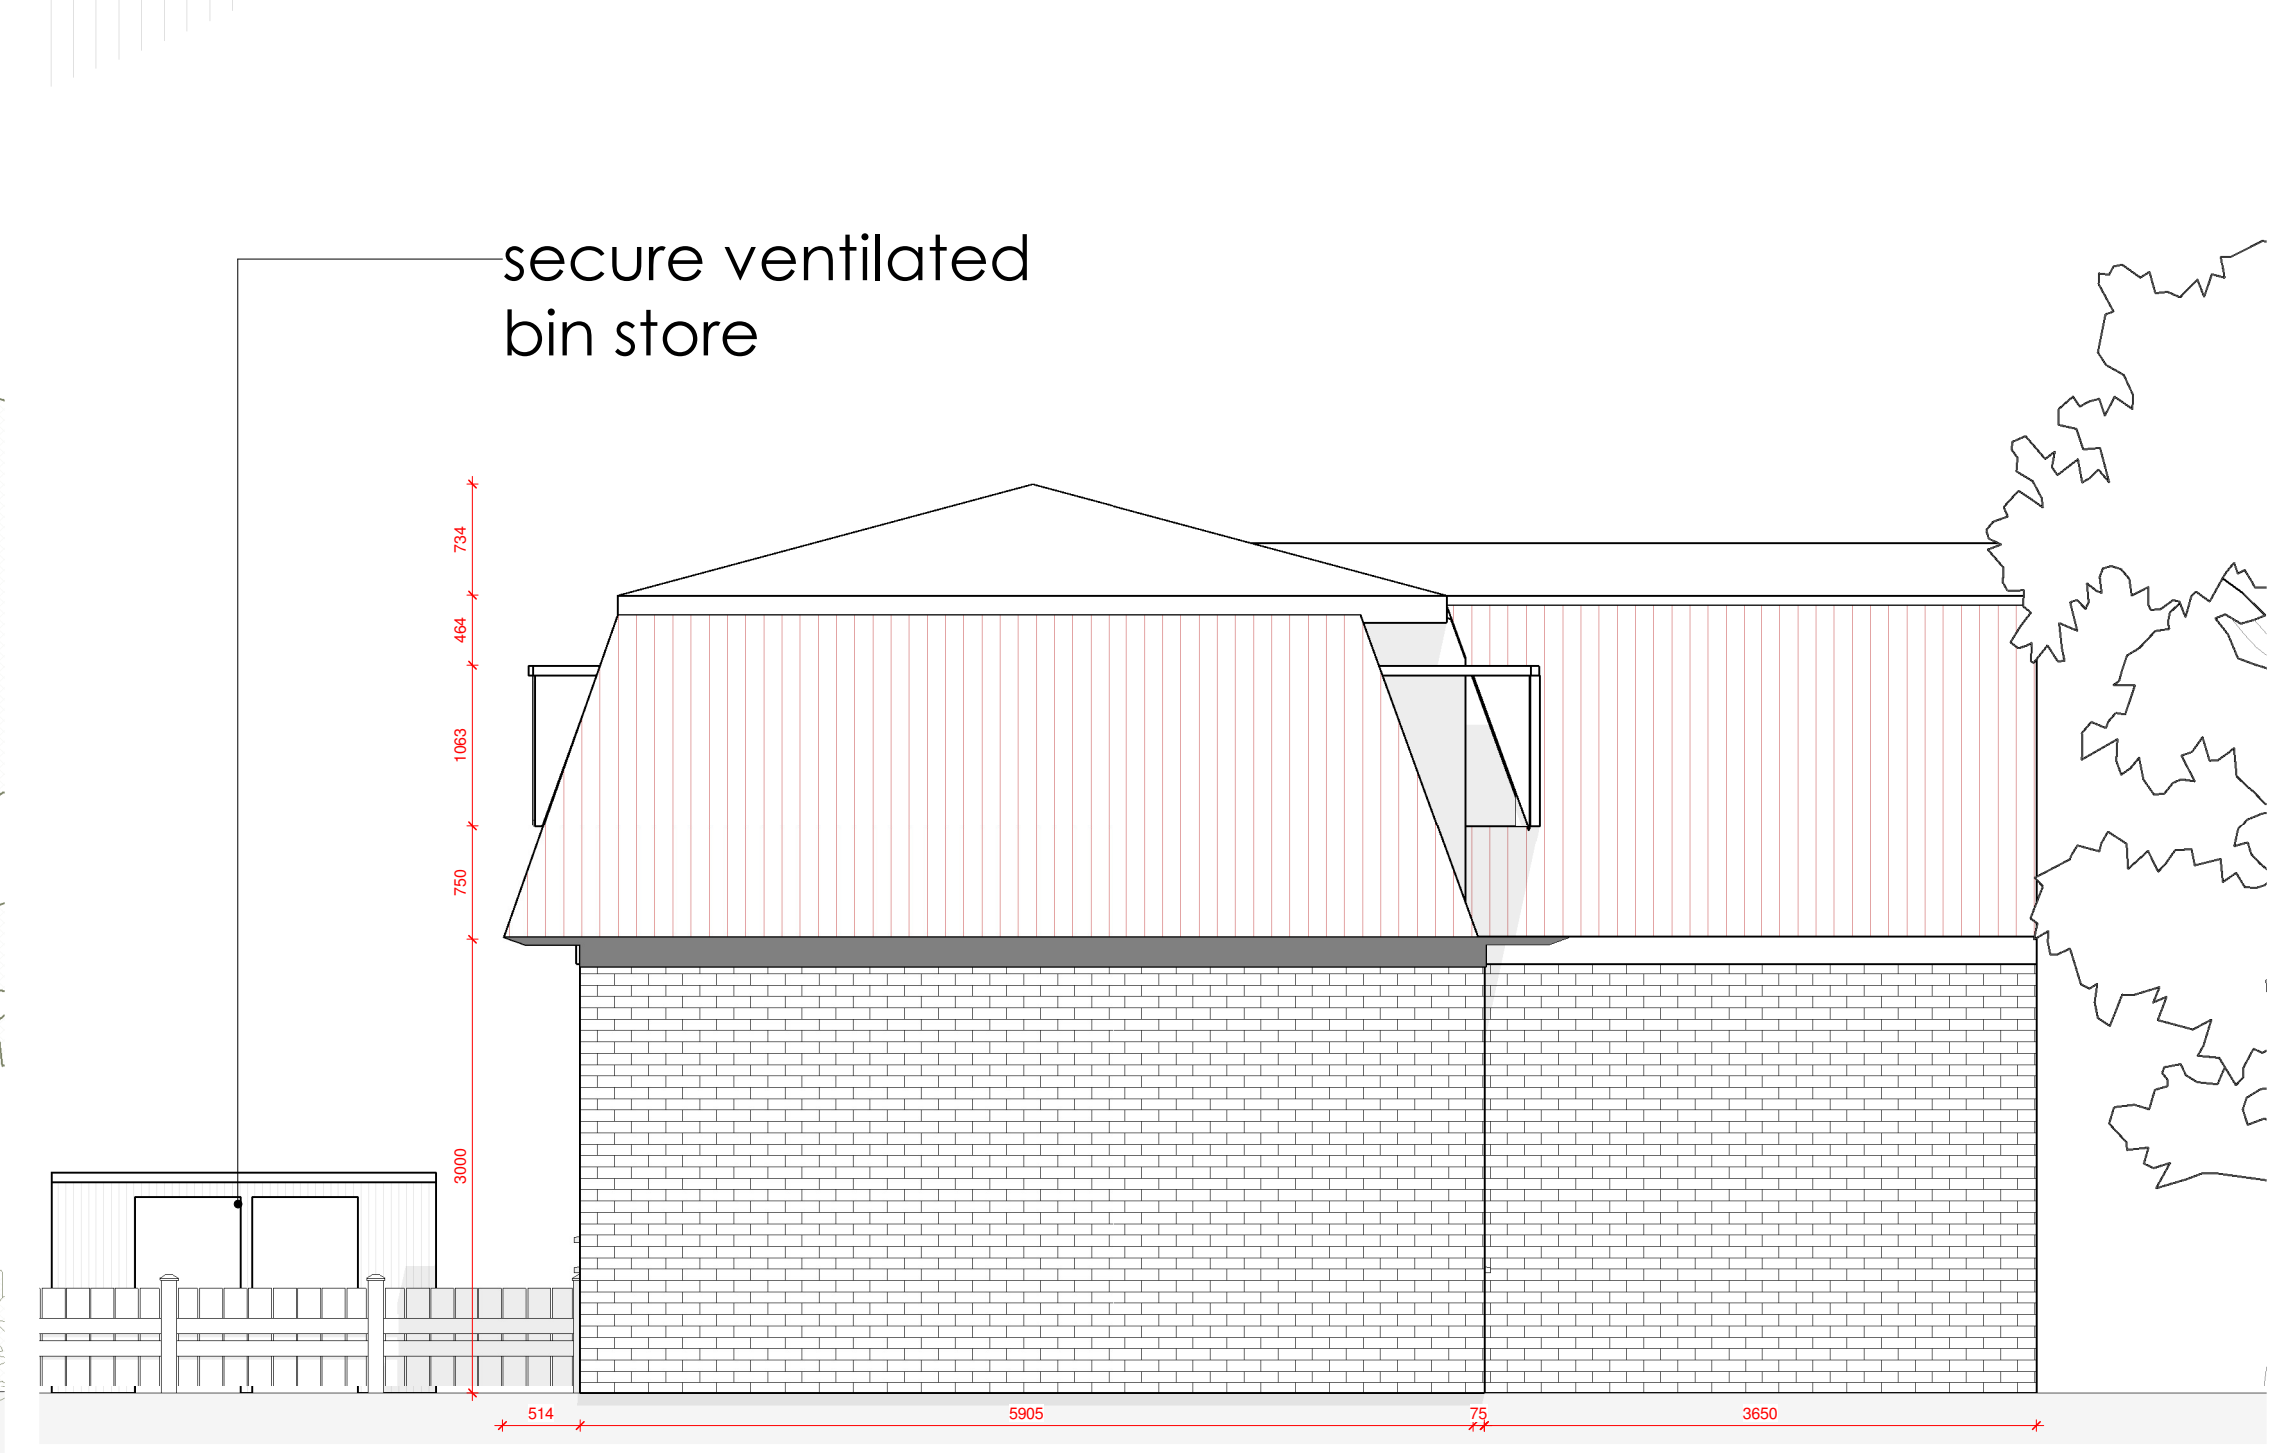

4 West Elevation  
1 : 50

SCALE 1 : 50  
0 1m 2m 3m

C Planning Amendments 15/12/25  
A Planning/1st Issue 20/10/25  
Rev Description By Date

**MUSE**  
Architects

111 Ivygreen RD, Chorlton

PROJECT:  
Proposed Elevations

DRAWING TITLE:  
Planning  
DRAWN: FA CHECKED: MM  
APPROVED: MM DATE: 15/10/25  
1:50 SCALE 111.3 DRAWING NUMBER C REV. (A1)