


Abraham Moss Community School



AGP



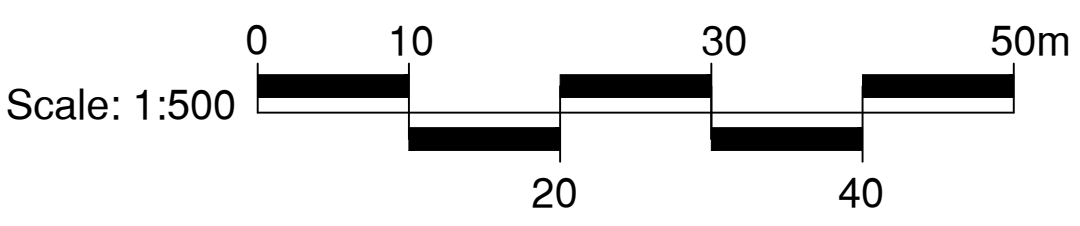

CONSULTANTS
Surfacing Standards LTD
Office 2, Springfield House,
Aston Road, Lippingham, LE19 9WY
01530 400172


1. DO NOT SCALE FROM DRAWING UNLESS FOR PLANNING PURPOSES ONLY. ALL
DIMENSIONS TO BE CHECKED ON SITE PRIOR TO COMMENCEMENT OF WORKS.
2. THIS DRAWING IS COPYRIGHT TO SURFACING STANDARDS LTD.
3. ALL PERSONNEL SHOULD BE AWARE OF THE HEALTH AND SAFETY PLAN WHICH IS
RETAINED IN THE SITE MANAGERS OFFICE.

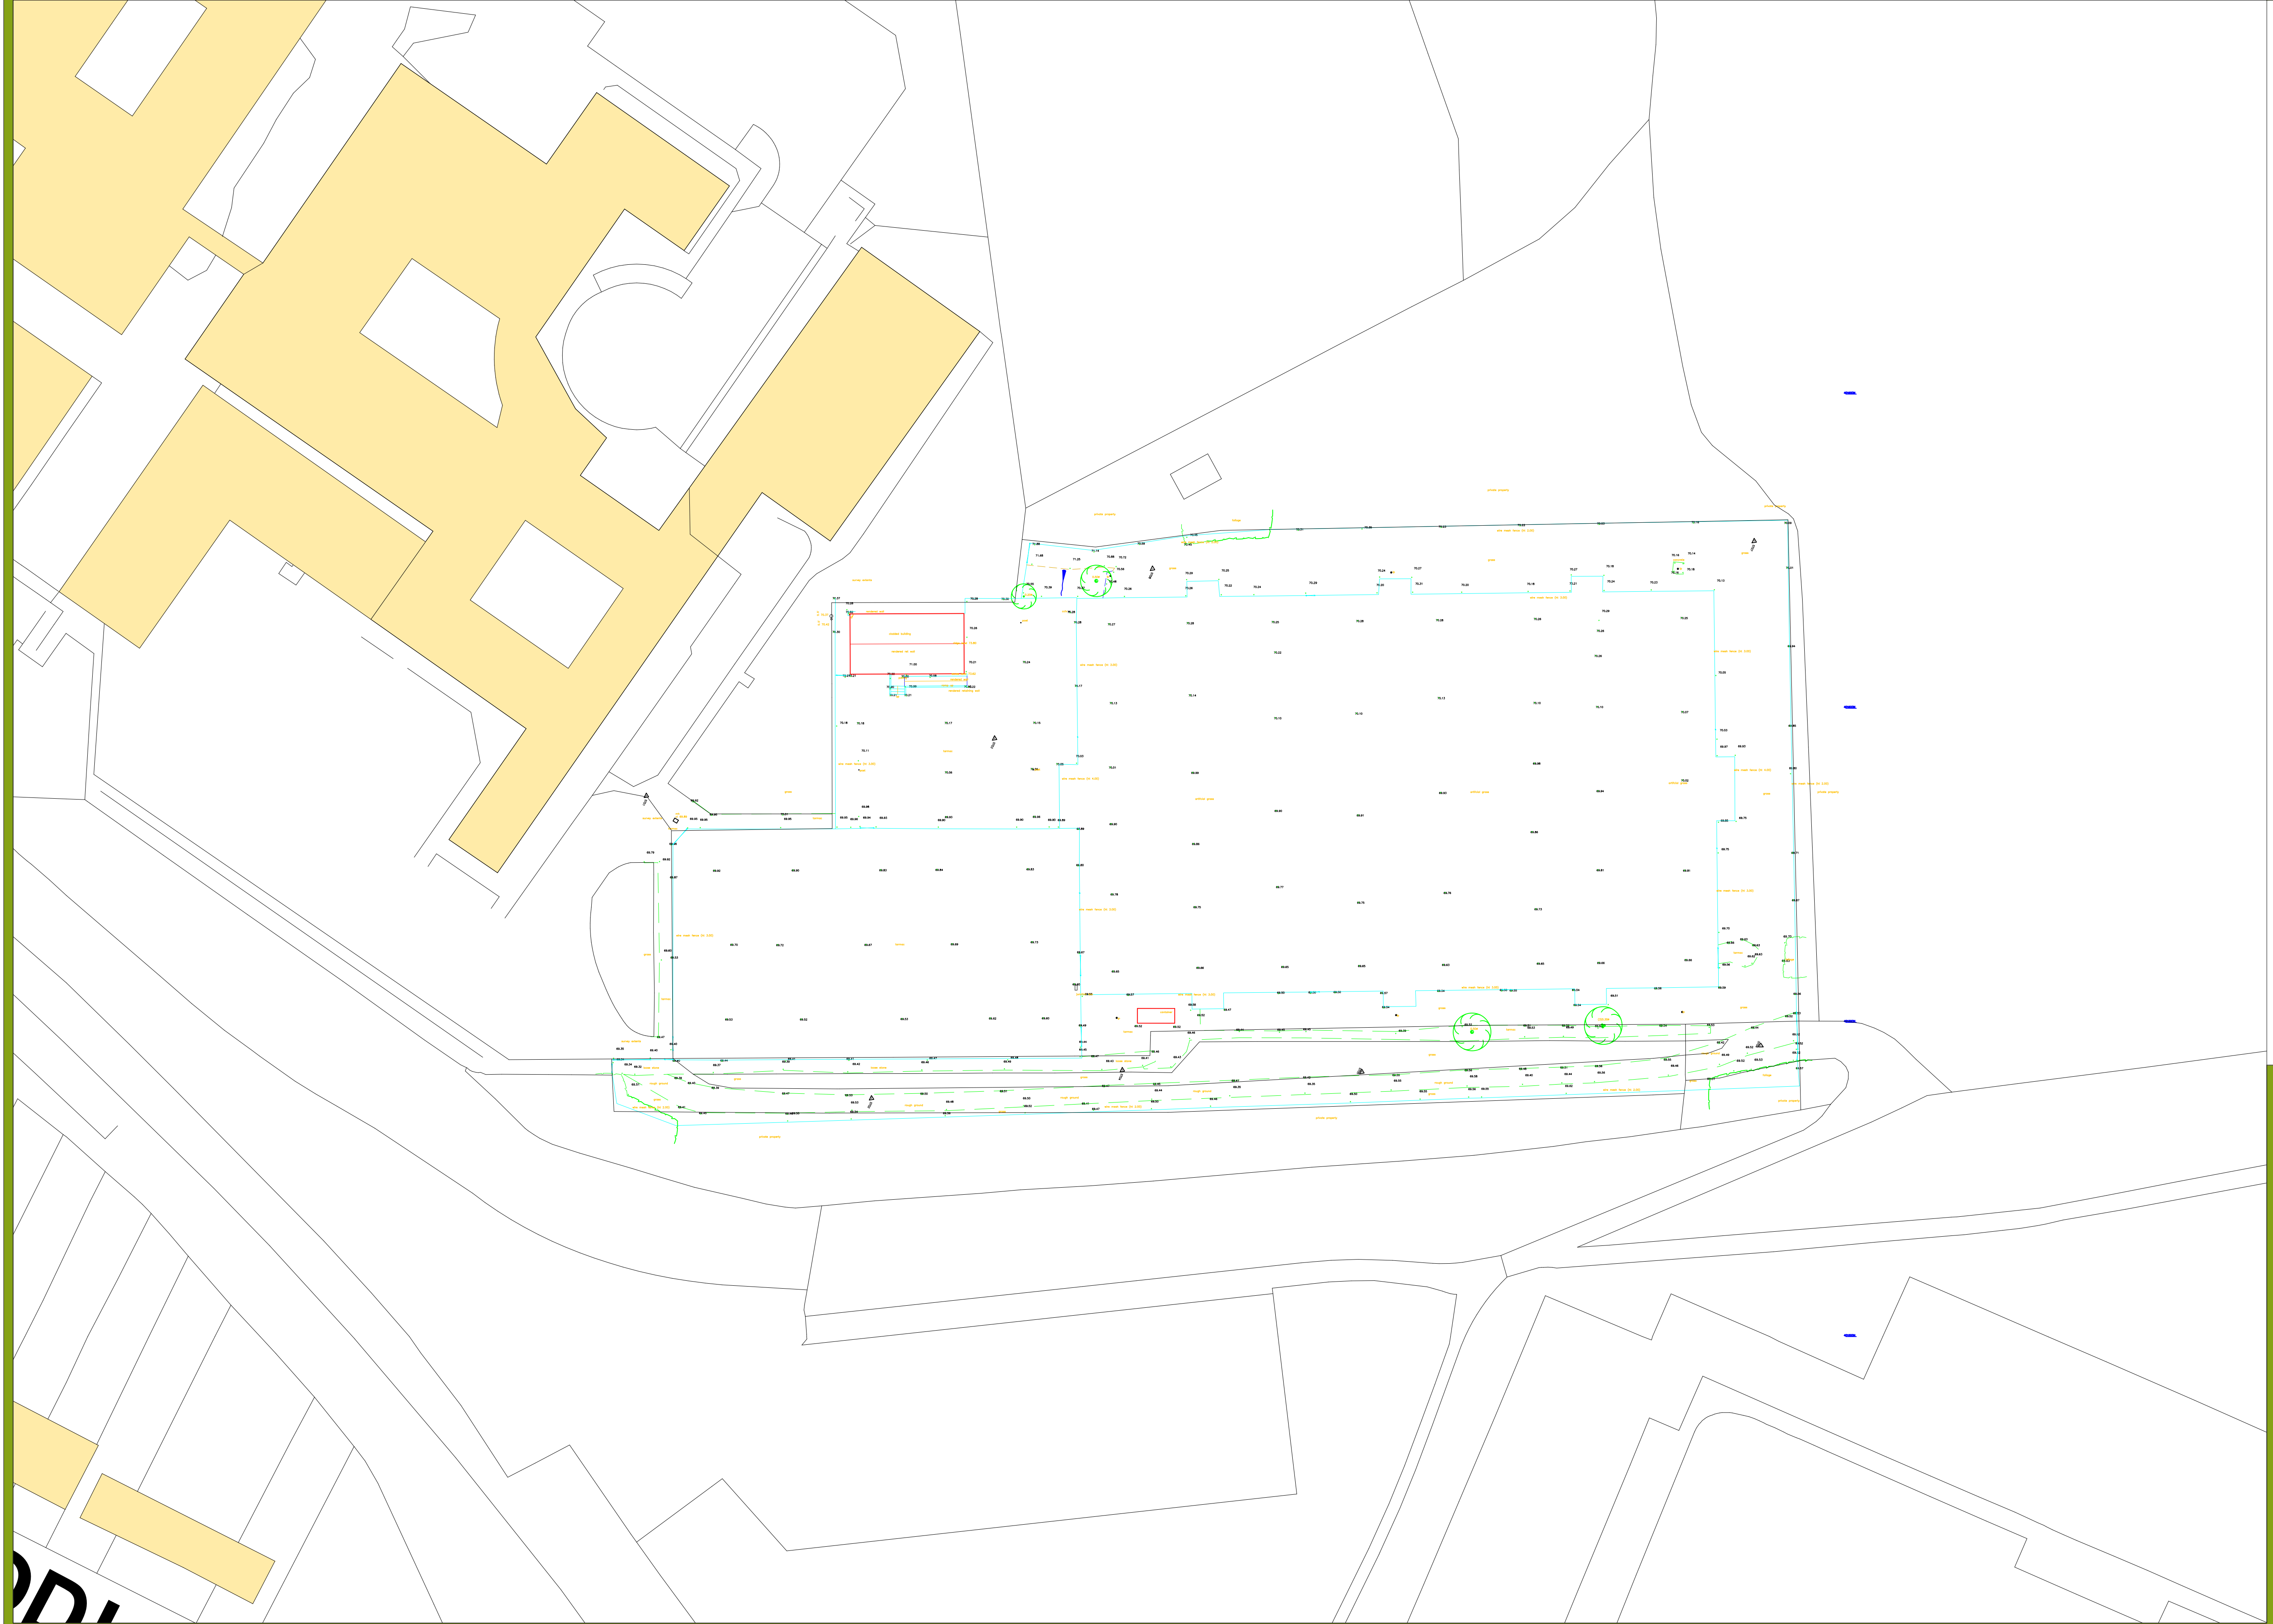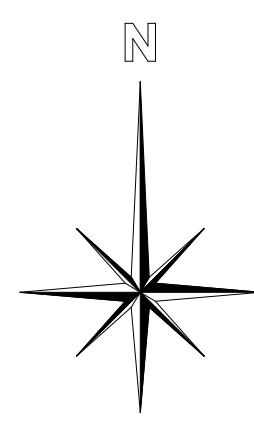

00	PLANNING ISSUE	LS	OP	03.02.26
REV	DESCRIPTION	REV	CK	DATE



Surfacing Standards Limited
SPORTS PITCH CONSULTANTS

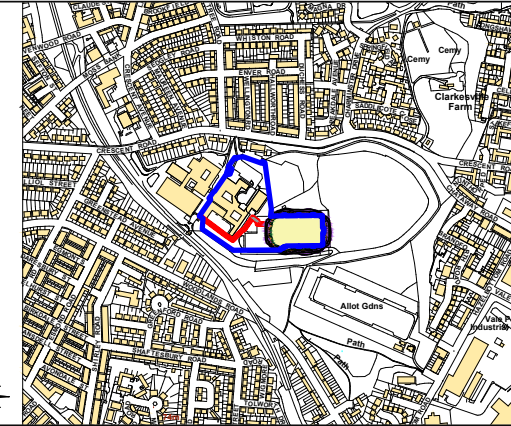

AUTHOR
LS

TITLE
Abraham Moss Community School
AGP
Existing Site Plan

PROJECT G-234439	SCALE 1:500	SIZE A1
DRAWING No 01	REVISION 00	