


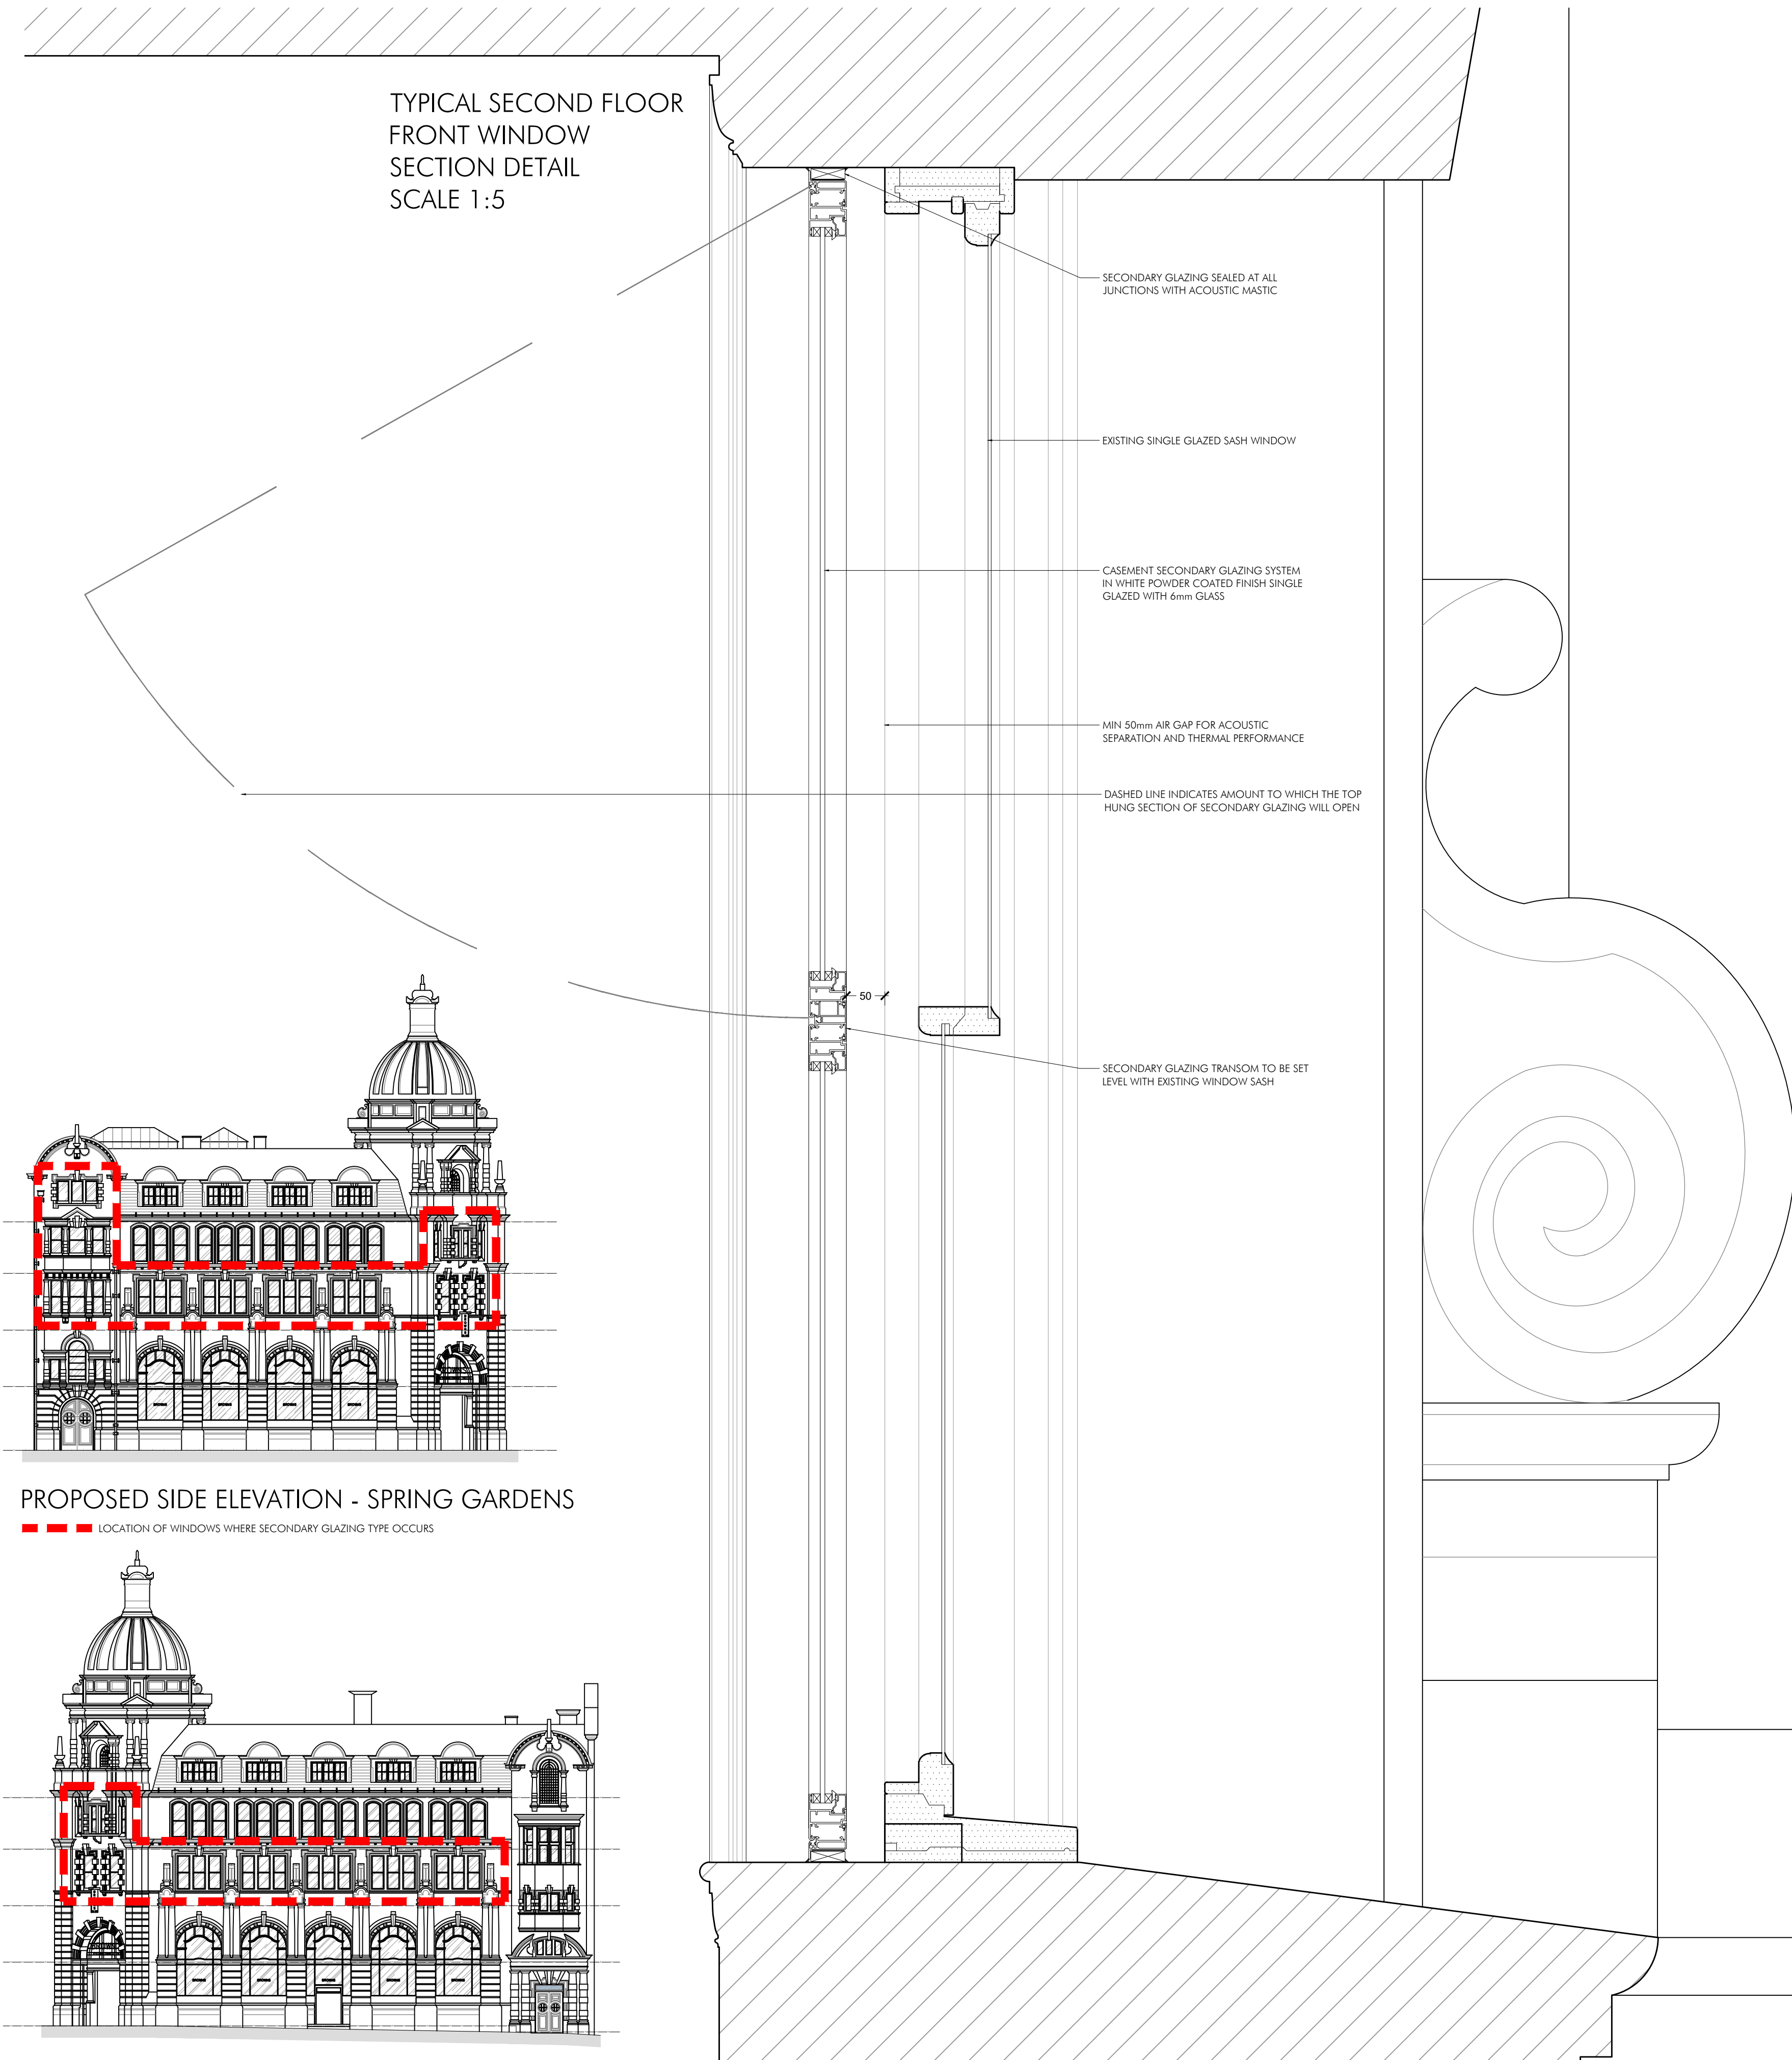


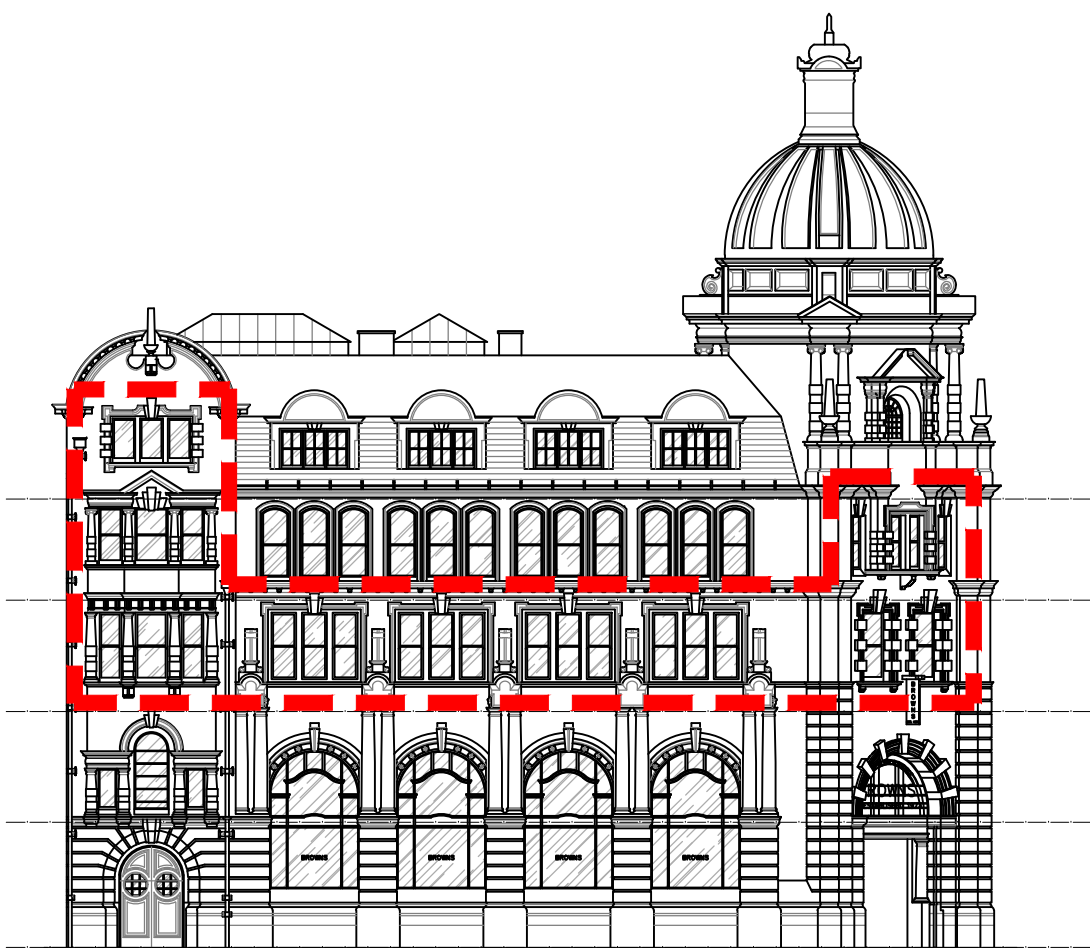


PROPOSED SIDE ELEVATION - SPRING GARDENS
--- LOCATION OF WINDOWS WHERE SECONDARY GLAZING TYPE OCCURS

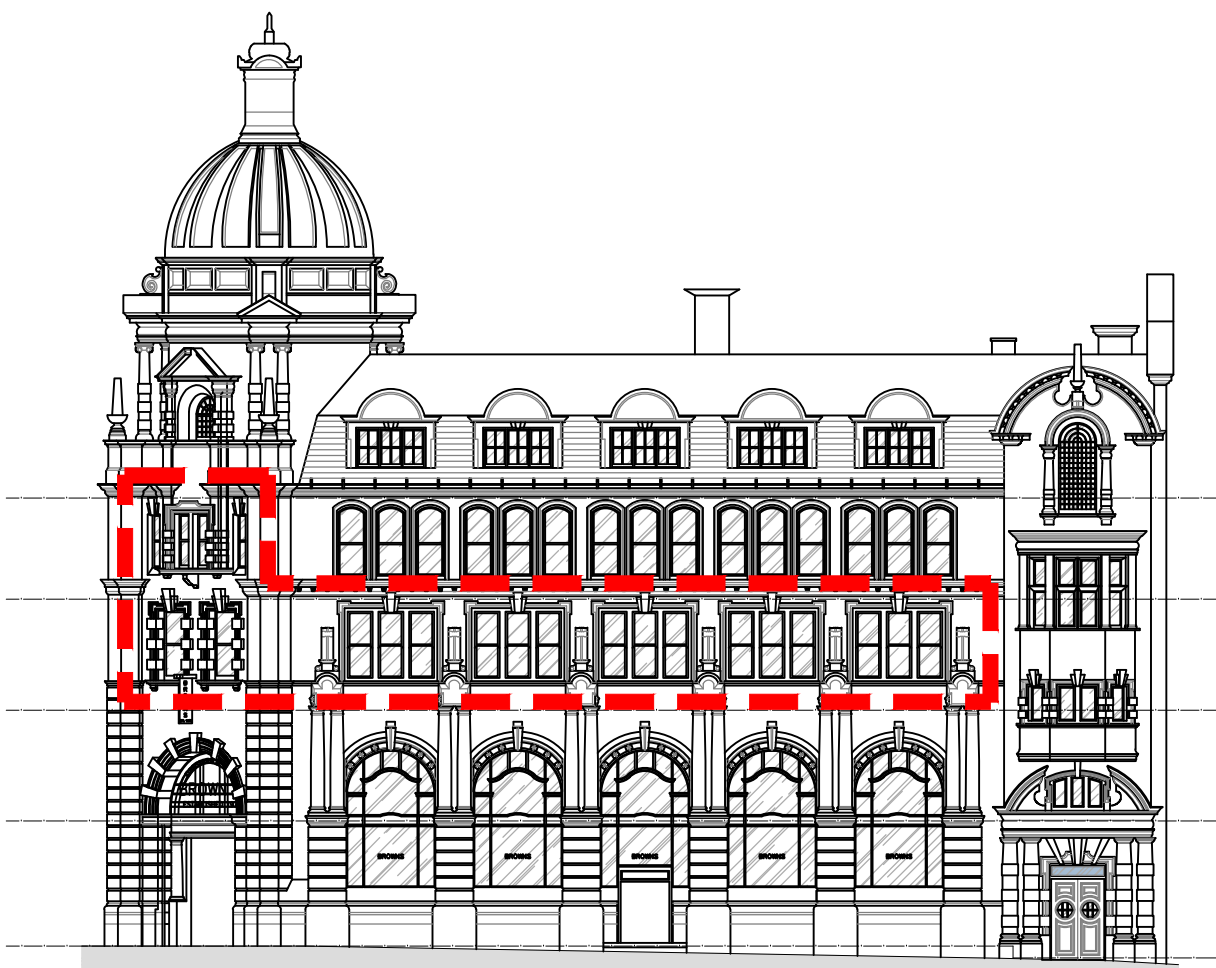


PROPOSED FRONT ELEVATION - YORK STREET
--- LOCATION OF WINDOWS WHERE SECONDARY GLAZING TYPE OCCURS

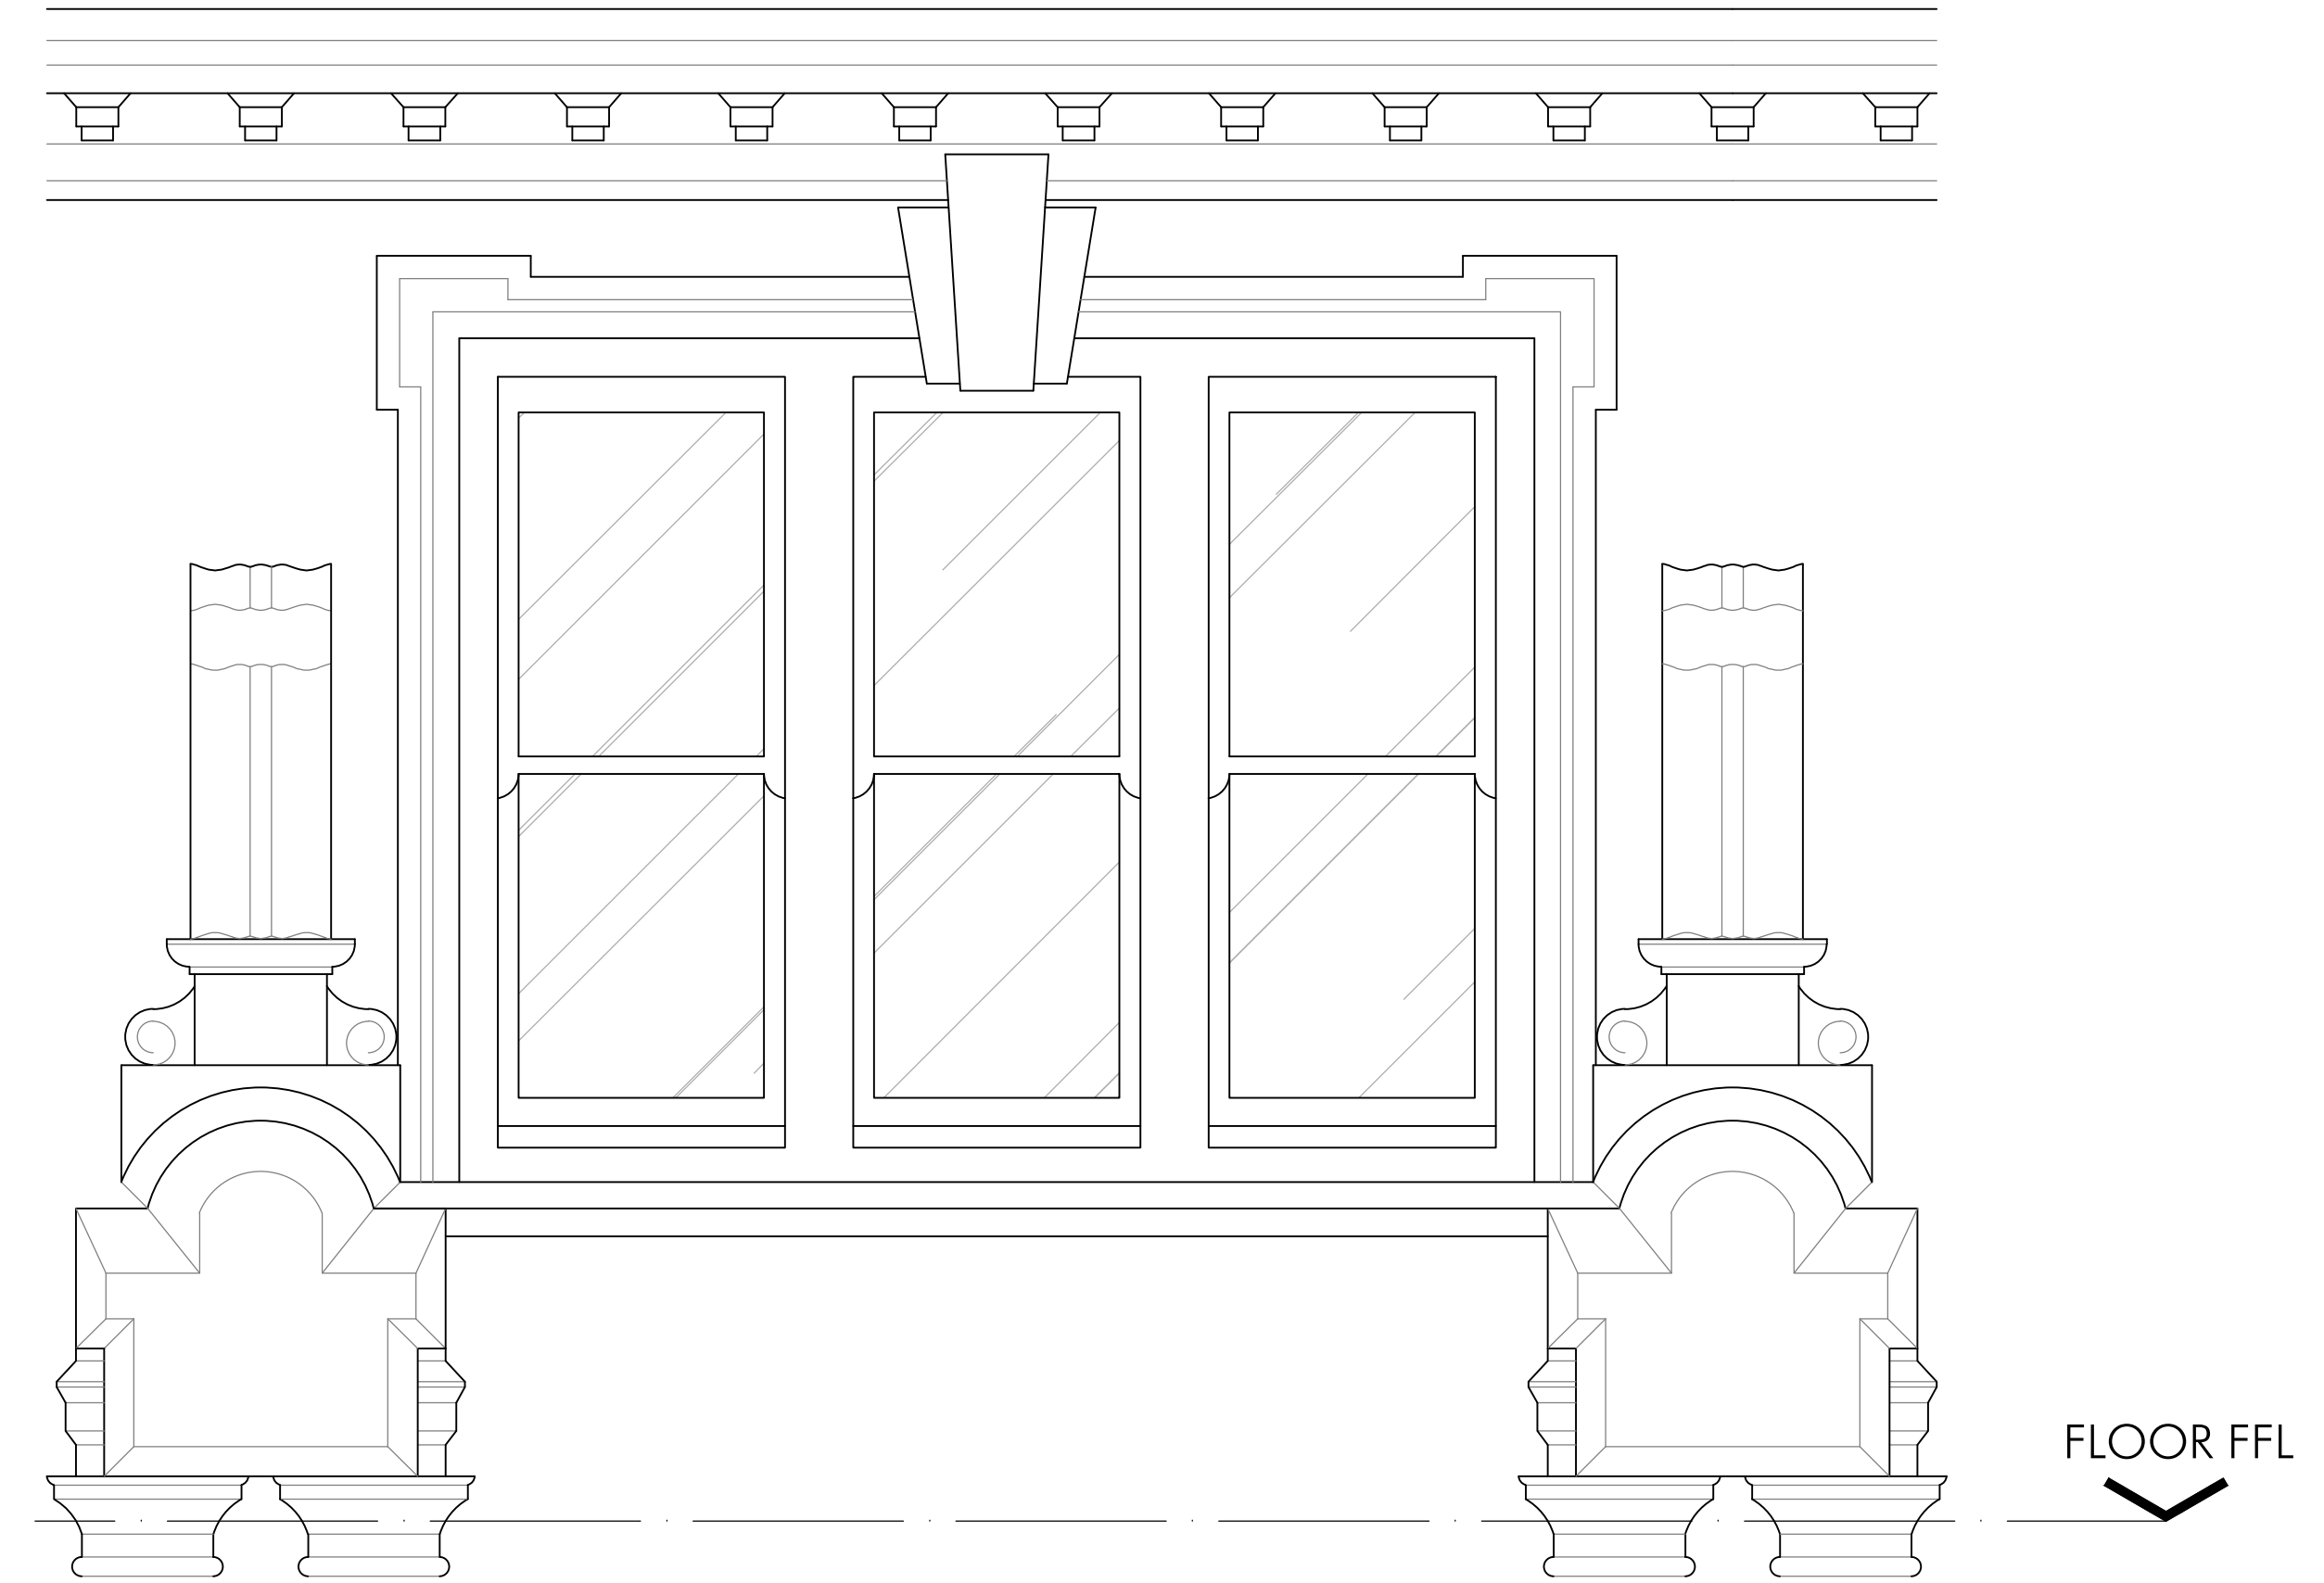

TYPICAL SECOND FLOOR FRONT EXTERNAL WINDOW ELEVATION
SCALE 1:20

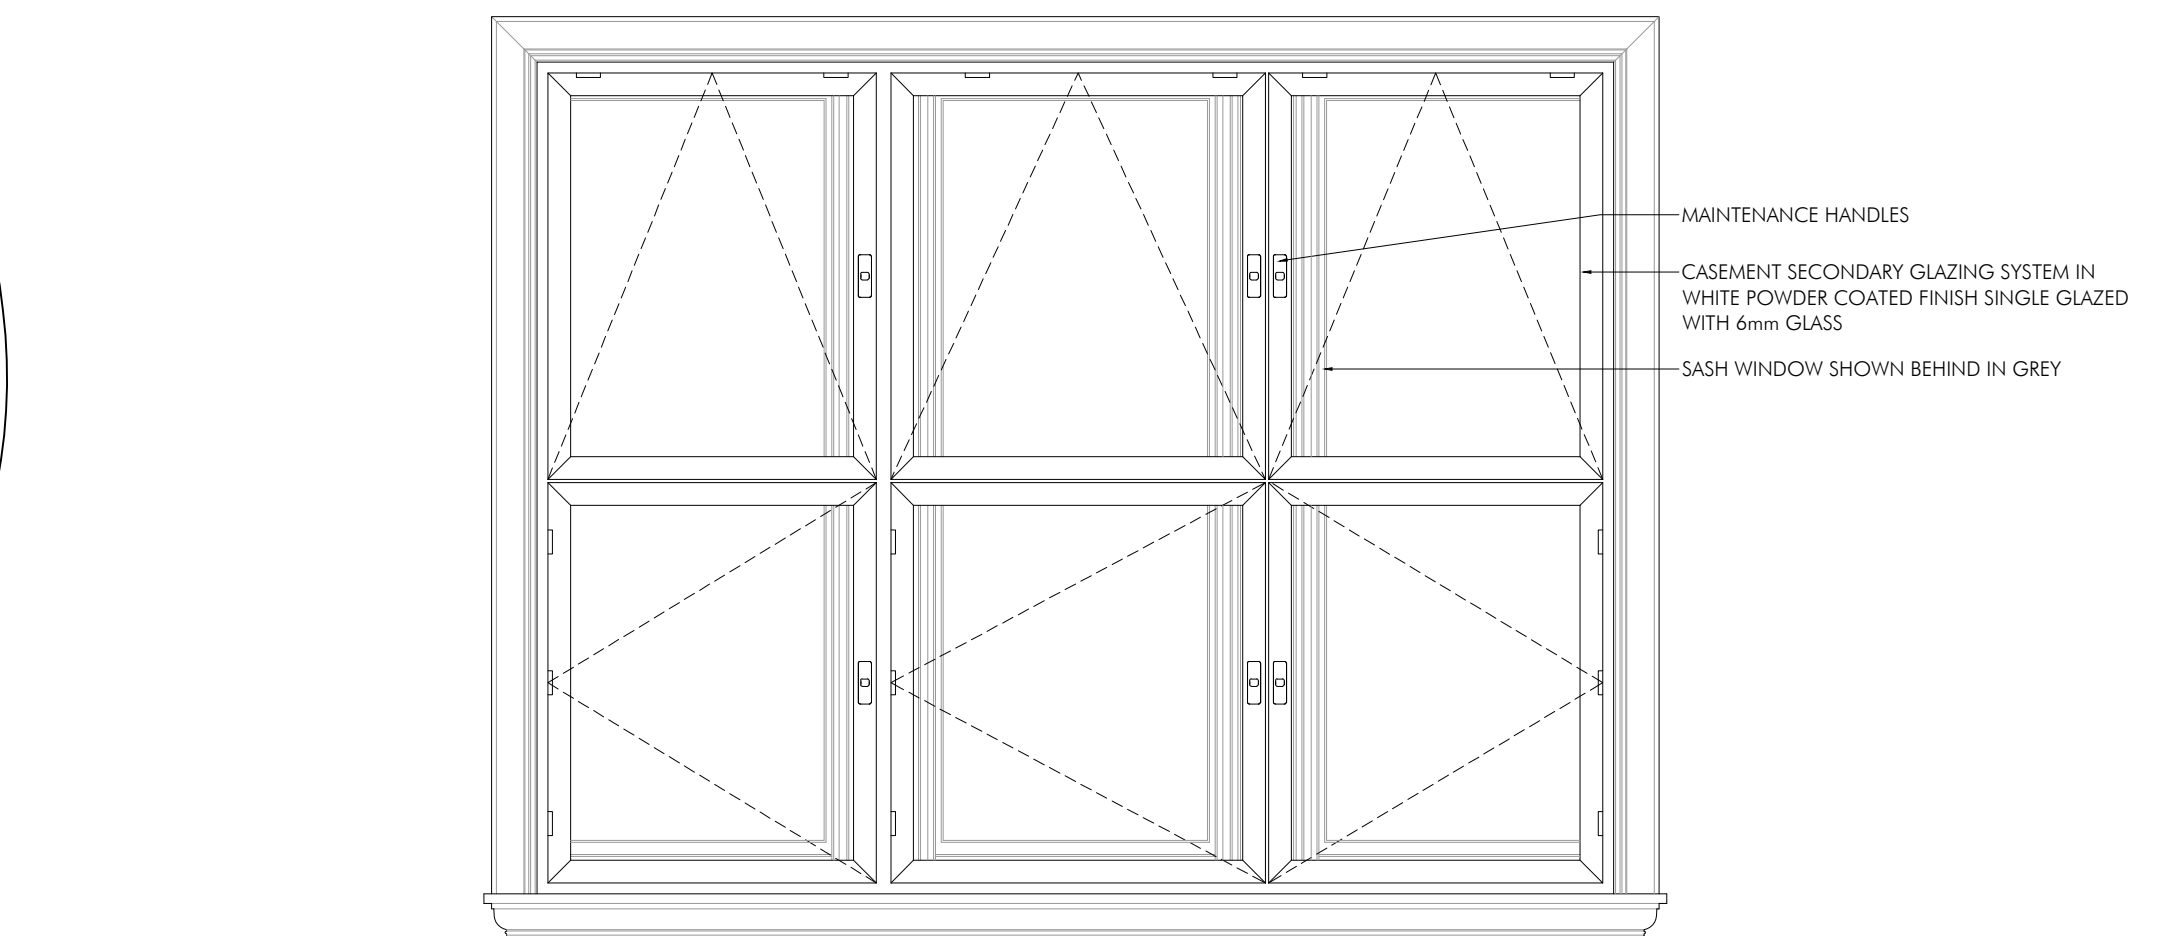

TYPICAL SECOND FLOOR FRONT
INTERNAL WINDOW ELEVATION
SCALE 1:20

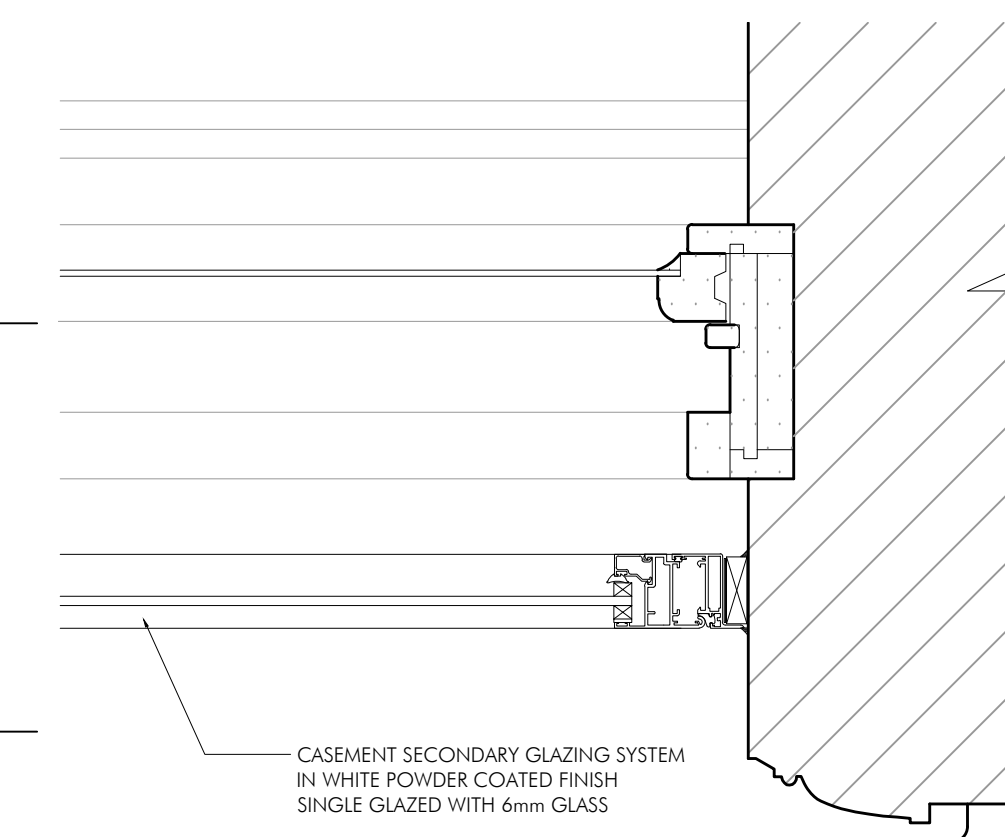

TYPICAL SECOND FLOOR FRONT
WINDOW JAMB DETAIL
SCALE 1:5

PC DRAWN		DRAWN REVISION		NOV 25 DATE	SP VER
TENDER ISSUE	PROJECT INNKEEPERS COLLECTION 1-3 YORK STREET (BROWNS) MANCHESTER			<div> ALLISON PIKE ARCHITECTS & DESIGNERS</div>	
	TITLE SECONDARY GLAZING DETAILS TYPE 2				
	SCALE 1:5, 1:20 @ A1				
	JOB No MAB46	DRAWING No AD11	REV /		
7 Buxton Road West, Disley, Stockport, Cheshire, SK12 2AE. Website: www.allisonpike.com		Telephone: 01663 763000 Facsimile: 01663 766772 Email: studio@allisonpike.com			
© Allison Pike Partnership Limited.					