



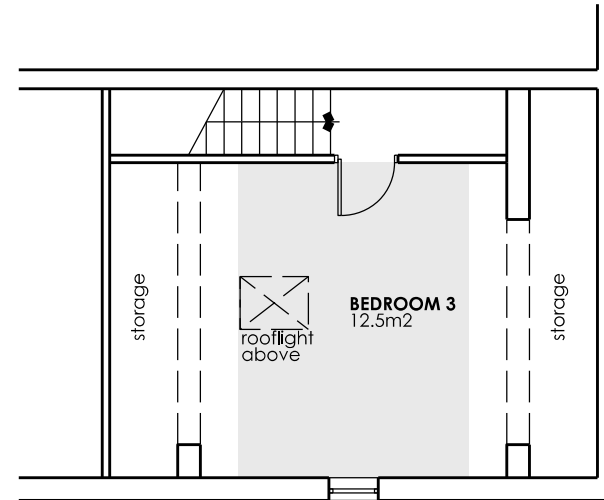


Note
Bedroom 3 = 12.5m²
(excludes floor areas with
headroom below 1.5m)

Proposed Loft Floor Plan @1:100

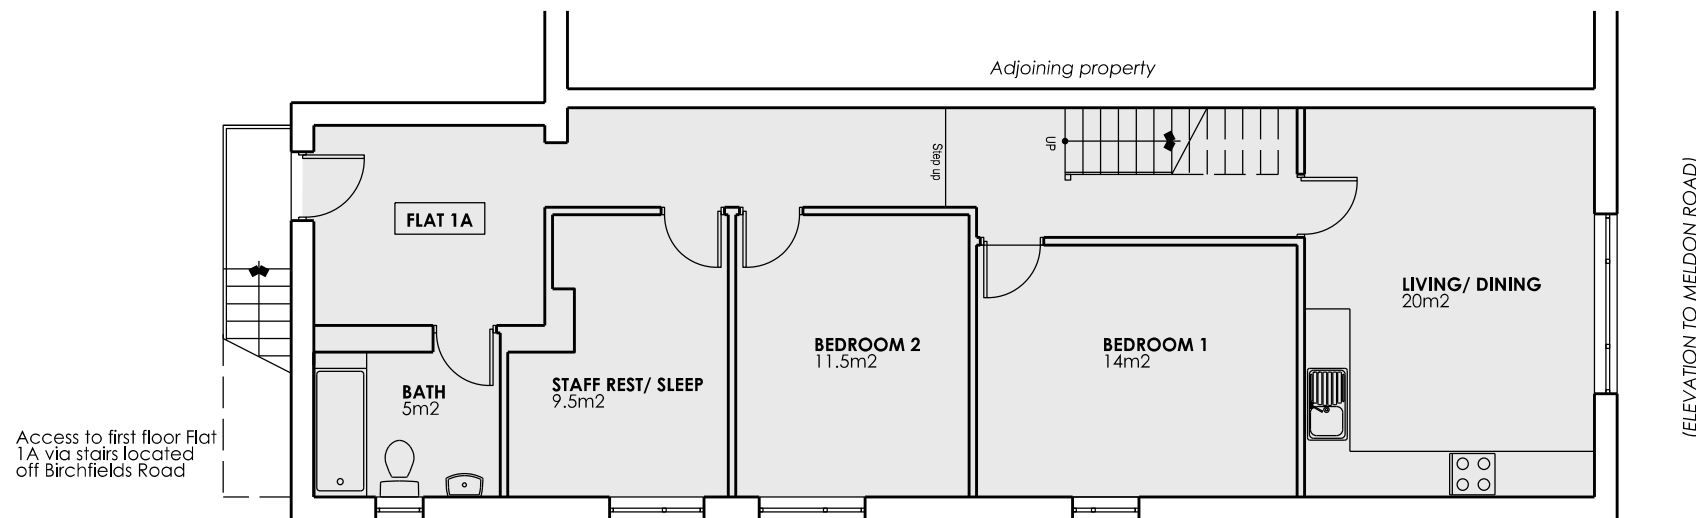

Proposed First Floor Plan @1:100

(ELEVATION TO BIRCHFIELD ROAD)

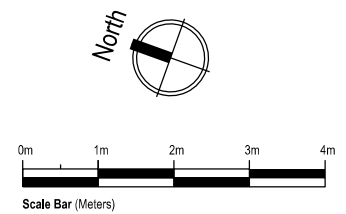

LCA Architecture
& Planning
Email: lx.chowdhury@gmail.com
Tel: 07563 952231

Project
1A Meldon Road
Longsight
Manchester M13 0TZ

Title
Proposed Floor Plans

Job No. 2563 Drawing No. **PL05**

Drawn by: Scale @A3: 1/100

Authorised by: Date, March, 2026

Status:
PLANNING SUBMISSION