


EXISTING

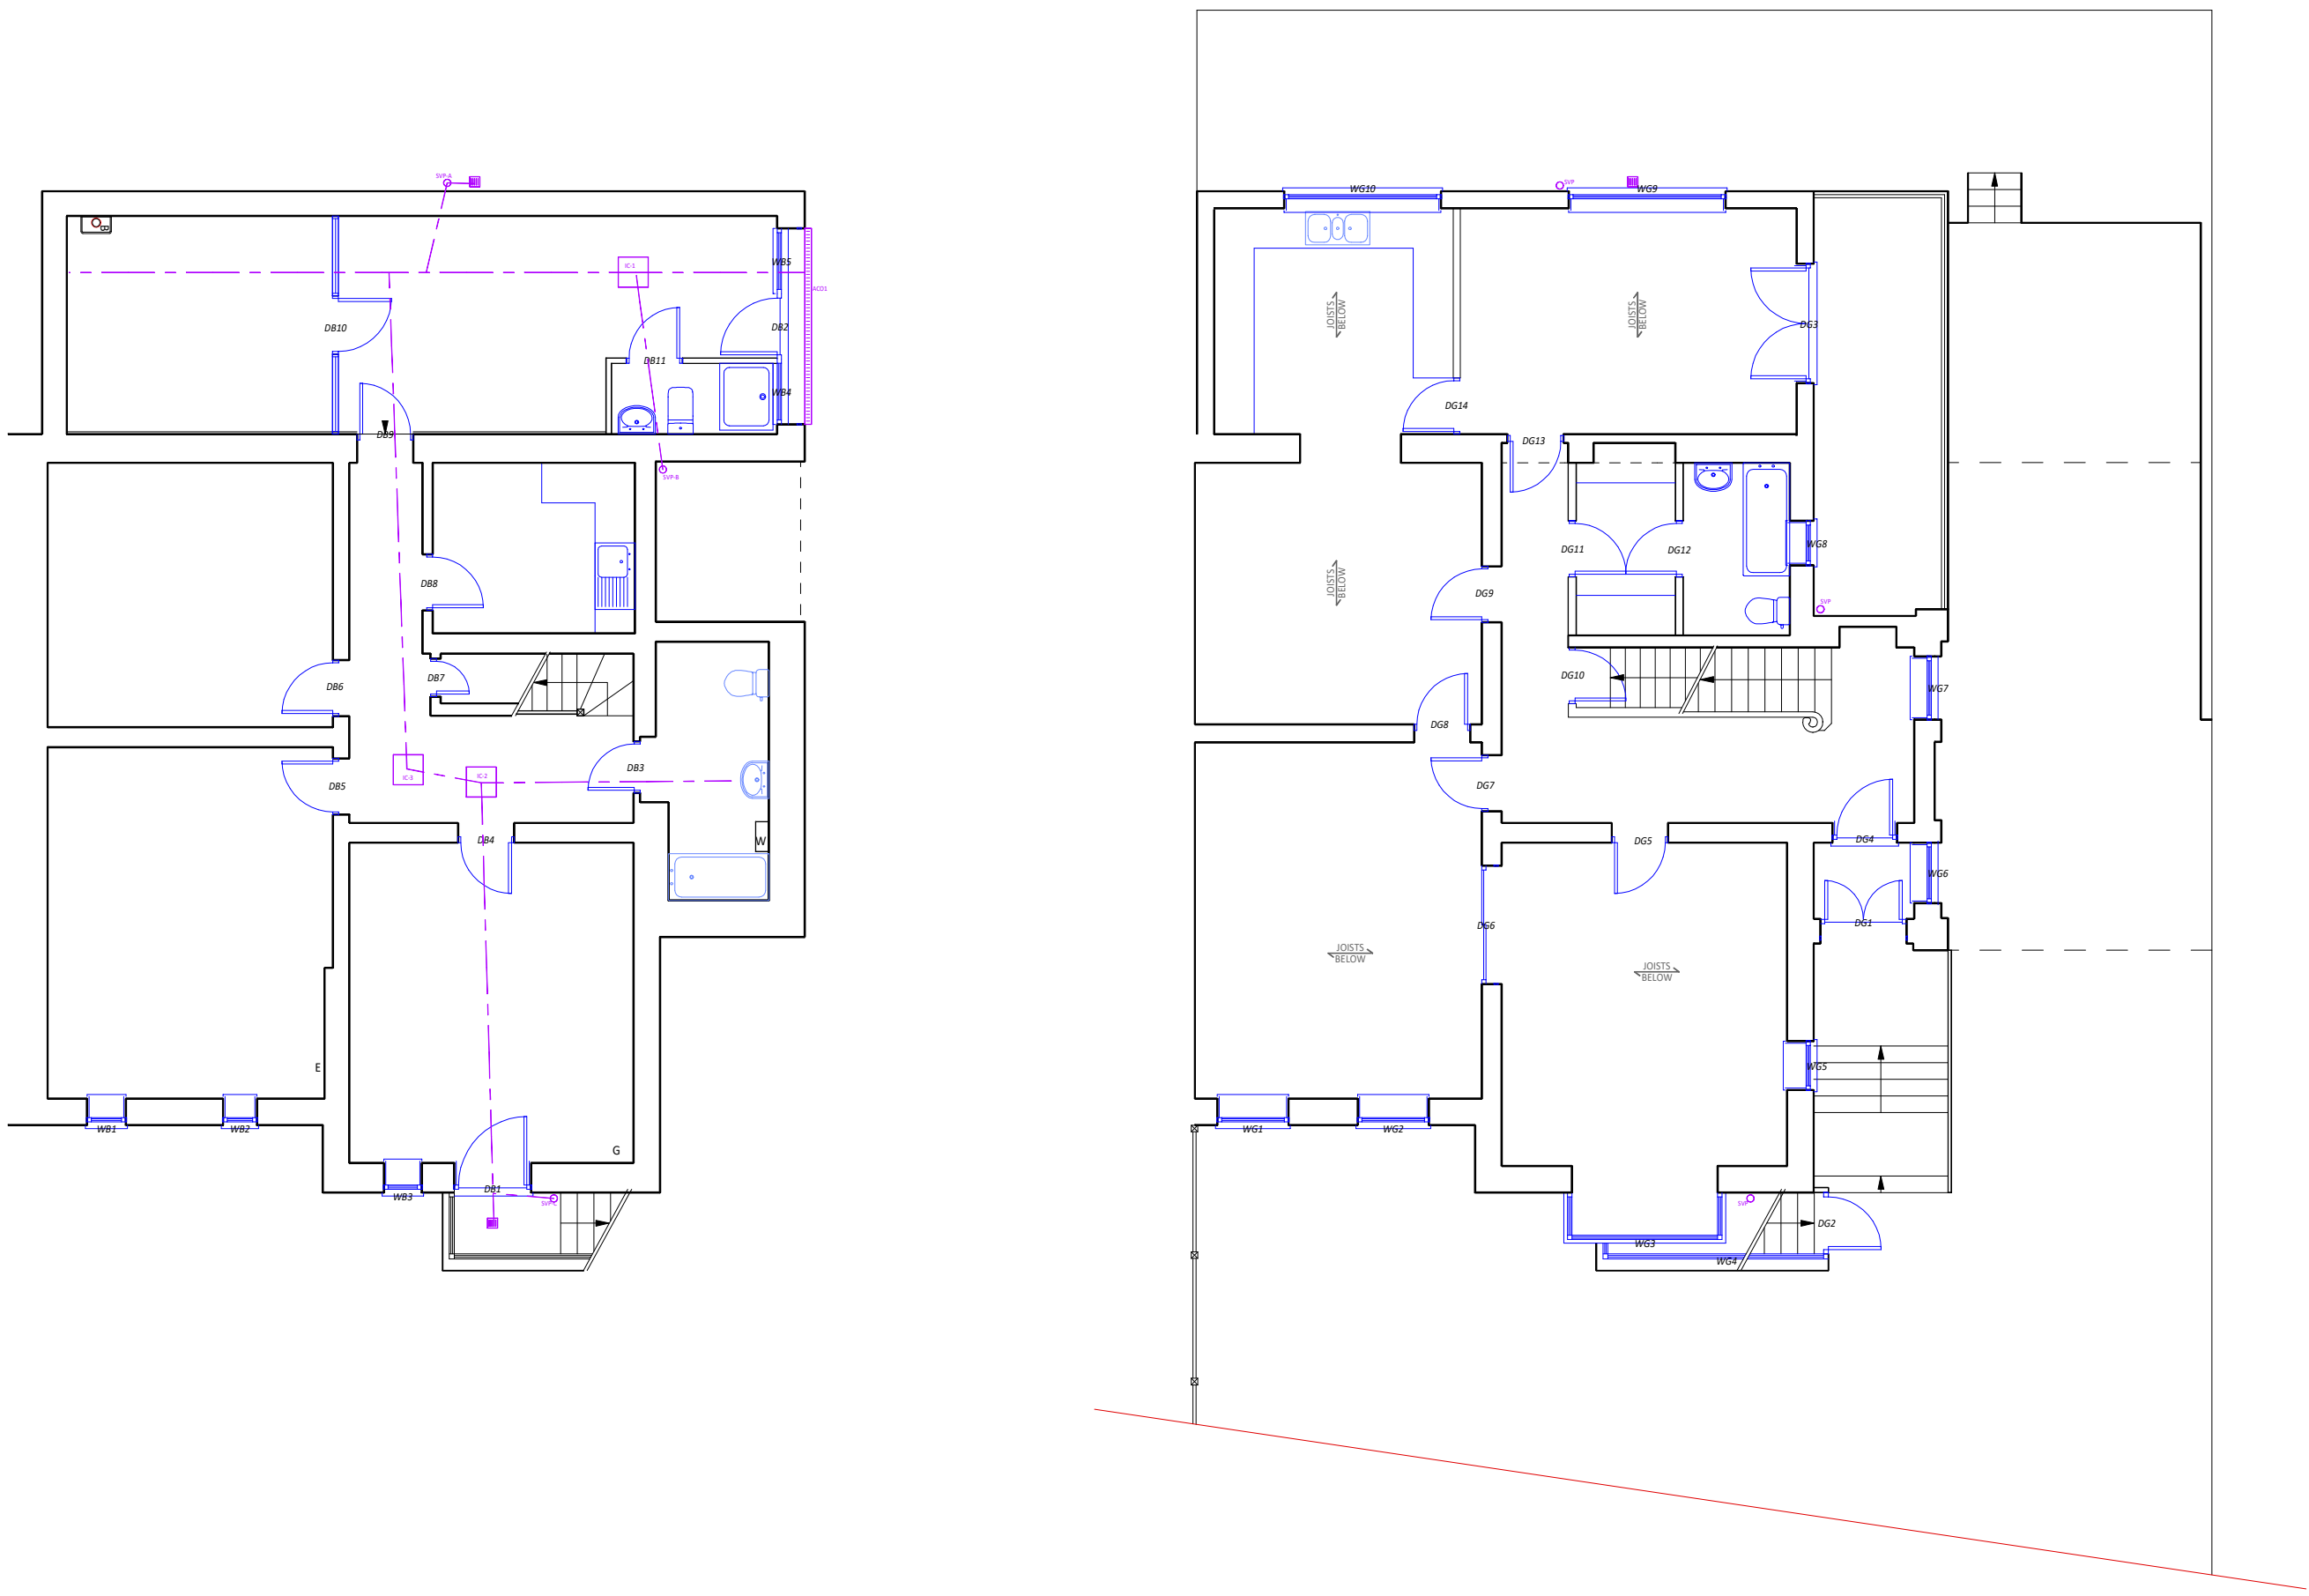


GIA = 134.6m.sq.
LOWER GROUND
GIA = 145.0m.sq.

GIA = 132.9m.sq.
UPPER GROUND
GIA = 149.1m.sq.





GIA = 122.9m.sq.
FIRST
GIA = 122.9m.sq.

GIA = 50.7m.sq.
SECOND
GIA = 59.6m.sq.

GIA = 50.7m.sq.
ROOF
GIA = 59.6m.sq.

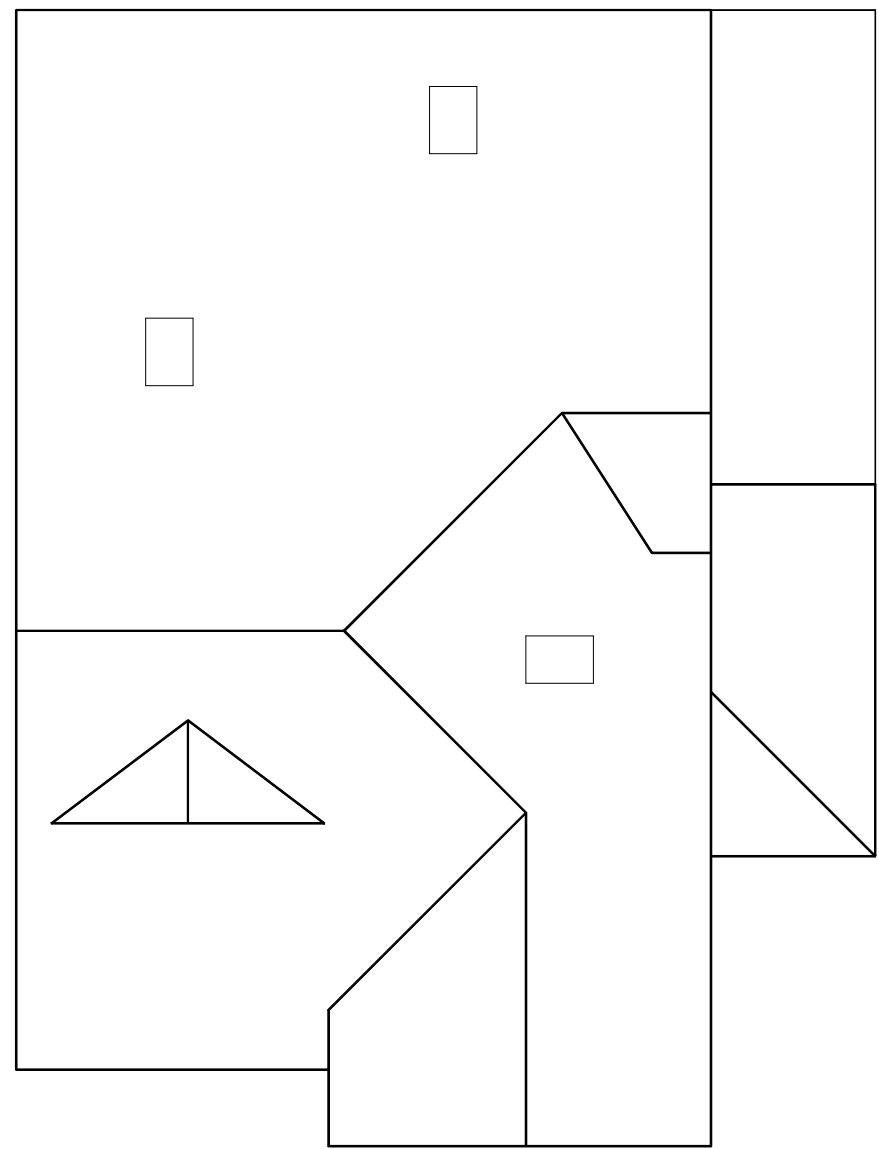

PROPOSED

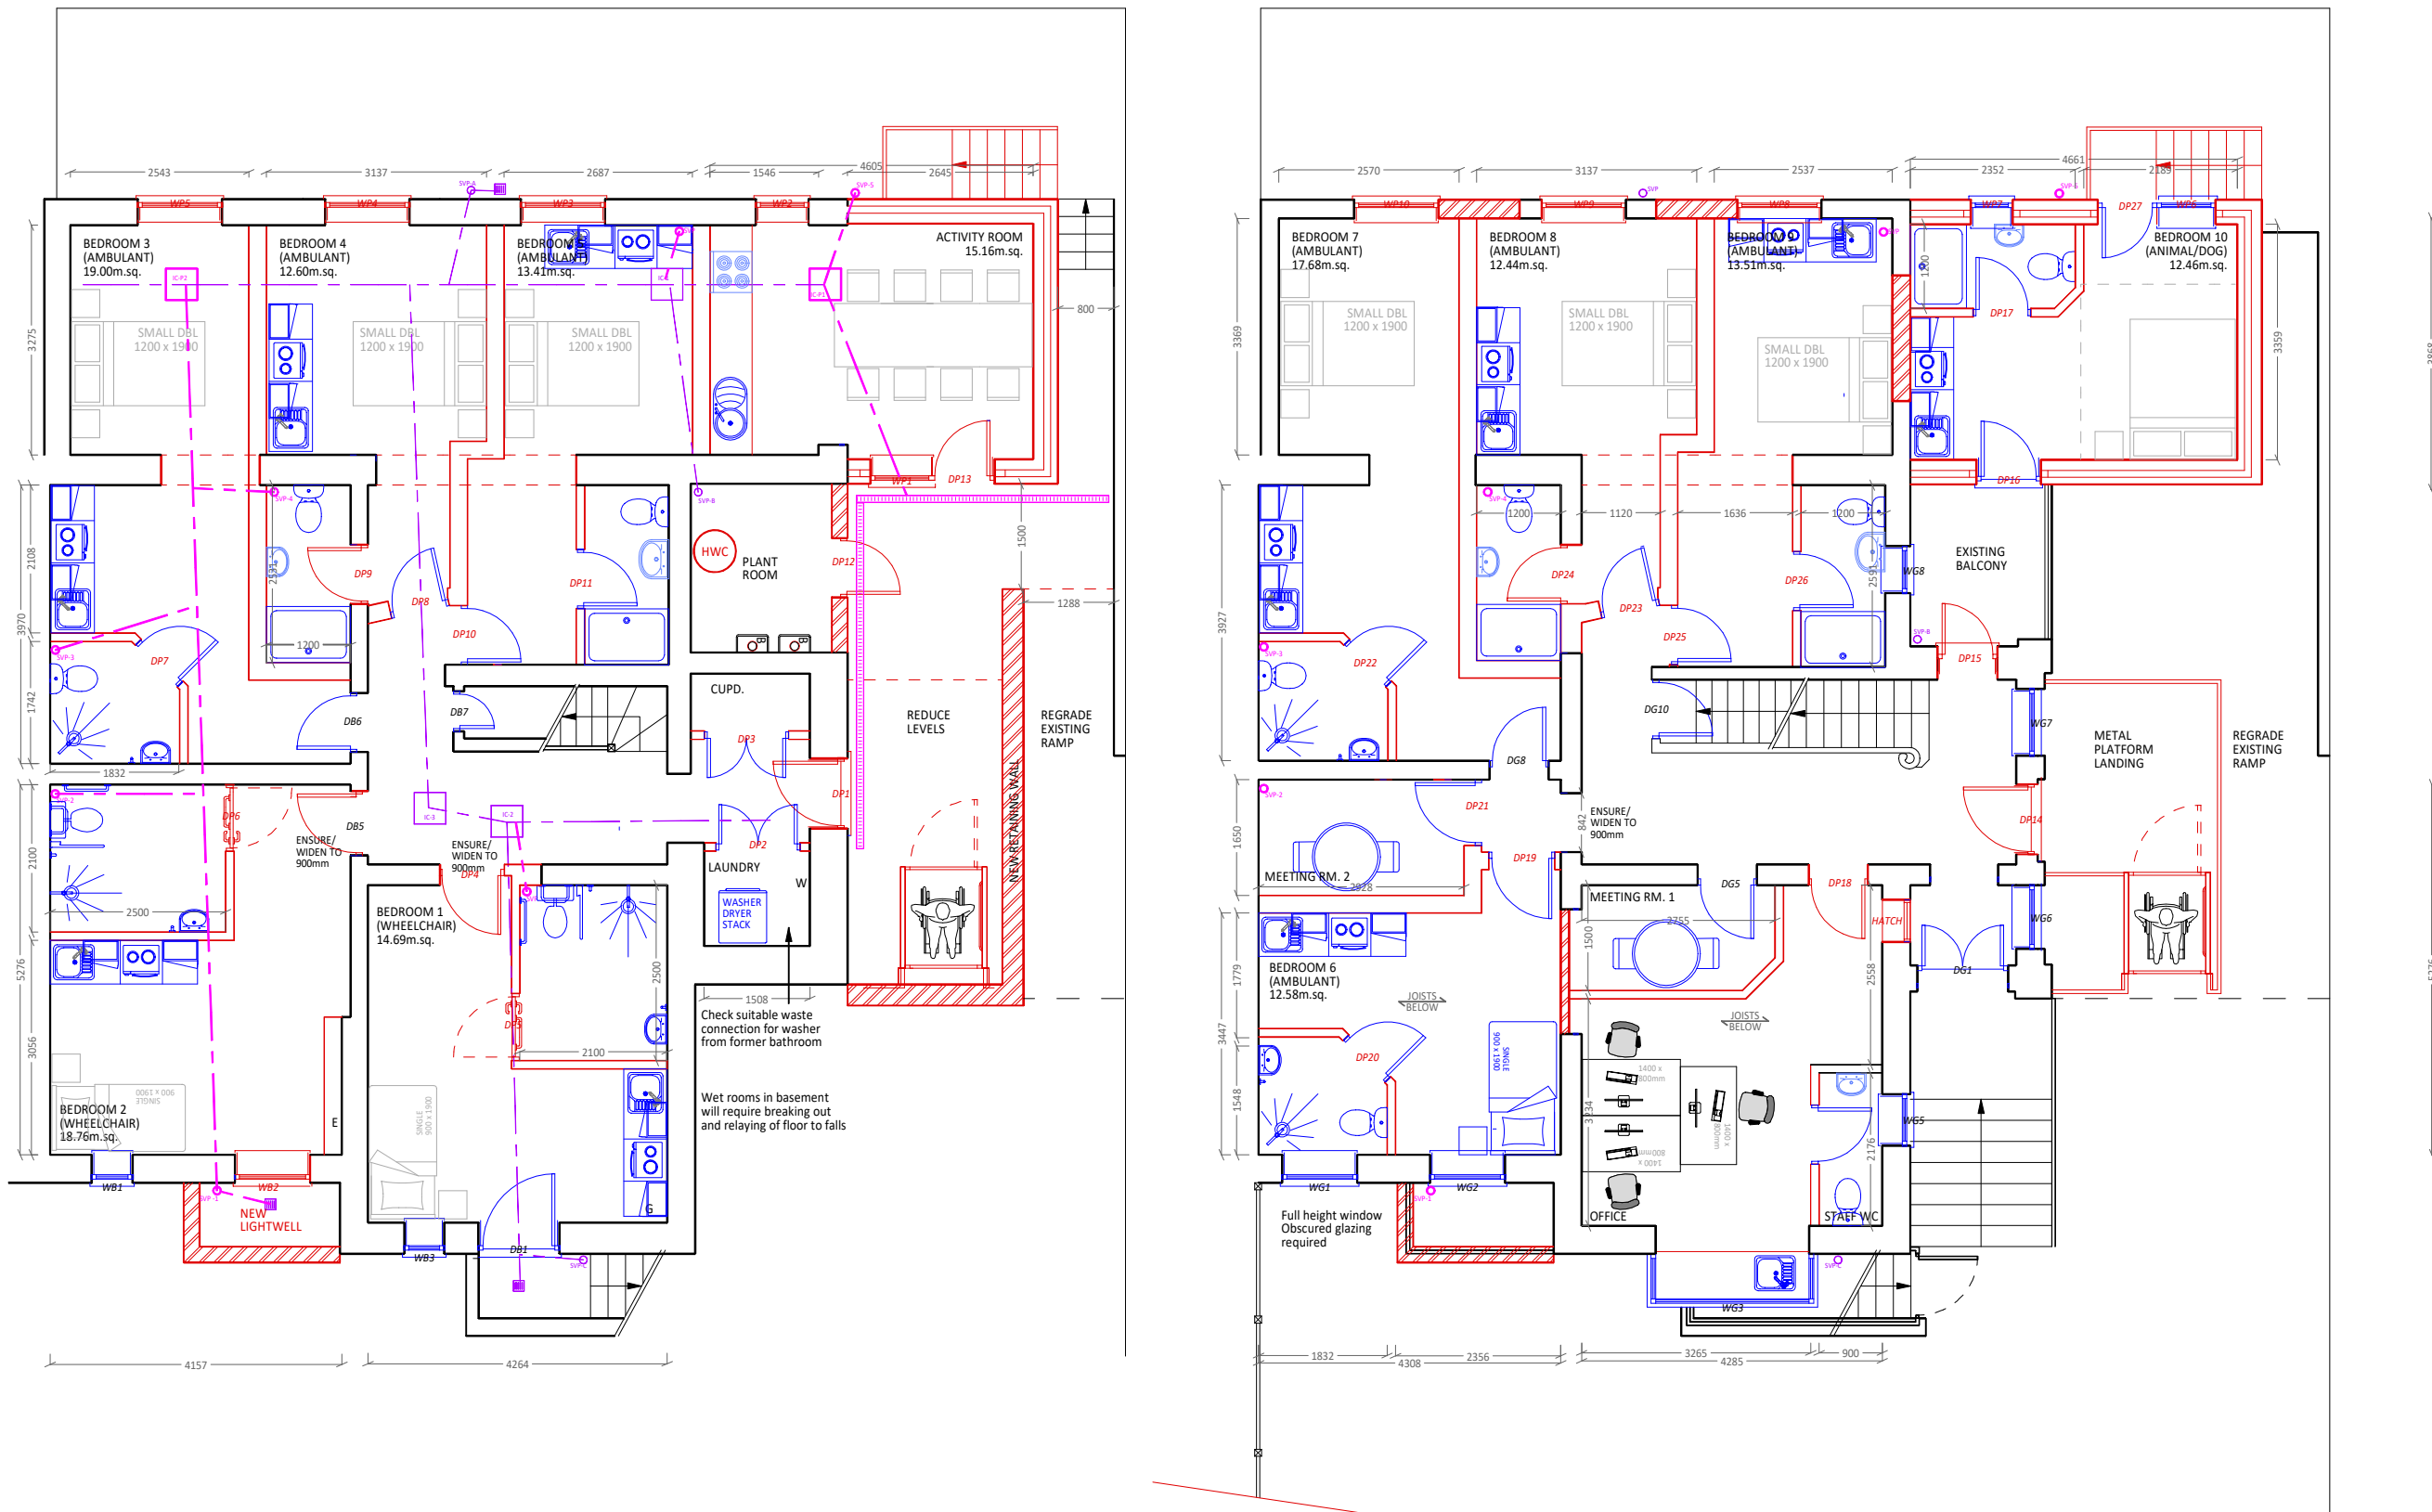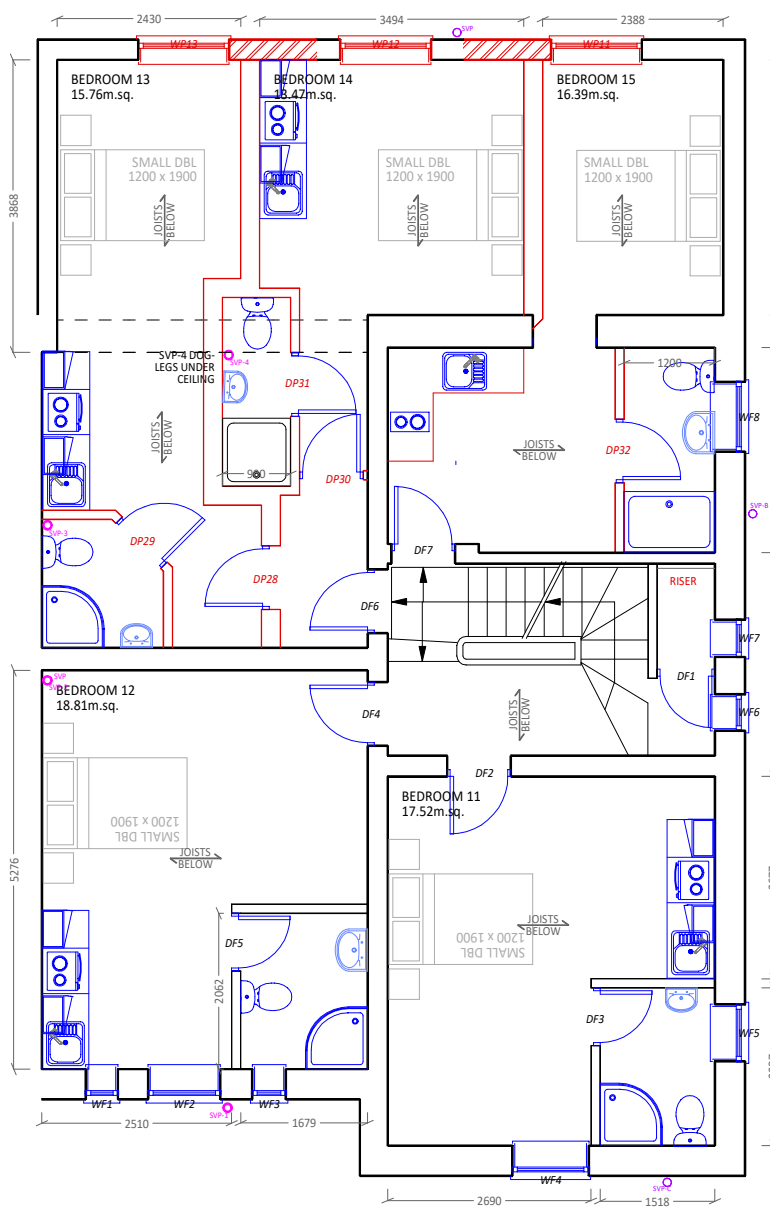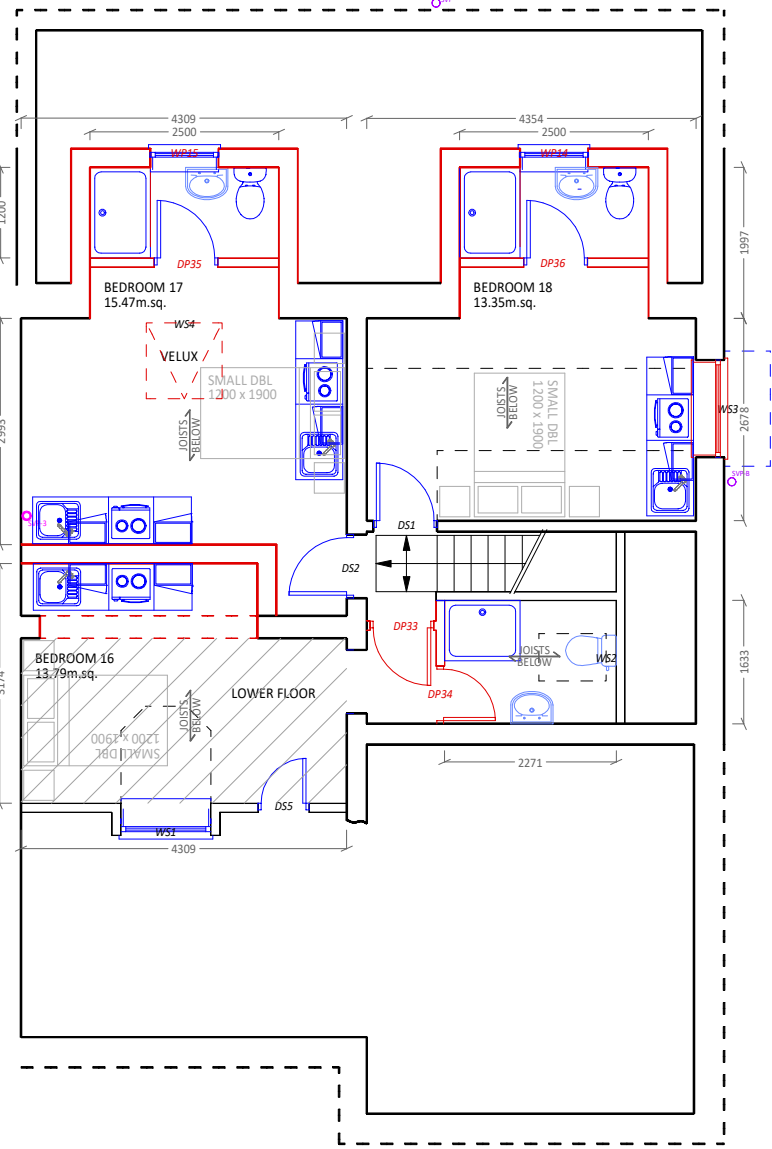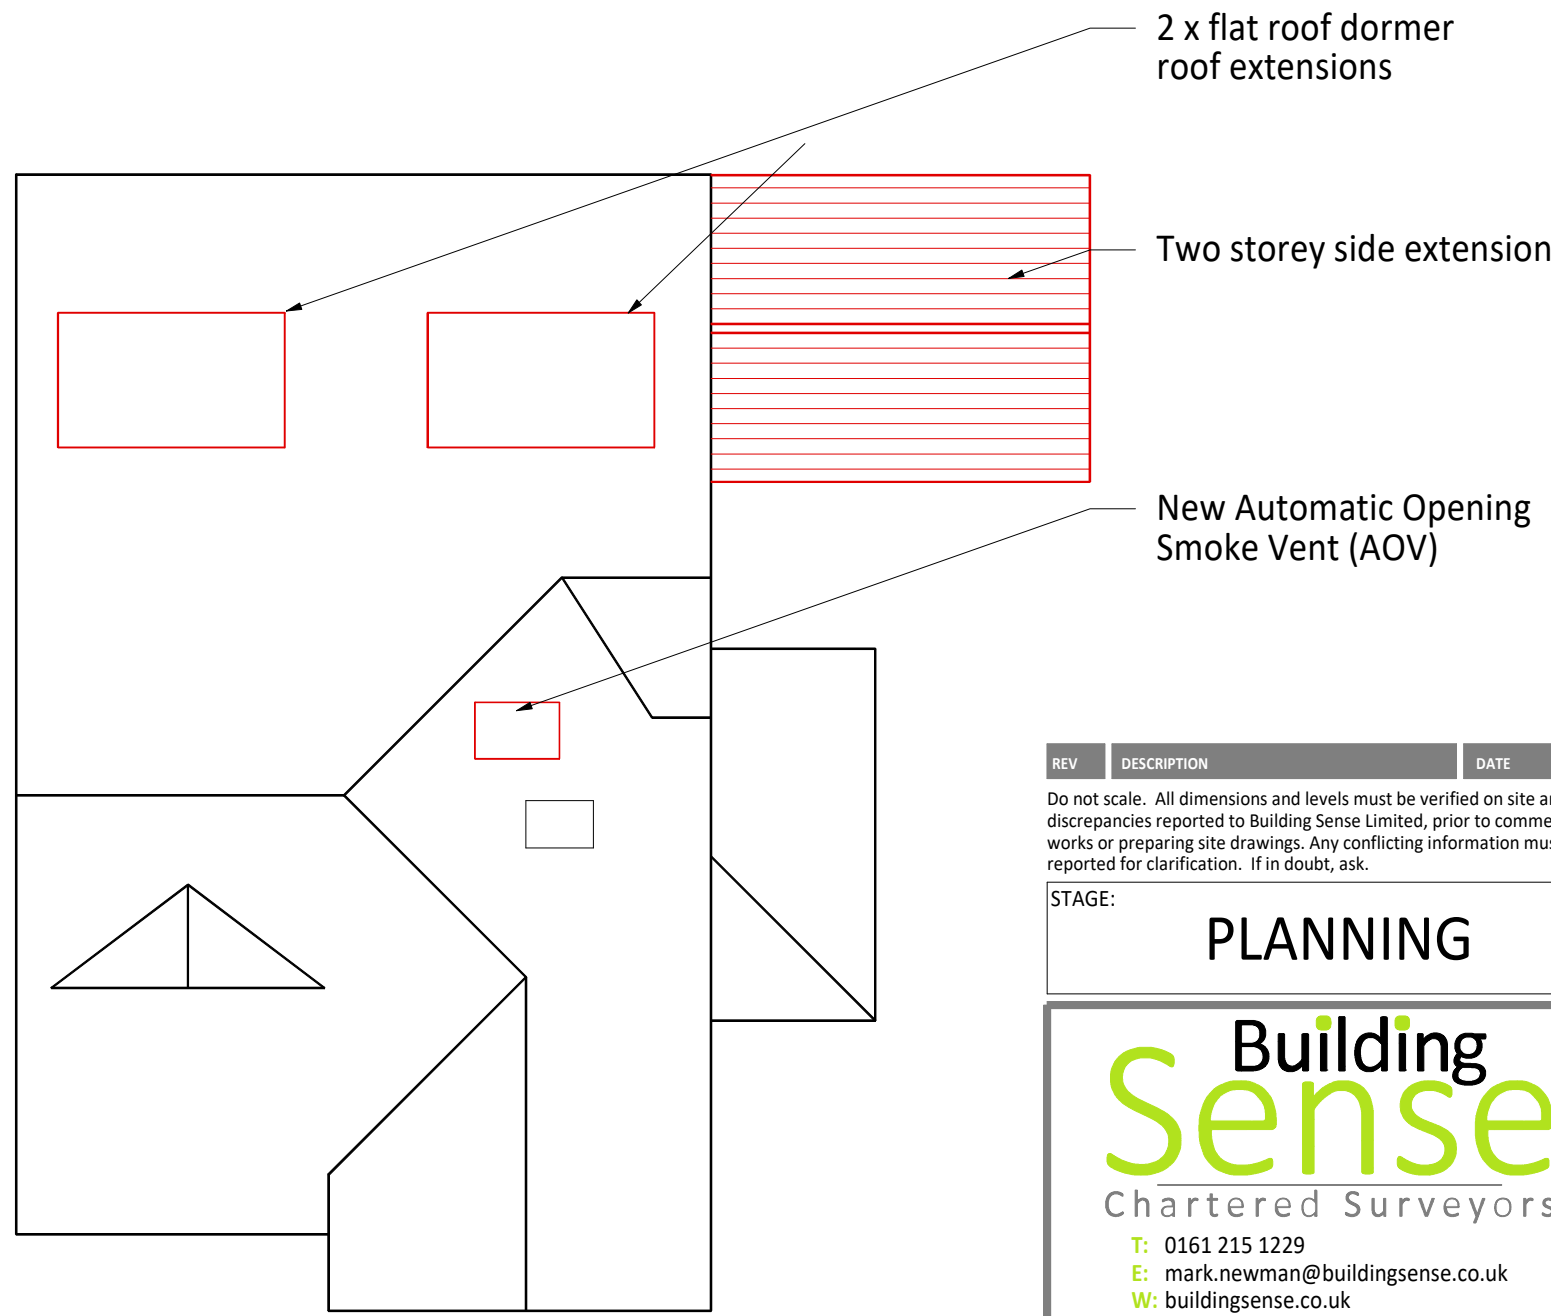

- 2 x flat roof dormer roof extensions
- Two storey side extension
- New Automatic Opening Smoke Vent (AOV)

REV	DESCRIPTION	DATE	INITIAL
1	PLANNING		

Do not scale. All dimensions and levels must be verified on site and discrepancies reported to Building Sense Limited, prior to commencing works or preparing site drawings. Any conflicting information must be reported for clarification. If in doubt, ask.

STAGE:

Building Sense
Chartered Surveyors

T: 0161 215 1229
E: mark.newman@buildingsense.co.uk
W: buildingsense.co.uk

PROJECT:
239 Dickenson Road
Longsight
Manchester
M13 0YW

CLIENT:
SSG Sustainable Living

TITLE:
Existing and Proposed
Floor Plans

© 2026 Building Sense Limited

DRAWN:	CHECKED:	DATE:
MKN	MKN	18/02/26

SCALE:	DRAWING NO.	REV:
1:100 @ A1	25060.PP.01	F

