


General Notes


Roofworks and facade works in accordance with applications:140768/F0/2024 and 140769/L0/2024

Existing non original red oxide colour aluminium patent glazed rooflight to be carefully removed and replacement patent glazed rooflight to be installed in accordance with The Patent Glazing Company details. Colour RAL 7016 - Slate Grey

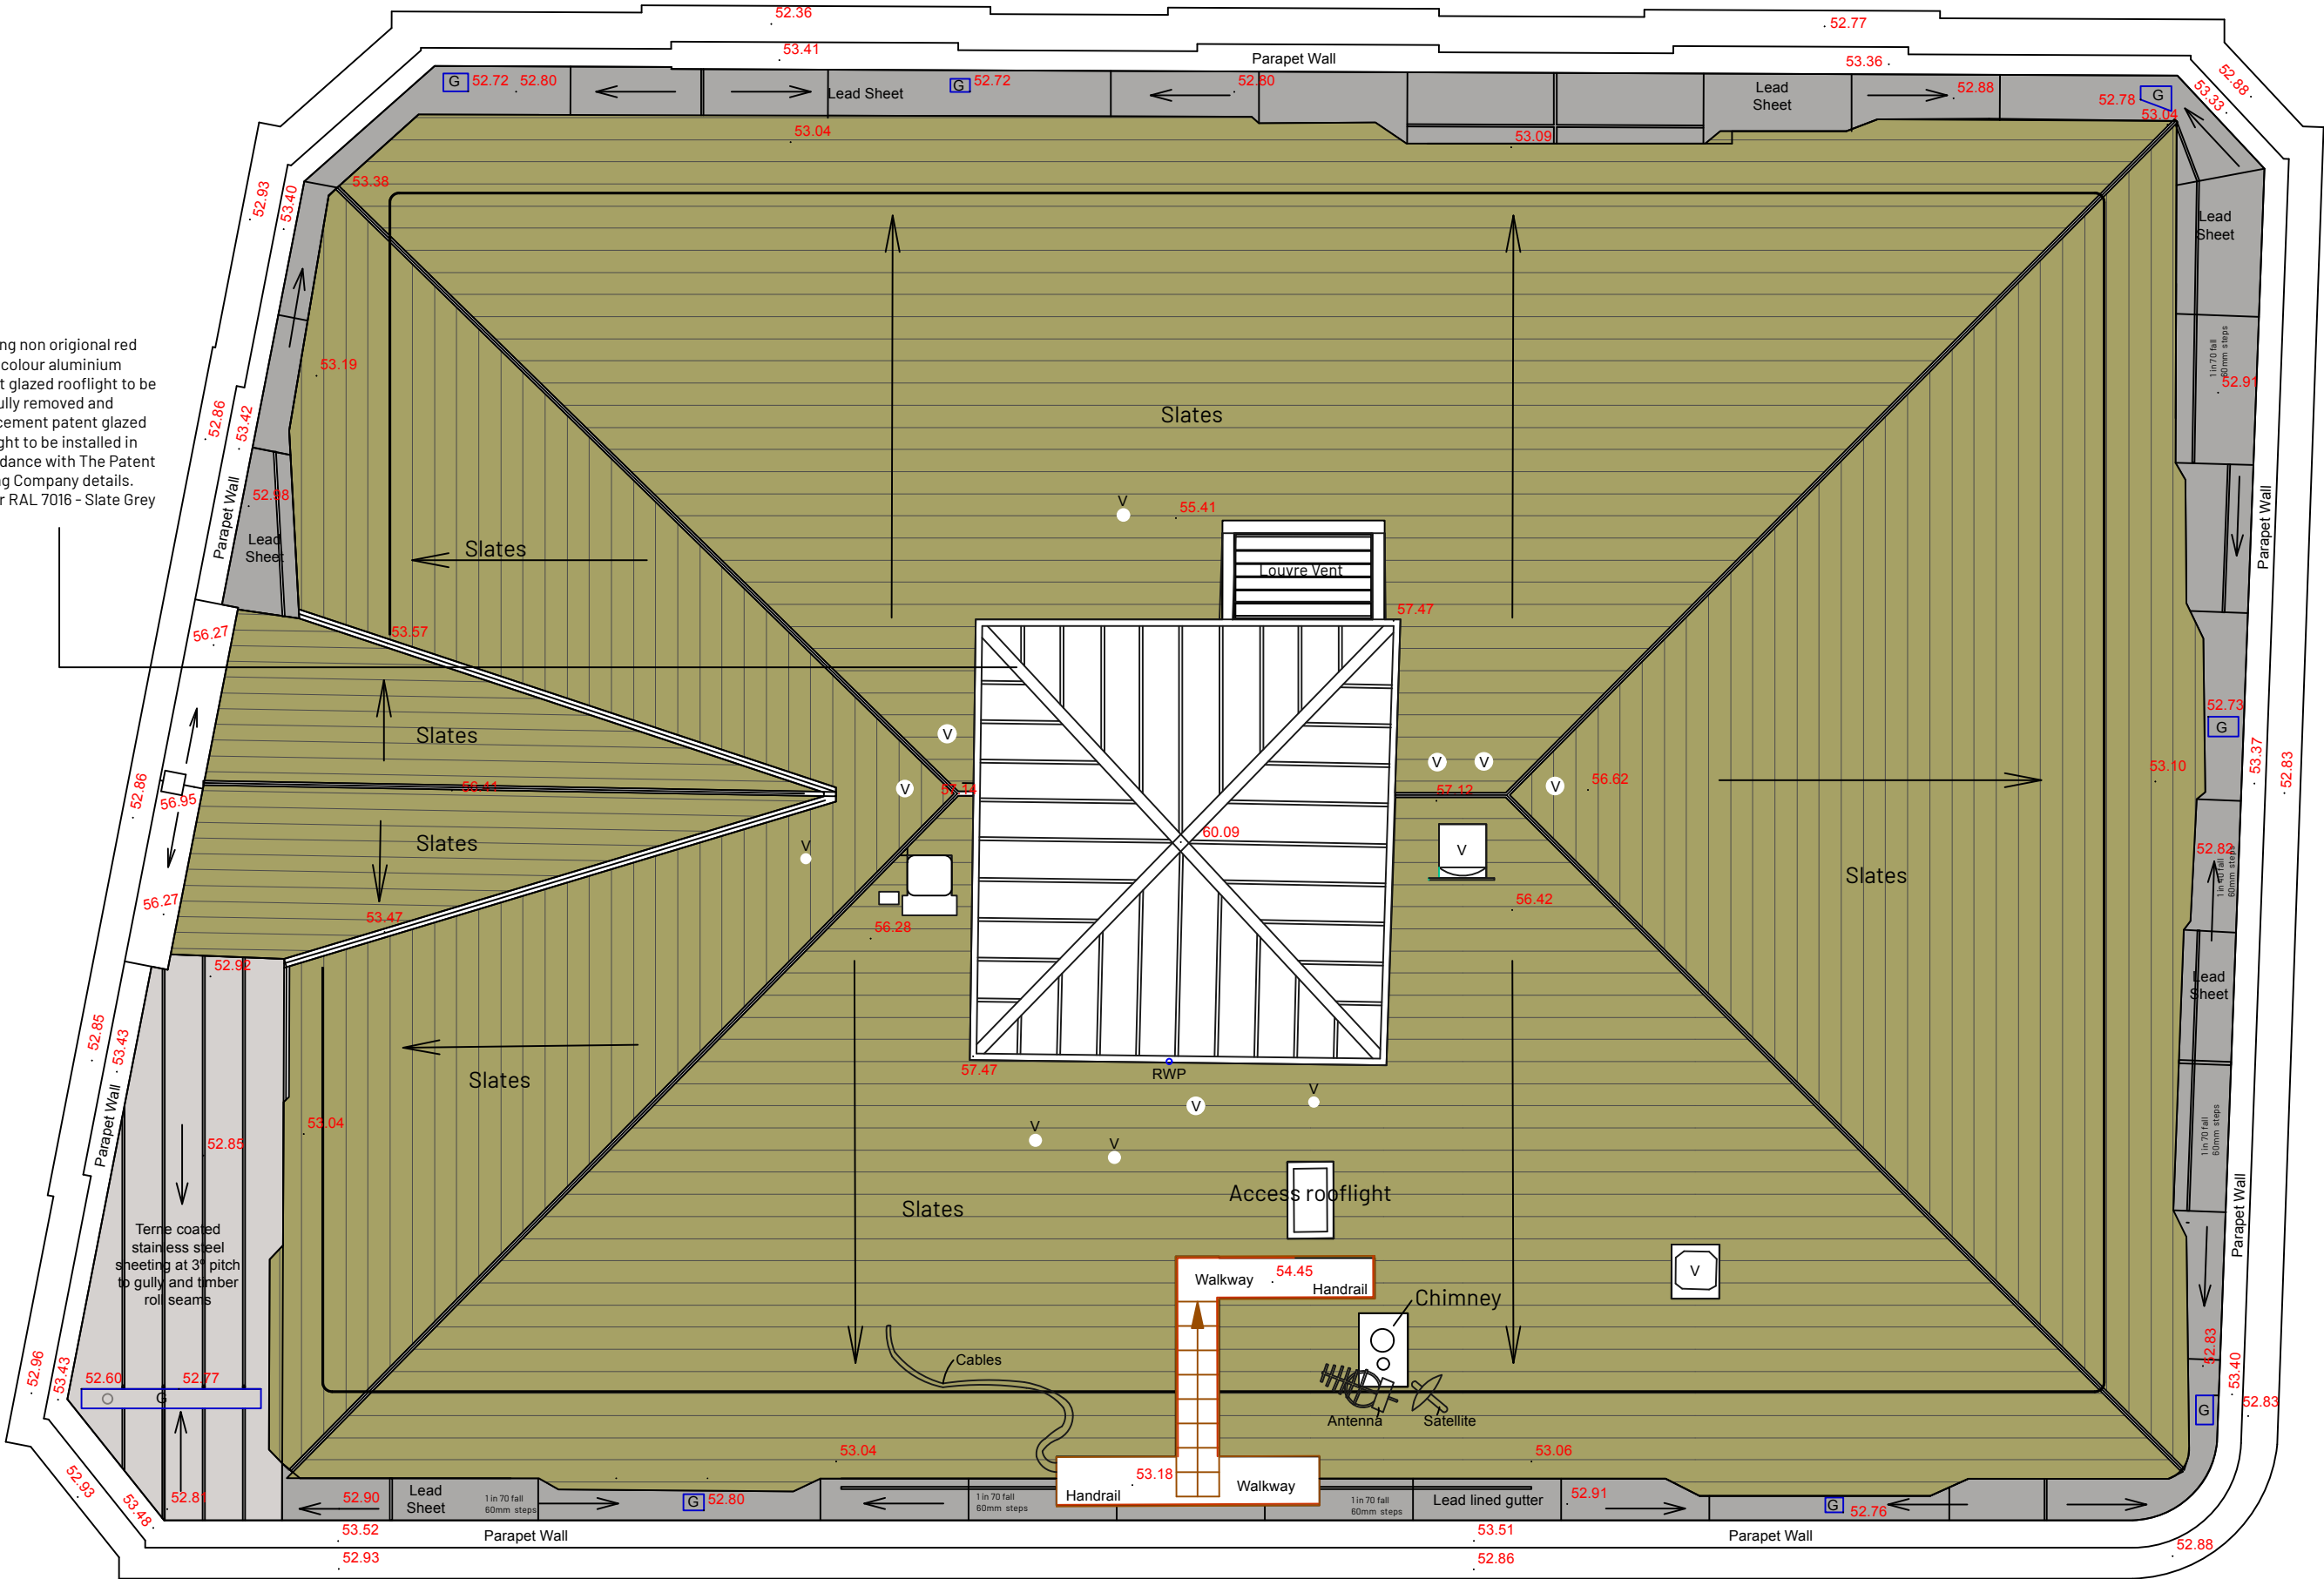

1

Proposed Roof Plan
Scale: 1:100

 

1:100 @A3

REV	NOTE	DRN/CHK
-----	------	---------

King Street Chambers
Manchester
Roof Repairs

Proposed Roof Plan

PROJECT REF. 2050
DRWG NO. P(110)
REVISION
SCALE 1:100 @ A3
DATE 1st Dec 25
DRAWN MM

SK sketch E existing P proposed T tender C construction FI final issue

+44 161 236 0051
ARCHITECT@ATELIERMB.CO.UK

ATELIER.MB