



EXISTING ELEVATION PHOTO 1



EXISTING ELEVATION PHOTO 2



EXISTING ELEVATION PHOTO 3


NOTES ORIGINAL A1

THIS DRAWING IS COPYRIGHT OF BROOKER FLYNN ARCHITECTS LTD AND MAY NOT BE REPRODUCED IN ANY FORM NOR TRANSFERRED TO OTHER PARTIES BY ELECTRONIC MEANS WITHOUT PRIOR WRITTEN CONSENT. NO DIMENSIONS TO BE SCALED FROM THIS DRAWING.

MAIN CONTRACTOR TO VERIFY ANY DISCREPANCIES PRIOR TO SOS.

M&S FOOD SIGN TO HAVE HALF M SPACING ABOVE AND BELOW SIGNAGE LETTERING. BLACK OUTER BAND TO BE 1/3 STROKE WIDTH OF LETTER M OF HALF M SIGN. DETAILS BY SPECIALIST SIGNAGE CONTRACTOR.

SIGNAGE CONTRACTOR TO UNDERTAKE FULL SITE SURVEY OF EXISTING SIGNAGE PRIOR TO DETAIL DESIGN AND MANUFACTURE OF NEW REPLACEMENT SIGNS TO ENSURE ACCURATE SIZING. AND TO DETAIL THE CORNER SECTIONAL DETAIL AND SIGN JUNCTIONS. ALL GLASS PANELS DIMENSIONS TO BE CHECKED ON SITE PRIOR TO ANY MANUFACTURE AND PRINTING. NOTED DIMENSIONS ARE INDICATIVE ONLY AND TAKEN FROM POINT CLOUD SURVEY AND PHOTOGRAPHS AND AS SUCH DISCREPANCIES TO ACTUAL SITE SETTING OUT MAY OCCURE.

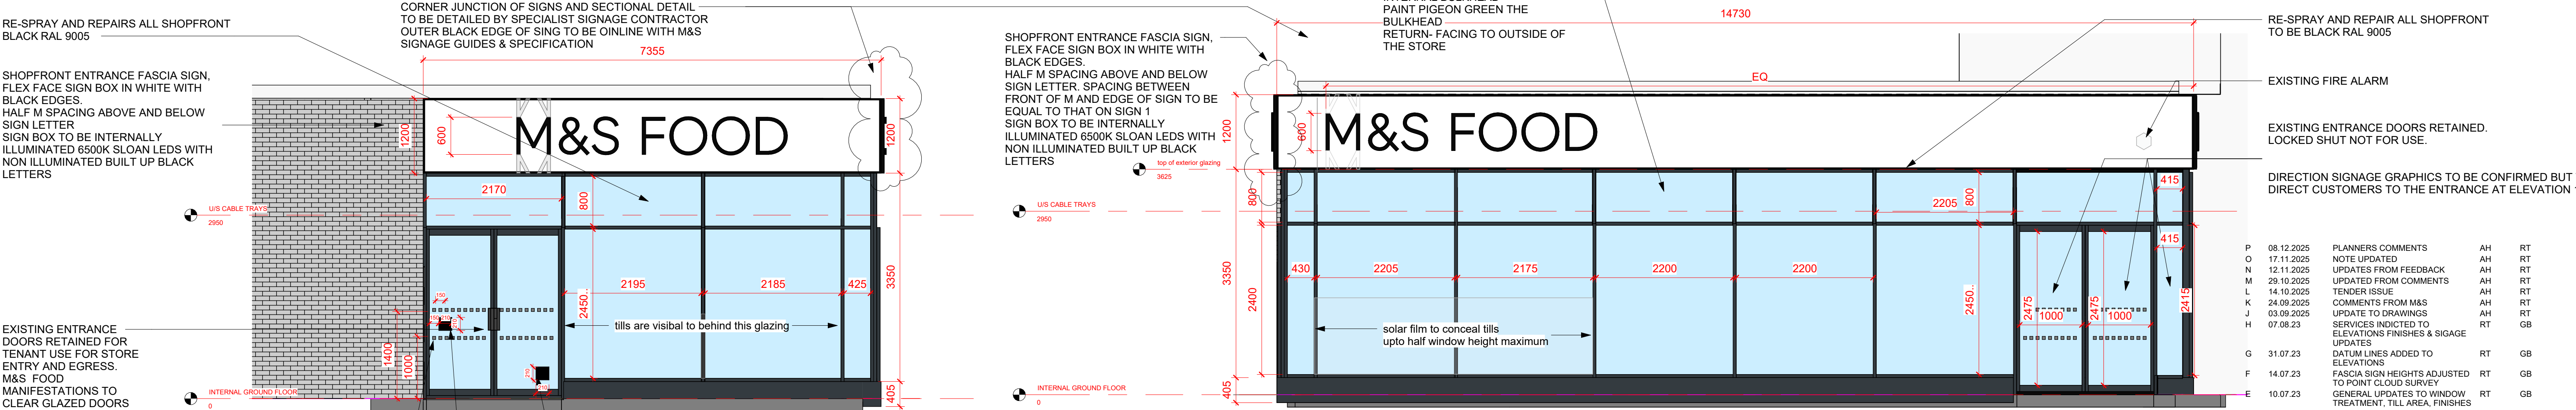

P	08.12.2025	PLANNERS COMMENTS	AH	RT
O	17.11.2025	NOTE UPDATED	AH	RT
N	12.11.2025	UPDATES FROM FEEDBACK	AH	RT
M	29.10.2025	UPDATED FROM COMMENTS	AH	RT
L	14.10.2025	TENDER ISSUE	AH	RT
K	24.09.2025	COMMENTS FROM M&S	AH	RT
J	03.09.2025	UPDATE TO DRAWINGS	AH	RT
H	07.08.23	SERVICES INDICED TO ELEVATIONS FINISHES & SIGAGE UPDATES	RT	GB
G	31.07.23	DATUM LINES ADDED TO ELEVATIONS	RT	GB
F	14.07.23	FASCIA SIGN HEIGHTS ADJUSTED TO POINT CLOUD SURVEY	RT	GB
E	10.07.23	GENERAL UPDATES TO WINDOW TREATMENT, TILL AREA, FINISHES	RT	GB
D	05.07.23	TILL REA UPDATED TO M&S COMMENTS	RT	GB
C	28.06.23	AMMENDMENTS TO TILL AREA, WINDOW VINYLs TO M&S COMMENTS	RT	GB
B	01.06.23	AMMENDMENTS TO COFFEE / BAKERYRT & TILL AREA TO M&S COMMENTS	RT	GB
A	03.04.23	Preliminary Issue	RT	GB



STORE NAME
WHS Manchester Central Hospital

COUNTRY
UK

PROJECT
WHS MANCHESTER CENTRAL HOSPITAL


DRAWING
SHOPFRONT ELEVATION FRONT

CONSULTANT
BROOKER FLYNN ARCHITECTS
DISCIPLINE DESCRIPTION
ARCHITECTURE
CONSULTANT LOGO

BROOKERFLYNN architects

SCALE	PAPER SIZE	DATE	DRAWN	CHECKED
A.S	A1	MAR 23	AH	RT
STORE NUMBER	PROJECT No	DISCIPLINE CODE	DRAWING No	
0000	23.1017	A	22904	
CONSULTANT PROJECT No			STATUS	REV
0000			T	P

TENDER

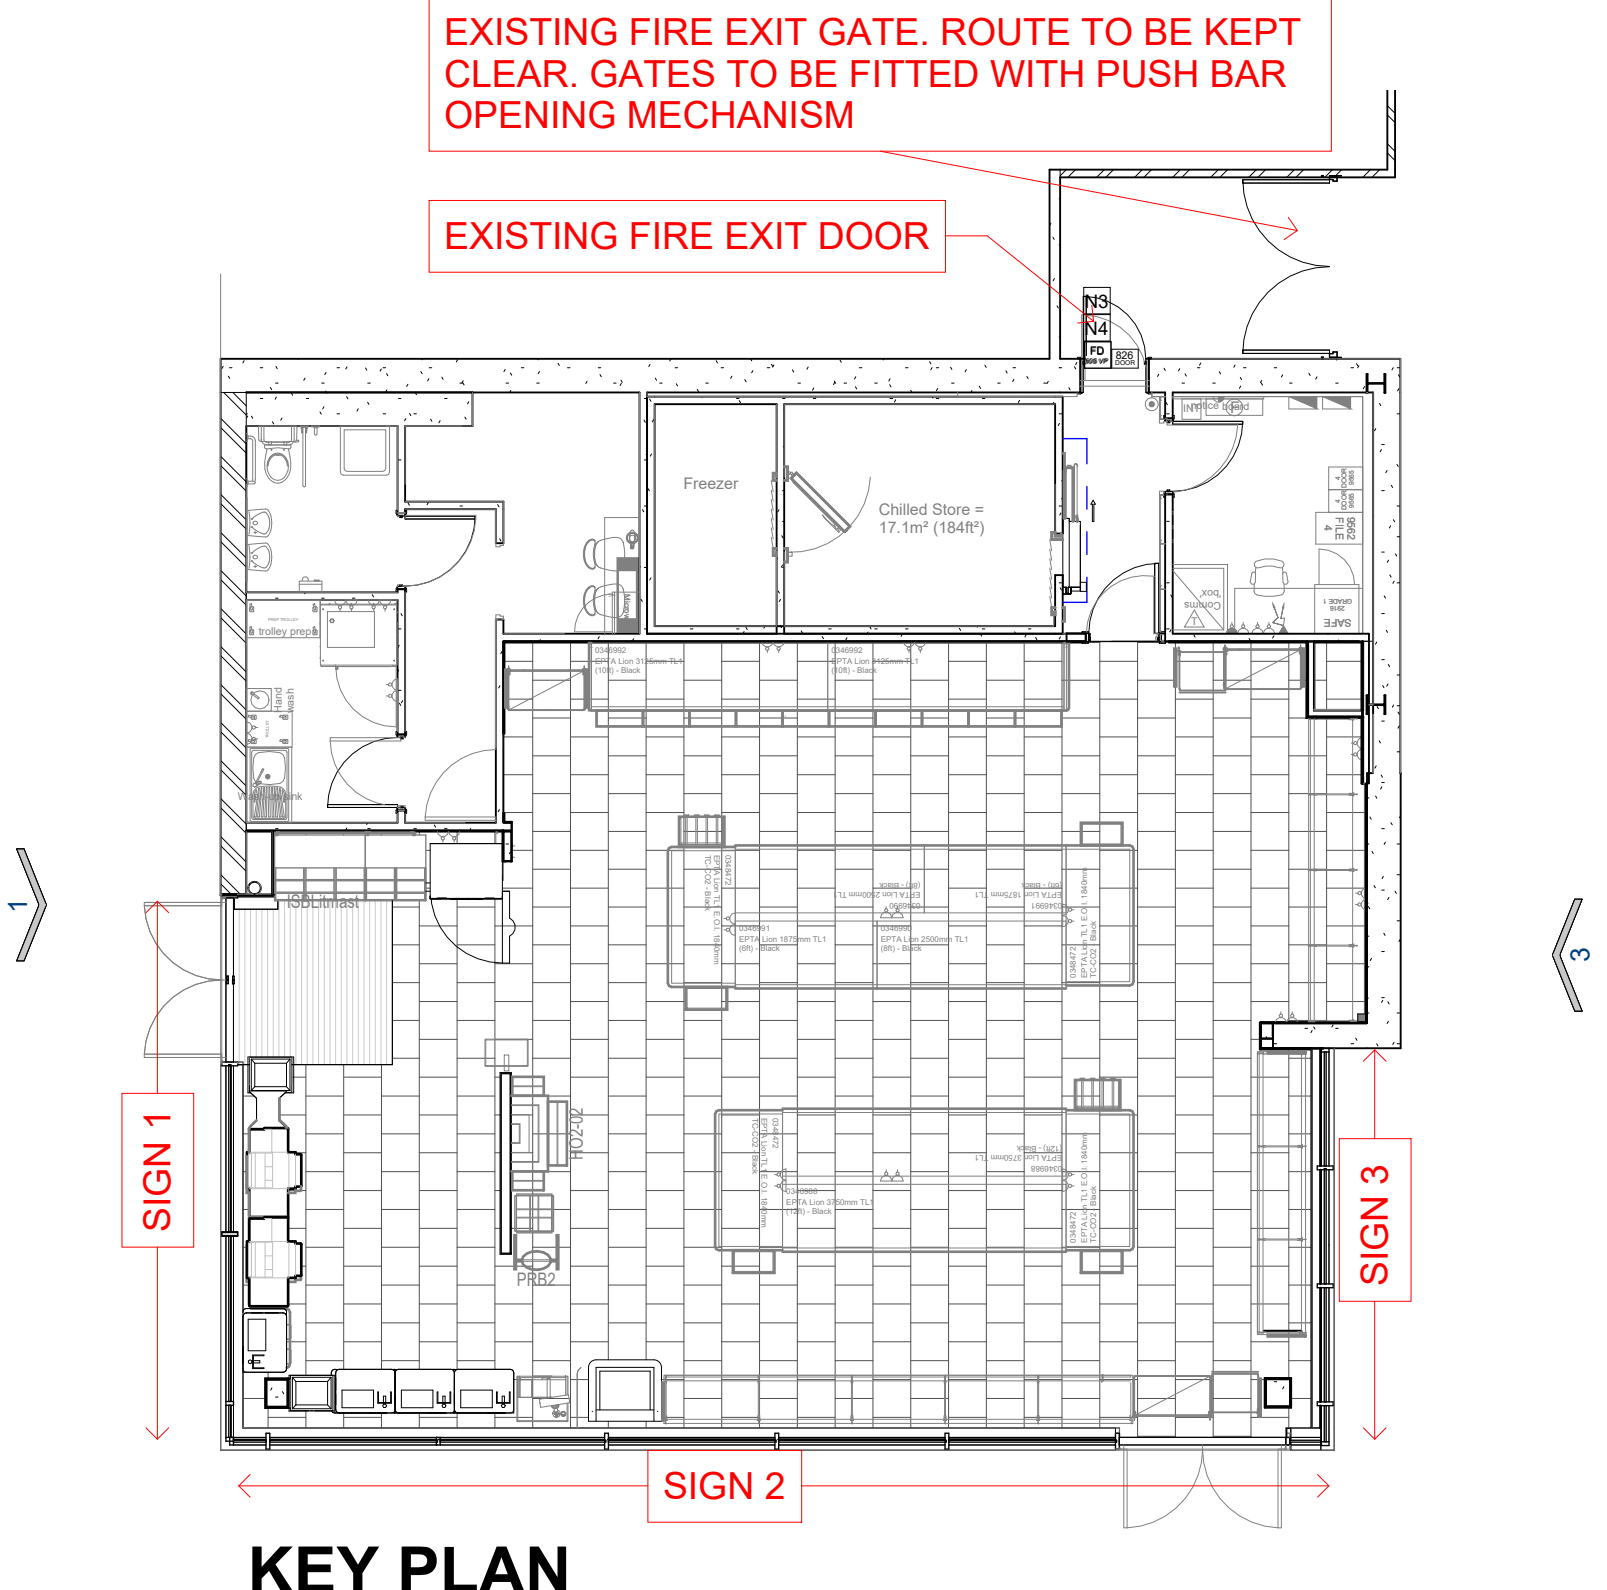

KEY PLAN