



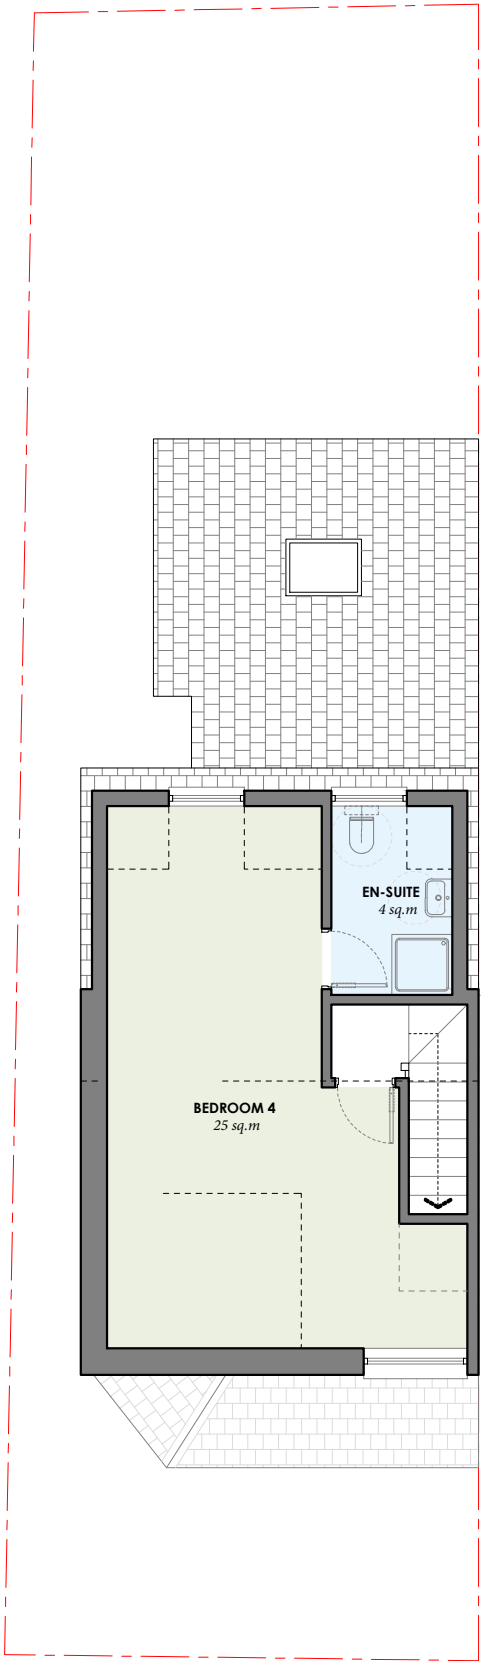

PROPOSED LOFT PLAN
1:100 @ A3

A horizontal scale bar with markings at 0m, 1m, 3m, and 5m.

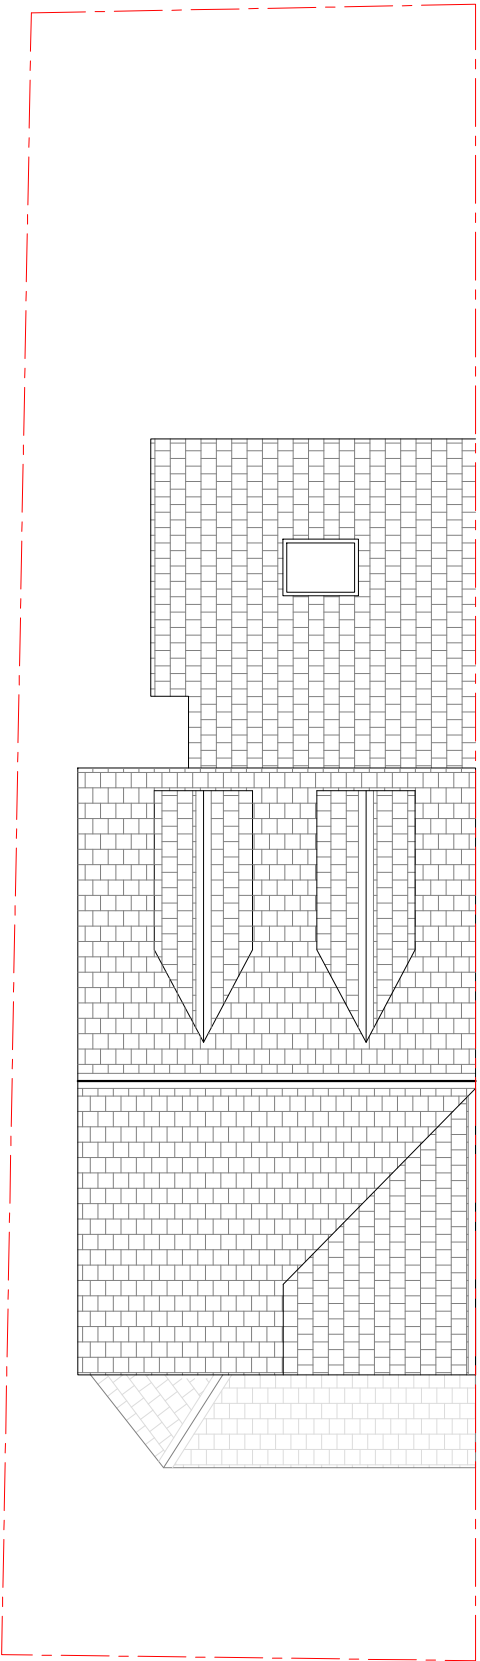

PROPOSED ROOF PLAN
1:100 @ A3

Dimensioning
Figured dimensions only to be taken from these designs and drawings. Work to annotated dimensions only. All dimensions to be checked on site. Architectural designers to be informed immediately of any discrepancies before work proceeds. Drawings are to be read in conjunction with relevant specifications, structural engineers and service engineers' drawings.

Rev	Date	Description
-	04/12/25	Issued to client for comments



CLIENT:
Homeowner

PROJECT:
*Land @ Cleveland Road,
Crumpsall*

TITLE:
Proposed Plans

SCALE:
1:100 @ A3

DRAWING NO.
Sheet 3

REV:
DATE:
Dec 2025