

Note :-
This drawing must not be scaled. All dimensions and levels must be checked on site and any discrepancies are to be reported to ARC DESIGN ASSOCIATES prior to manufacture.




51 - 55 Fowler Road
Hainault
Essex IG8 3XE
Tel : 020 8559 8666
Fax: 020 8559 8777



Existing West Elevation



Existing South Elevation

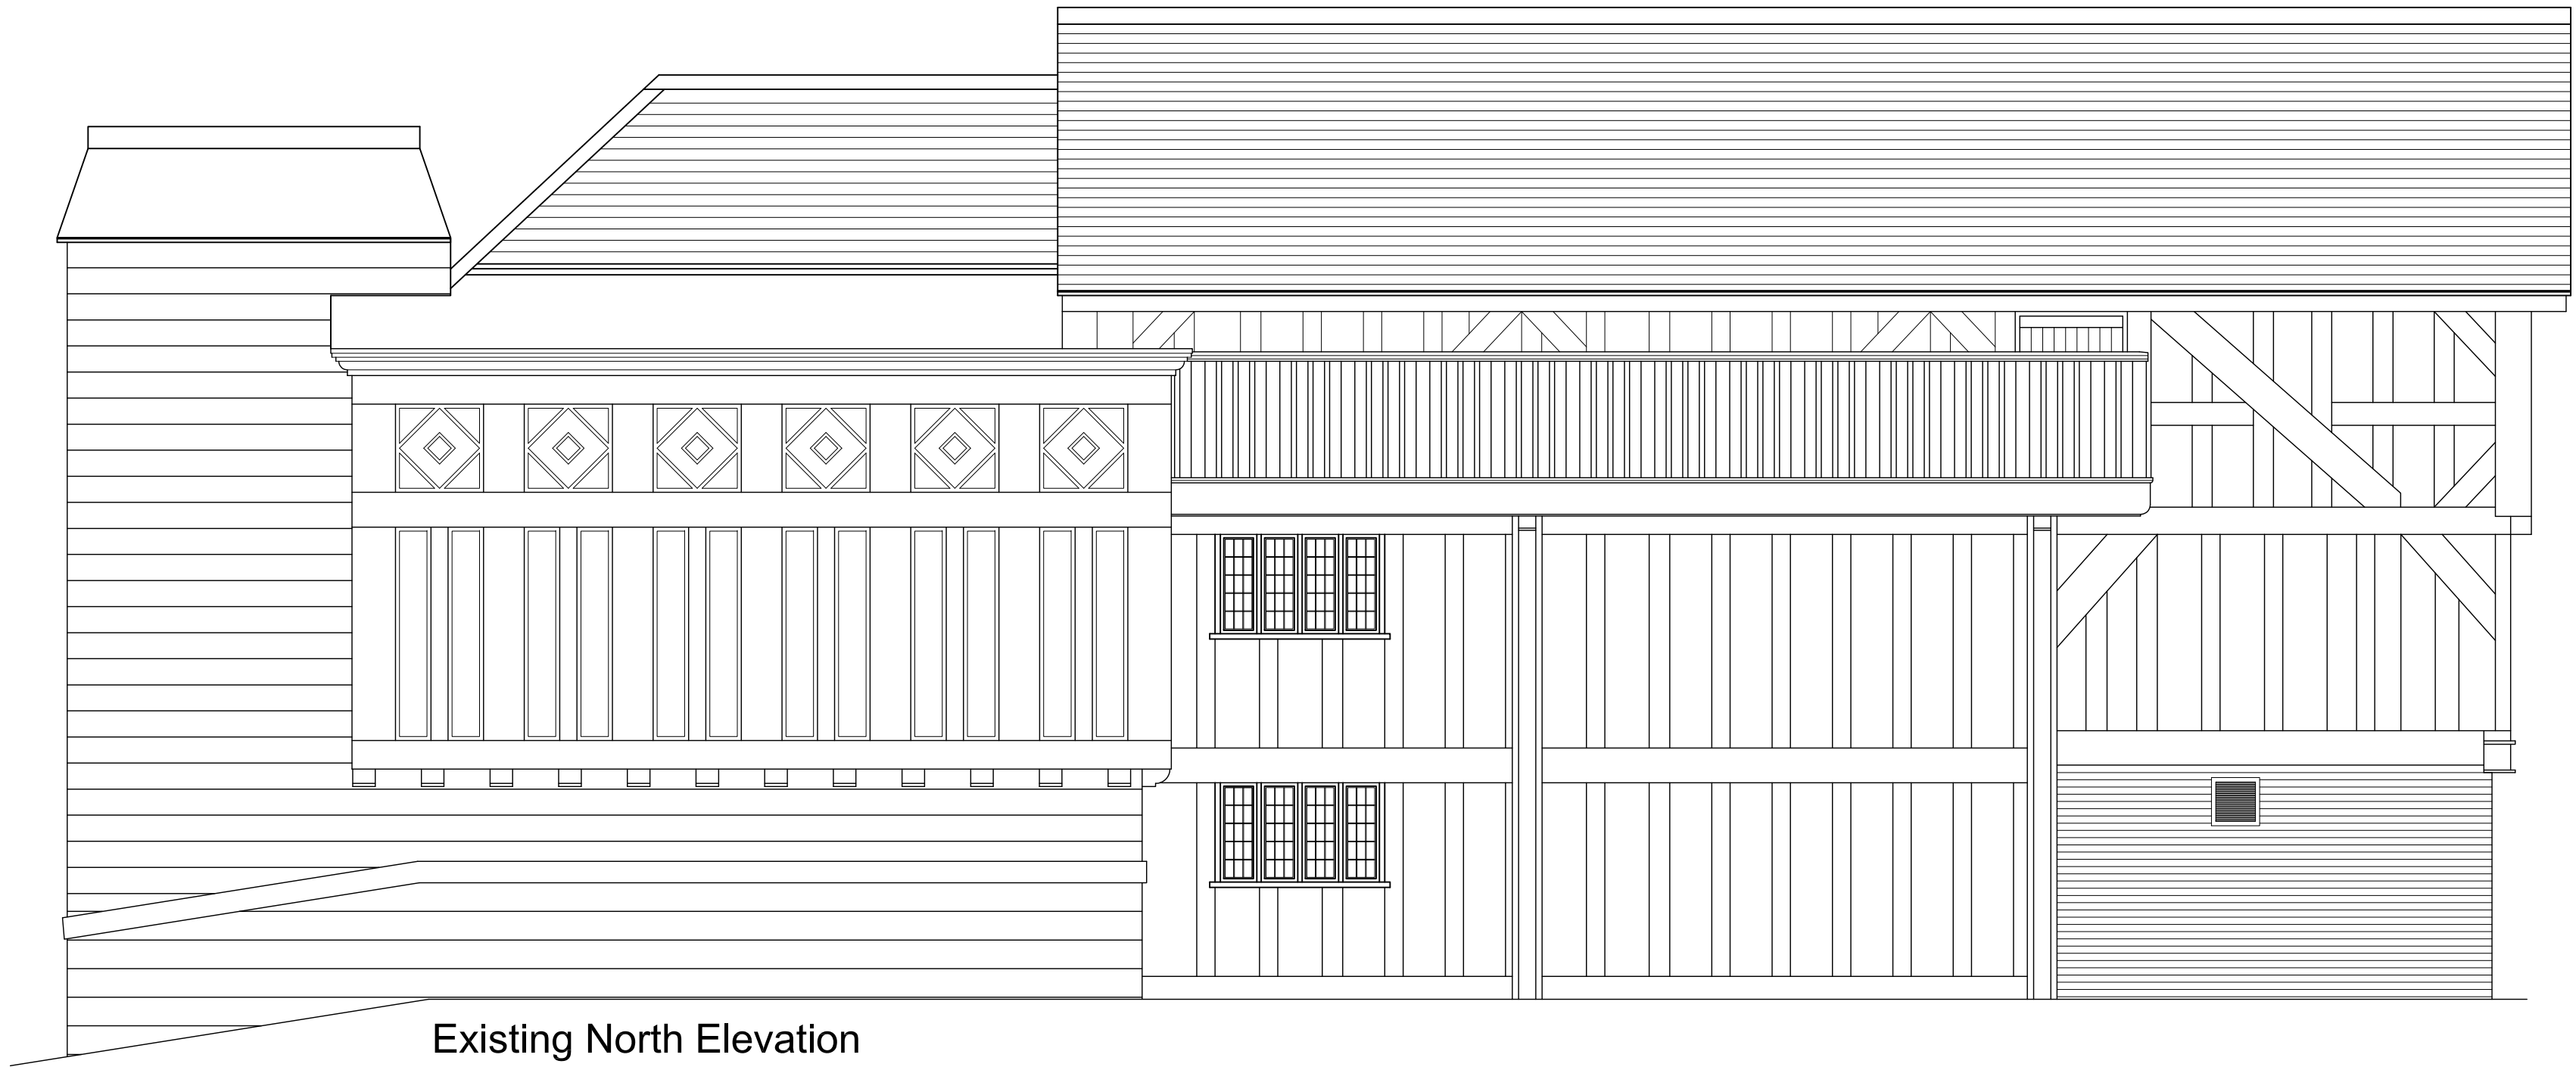

Existing North Elevation

Rev	Date	
-----	------	--

Mitchells & Butlers

27 Fleet Street
Birmingham
B3 1JP
Tel. 0870 609 3000
www.mbpplc.com

CLIENT
Mitchells & Butlers

PROJECT
The Old Wellington,
4 Cathedral Gates,
Manchester M3 1SW

TITLE
Existing Elevations

ISSUE

Scale: 1:50
Date: Mar 26
Drawn: MA

Drawing No.
3117/LB07

Rev.