




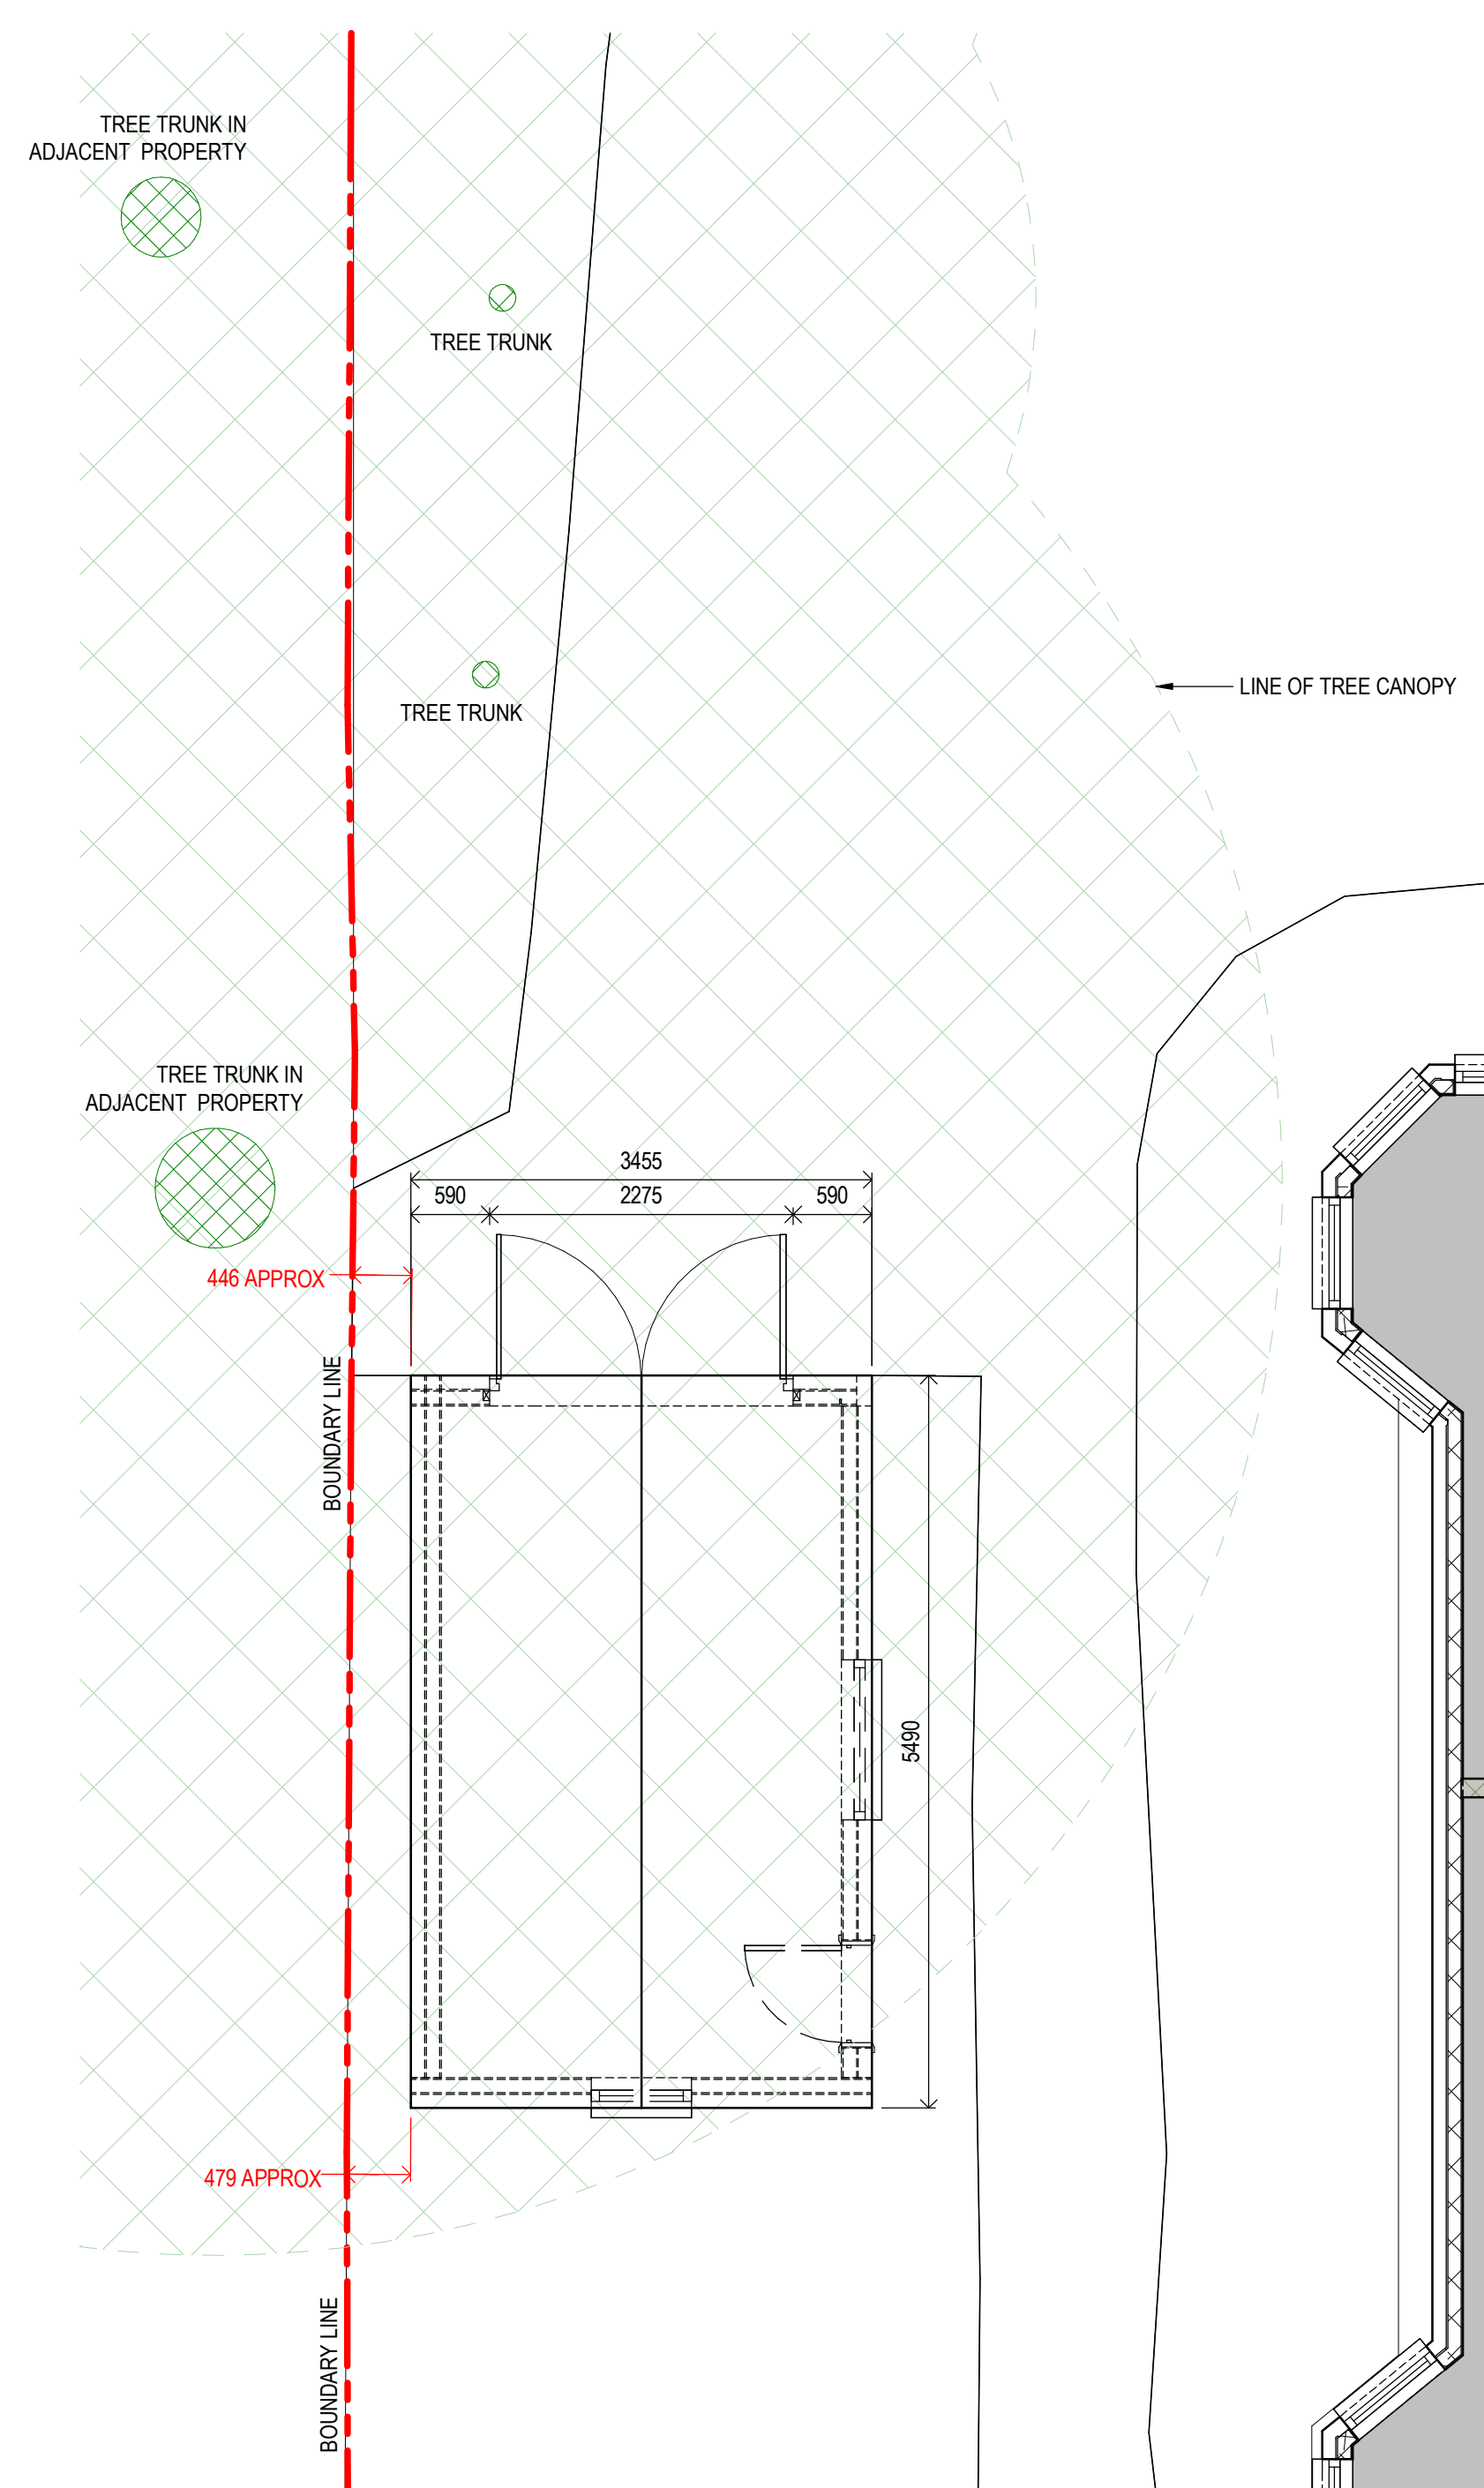


EXISTING GARAGE LAYOUT

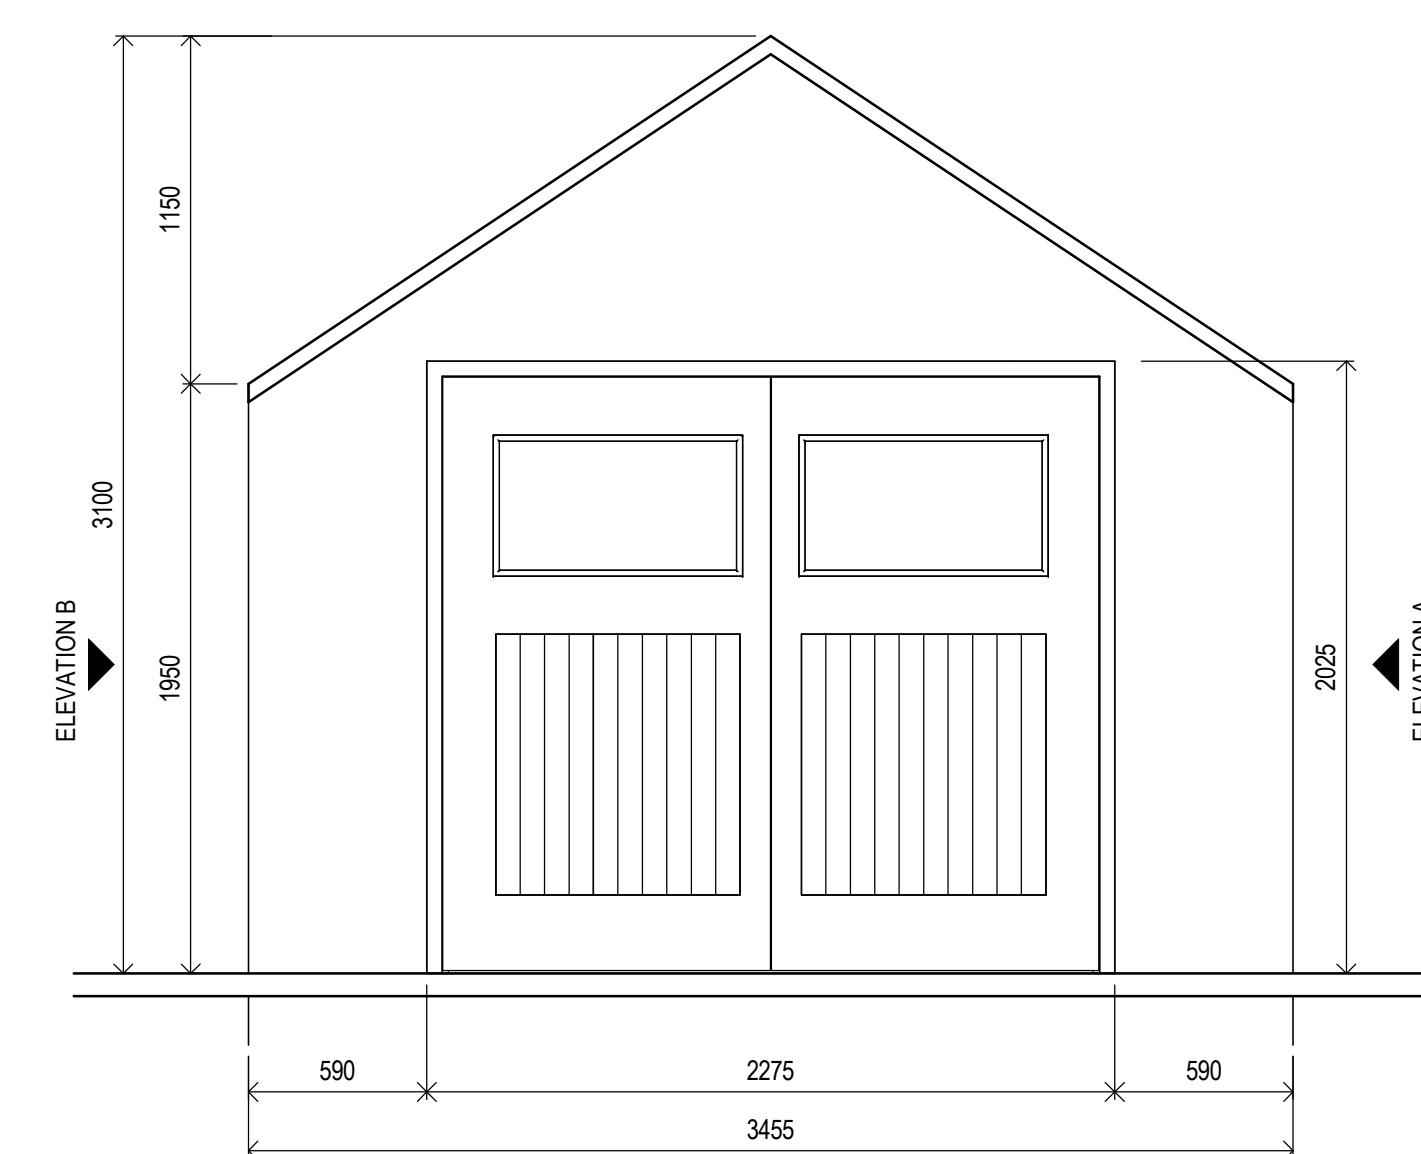

EXISTING GARAGE FRONT ELEVATION
1:25

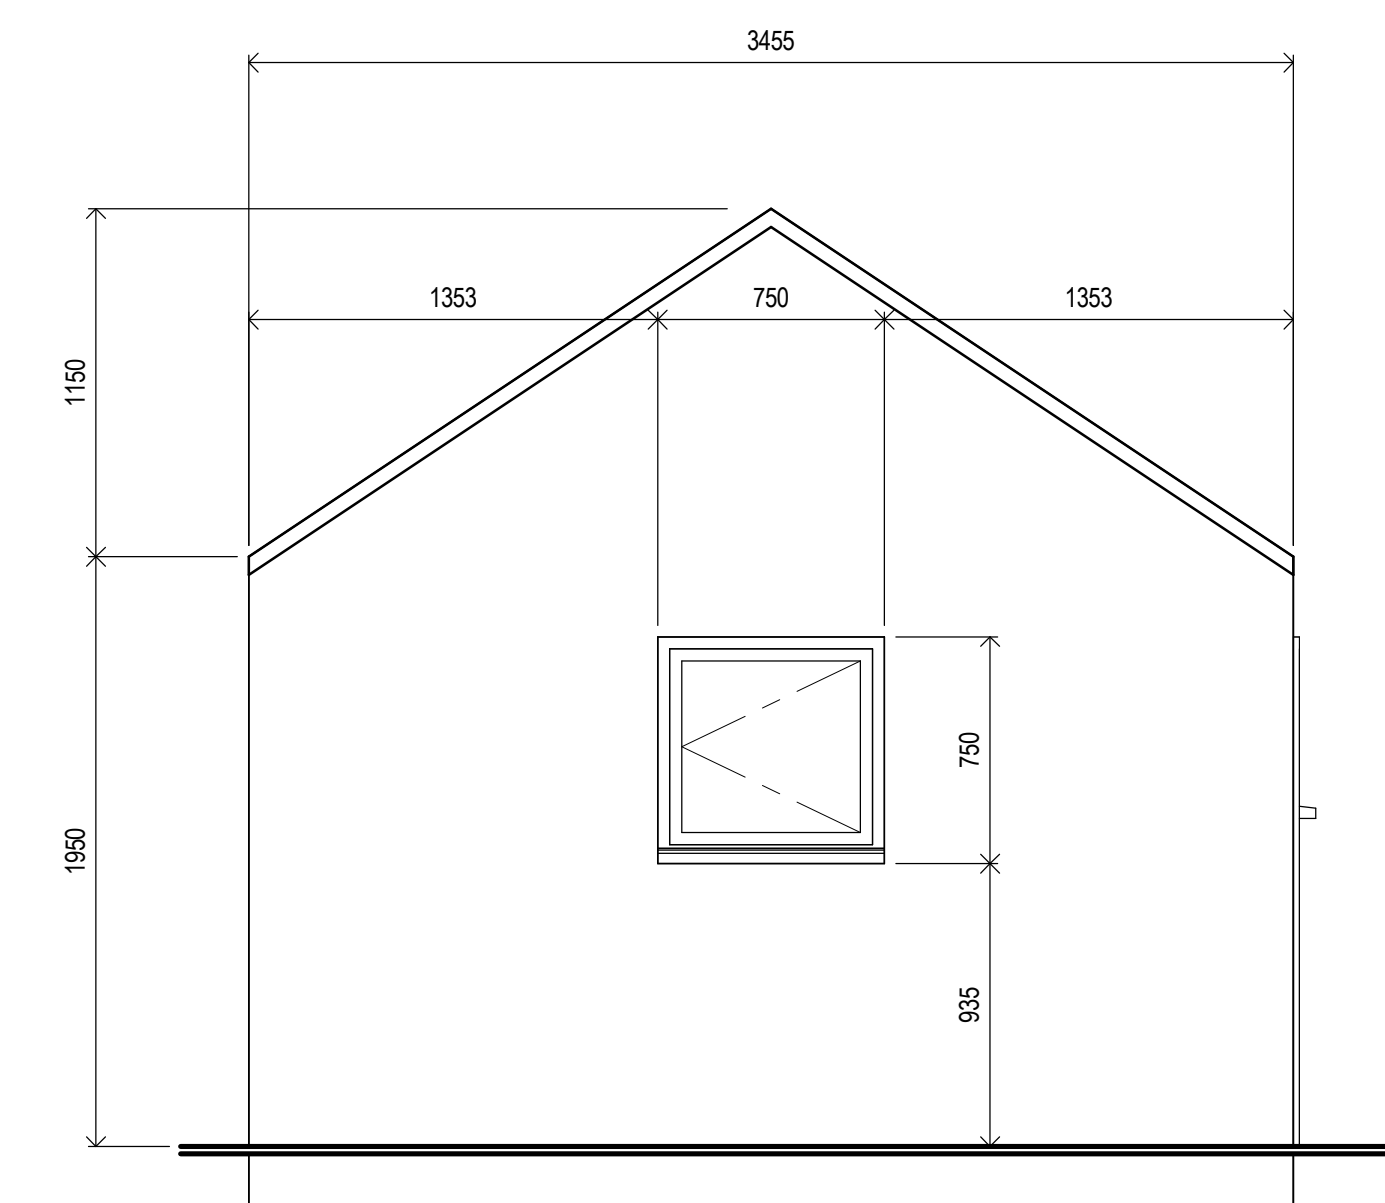


EXISTING GARAGE REAR ELEVATION

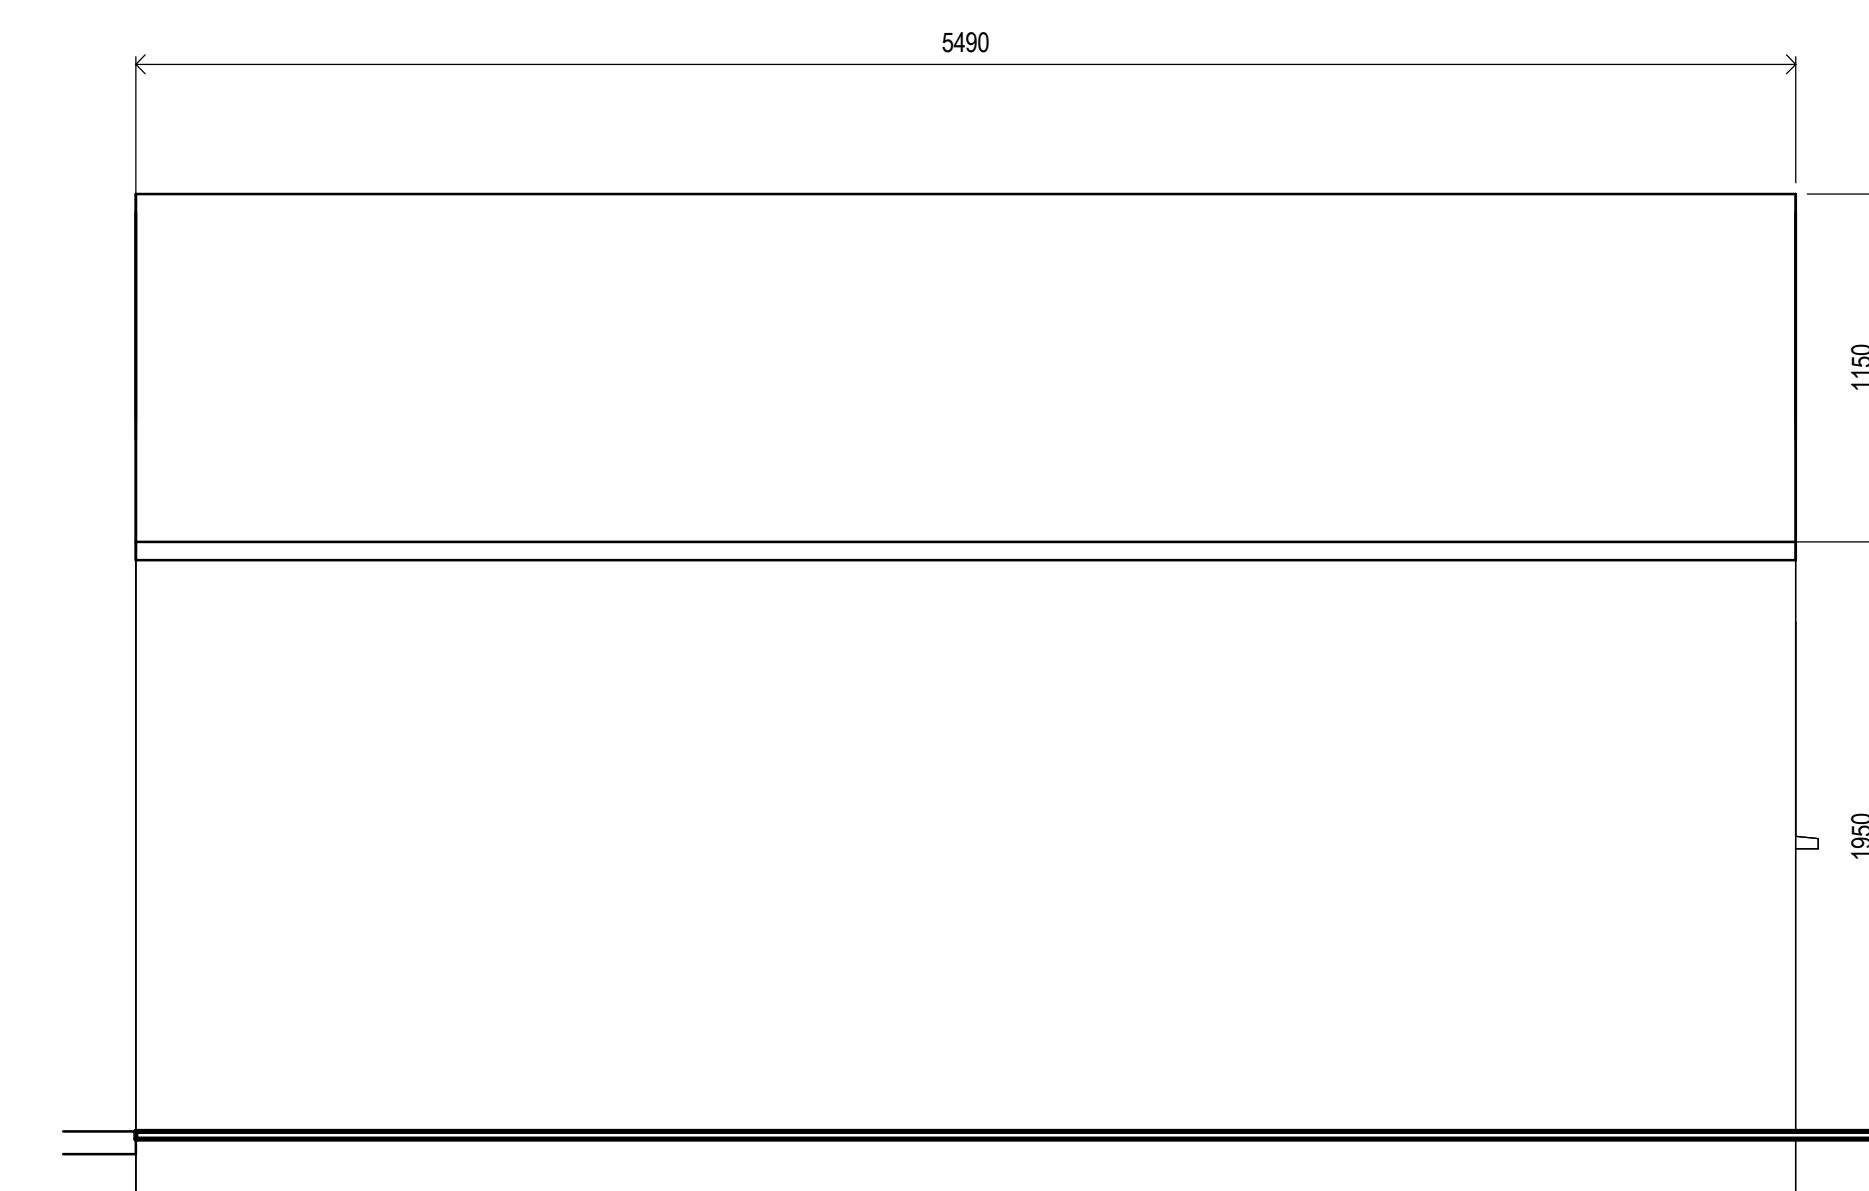


EXISTING GARAGE SIDE ELEVATION A


1:25

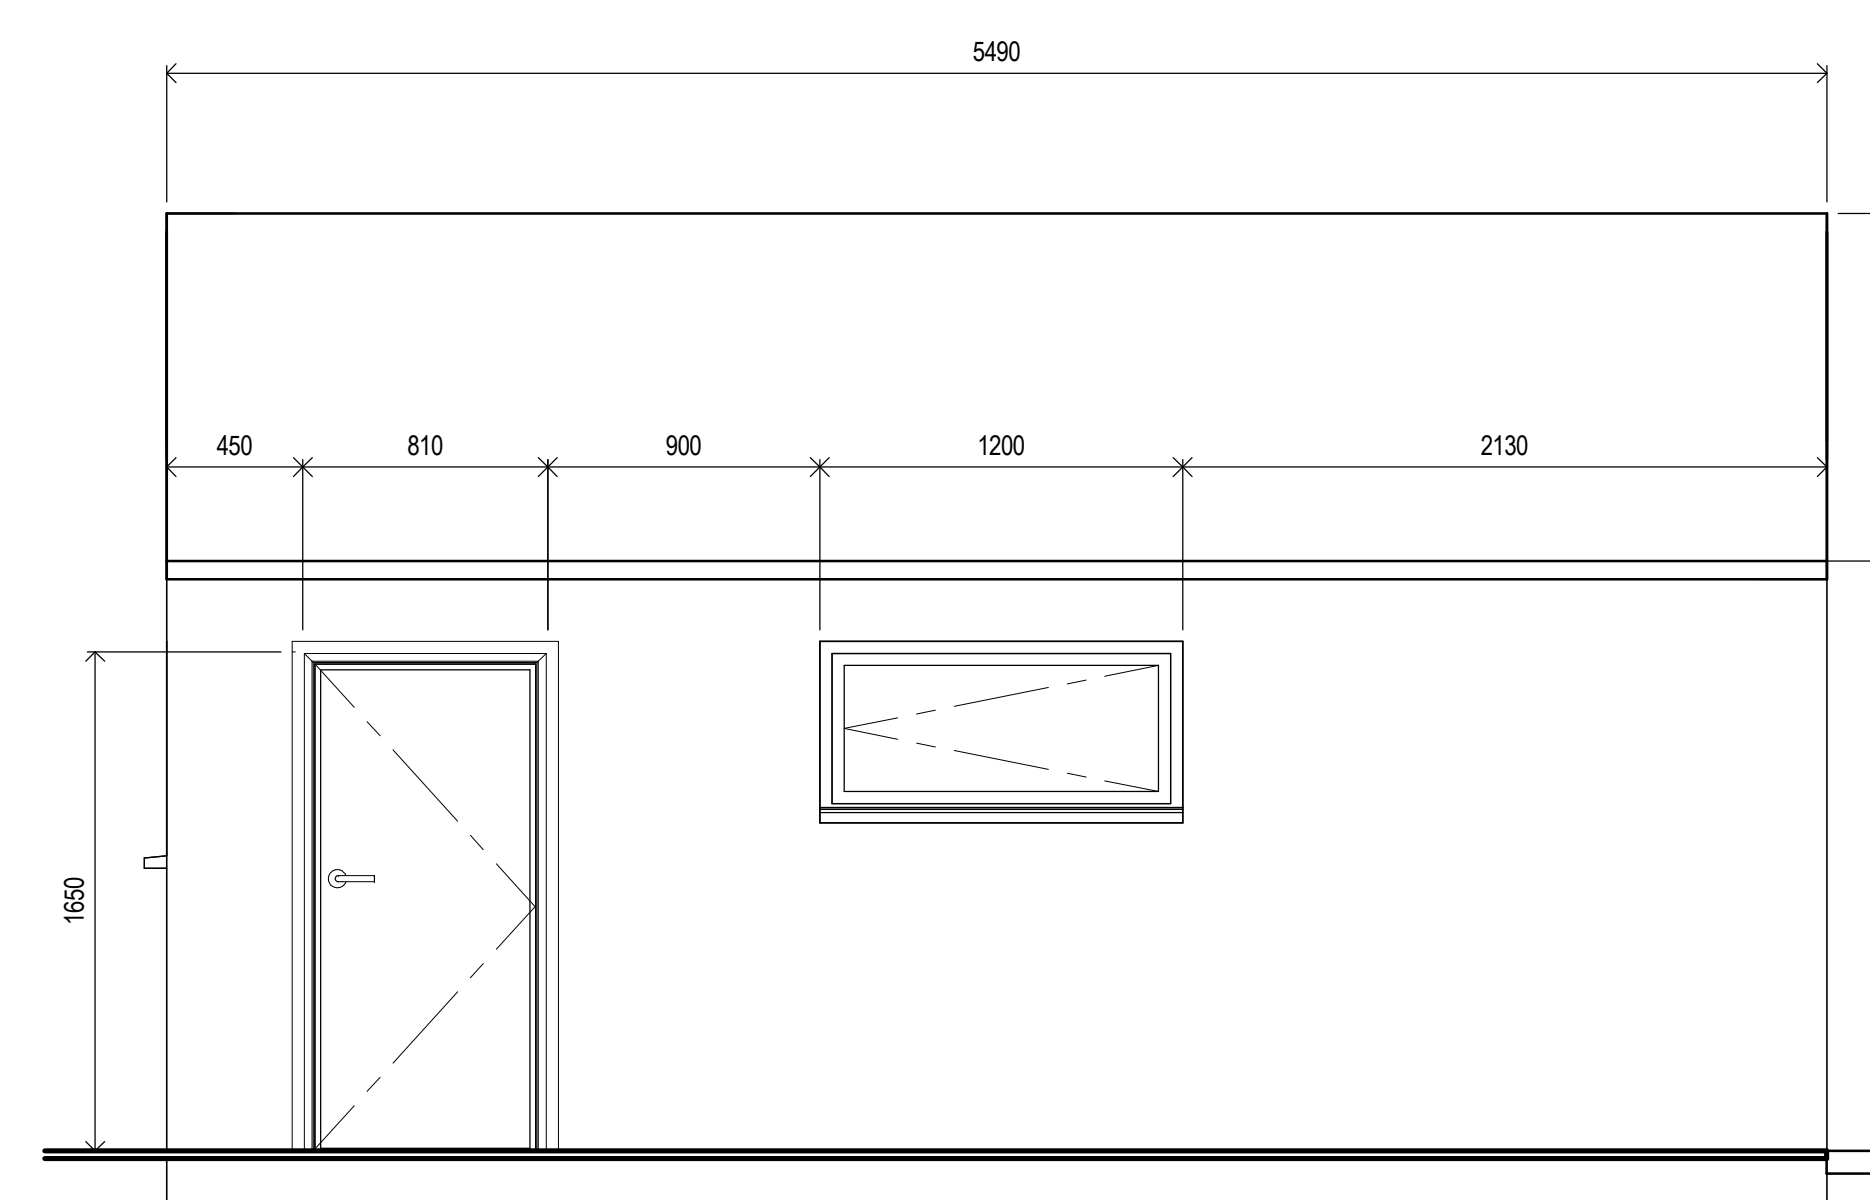

EXISTING GARAGE SIDE ELEVATION B

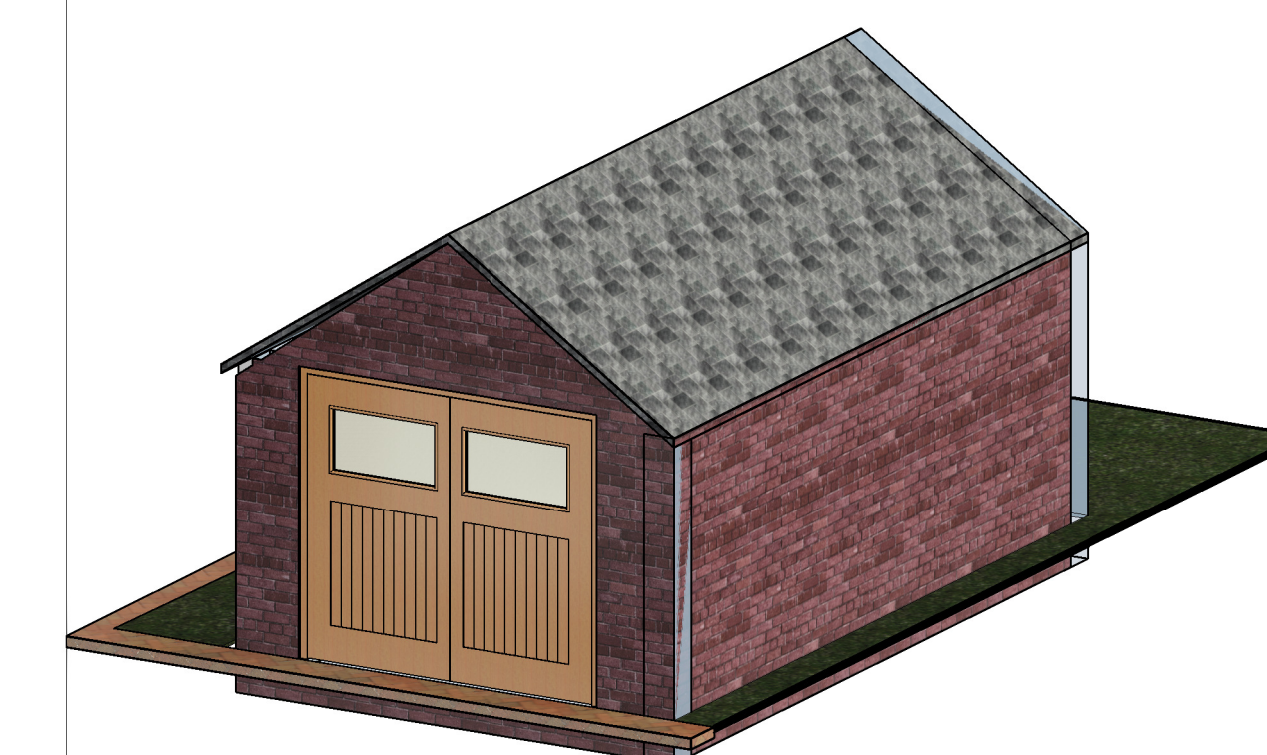


EXISTING GARAGE 3D

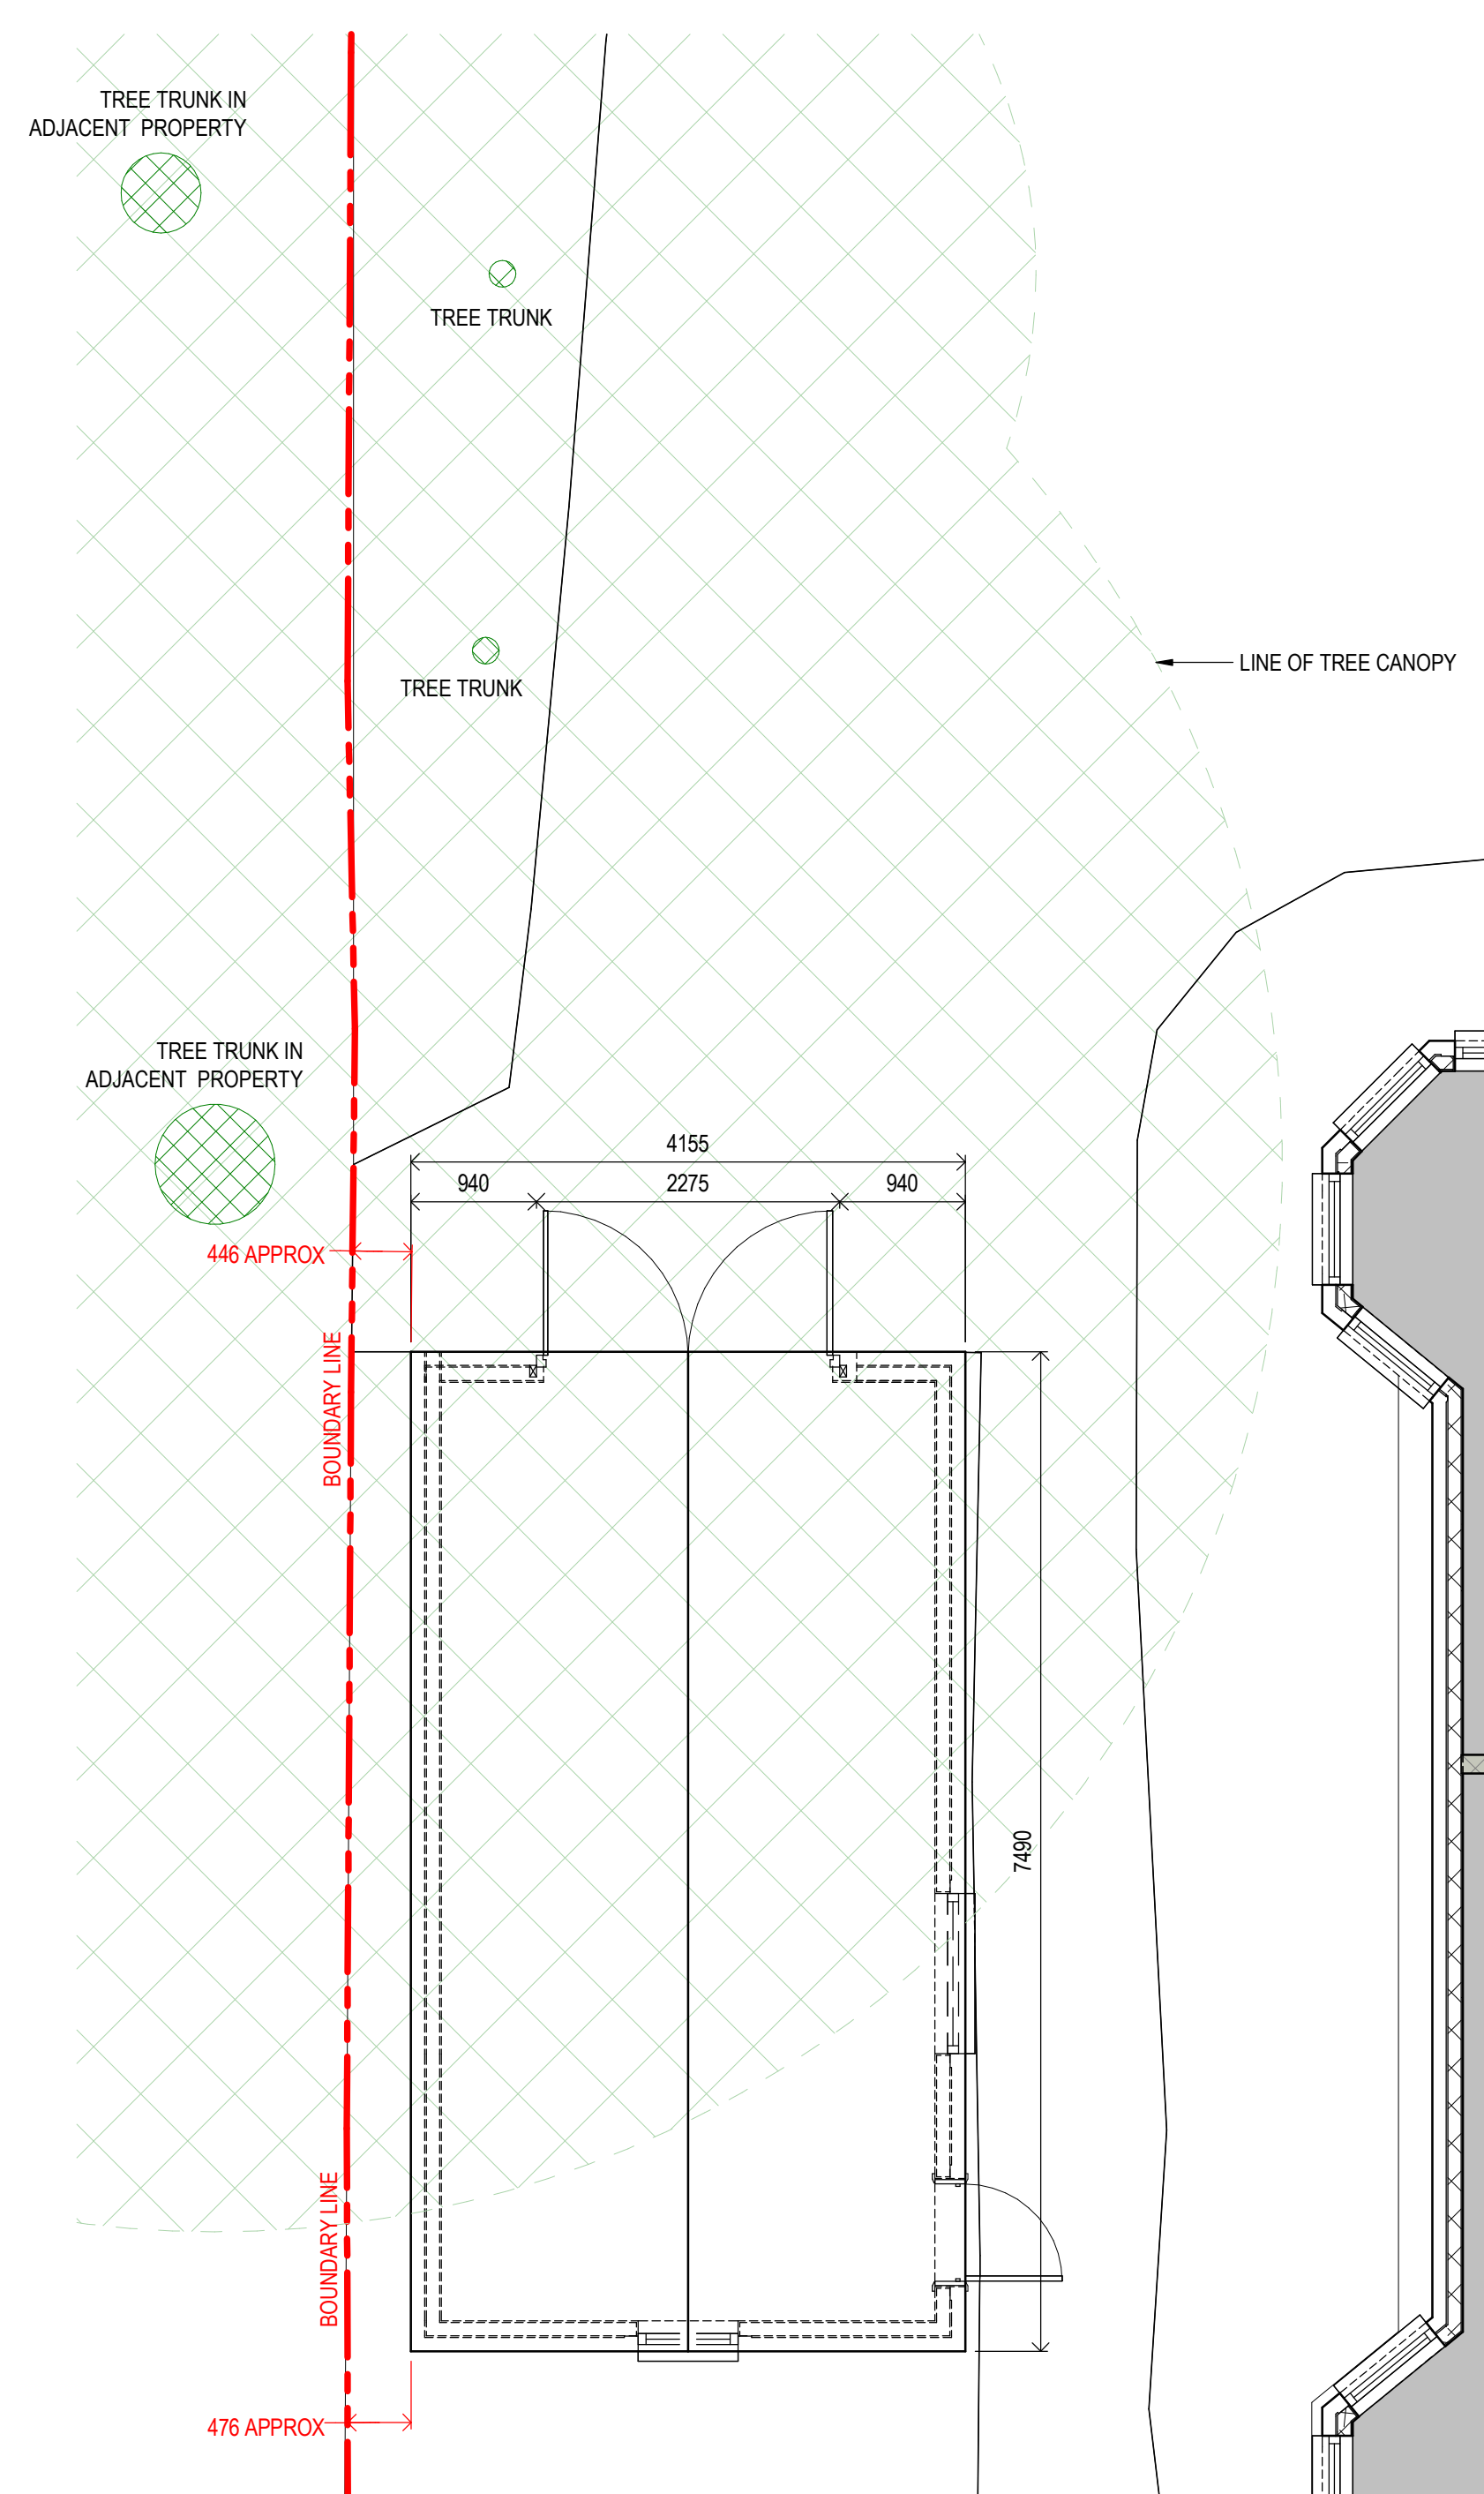


PROPOSED GARAGE LAYOUT




PROPOSED GARAGE FRONT ELEVATION
1:25

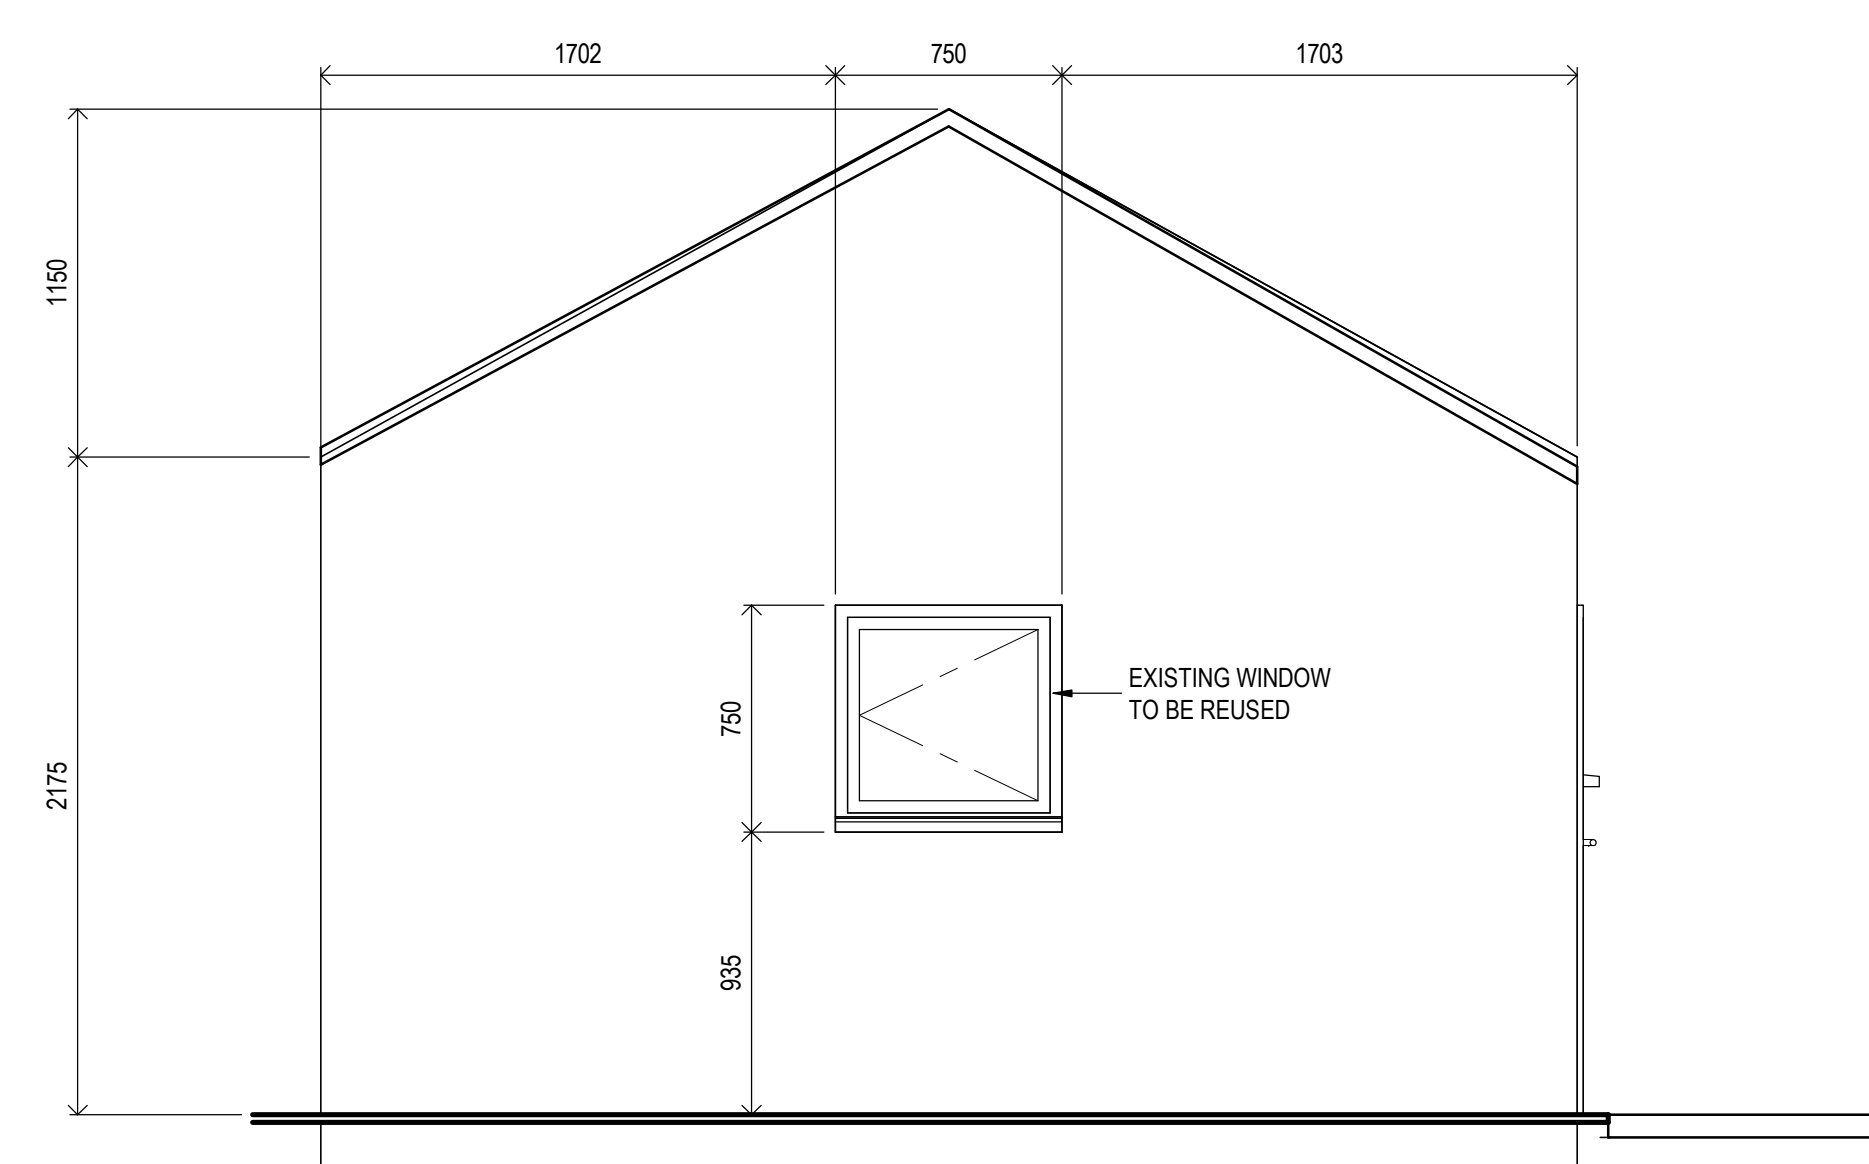


PROPOSED GARAGE REAR ELEVATION

 

PROPOSED GARAGE SIDE ELEVATION A

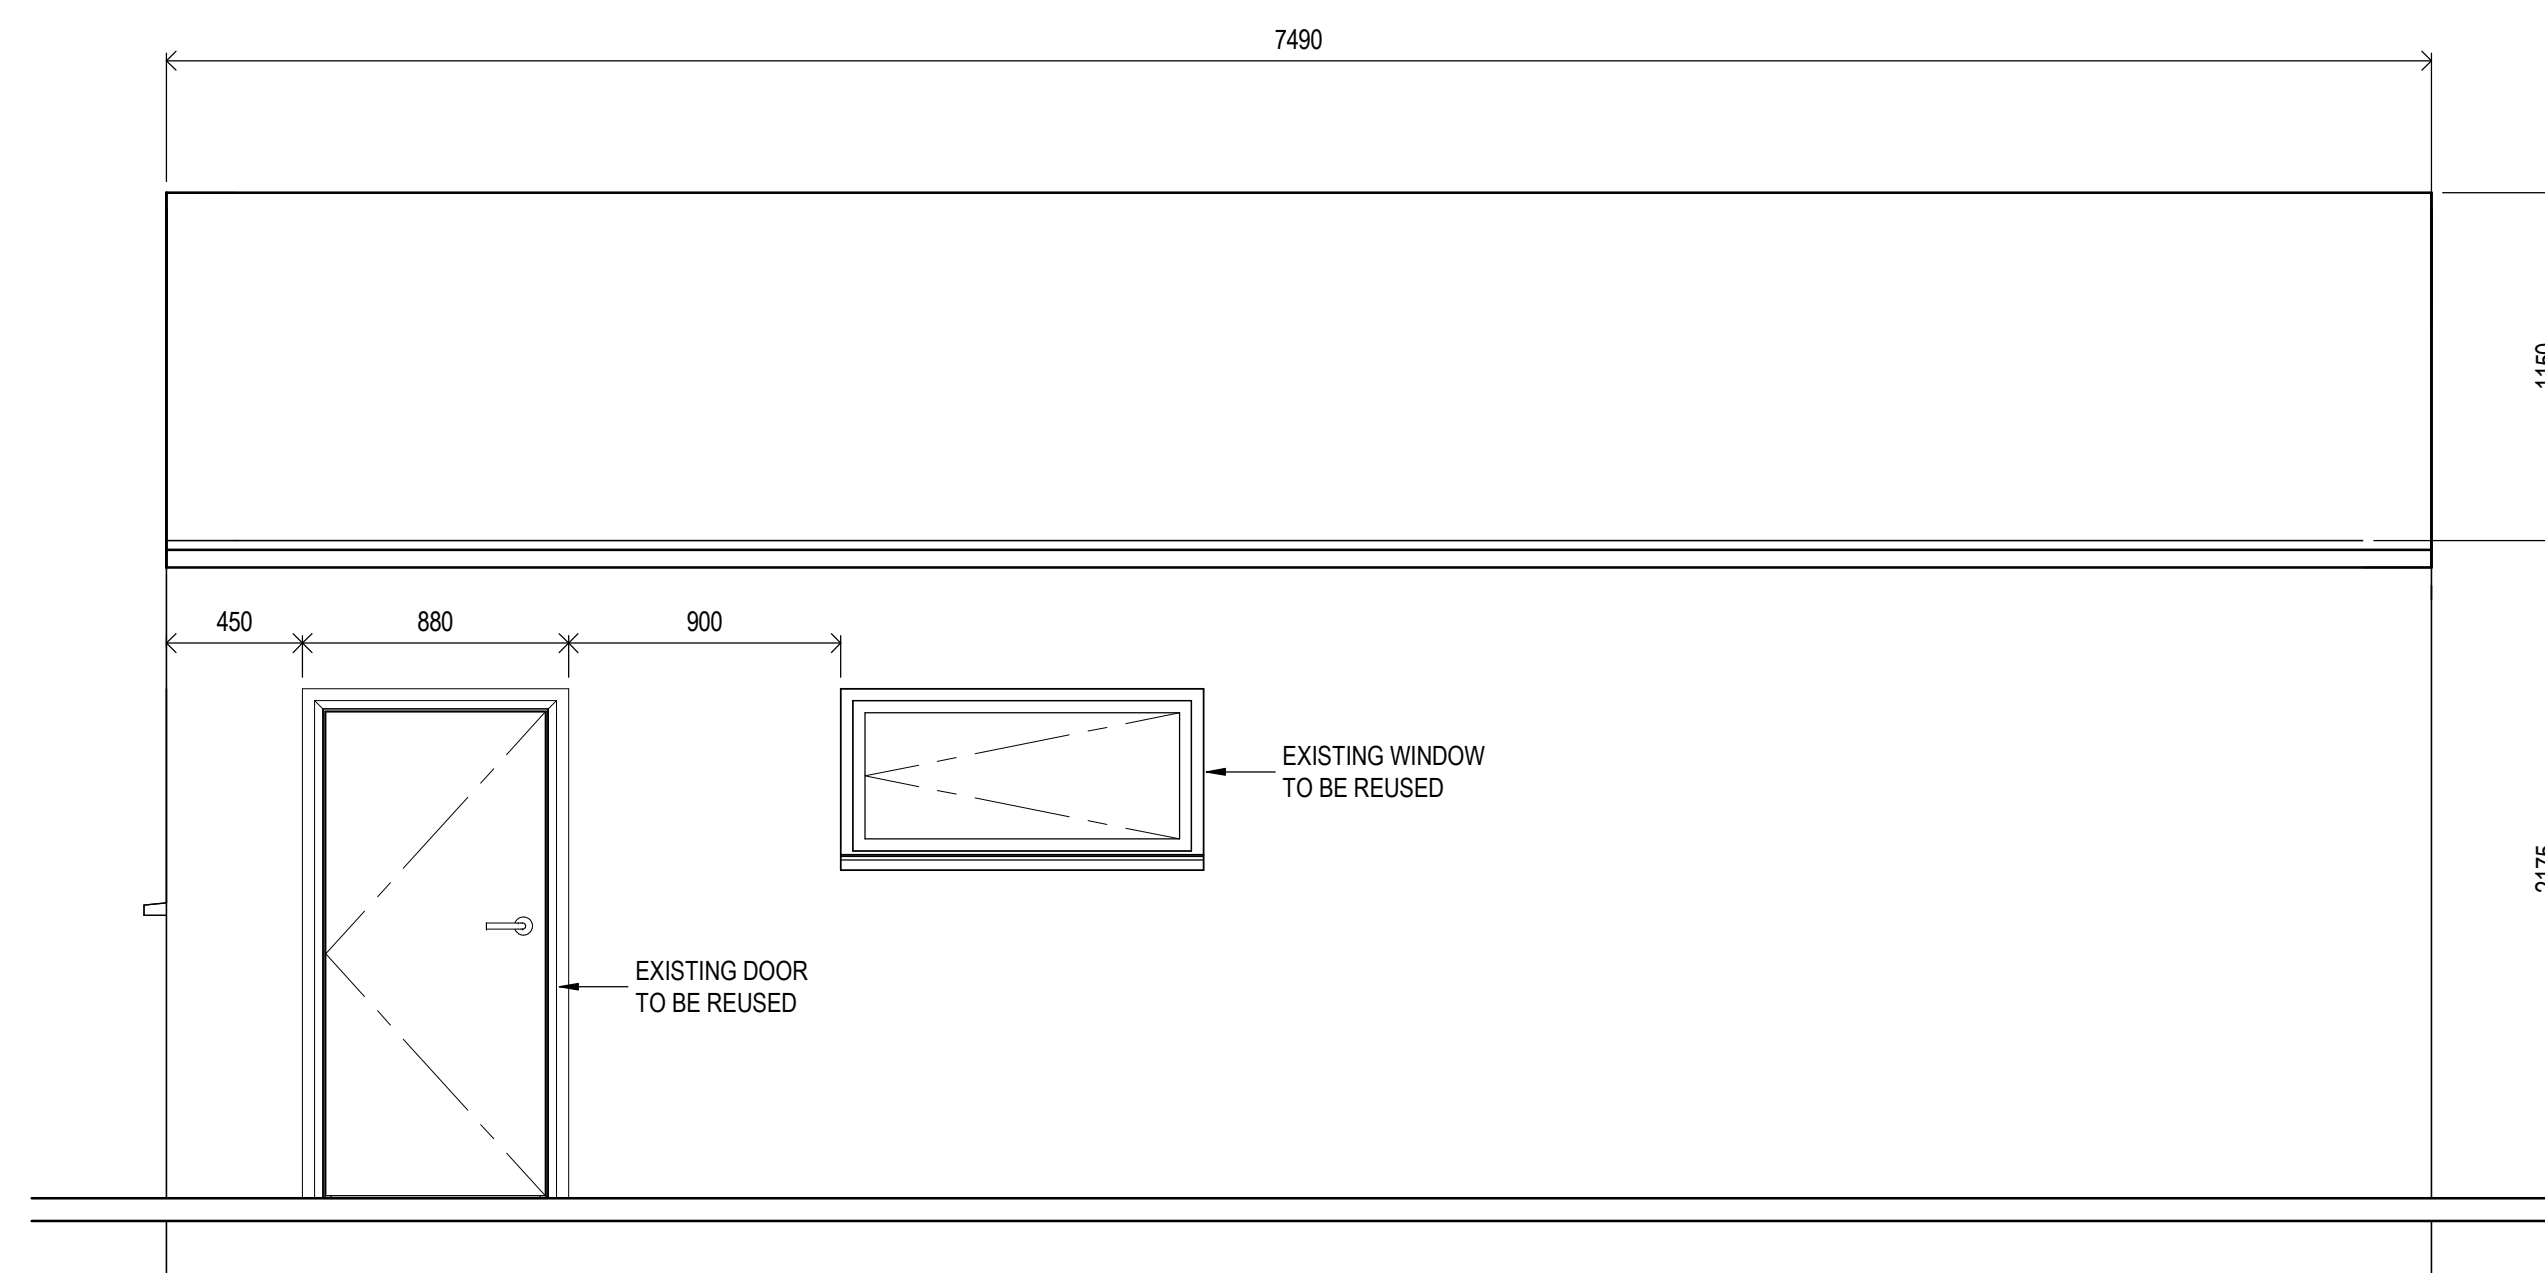

PROPOSED GARAGE SIDE ELEVATION B

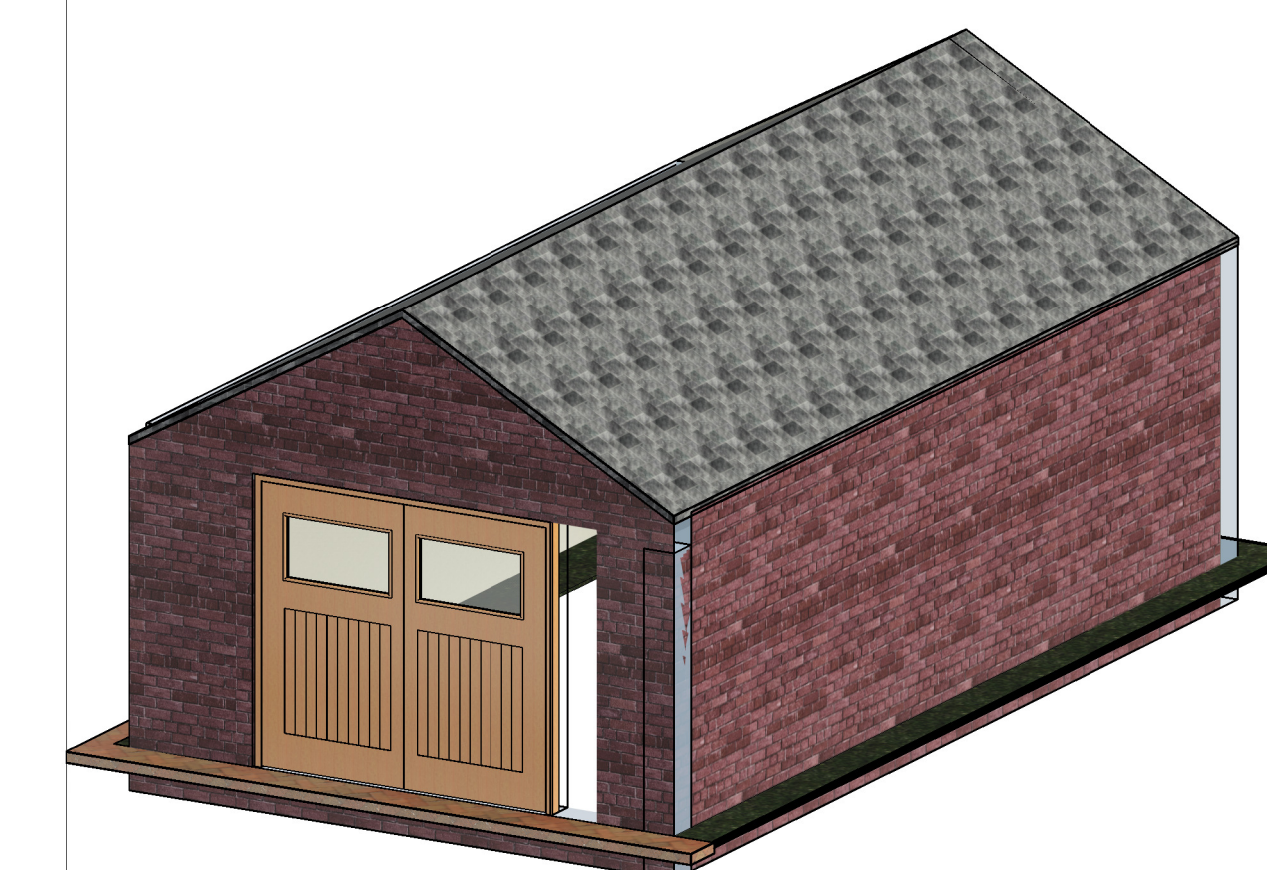

PROPOSED GARAGE 3D

P03	13.03.26	GWT	PROPOSED & EXISTING ELEVATIONS ADDED	GWT
P02	05.03.26	GWT	TREE LOCATIONS ADDED	GWT
P01	04.03.26	GWT	ISSUED FOR PLANNING	GWT
REV	DATE	BY	DESCRIPTION	CHK

DRAWING STATUS		PLANNING	
		Roscoe CIVIL & STRUCTURAL ENGINEERS INSPIRING BUILT ENVIRONMENTS	
CLIENT:		DAN GENT	
ARCHITECT:			
PROJECT:		17 SPATH ROAD DIDSBURY MANCHESTER M20 2QT	
TITLE:		PROPOSED GARAGE EXTENSION	
SCALE & A4: AS INDICATED	CHECKED: DUG	APPROVED: DUG	
PROJECT NUMBER	DESIGNED: DUG	DRAWN: GMT	DATE: OCT 25
DRAWING No:		REV:	
PL_105		PC	