

REAR ELEVATIONS

HOUSE 7A

HOUSE 7

HOUSE 5A

HOUSE 5



REAR ELEVATIONS

HOUSE 11A


HOUSE 11

HOUSE 9A



HOUSE 9



EXTENSION SIDE ELEVATION
FACING SOUTH ON HOUSES
7A, 7, 5A & 5

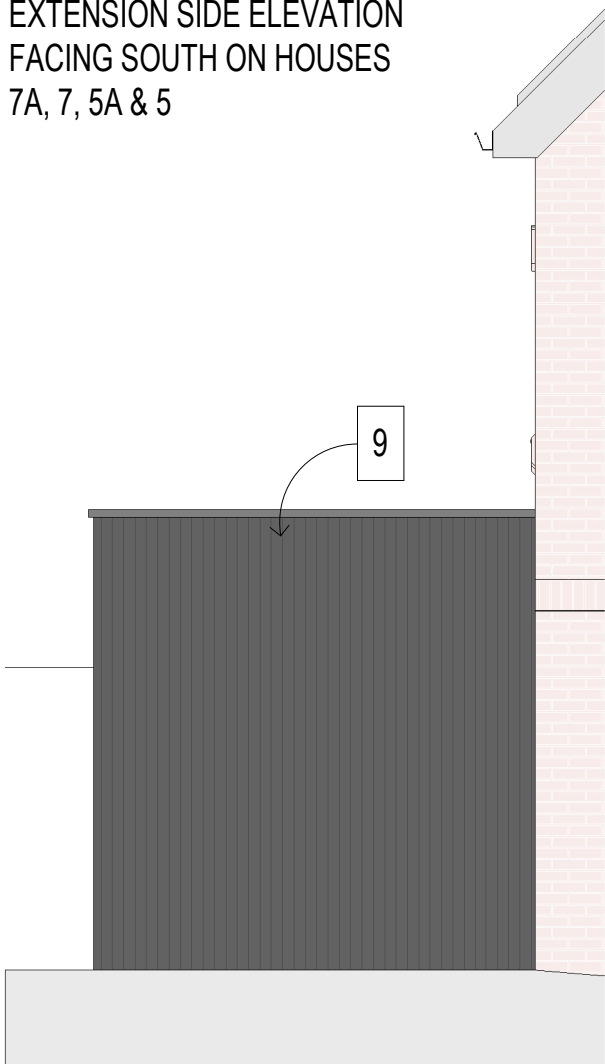


EXTENSION SIDE ELEVATION
FACING SOUTH ON HOUSES
11A, 11, 9A & 9

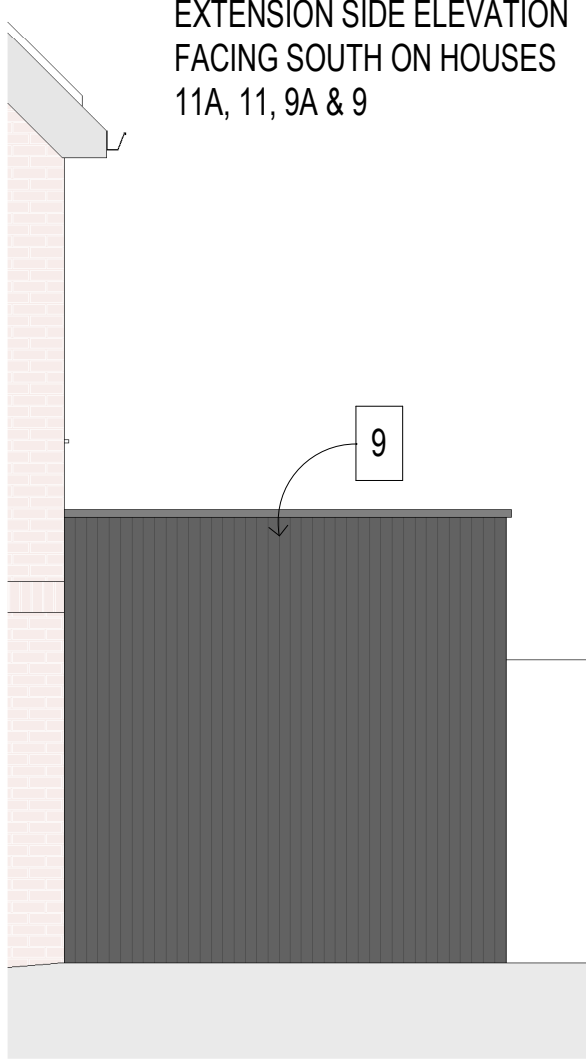
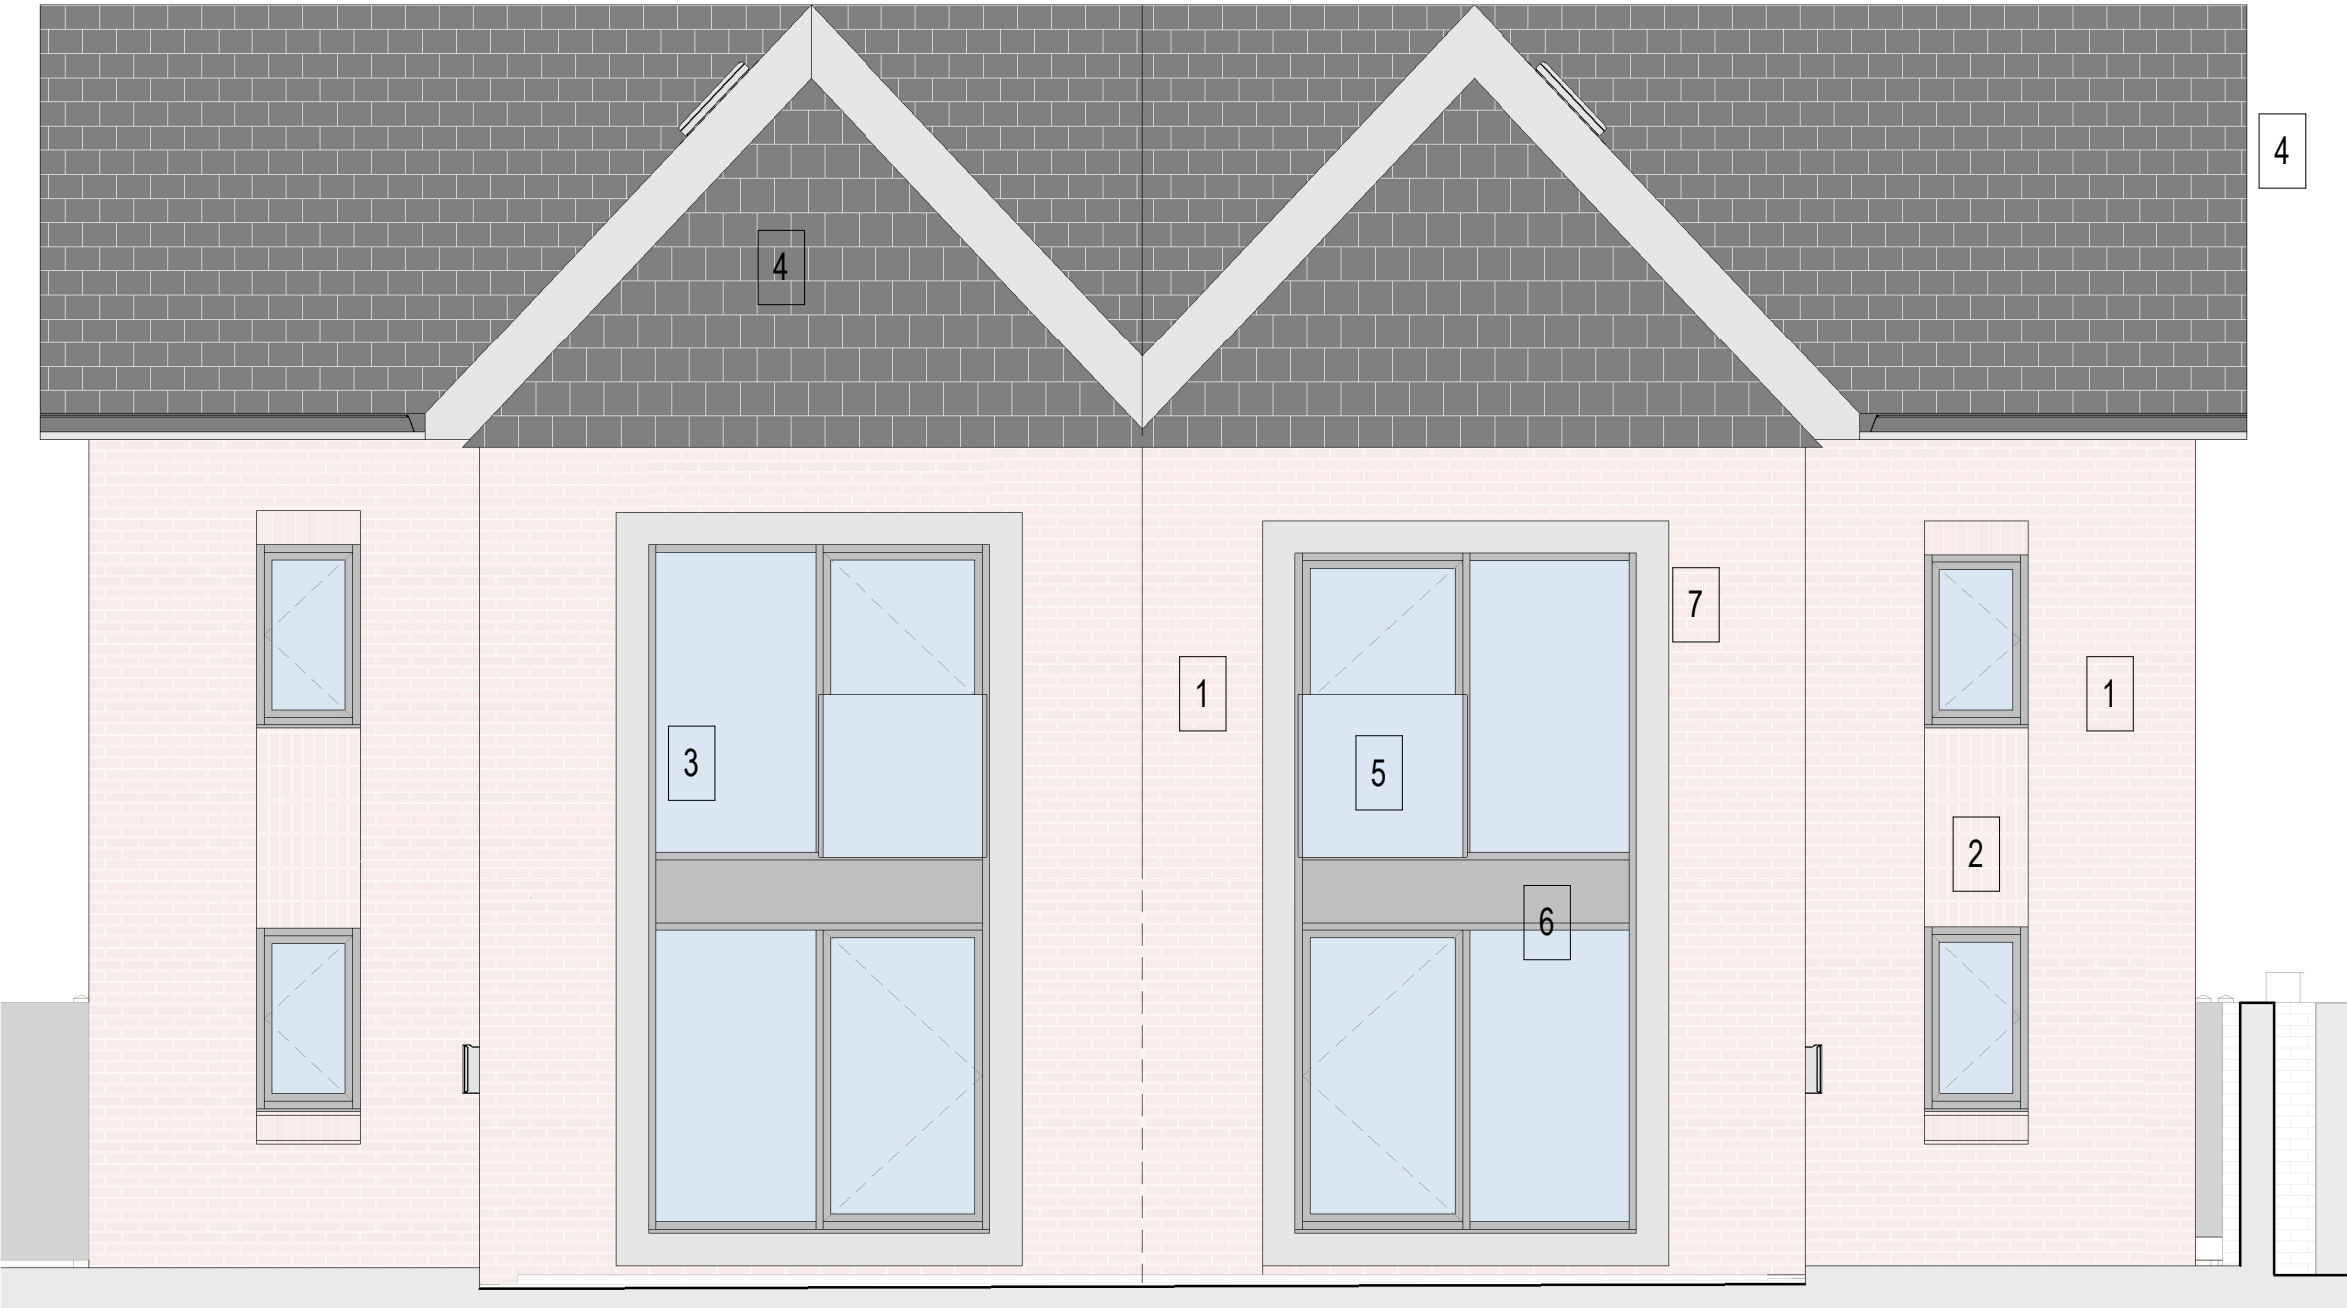


HOUSE FRONT ELEVATION (APPLIES TO ALL)

EXTENSION SIDE ELEVATION
FACING SOUTH ON HOUSES
11A, 11, 9A & 9

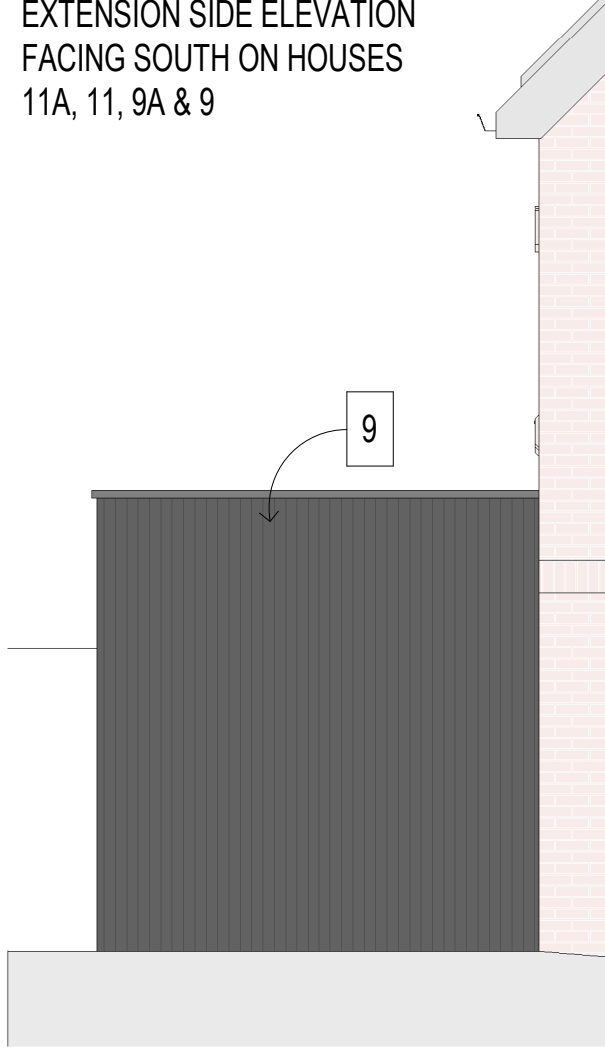

EXTENSION SIDE ELEVATION
FACING NORTH ON HOUSES
7A, 7, 5A & 5

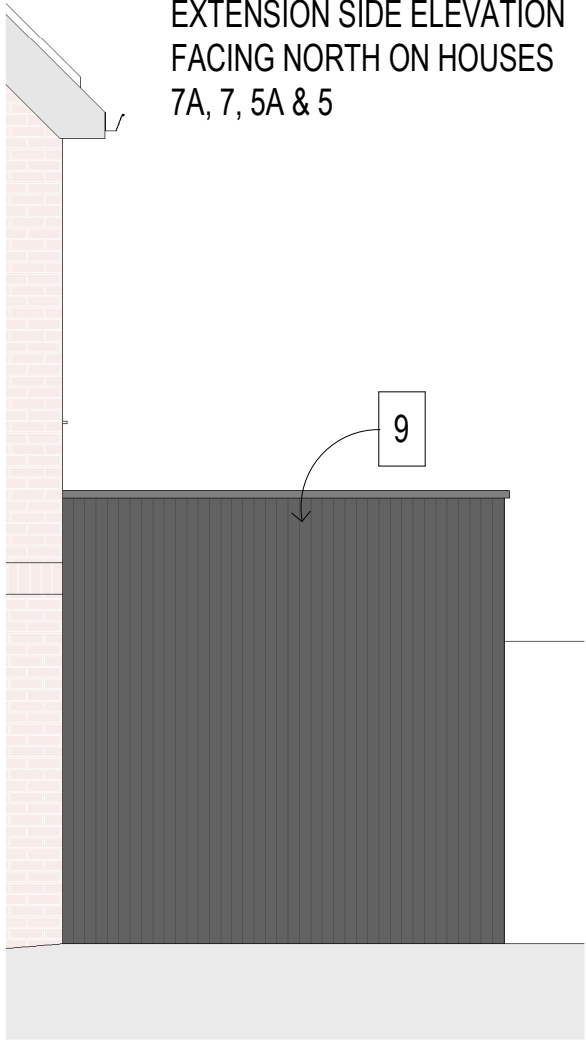 

Rev:	Description:	Revised By:	Issue Date:
PL01	PLANNING ISSUE	CR	03.04.26

Project:
5, 5A, 7, 7A, 9, 9A, 11 & 11A
CHAPEL STREET M19 3QB

Drawing Title:
**PROPOSED EXTENSION ELEVATIONS
COMBINED**

Scale: 1 : 50@A1 Original Issue Date:
Original Drawn By: Author Original Checked by: Checker

Drawing Number: Revision:
24-0016-20-104 PL01

Reason For Issue:
PLANNING APPLICATION

Swan Buildings, 20 Swan Street M4 5JW
T: 0161 826 1042 M: 07914 402 101
manchester@guytaylorassociates.co.uk
www.guytaylorassociates.co.uk

