



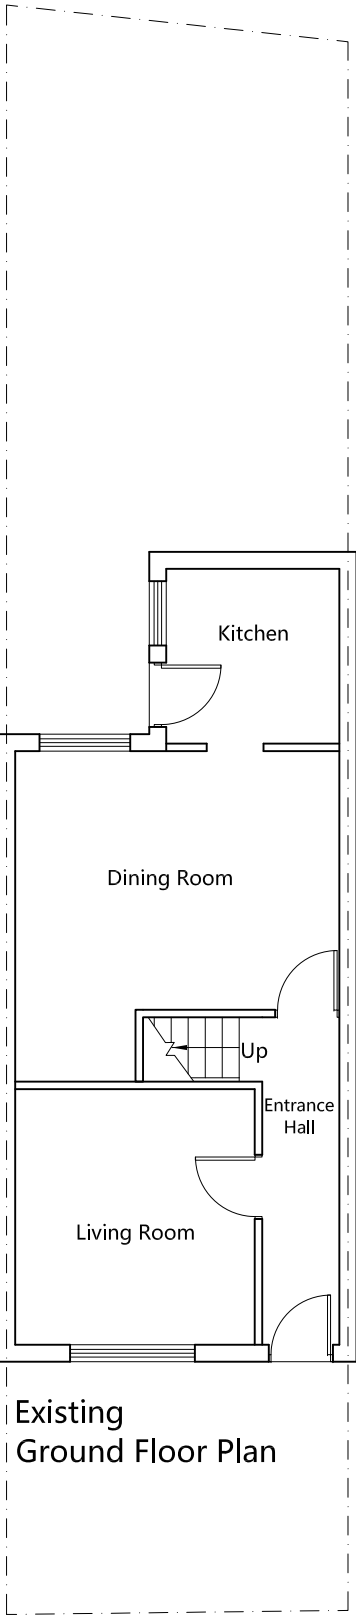

Existing
Ground Floor Plan

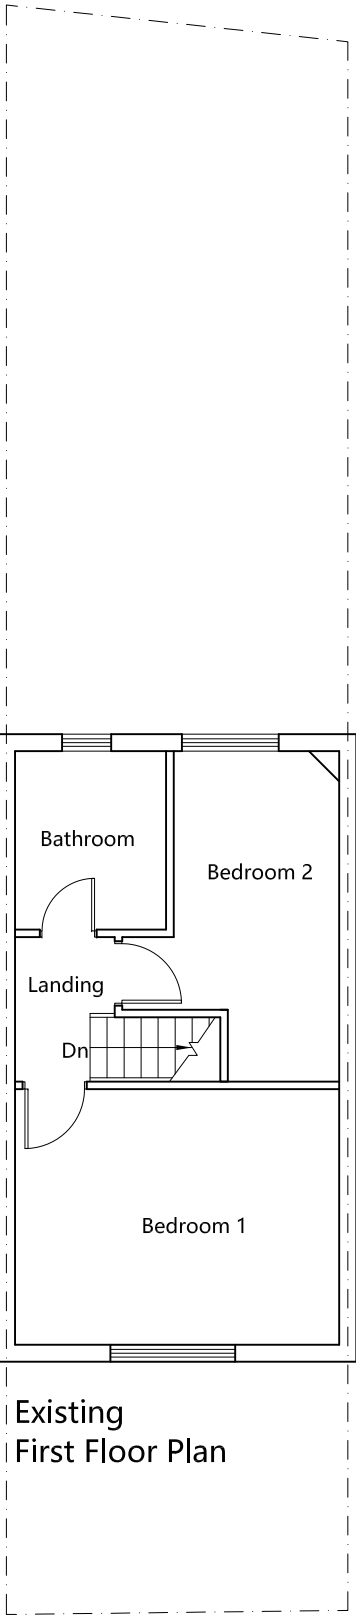

Existing
First Floor Plan



Project
3 LOWTON AVENUE
MANCHESTER M9 4LH

Drawing
EXISTING PLANS

Dwg No. 101	Date FEBRUARY 2026
-----------------------	------------------------------

Scale @ A3 1:100