


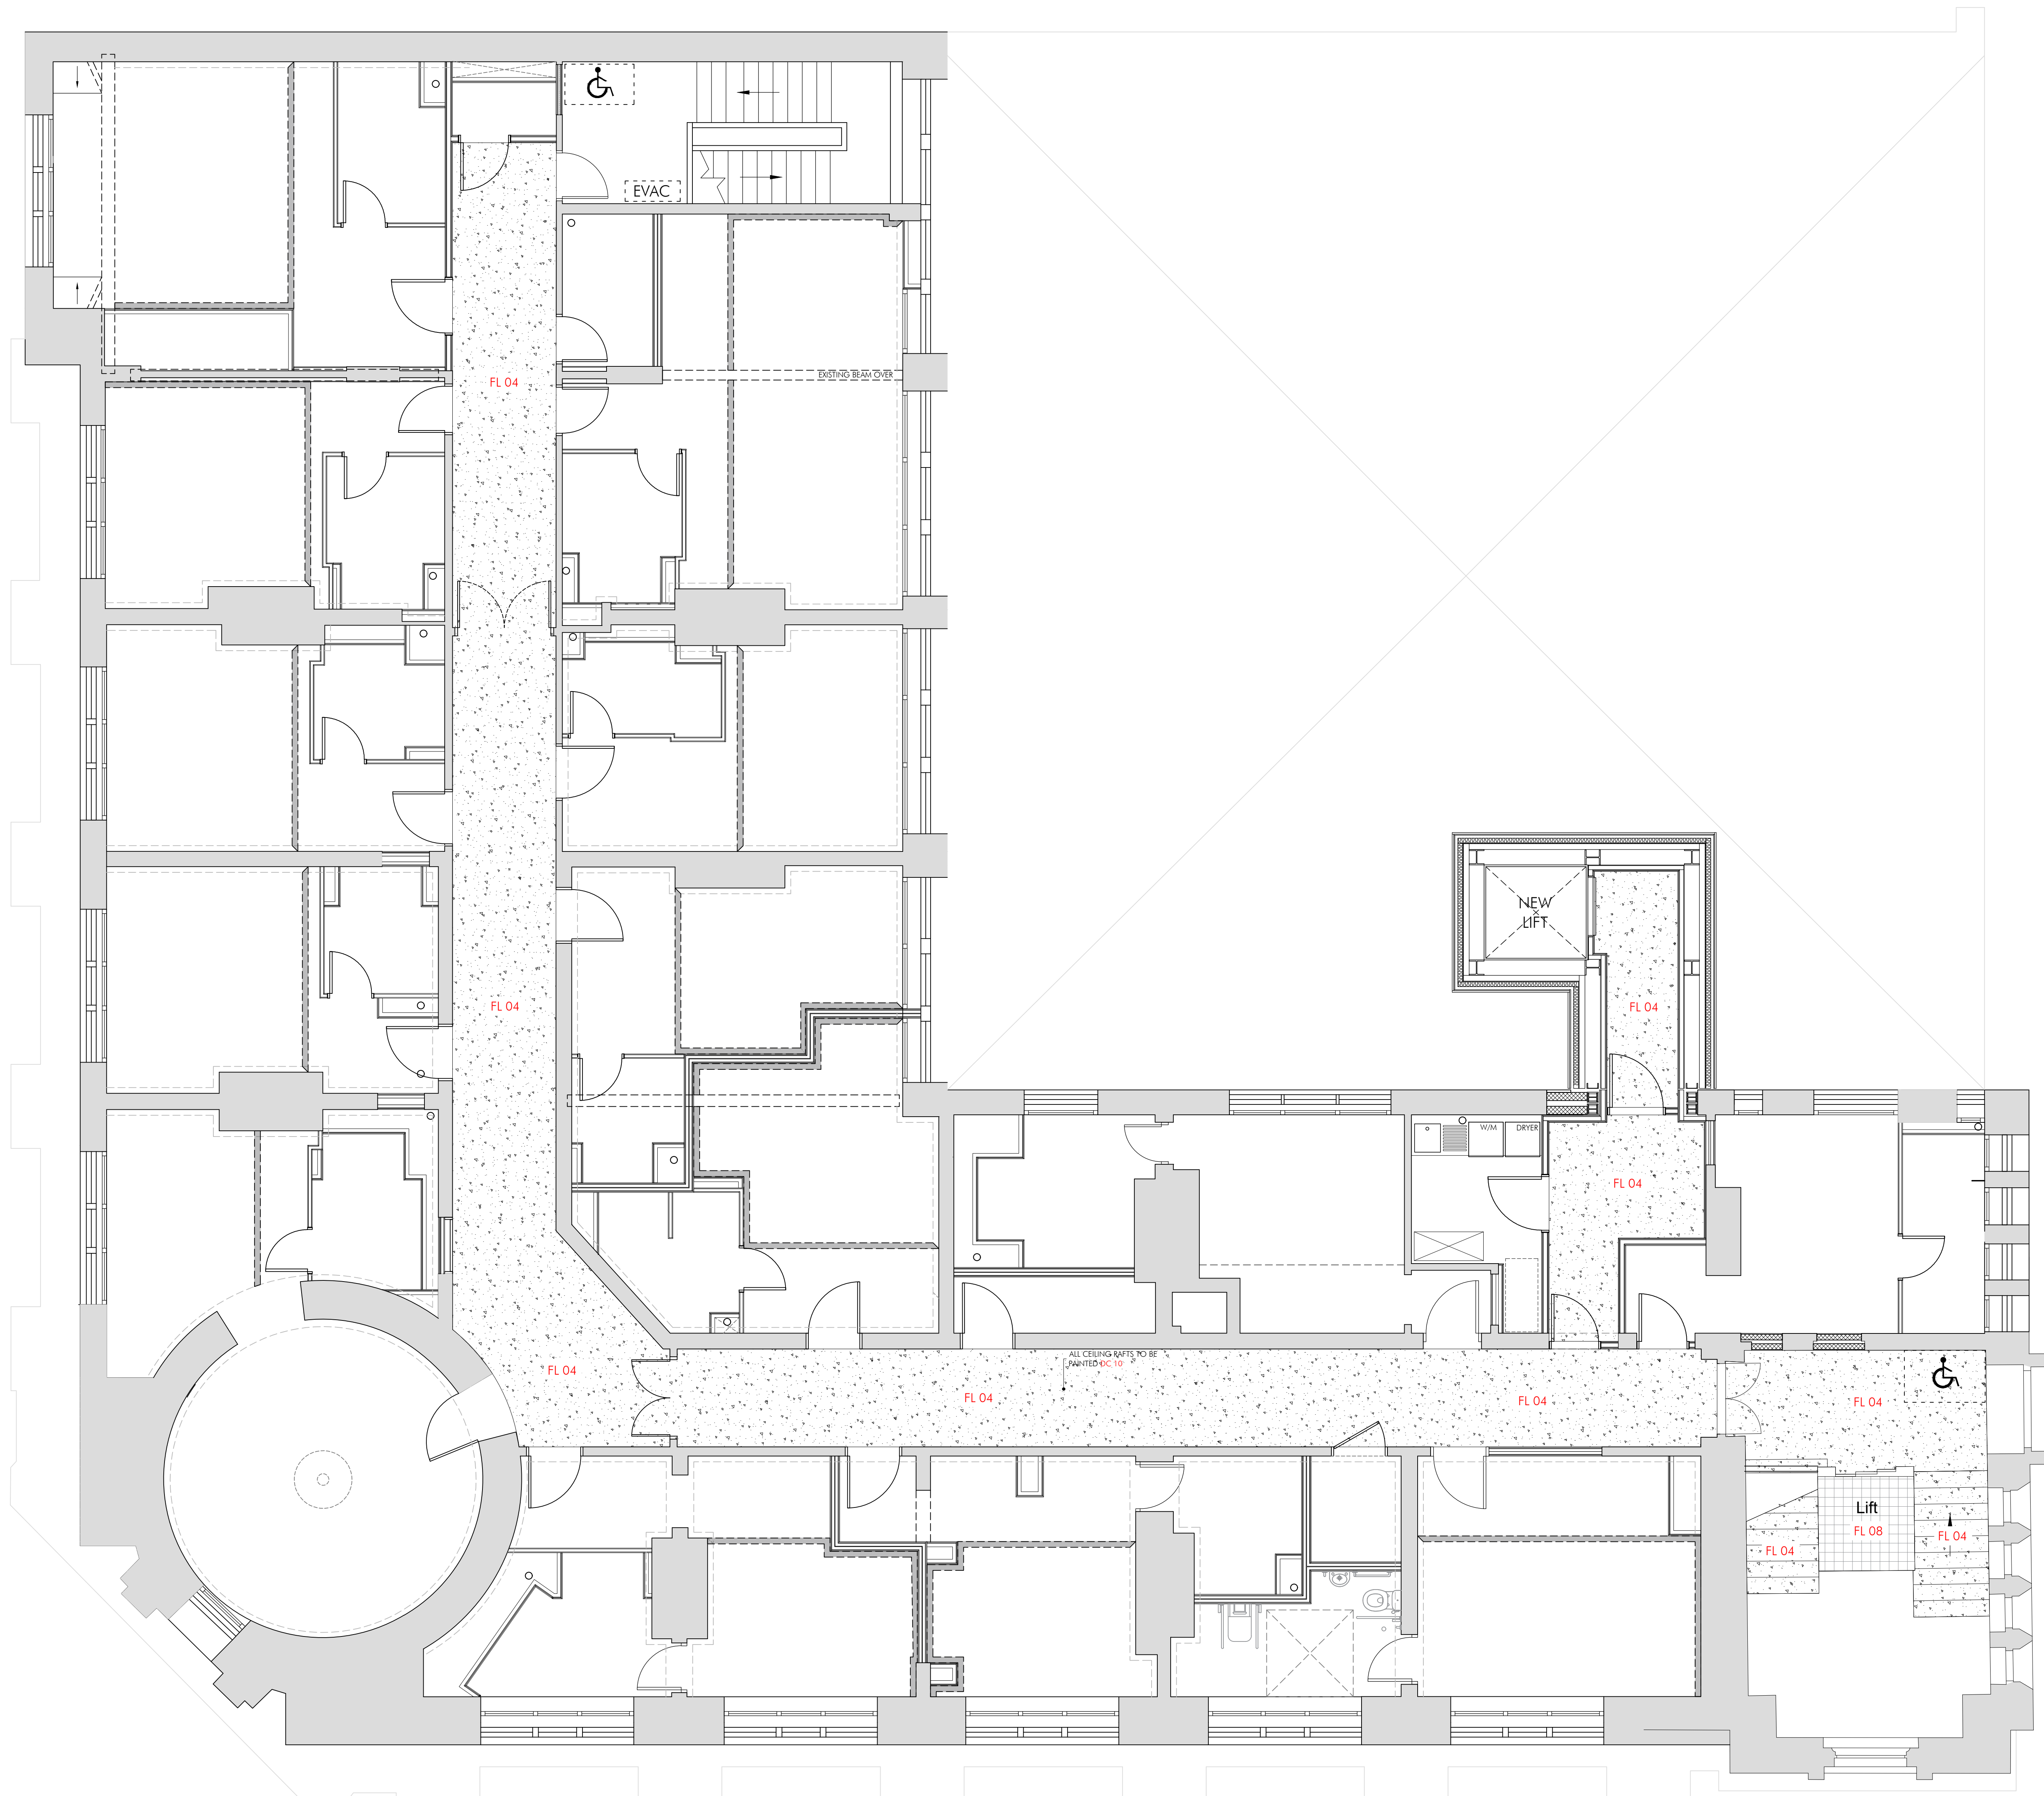

PROPOSED FOURTH FLOOR REFLECTED CEILING PLAN

0 1m 2m 3m 4m 5m
SCALE 1:50 IN METRES

FLOOR FINISHES KEY

- CARPET
REF: FL 04
- PARQUET FLOOR
REF: FL 05
- FEATURE TILE & BORDER
REF: FL 06
- PLAIN VICTORIAN TILE
REF: FL 08

NOTES:

THIS DRAWING IS TO BE READ IN CONJUNCTION WITH:

- CORRIDOR & MAIN STAIR FINISHES
SCHEDULE AZ103.2
- CORRIDOR ELEVATIONS (AV05
FIRST FLOOR, AV06 SECOND
FLOOR, AV07 THIRD FLOOR, AV08
FOURTH FLOOR

DRAWING TO BE PRINTED IN COLOUR.

CONTRACTOR TO ALLOW FOR THIN PROFILE EDGE TRIMS FROM SCHLUTER SYSTEMS FOR ALL TRANSITIONS BETWEEN FLOOR FINISHES, INCLUDING TRANSITIONS AT DOORWAYS, AS NECESSARY.

ALL FLOORING TRANSITIONS TO BE CENTERED ON CLOSED DOOR LEAVES.

ALL FLOOR FINISHES TO BE FLUSH THROUGHOUT, WITH SUB FLOORS PREPARED AS NECESSARY.

ALL FLOOR FINISHES TO BE LAID IN FULL ACCORDANCE WITH MANUFACTURERS RECOMMENDATIONS.

CB DRAWN	DRAWN REVISION	18/12/25 DATE	VER
 ARCHITECTS & DESIGNERS			
7 Buxton Road West, Didsbury, Manchester, M20 2JG Telephone: 0161 763 7630 Email: studio@allisonpike.com			

TENDER ISSUE	PROJECT INNKEEPERS COLLECTION 1-3 YORK STREET (BROWNS) MANCHESTER
	TITLE FOURTH FLOOR CORRIDOR & STAIRS DECORATION
	SCALE 1:50 @ A0
	JOB No MAB46

DRAWING No
AL259

REV
/