




EXISTING SOUTH ELEVATION 1:100




EXISTING WEST ELEVATION 1:100




EXISTING NORTH ELEVATION 1:100

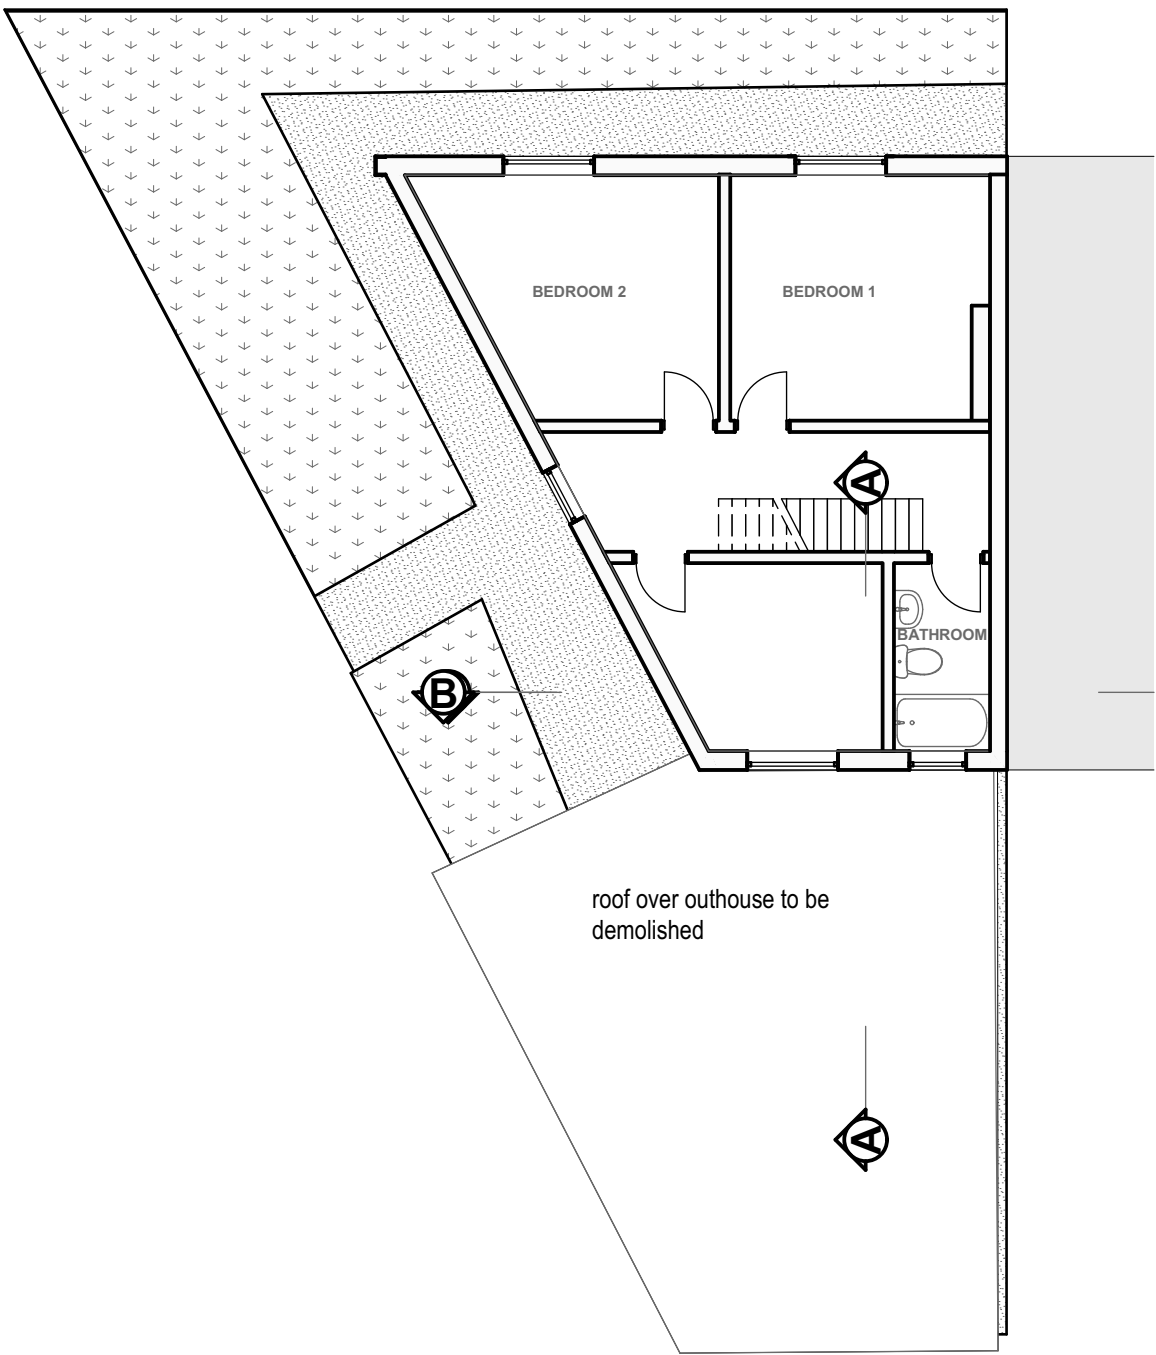

EXISTING FIRST FLOOR 1:100

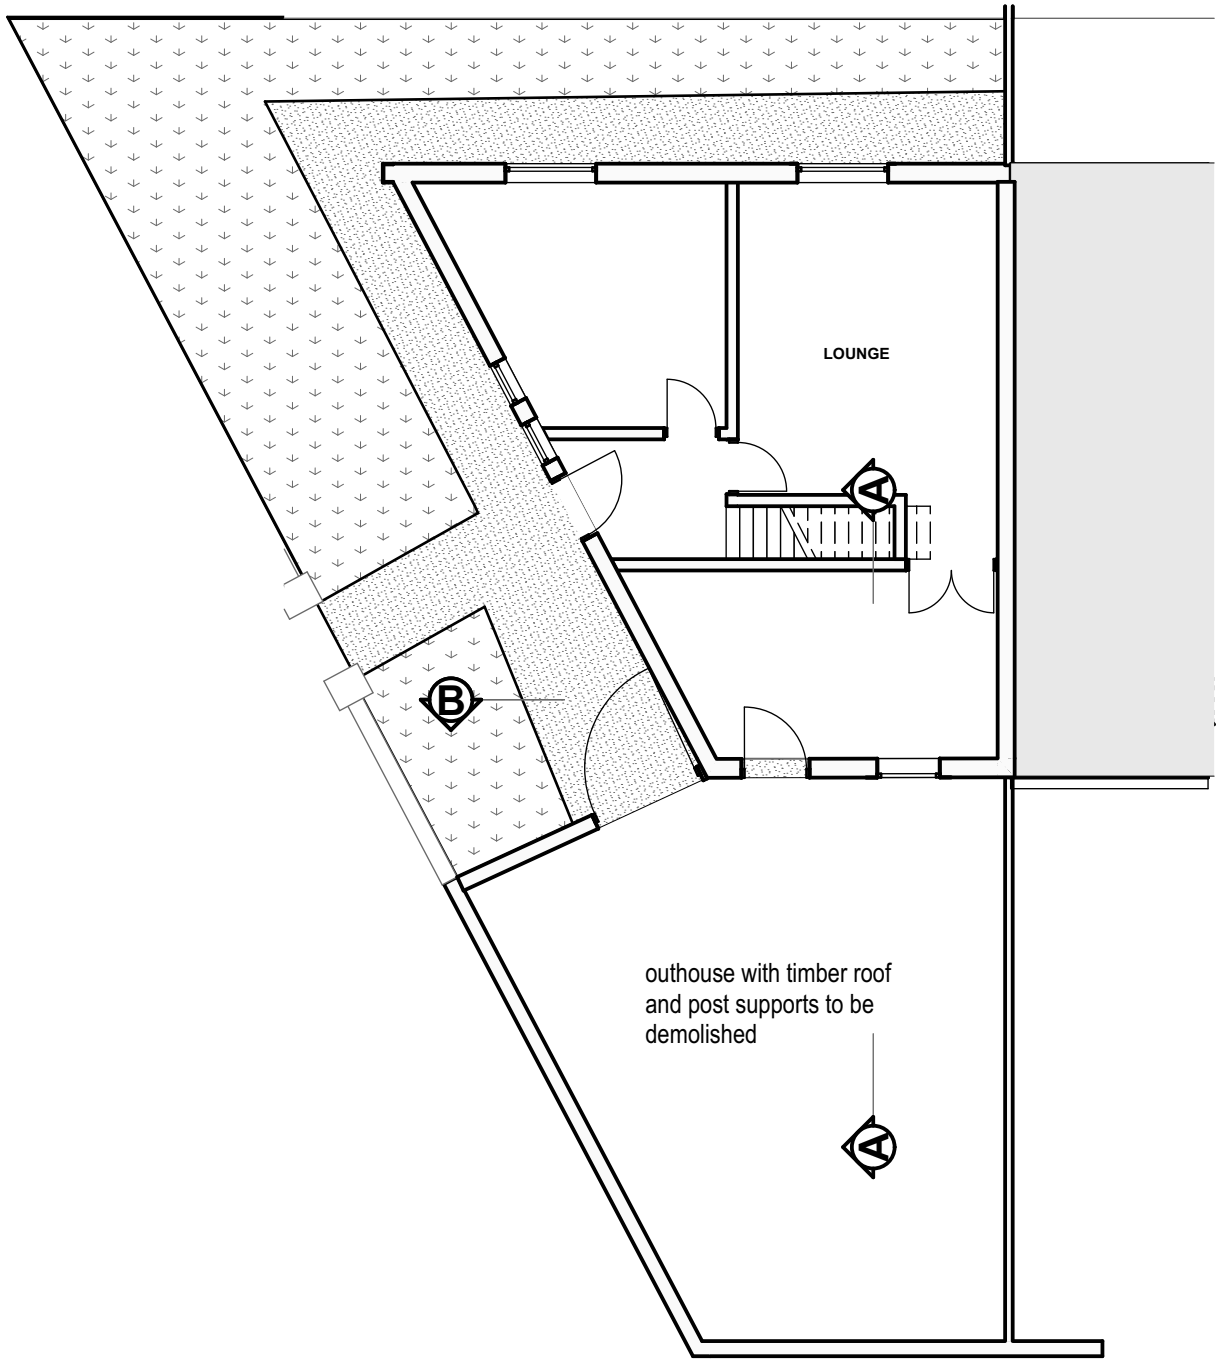

EXISTING GROUND FLOOR 1:100

 

gonshaw
associates
chartered architect

3 KENDAL DRIVE GATLEY CHEADLE SK8 4QJ
TEL: 0161 408 4882 MOBILE 07711583075
Email: ron@gonshaw-associates .com

CLIENT	MR MOHAMMED FAYYADH		
SITE/CONTRACT	ALTERATIONSAND REAR EXTENSION 13 HART ROAD		
TITLE	EXISTING PLANS AND ELEVATIONS		
DATE	FEB 2026	SCALE	AS SHOWN
DRAWING No	41439	/ 06	