




EXISTING FRONT ELEVATION
SCALE 1:00



EXISTING SIDE ELEVATION
SCALE 1:00

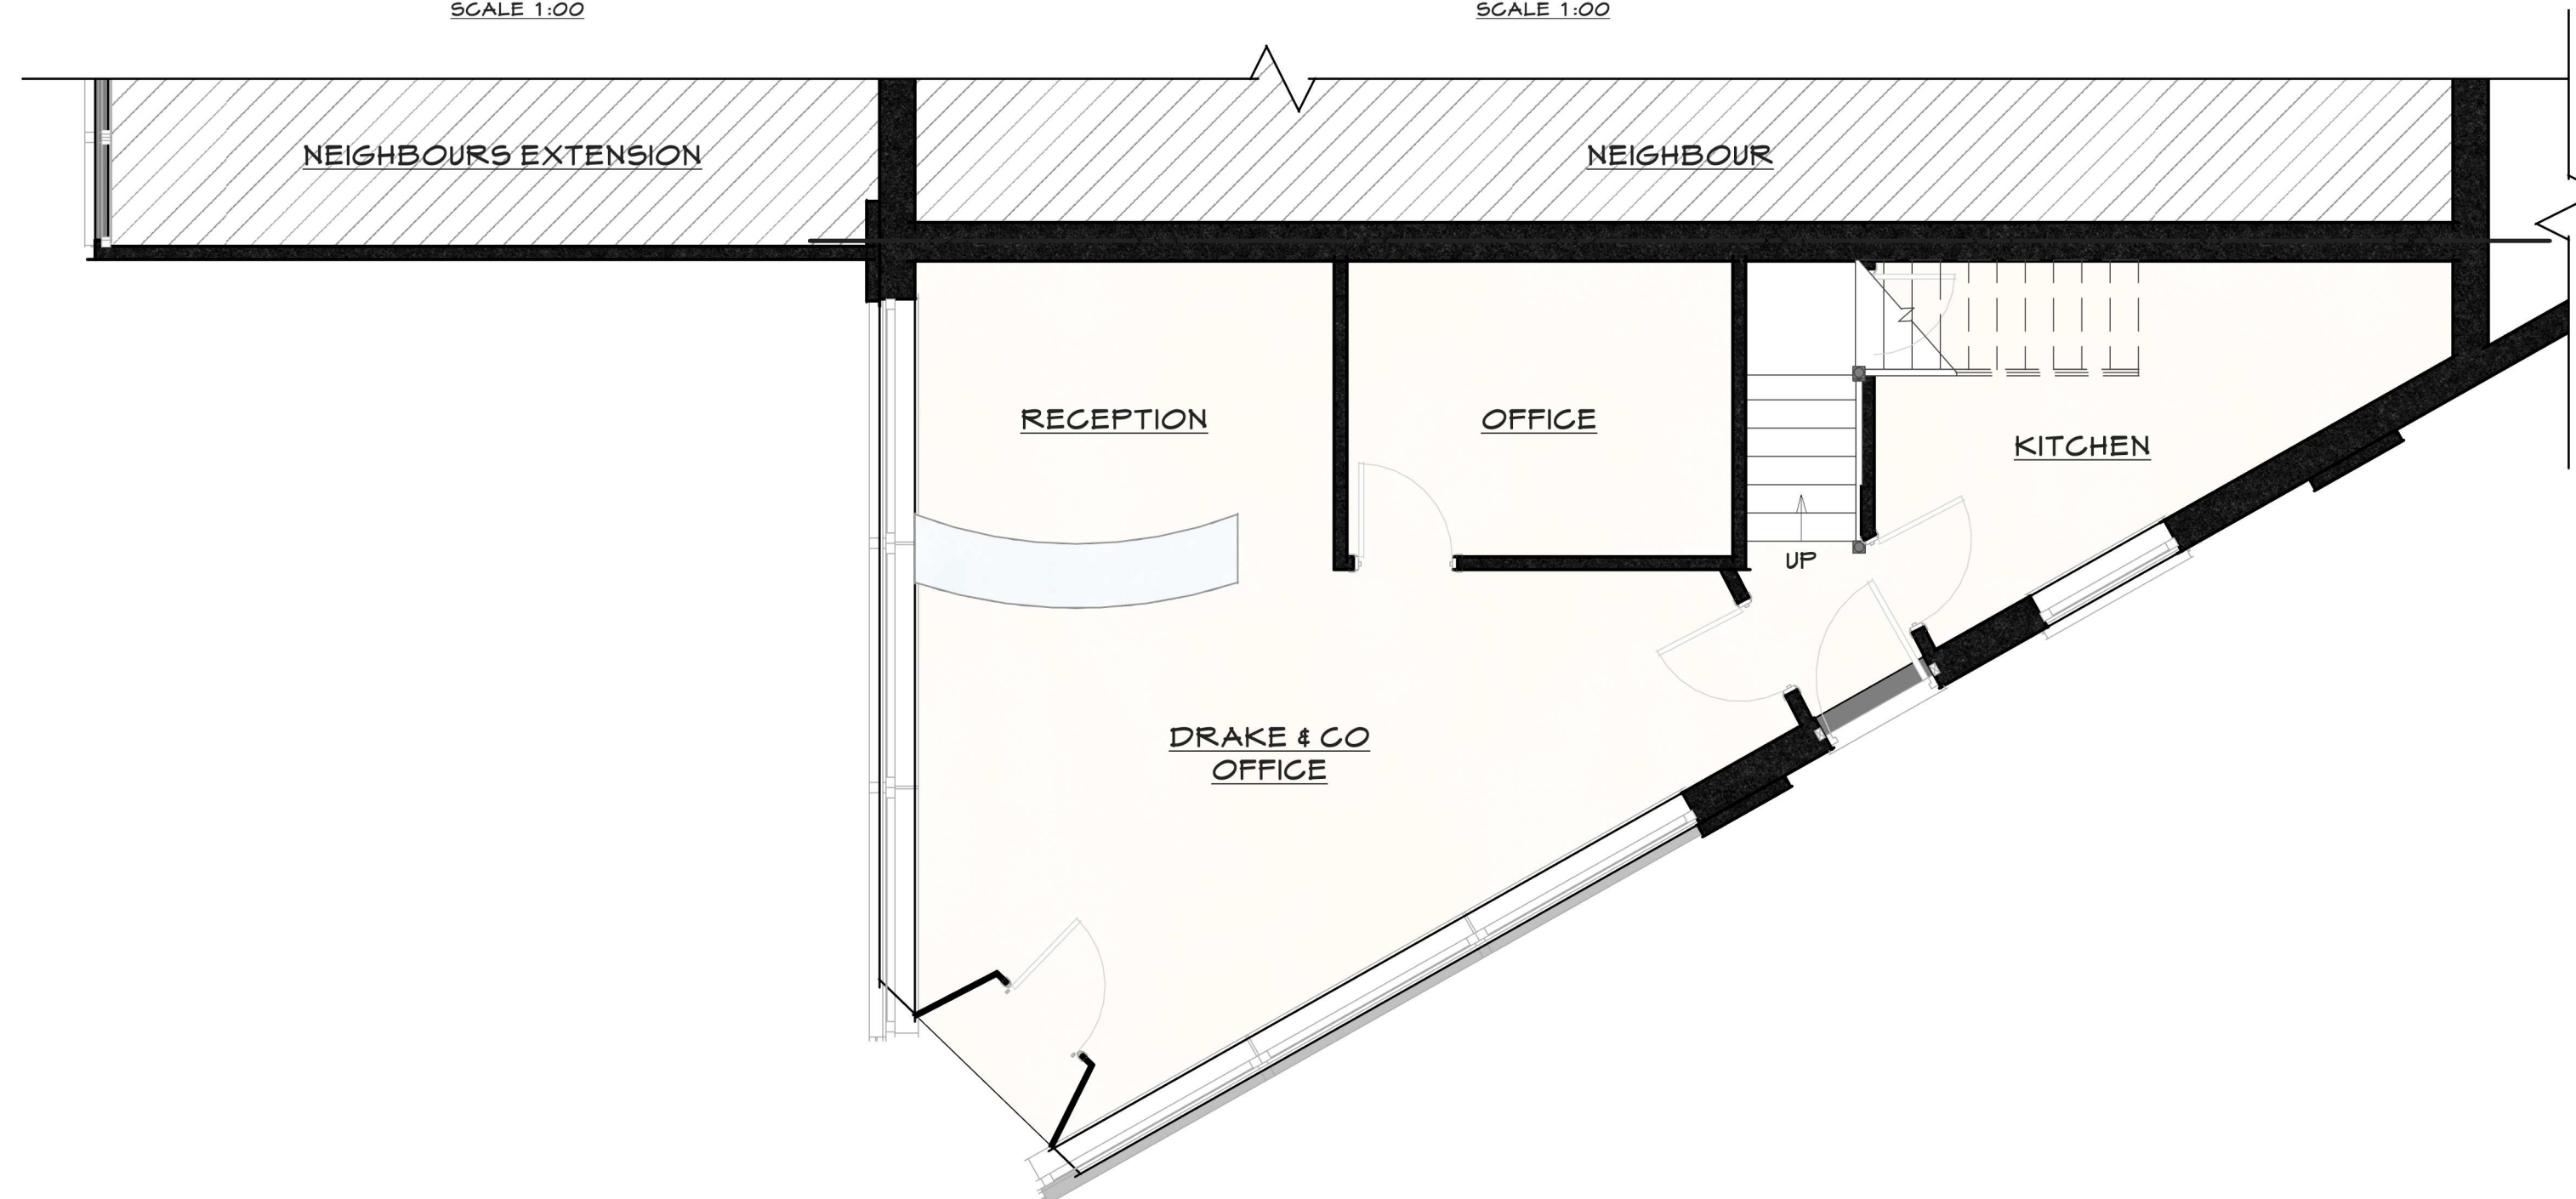

EXISTING GROUND FLOOR PLAN
SCALE 1:50

ipb
architecture

CONTACT:
TEL: 07802 620922
mail@ipbarchitecture.com
www.ipbarchitecture.com



PROJECT:
FRONT EXTENSION
16 1A DICKENSON ROAD
MANCHESTER
M14 5HZ

PREPARED FOR:
MR D. KERR
PROJECT No: IPB 1 4 4 4

REV.	DESCRIPTION	DATE	BY

DRAWN BY: IPB REVIEWED BY: IPB

ISSUE DATE: 06/01/26 SCALE: As indicated

SHEET TITLE:
EXISTING PLANS

SHEET NUMBER: REVISION:

A2-01