

Note: This drawing is to be used for 'G A Elevations' purposes only

This drawing to be read in conjunction with Portakabin Limited drawing numbers:

PTK-A1-00-D-A-1001 - G A Floor Plan
PTK-A1-00-D-A-1201 - Partition Construction Plan
PTK-A1-00-D-A-1401 - Fire Strategy Approval
PTK-A1-00-D-A-1501 - Acoustic Strategy
PTK-A1-00-D-A-1803 - Proposed Site Plan

This drawing is to be read in conjunction with all relevant M&E Consultant detail design drawings and specifications


Copyright Portakabin Limited 2025.

Porta and Portakabin are registered trademarks.


This drawing is the property of Portakabin Limited. It must not be copied, reproduced or divulged to anyone without written permission.

Do not scale off this drawing. All discrepancies to be reported to Portakabin Limited.


Rev:	Date:	Description:	By:	Chk:
P01	07/10/25	First Issue	MC	SPM
P02	26/11/25	Materials key amended to show 'Khaki Brown' cladding colour	MC	SPM
P03	21/01/26	PV roof panels indicated, vent grilles added to accord with LP Swift dwg no C2380-LPS-00-00-DR-AM-5701-P02, external bin store/plant enclosure etc. (shown dotted) for clarity	MC	SPM

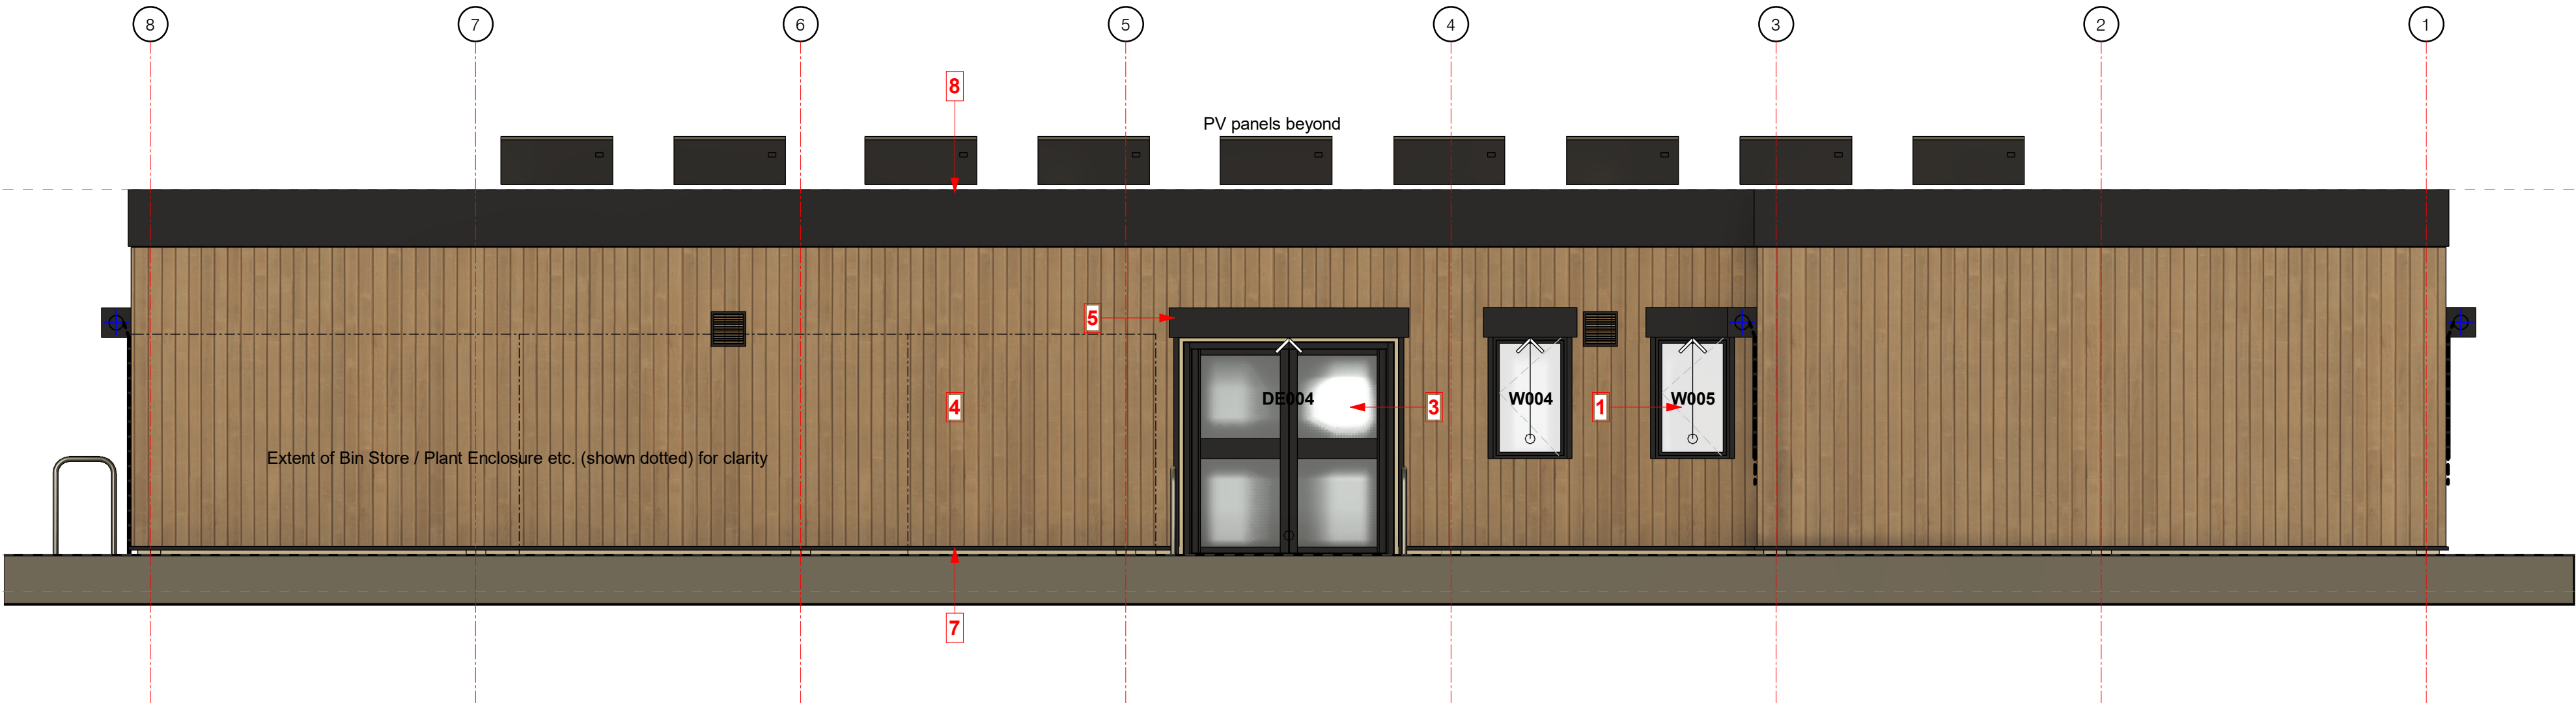


Elevation A
1 : 50

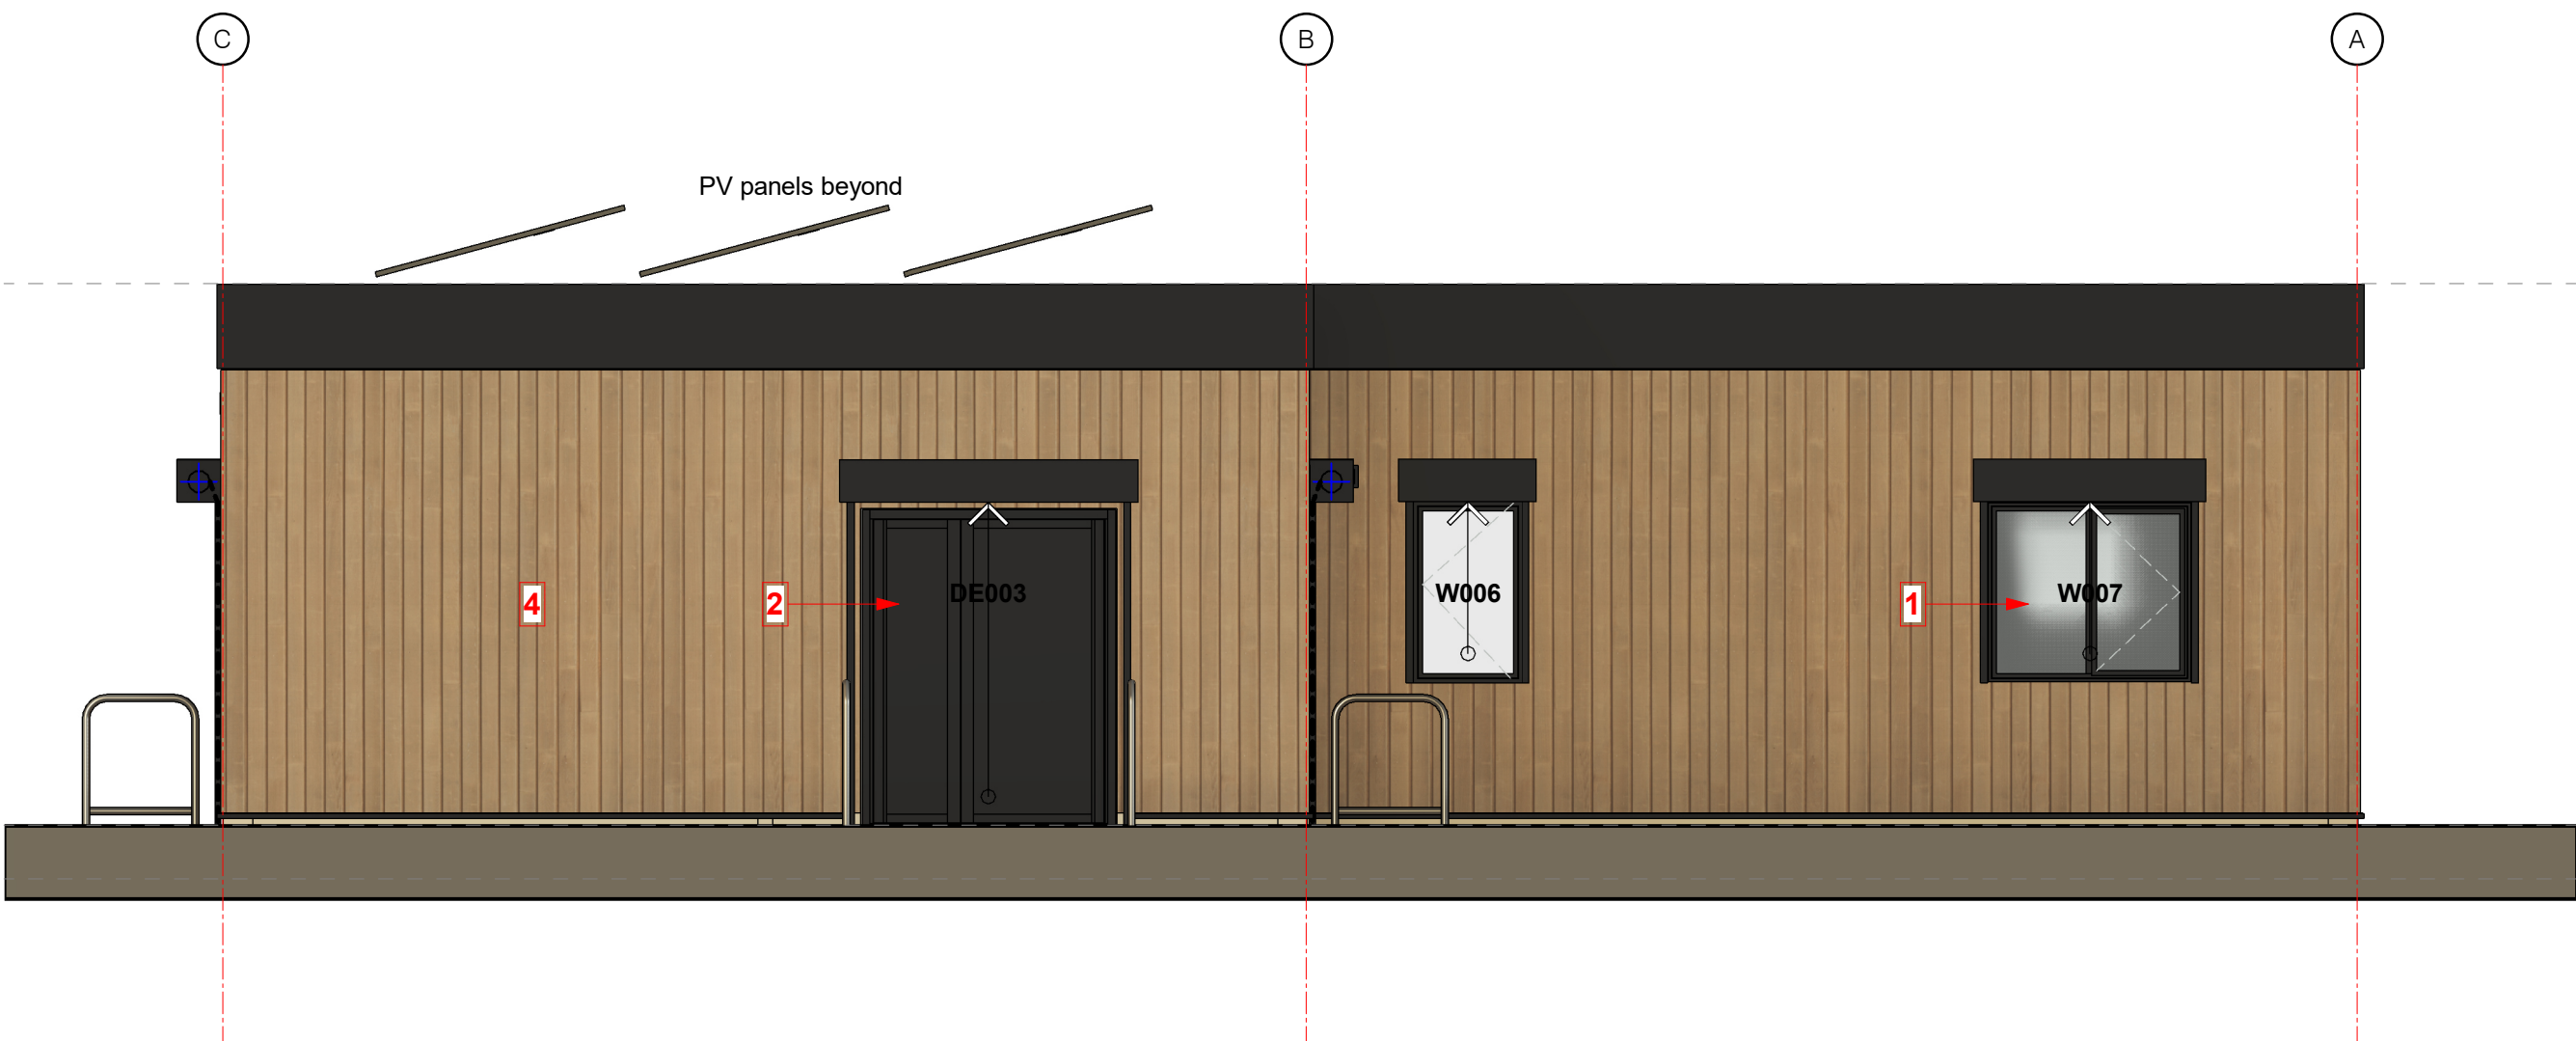

Elevation B
1 : 50

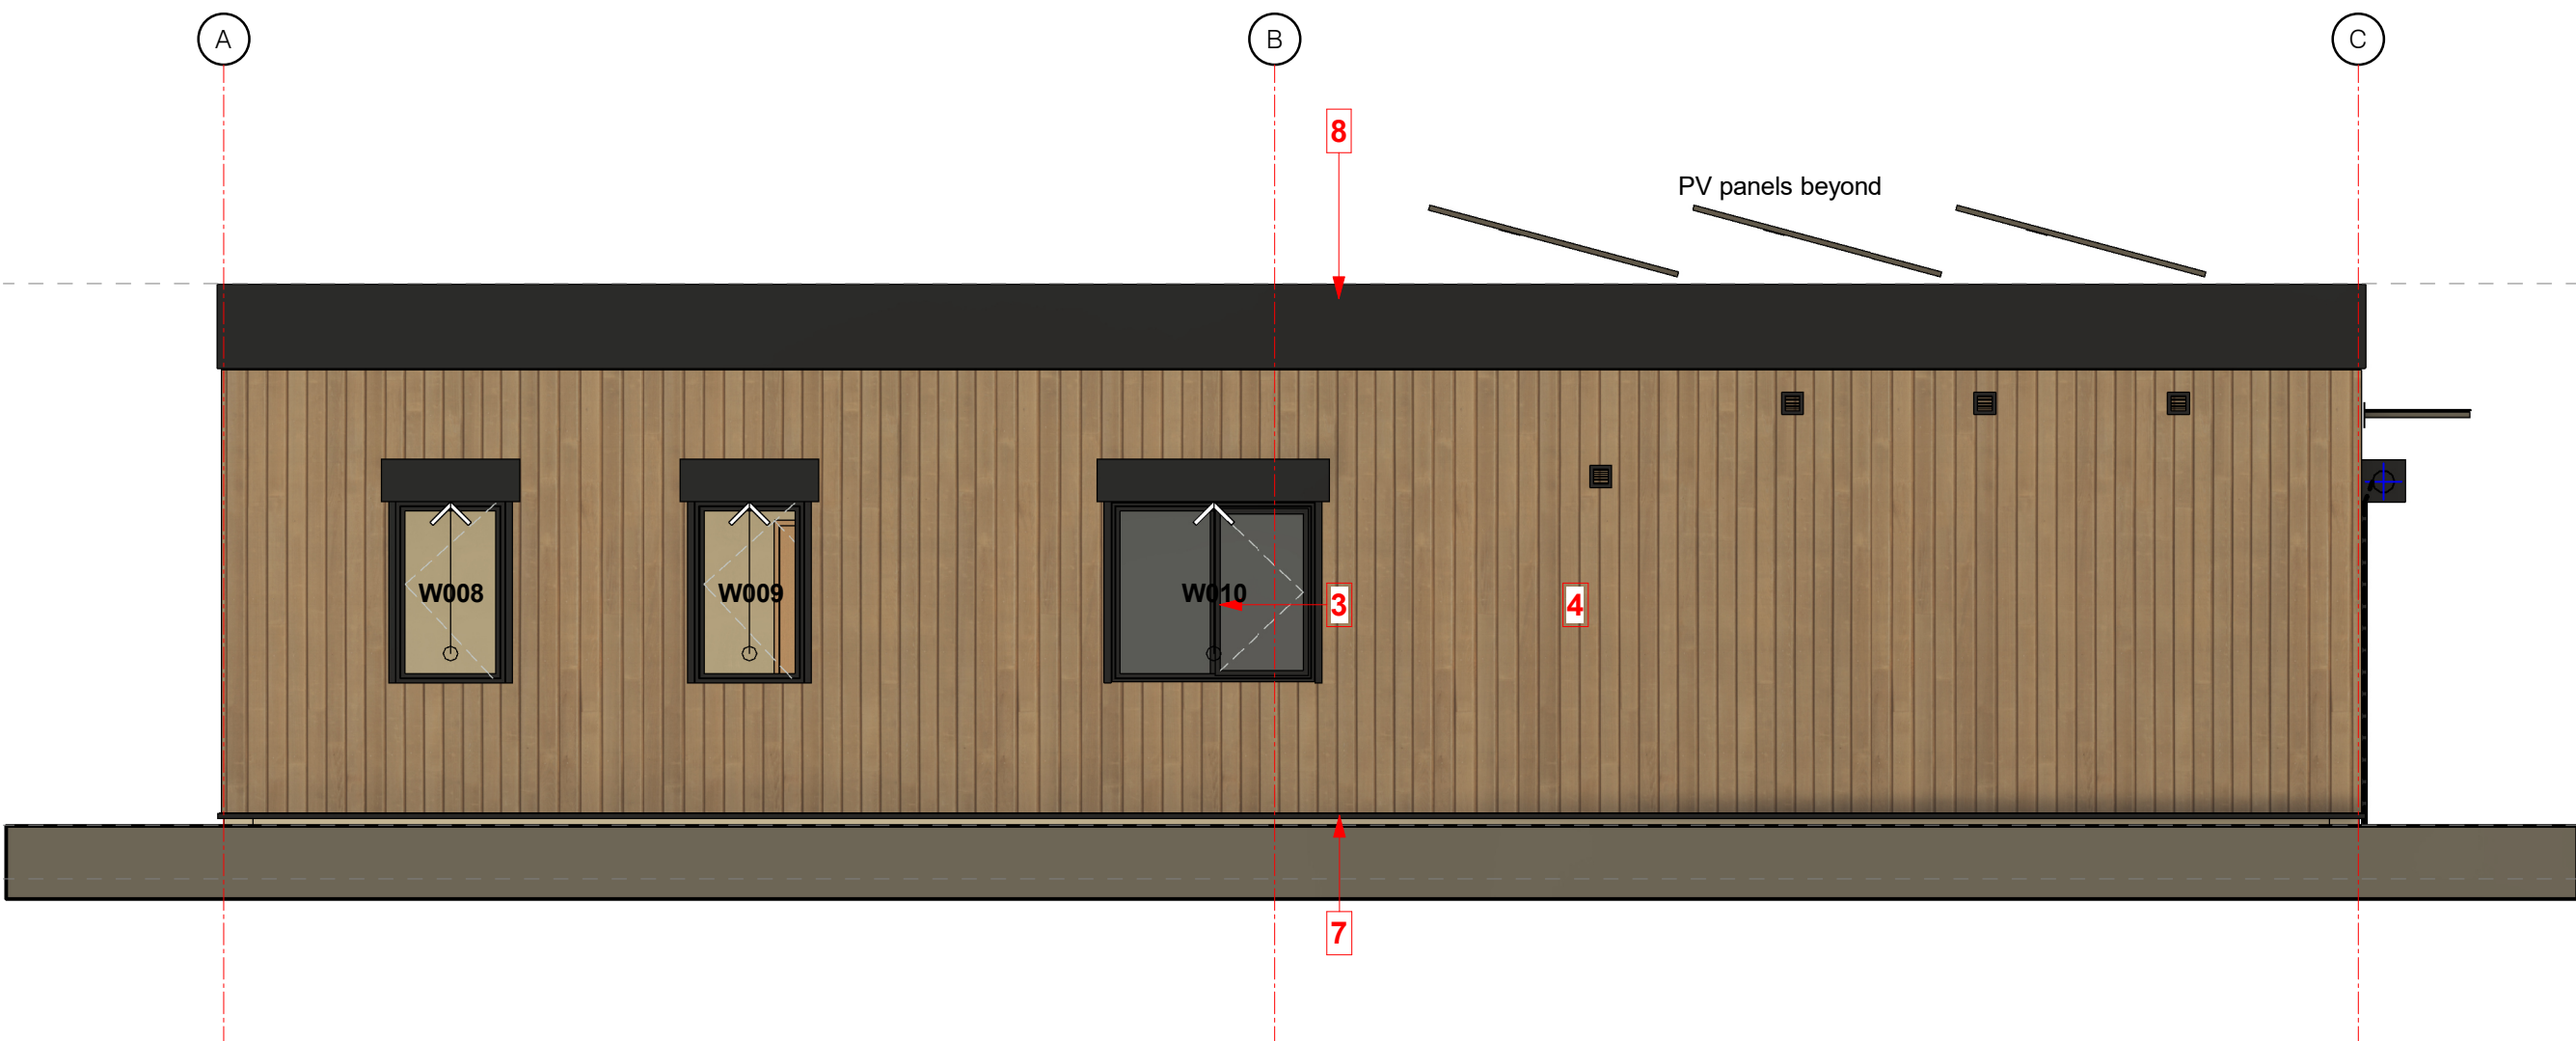

Elevation D
1 : 50

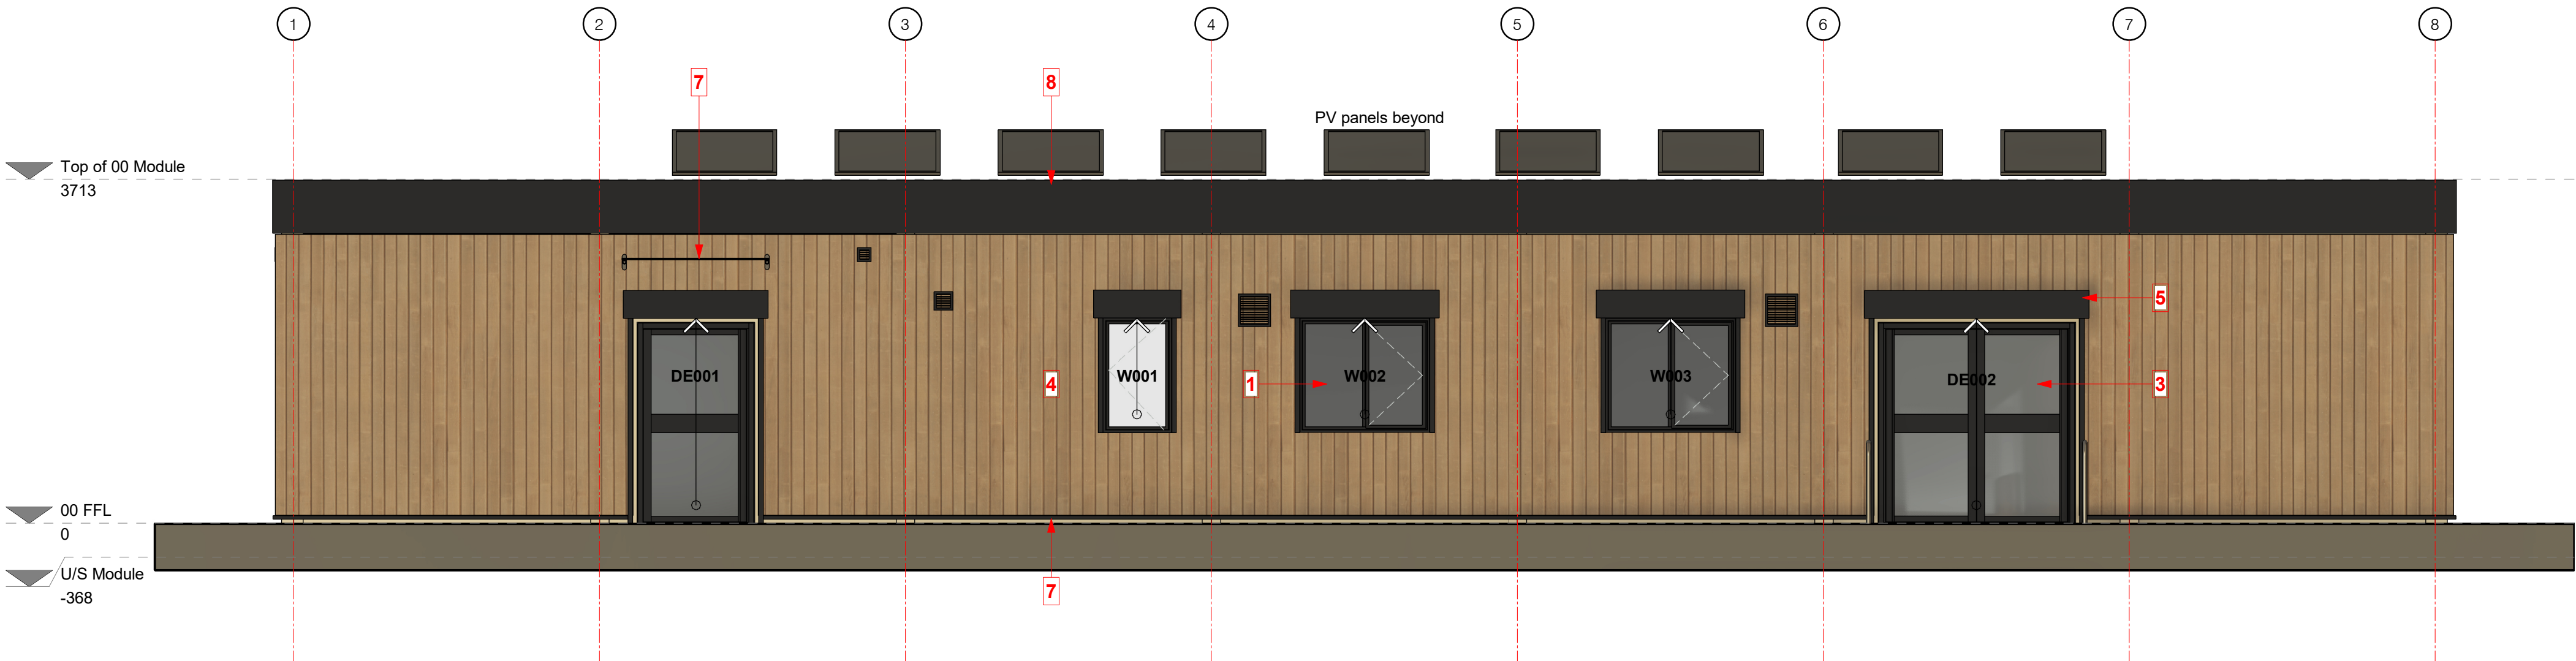

Elevation C
1 : 50

Materials Key:

- Window** - Polyester powder coated aluminium double glazed (Colour: Jet Black RAL 9005)
- Door** - Insulated solid faced (Colour: Jet Black RAL 9005)
- Door** - Polyester powder coated aluminium double glazed (Colour: Jet Black RAL 9005)
- Cladding** - James Hardie Building Products 'Hardie Plank' cedar texture fibre cement cladding board, vertically laid 'open joint' style or similar equal and approved (Colour: Khaki Brown)
- Security Roller Shutters** - Polyester powder coated external 'manually operated' roller shutters (Colour: Jet Black RAL 9005)
- Polycarbonate Canopy**
- Metal trims** - Polyester powder coated aluminium (Colour: Jet Black RAL 9005)
- Module Fascia** - 575mm flat fascia (Colour: Black)

Elevation Materials Key
1 : 50



Portakabin®

Status: Preliminary
Purpose Of Issue: Preliminary

Client: Turner & Townsend

Project: YIF 20 Crumpsall Park

Title: G A Elevations

Scale @ A1:	Date:	Drawn By:	Checked By:
1 : 50	07/10/25	MC	SPM
Opportunity Number:	Project Number:	Rev:	
OPP1374276	16973		
Document Number:			
PTK - A1 - 00 - D - A - 2001			P03