


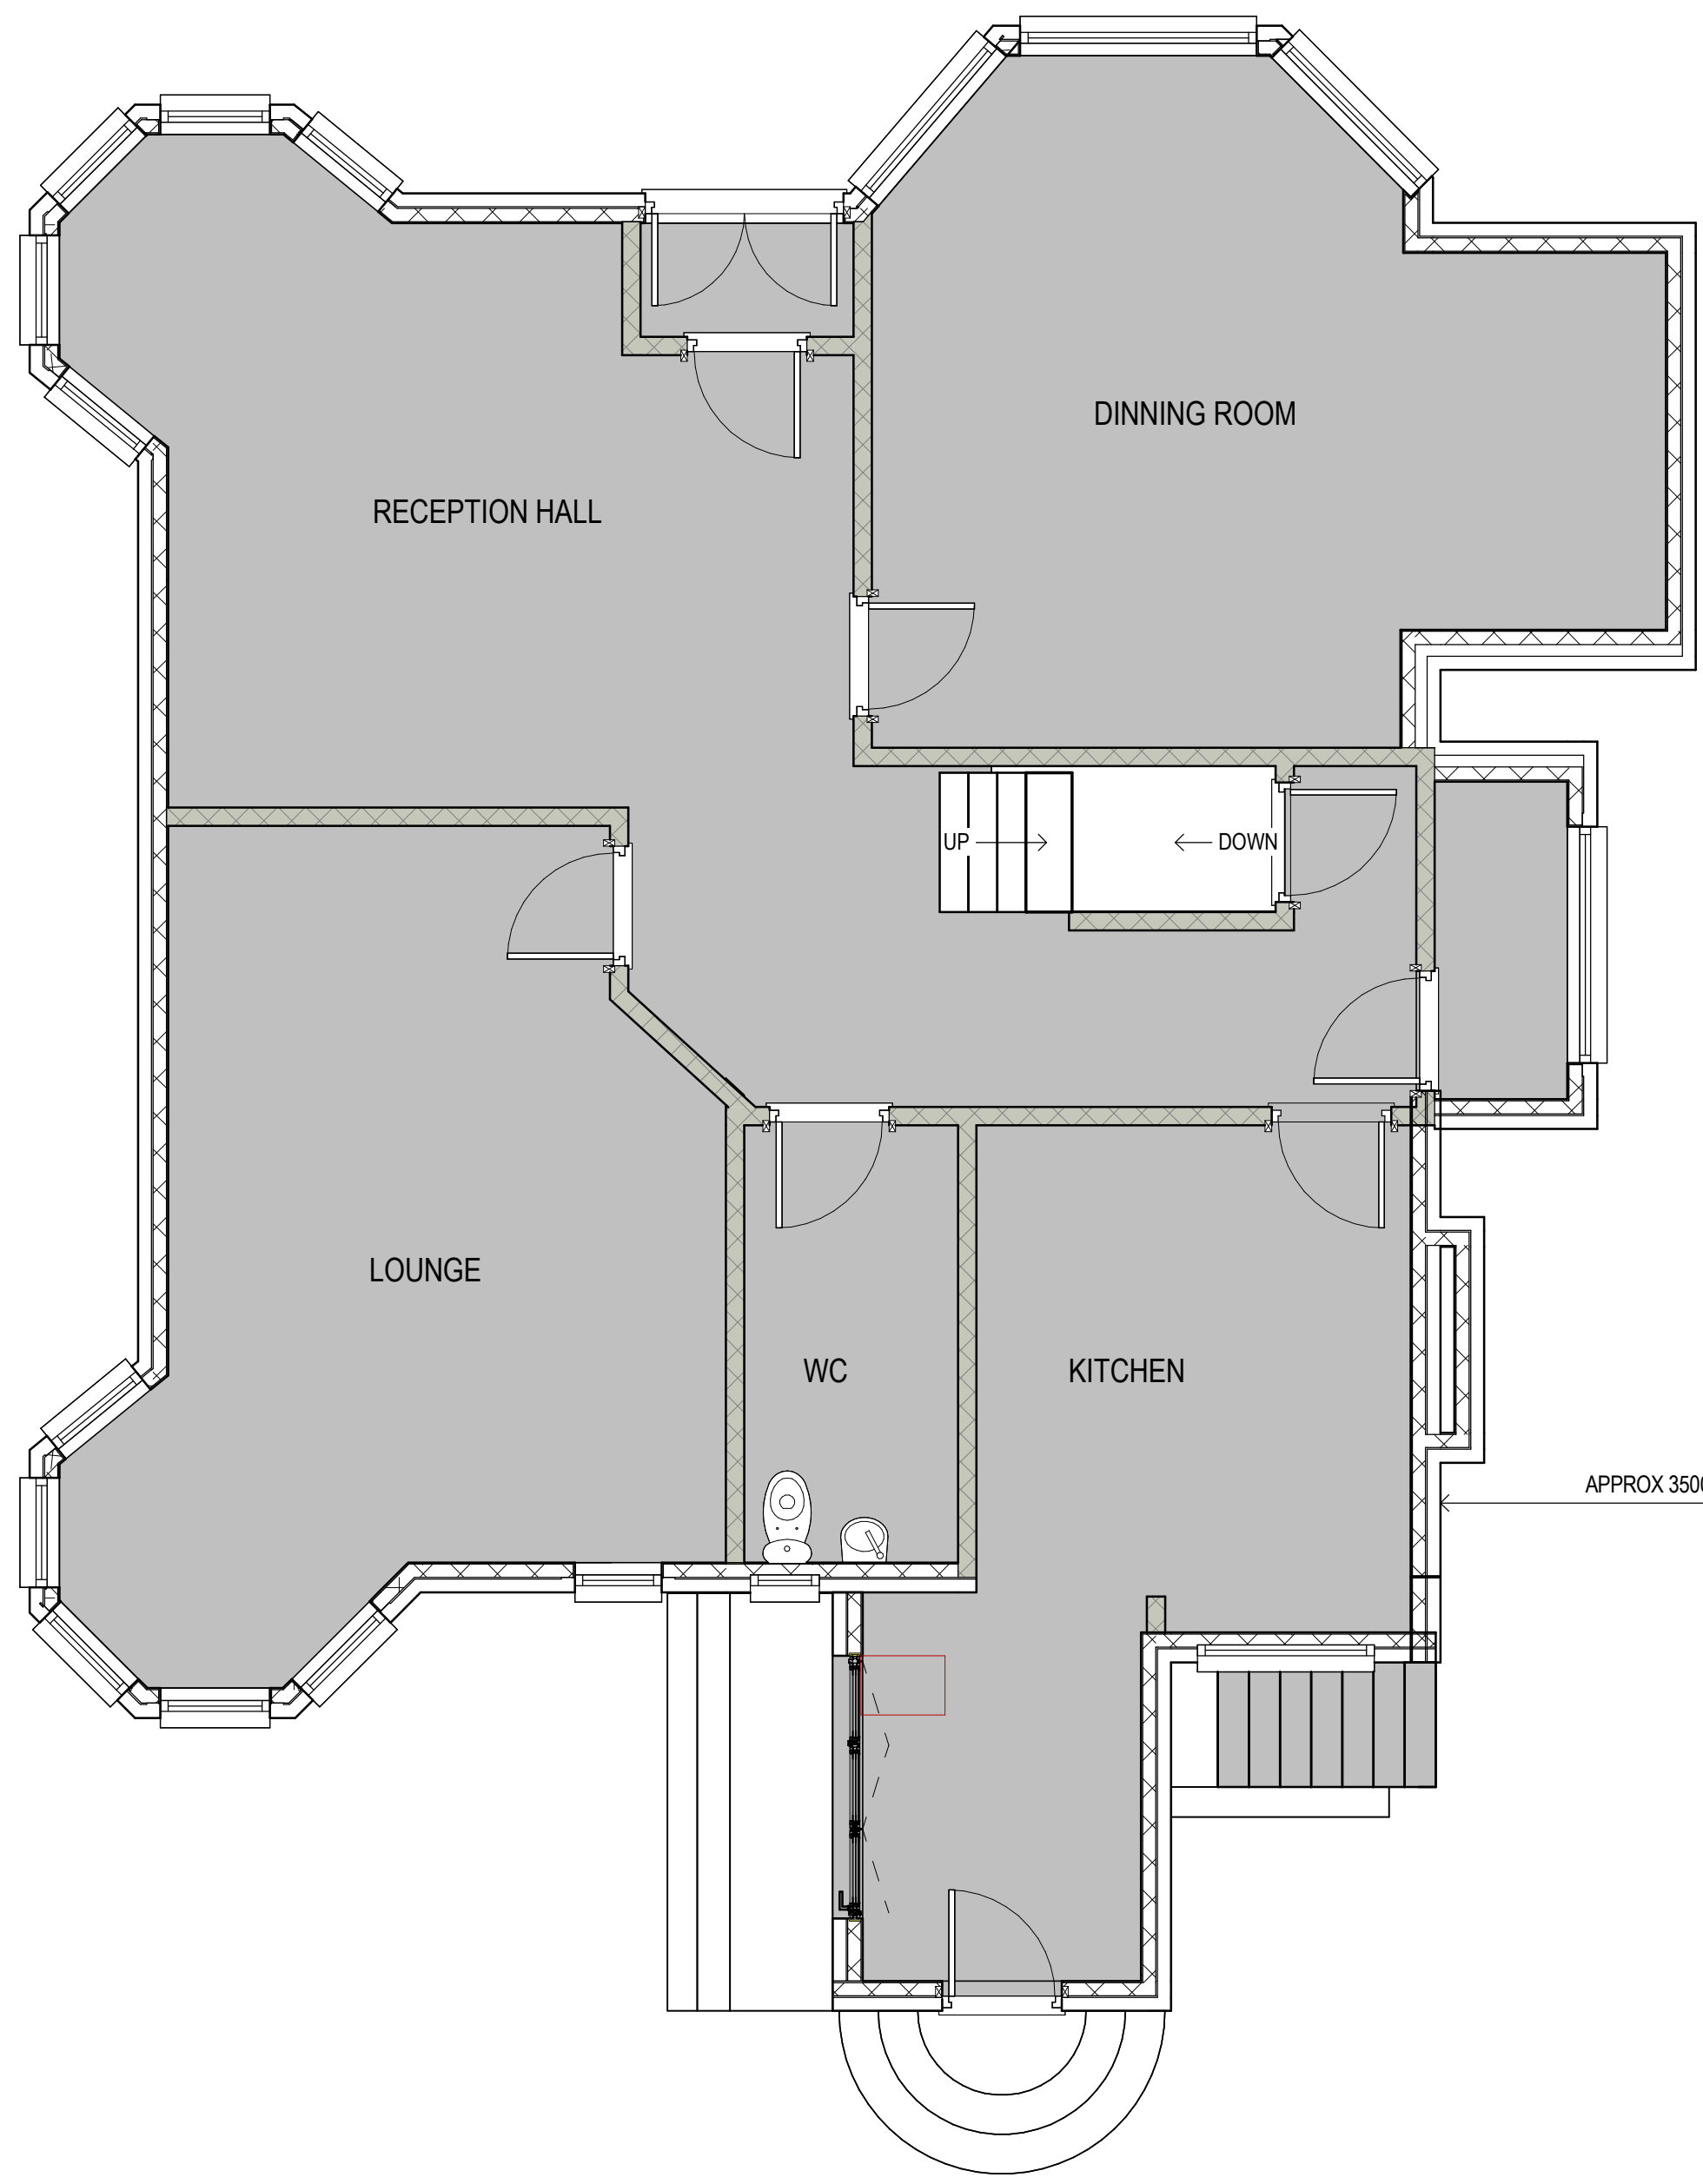


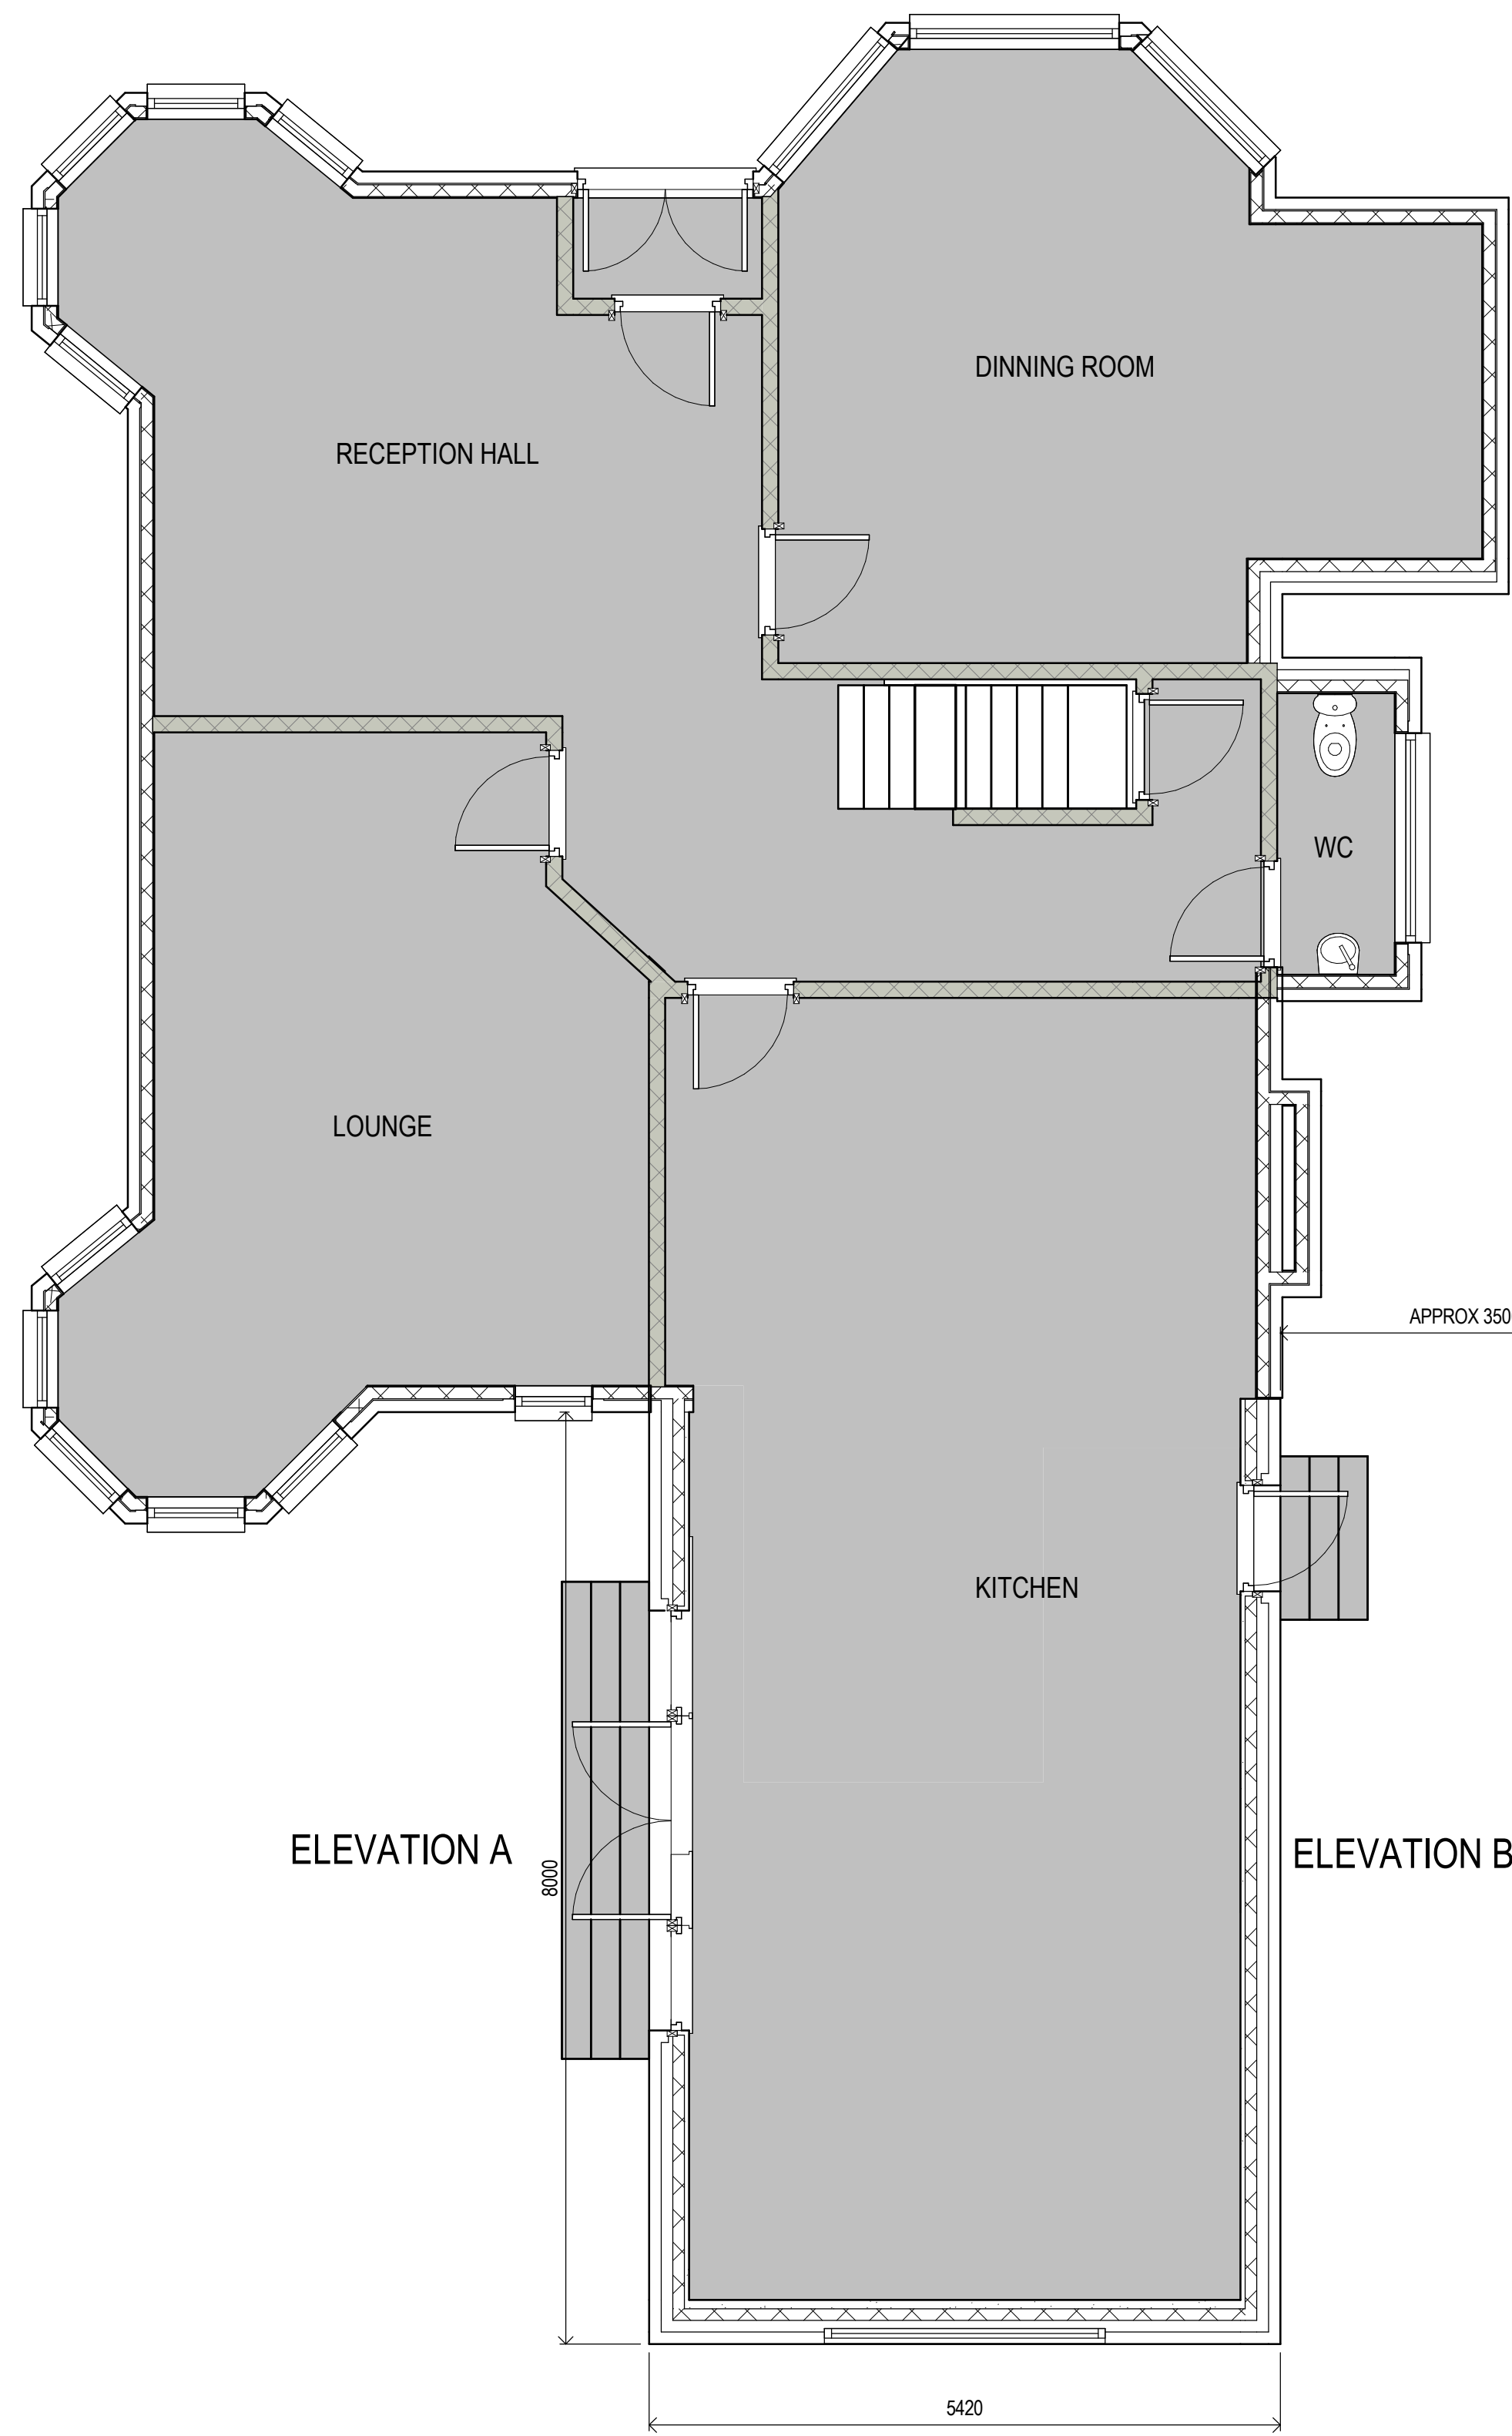

EXISTING GROUND FLOOR LAYOUT
1:50

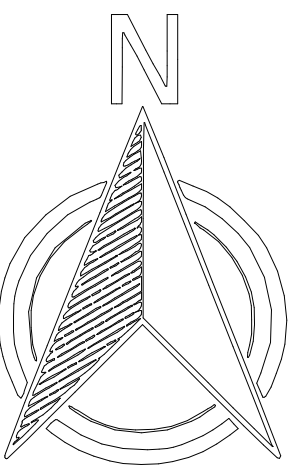

PROPOSED GROUND FLOOR LAYOUT
1:50

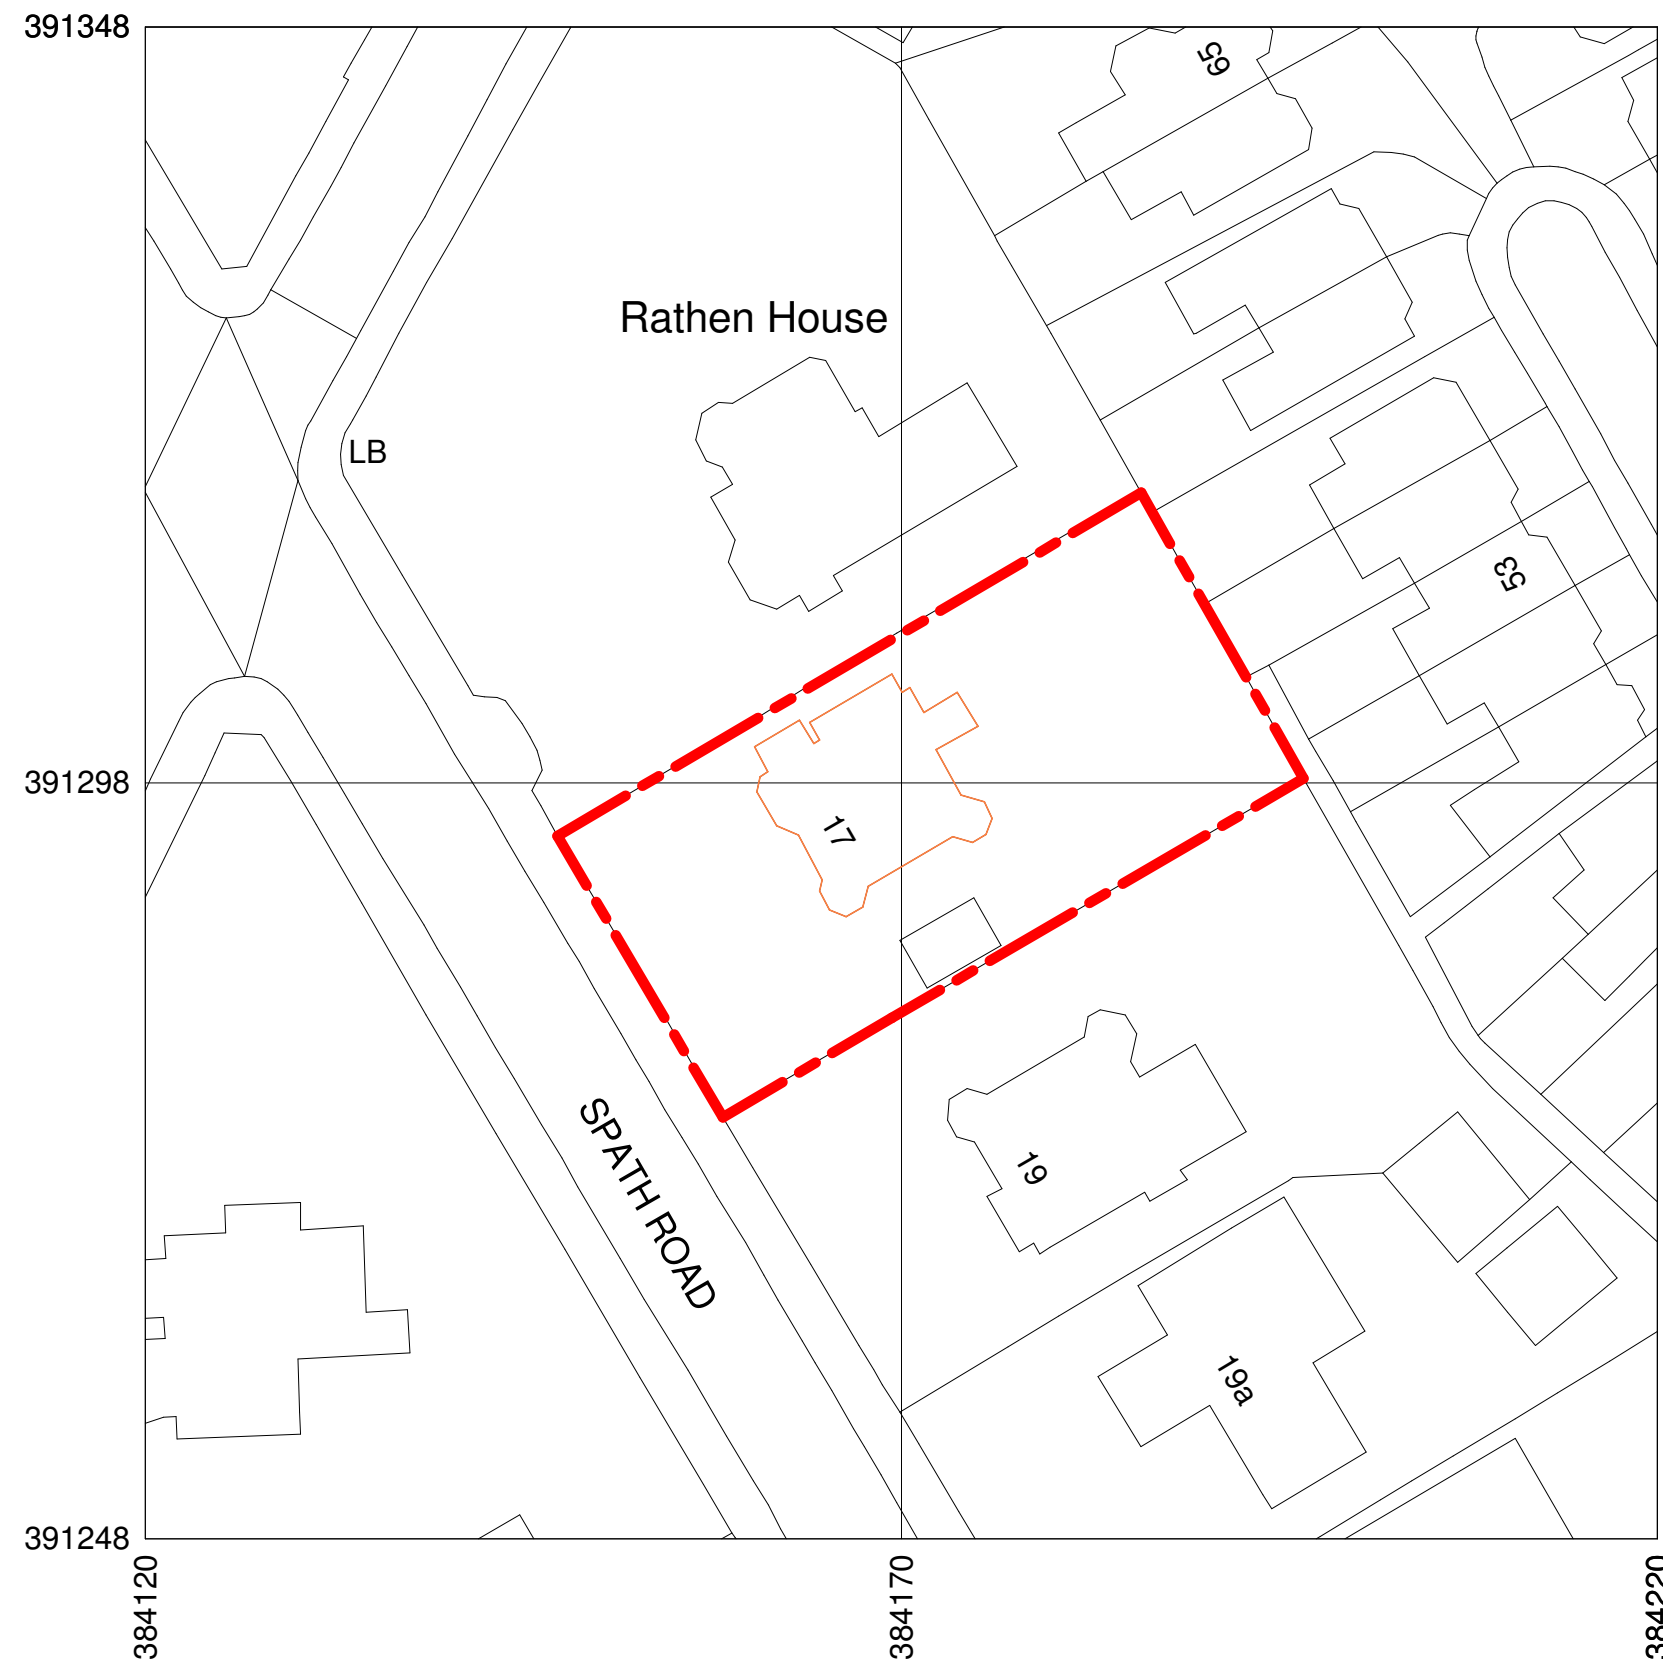

EXISTING REAR ELEVATION
1:50



PROPOSED REAR ELEVATION
1:50



PROPOSED SIDE ELEVATION A
1:50



PROPOSED SIDE ELEVATION B
1:50

P02	08.12.25	GMT	PROPOSED ELEVATION A ADDED		DSG	AW
P01	09.10.25	GMT	PRELIMINARY ISSUE		DSG	AW
REV	DATE	BY	DESCRIPTION		CHK	APP
DRAWING STATUS: PLANNING						
 Roscoe CIVIL & STRUCTURAL ENGINEERS INSPIRING BUILT ENVIRONMENTS						
CLIENT: DAN GENT						
ARCHITECT:						
PROJECT: 17 SPATH ROAD DIDSBURY MANCHESTER M20 2QT						
TITLE: REAR EXTENSION						
SCALE @ A3: 1:50		CHECKED: DJG		APPROVED: DJG		
PROJECT NUMBER:		DESIGNED: DJG	DRAWN: GMT	DATE:	OCT '25	
DRAWING No: PL_100					REV:	P02