


Element Key:

- Site Boundary
- Existing
- Proposed
- Demolish

 

General Notes:

All site dimensions shall be verified by the Contractor on site prior to commencing any works.

Design intent drawing only. Construction to comply with latest building regulation requirements.


This drawing is the property of "Studio Tashkeel Architecture Ltd." and copyright is reserved by them. The drawing is not to be copied or disclosed by or to any unauthorised persons without the prior written consent of Studio Tashkeel Architecture Ltd.

-	First Issue	03/03/26	TA	MS	
Rev	Description	Date	Dr by	App by	


STUDIO TASHKEEL ARCHITECTURE LTD.
1-3 Ashton Lane, Sale M33 6WT
Manchester, United Kingdom

T +44(0)161 546 5395
E info@studiotashkeel.com
www.studiotashkeel.com


client name Asim Choudhry	
project 74a Sherborne Street, M8 8HU	
drawing Proposed Floor Plans	
project number 6111	scale 1:100@A3
drawing number PLO5	rev -
issue status Planning	
This drawing is to be read in conjunction with all related drawings. All dimensions must be checked and verified on site before commencing any work or producing shop drawings. The originator should be notified immediately of any discrepancy. This drawing is copyright and remains the property of Studio Tashkeel Architecture Ltd.	

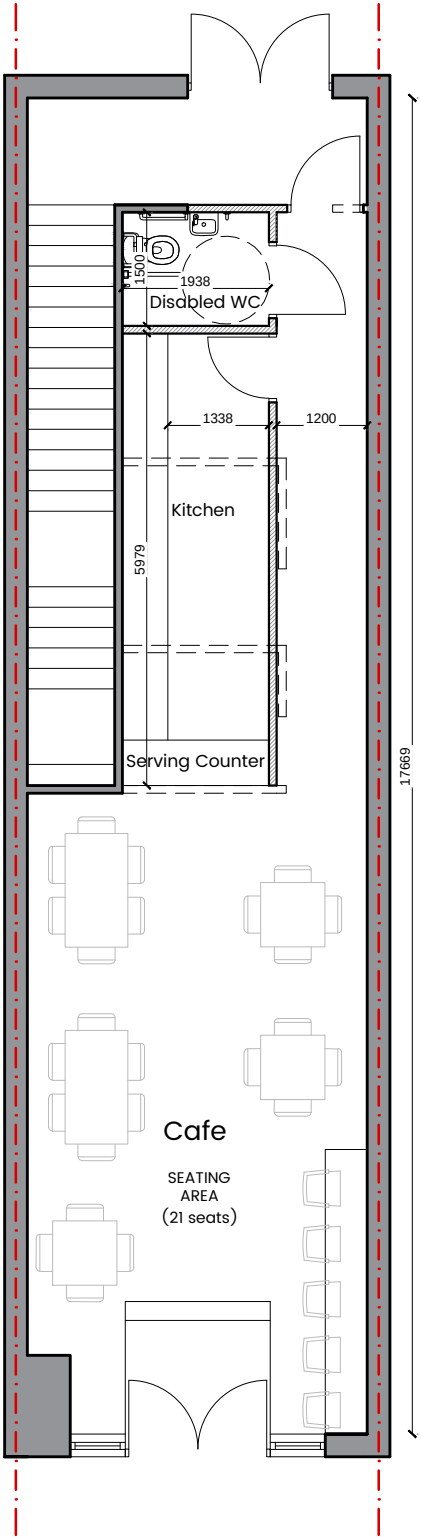

01 Proposed Ground Floor Plan
Scale 1:100 @ A3

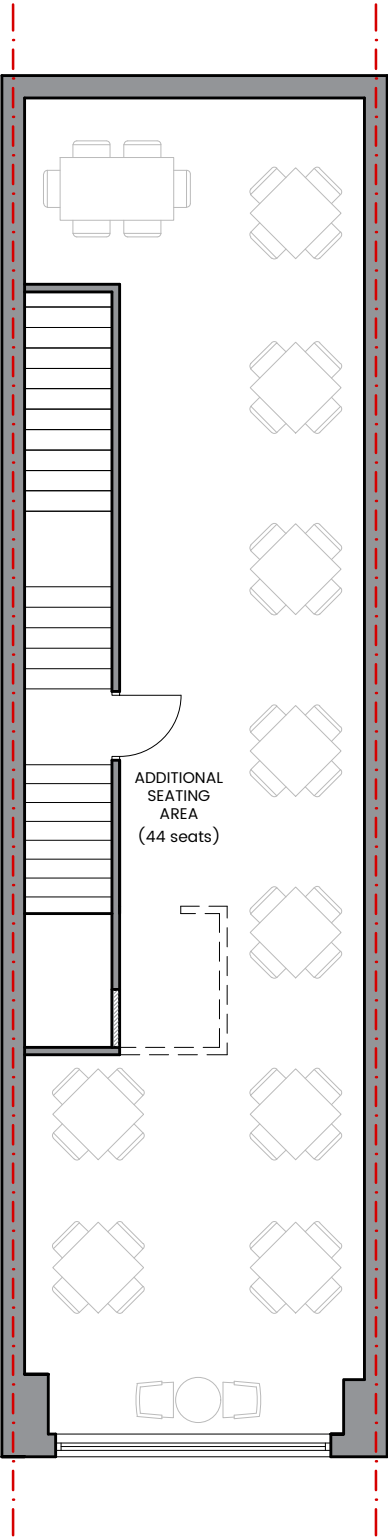

02 Proposed First Floor Plan
Scale 1:100 @ A3

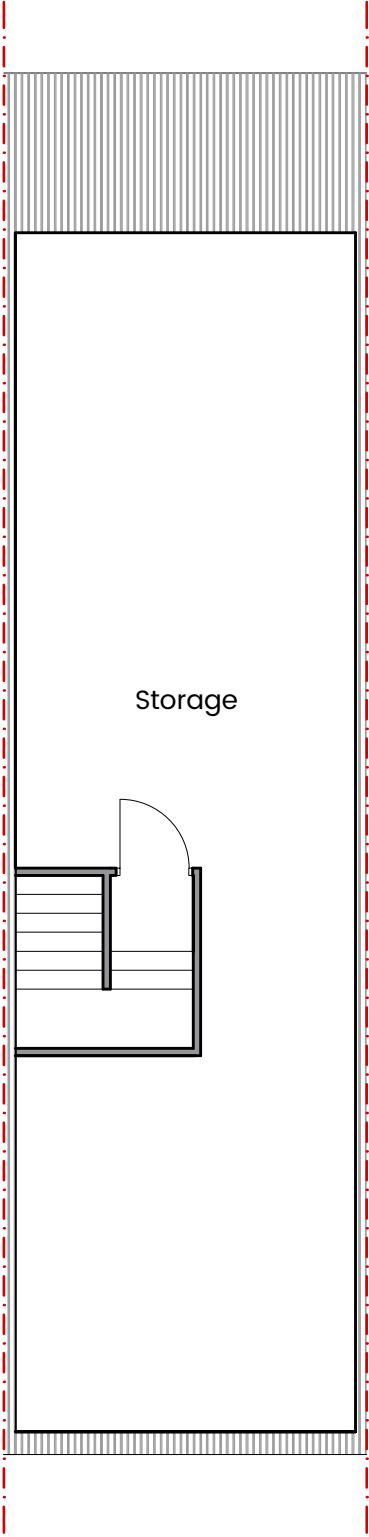

03 Proposed Second Floor Plan
Scale 1:100 @ A3