



General Note
- All drawings to be read in conjunction with other consultant information including all drawings, schedules and reports
- Refer to Structural Engineer information and Fire Strategy report for all fire rating requirements to structural elements
- Refer to MEP security drawings for access control and fire alarm system requirements
- Construction Record drawings and any As-Built survey information for adjoining Victoria Riverside must be considered

Drawings to be read in junction with:
- Architectural Drawing Series
- Architectural specification
- Structural engineer's drawings, reports and specification
- Acoustic engineer's drawings, reports and specification
- MEP engineer's drawings, reports and specification
- Fire engineer's Fire Strategy report
- Contractor supplier drawings, reports and specification

Concierge, Entrance Lobby and Amenity spaces in separate Interior Design Package. Partitions, linings, and doors scoped only.

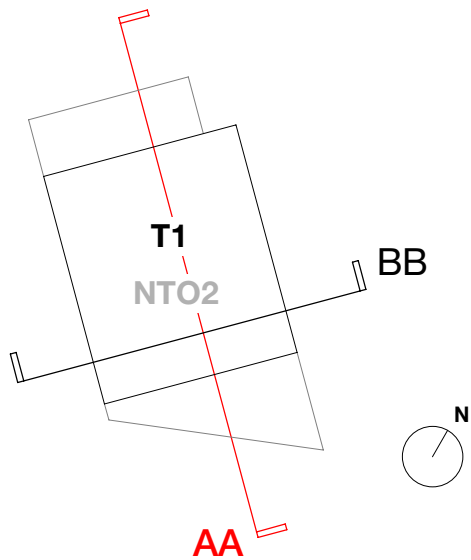

Key Plan - Building Section A-A

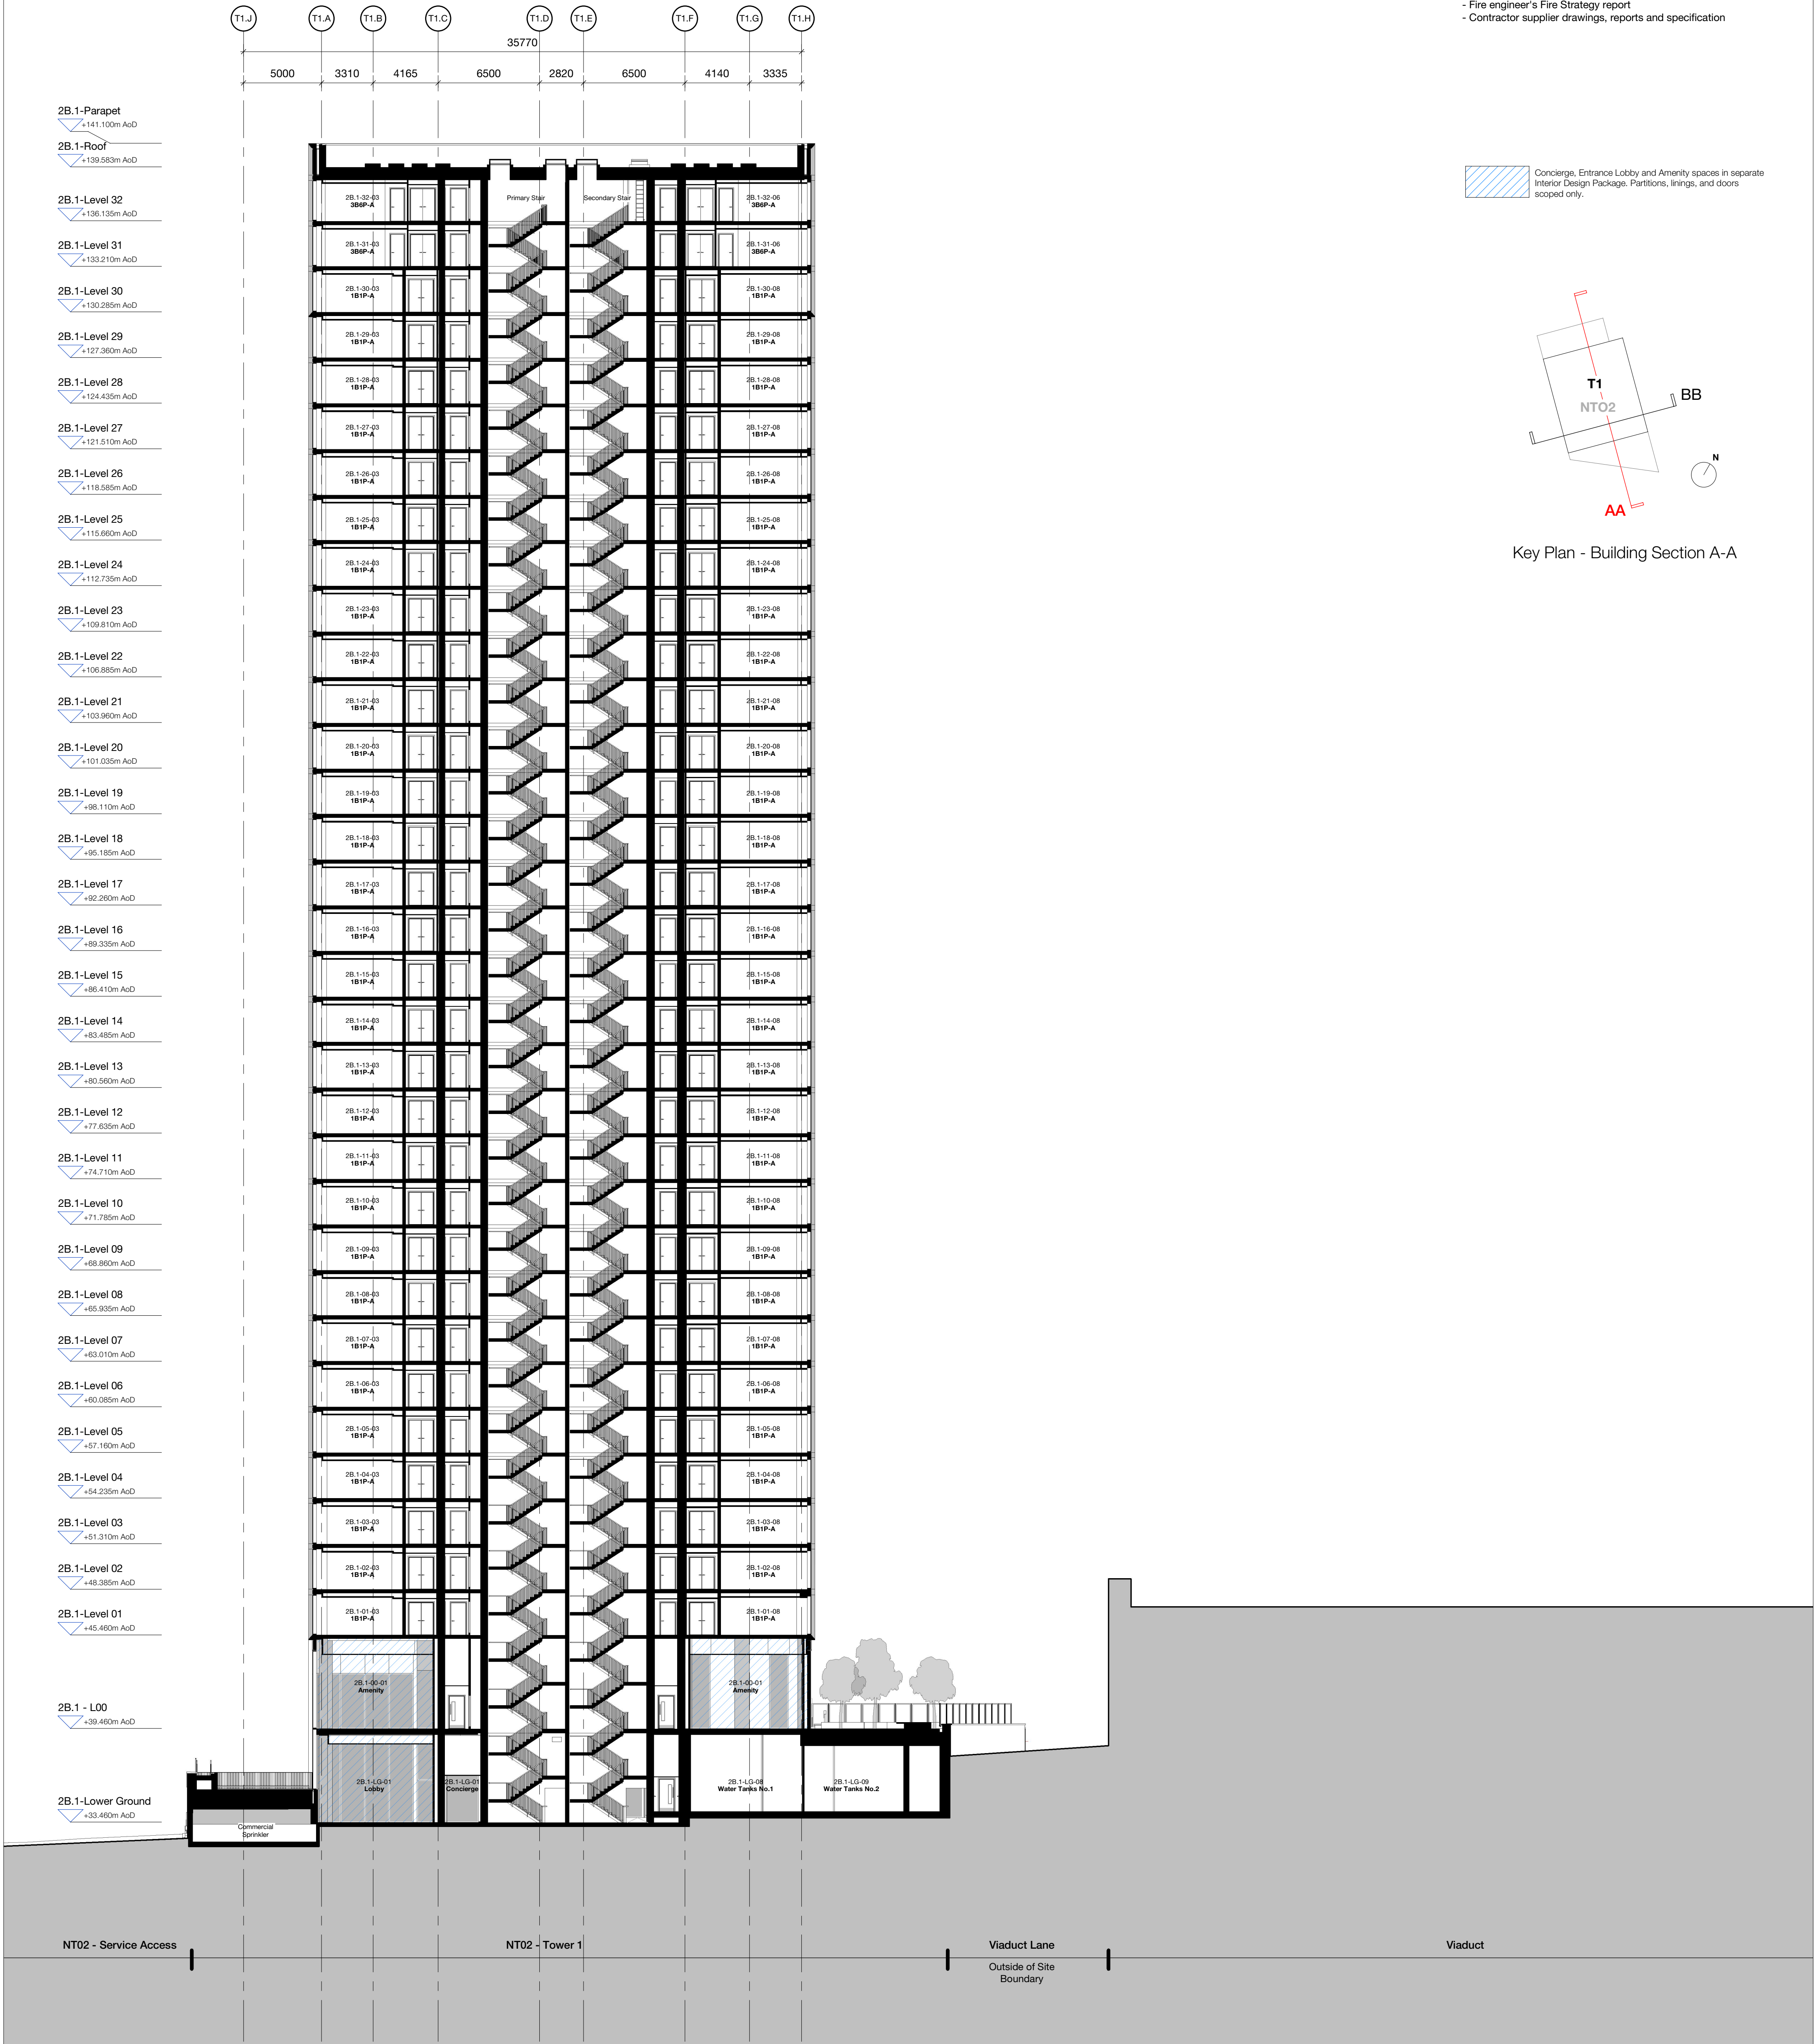

1 NT02 - Building Section A-A
1 : 200

Rev	Description	Date
P01	For General Arrangement Coordination	30.08.2024
P02	For Coordination - GA Sections & Elevations	20.01.2025
P03	For Information	02.05.2025

Copyright Hawkins\Brown Architects
No implied licence exists. This drawing should not be used to calculate areas for the purposes of valuation. Do not scale this drawing. All dimensions to be checked on the site by the contractor and such dimensions to be their responsibility. All work must comply with relevant British Standards and Building Regulations requirements. Drawing errors and omissions to be reported to the architect. To be read in conjunction with Architect's specification and other consultant information.

Scale @ A1

1 : 200

Drawn By

AG

Drawing No.

RDB-HBA-T1-ZZ-DR-A-200300

Date

August 2024

Checked By

FR

Rev

P03

Job Number

210263

Status

S2

Purpose of Issue

For Information

Project

Red Bank NT02
Dantzie Street
Manchester
M4 4HF

Drawing

T1 - Proposed GA Section A-A

26-28 Hilton Street
Manchester M1 2EH

mail@hawkinsbrown.com
hawkinsbrown.com

Hawkins\Brown