



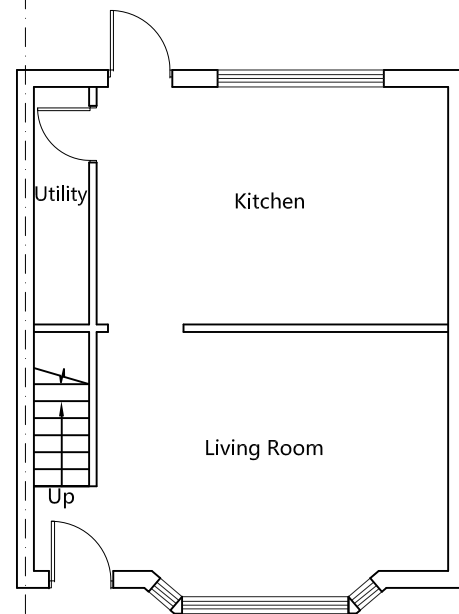

Existing
Ground Floor Plan

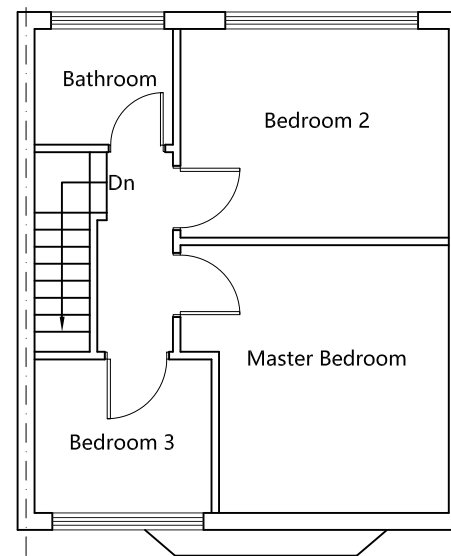

Existing
First Floor Plan

Scale 1:100 0 1 2.5 5 10m



Project
23 NUFFIELD ROAD
MANCHESTER M22 9UG

Drawing
EXISTING PLANS

Dwg No. 101	Date DECEMBER 2025
-----------------------	------------------------------

Scale @ A3	1:100
-------------------	-------