




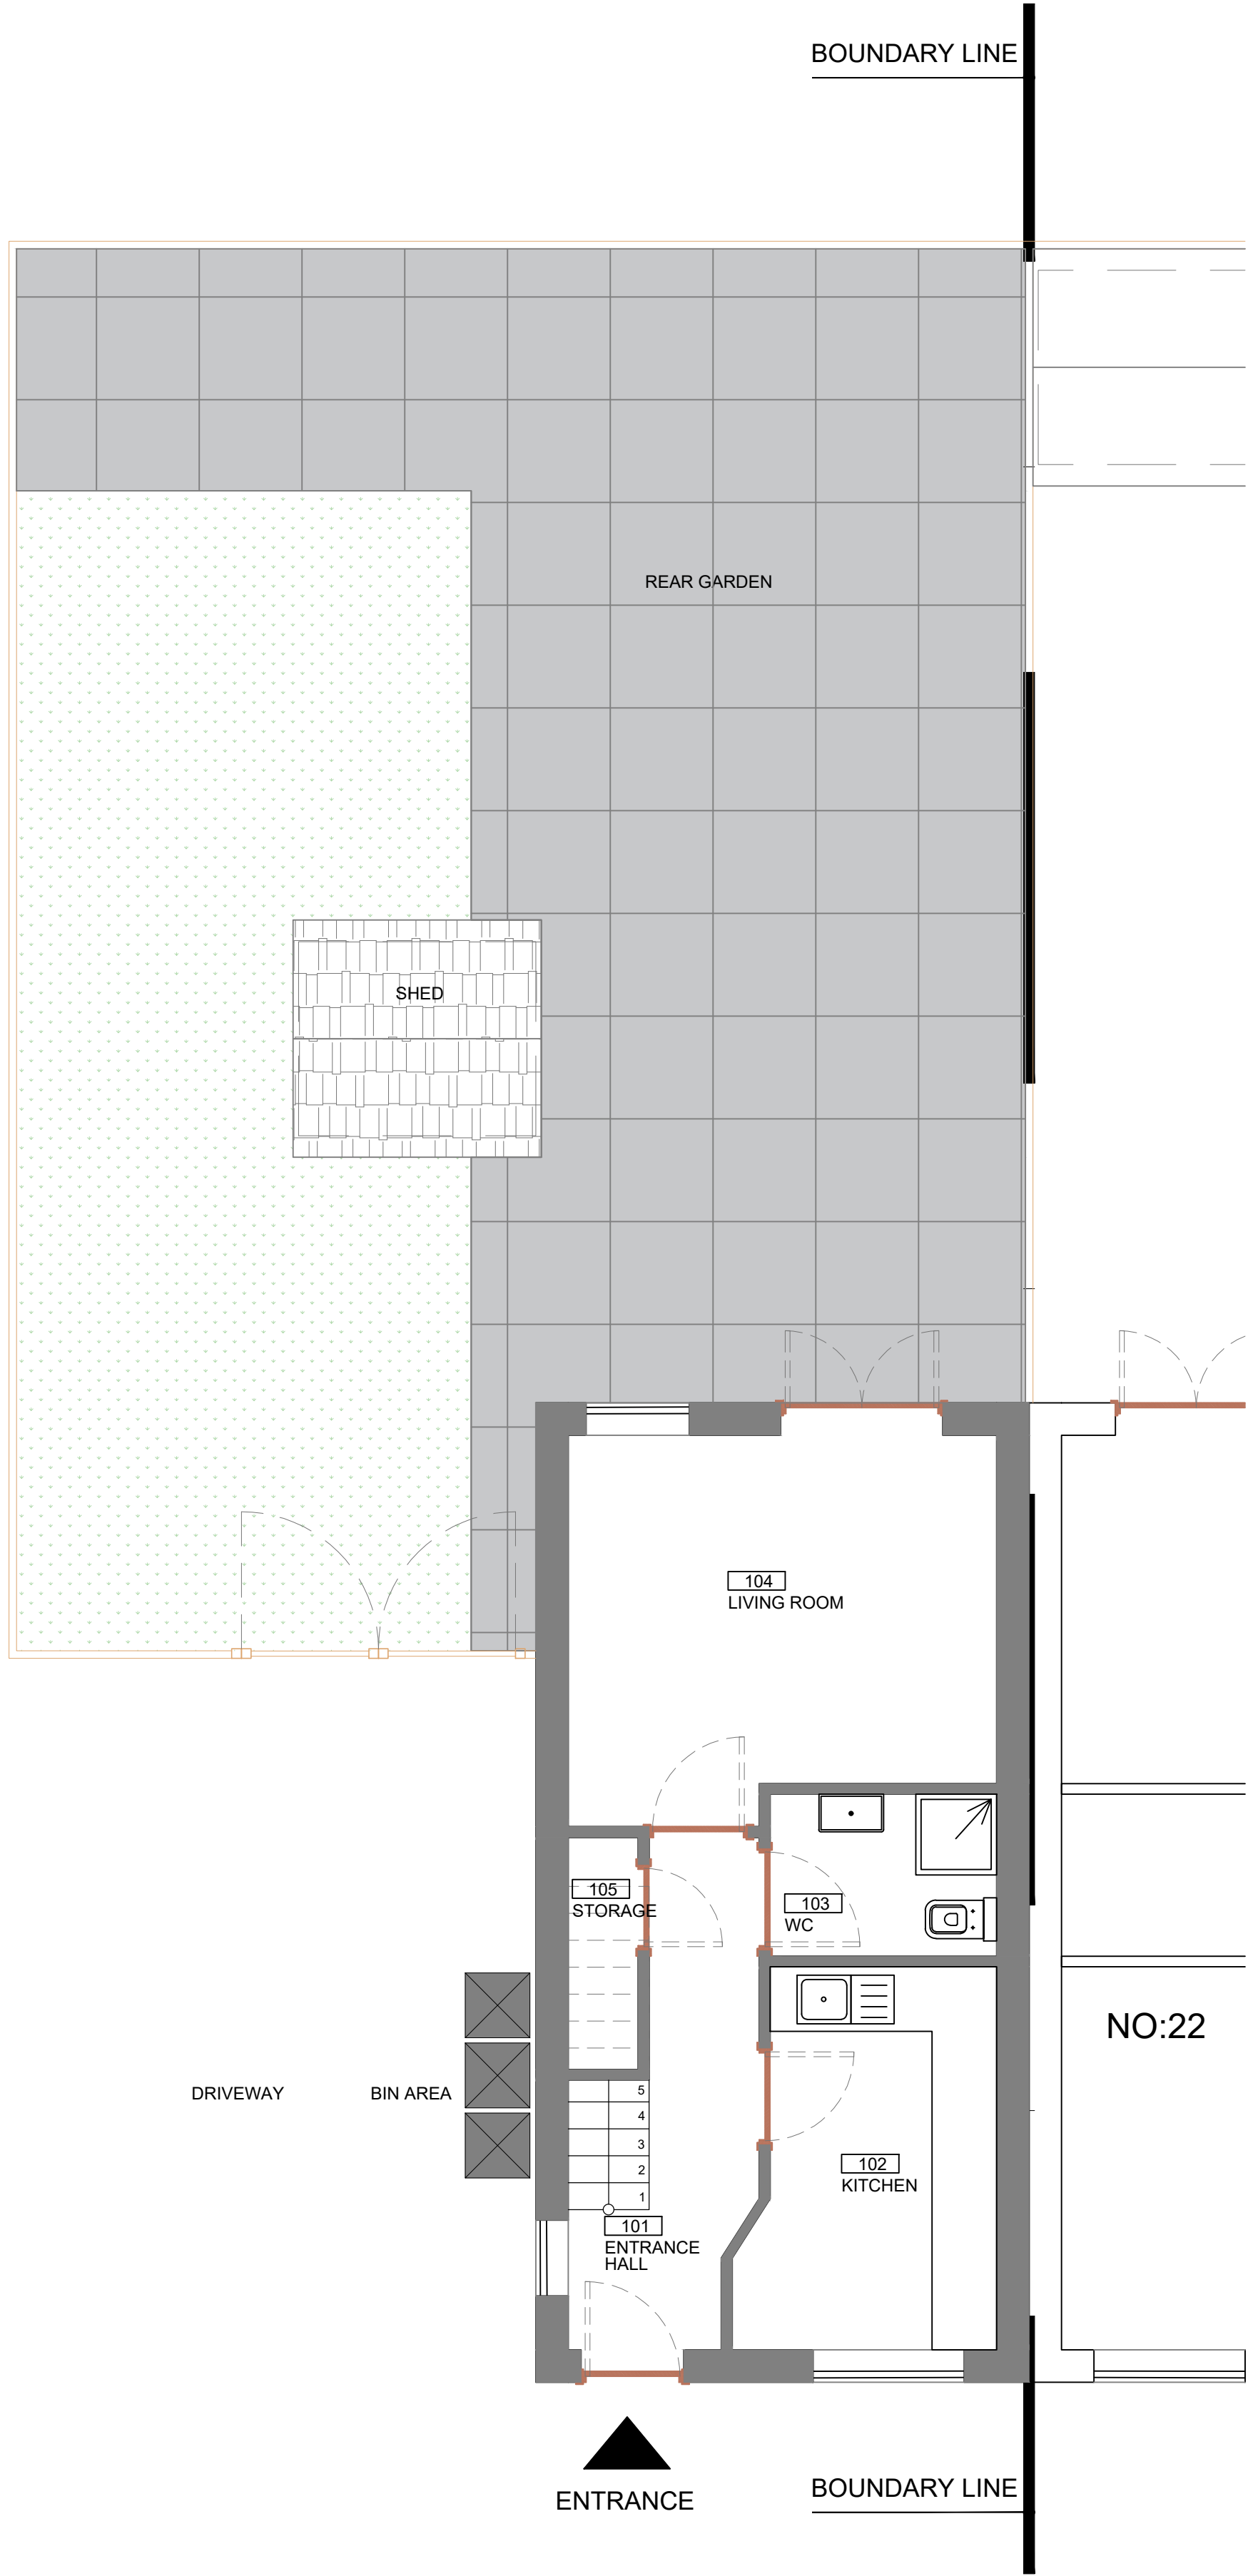

EXISTING
GROUND FLOOR PLAN
SCALE: 1/50

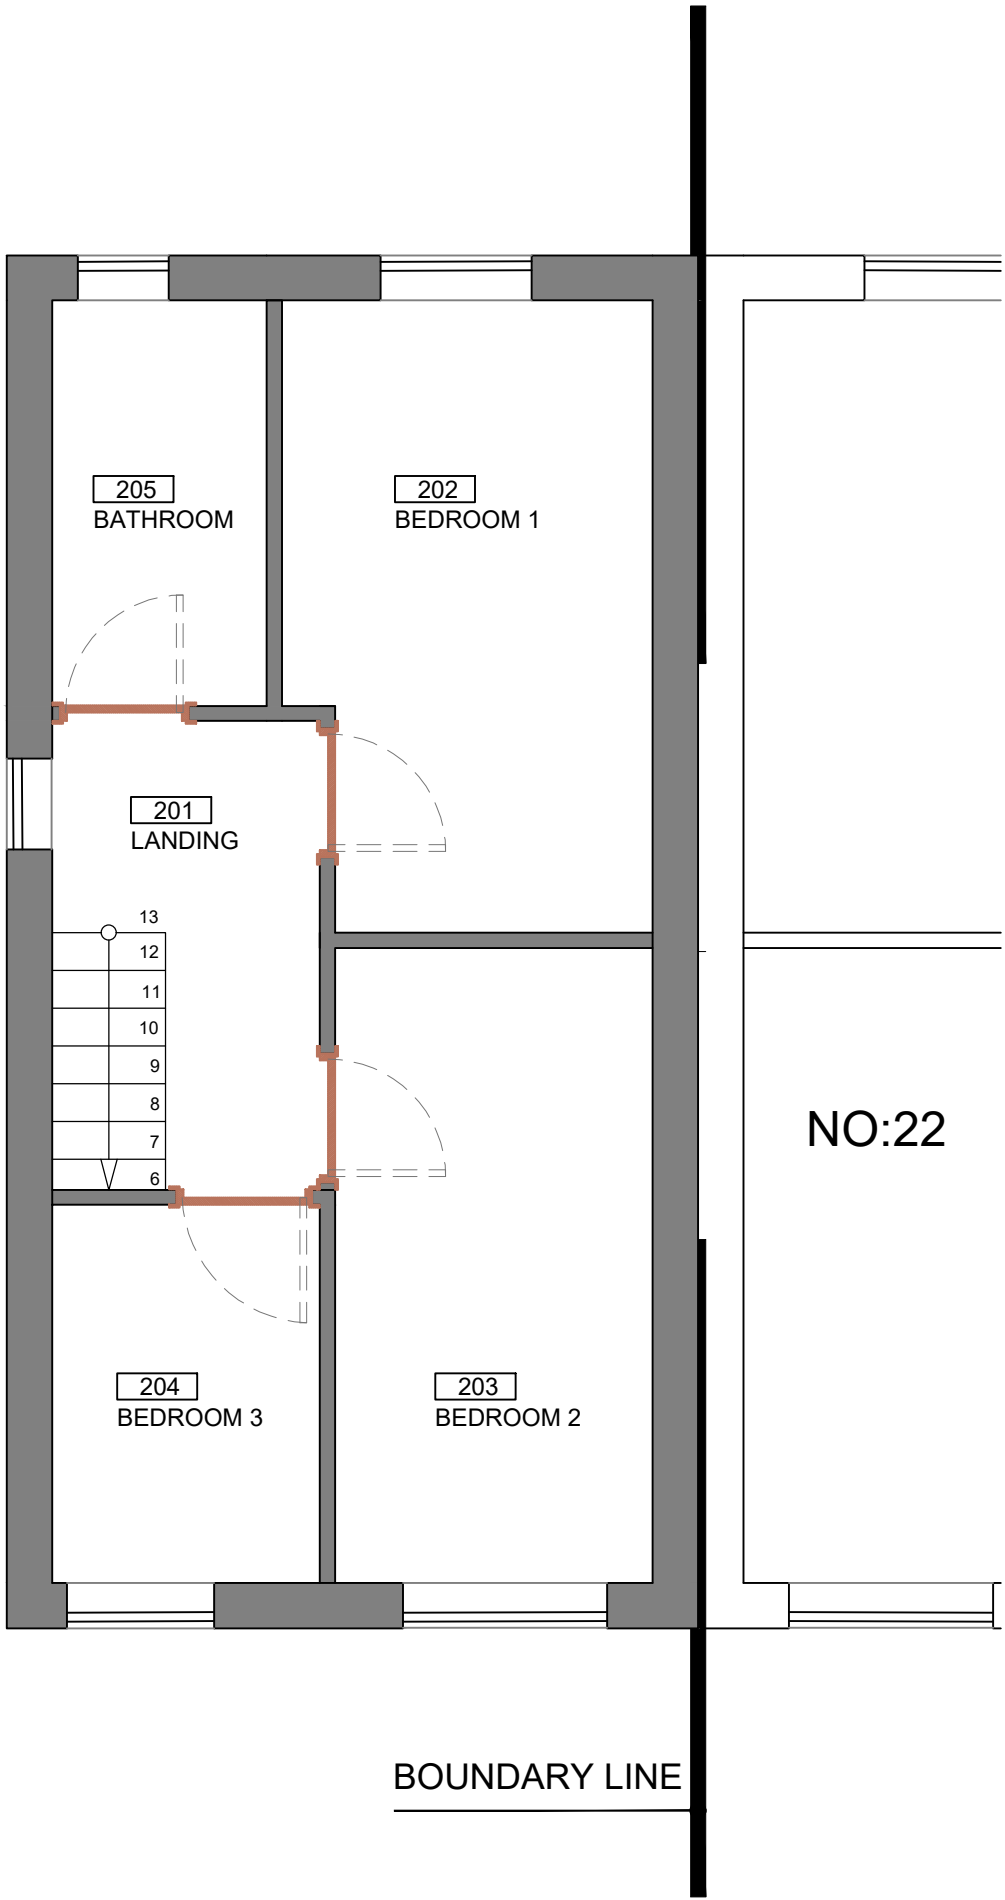

EXISTING
FIRST FLOOR PLAN
SCALE: 1/50

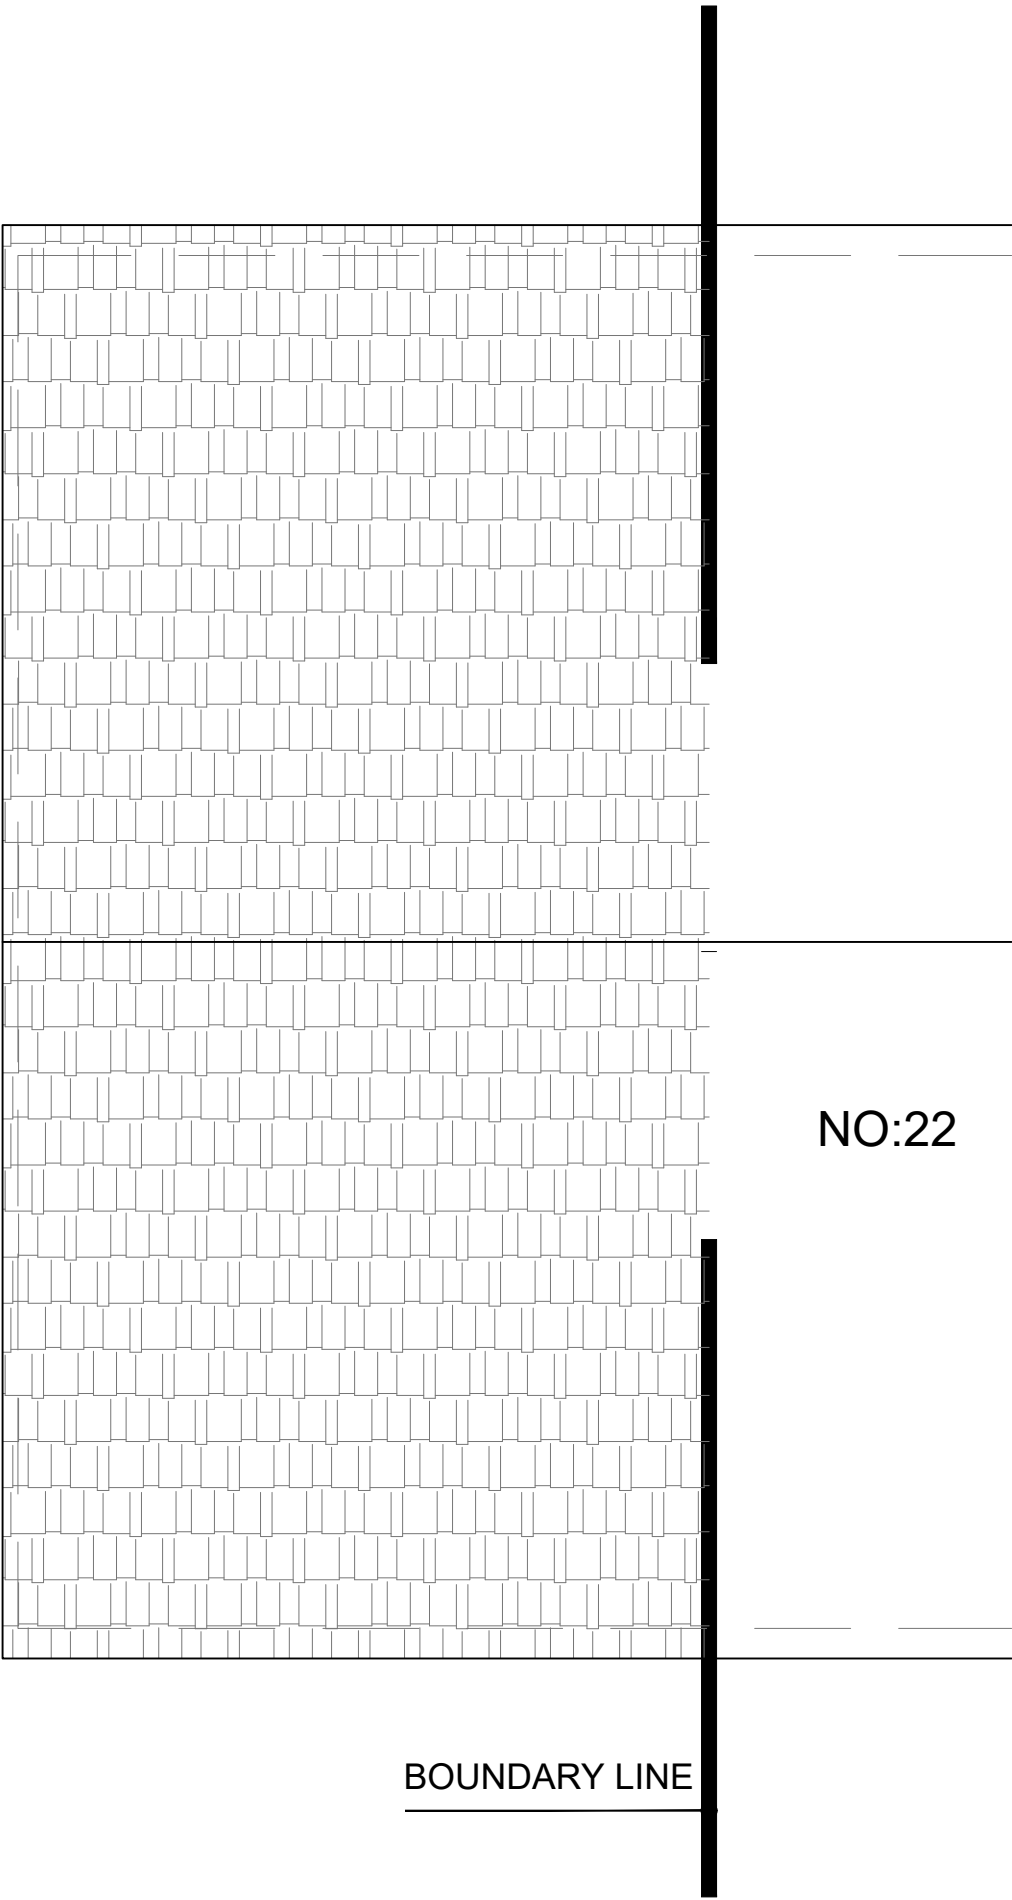

EXISTING
ROOF PLAN
SCALE: 1/50

REV	DATE	DESCRIPTION
Notes All dimensions and levels to be checked on site by contractor prior to preparation of shop drawings and commencement of work on site. All dimensions are in centimetres unless stated otherwise. This drawing and the copyrights and patents therein are the property of the Designer and may not be used or reproduced without consent. This drawing is to be read in conjunction with all relevant consultants' and/or specialists' drawings/documents and any discrepancies or variations are to be notified to the Designer before the affected work commences.		
18 Marshall Road Woolston Warrington Cheshire WA1 4BS tel 0744 405 6083 email g.malkoc@gusuudesign.co.uk		



Project: 24 Metcombe Way Manchester M11 3BY		
Drawing title: Existing Ground Floor Plan, First Floor Plan and Roof Plan		
Scale:	1/50 - A1	Status:
Drawn by:	G.MALKOC	Date: DECEMBER 2025
Project no:	0925/METCOM	Revision: 03