



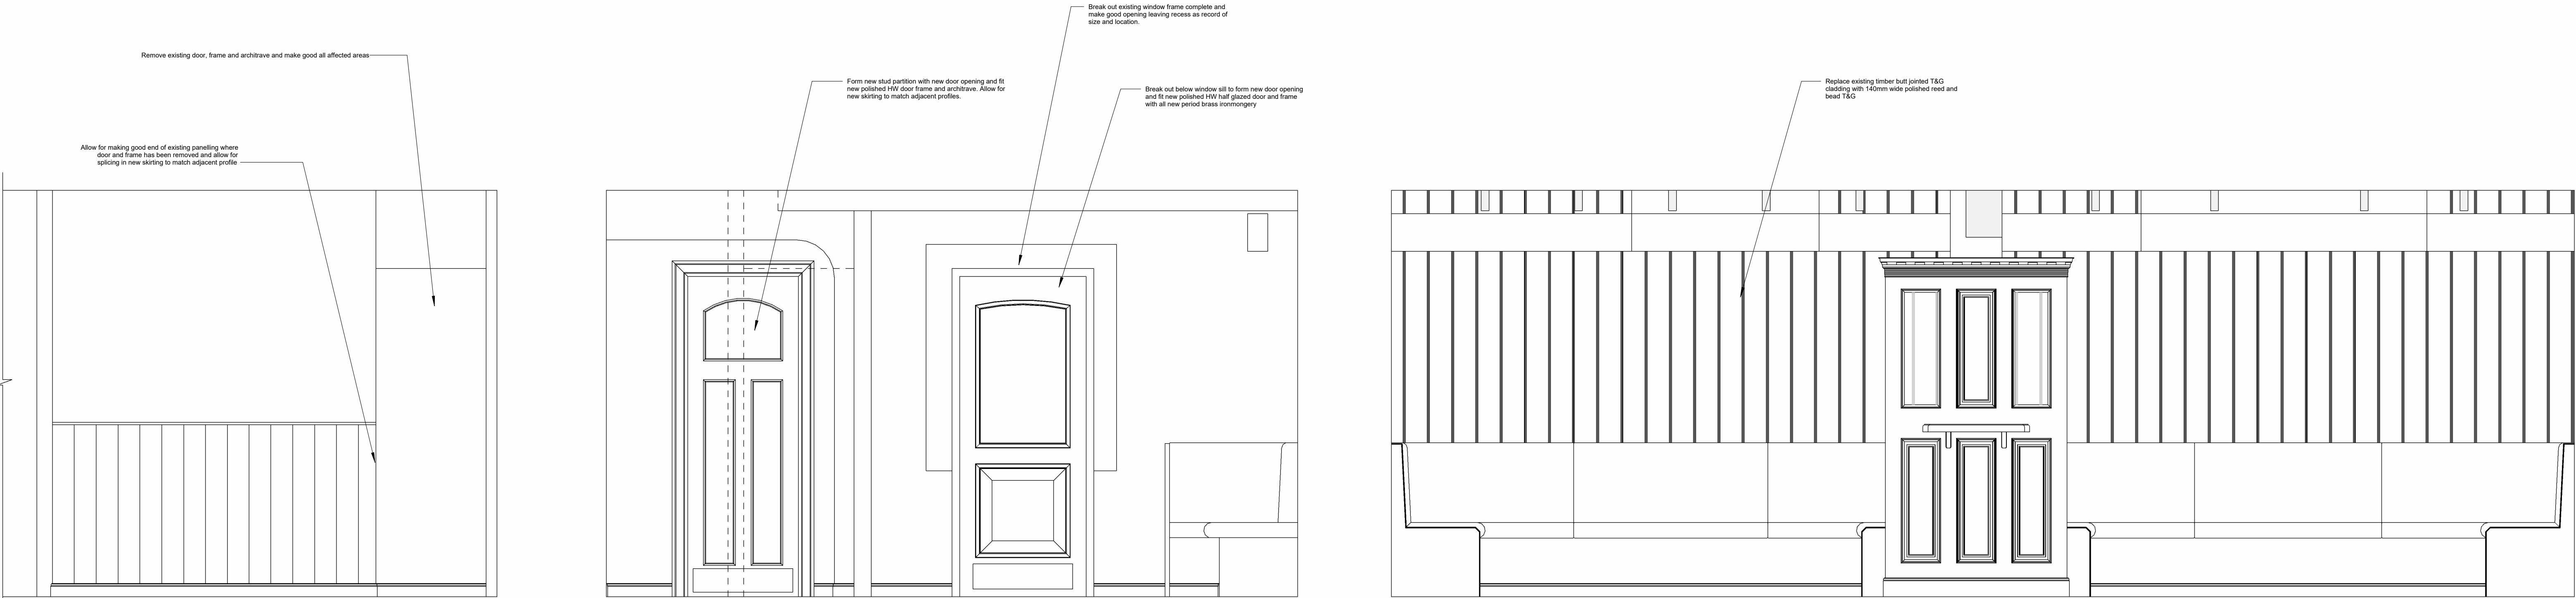

Proposed Elevation 1

Proposed Elevation 2


Proposed Elevation 3

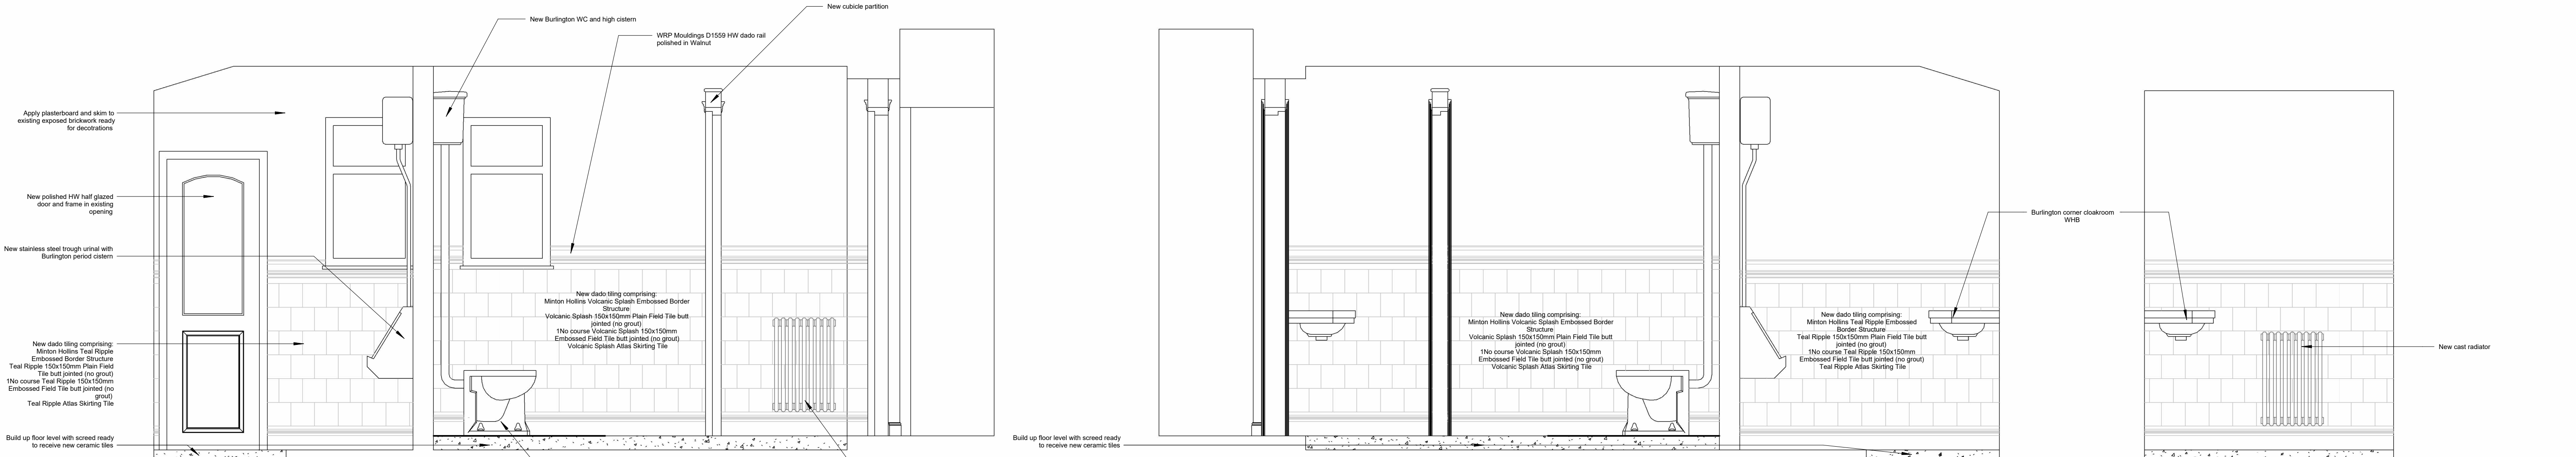

Proposed Elevation 4

Proposed Elevation 5

Proposed Elevation 6

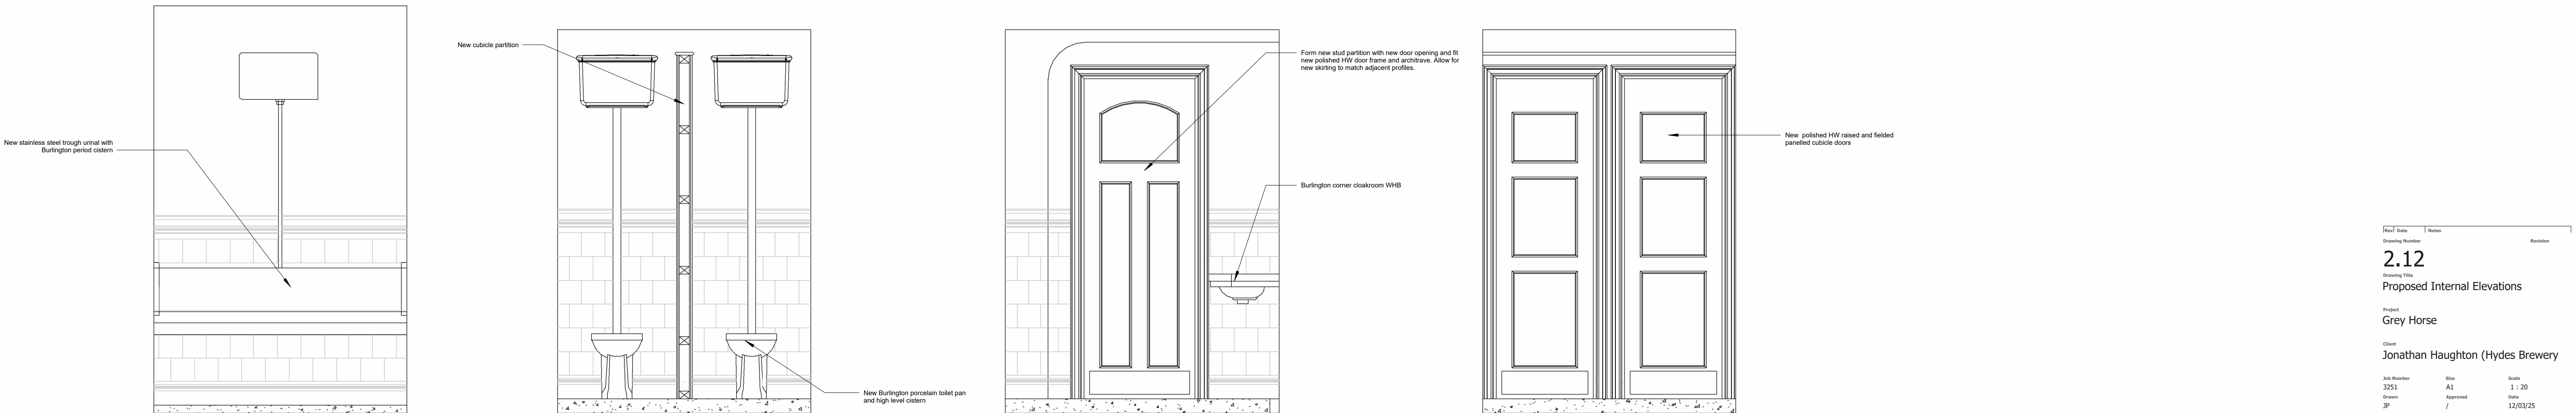

Proposed Elevation 7

Proposed Elevation 8

Proposed Elevation 9

Proposed Elevation 10

Proposed Internal Elevations
1 : 20

TO BE READ IN CONJUNCTION WITH DRG 3251 2.11 PROPOSED GROUND FLOOR PLAN - PROPOSED INTERNAL ELEVATION KEY

Rev	Date	Notes	Revision
2.12			
Drawing Title			
Proposed Internal Elevations			
Project			
Grey Horse			
Client			
Jonathan Houghton (Hydes Brewery)			
Job Number	Size	Scale	
3251	A1	1 : 20	
Drawn	Approved	Date	
JP	/	12/03/25	

mgi

THIS DRAWING REMAINS THE COPYRIGHT OF MGI PARTNERS
AND IT MUST NOT BE COPIED OR REPRODUCED WITHOUT WRITTEN CONSENT.
ALL SETTING OUT, DIMENSIONS AND LEVELS SHOULD ONLY BE TAKEN FROM THE
FIGURES DIMENSIONS VALUES STATED ON THIS DRAWING. NO ATTEMPT SHOULD BE
MADE TO SCALE FROM THE DRAWING. ALWAYS ASK IF YOU REQUIRE
MORE INFORMATION.
ANY VARIATION BETWEEN DRAWINGS AND SITE CONDITIONS ARE TO BE REPORTED
TO MGI PARTNERS IMMEDIATELY. ALL CONTRACTORS MUST VISIT THE SITE AND ARE
SOLELY RESPONSIBLE FOR TAKING AND CHECKING ALL DIMENSIONS RELATIVE TO
THE WORK THEY ARE REQUIRED TO CARRY OUT.
THIS DRAWING MUST NOT BE USED ON SITE UNLESS ISSUED FOR CONSTRUCTION.