



Front Elevation
1 : 100




Right Elevation
1 : 100



Rear Elevation
1 : 100




Left Elevation
1 : 100

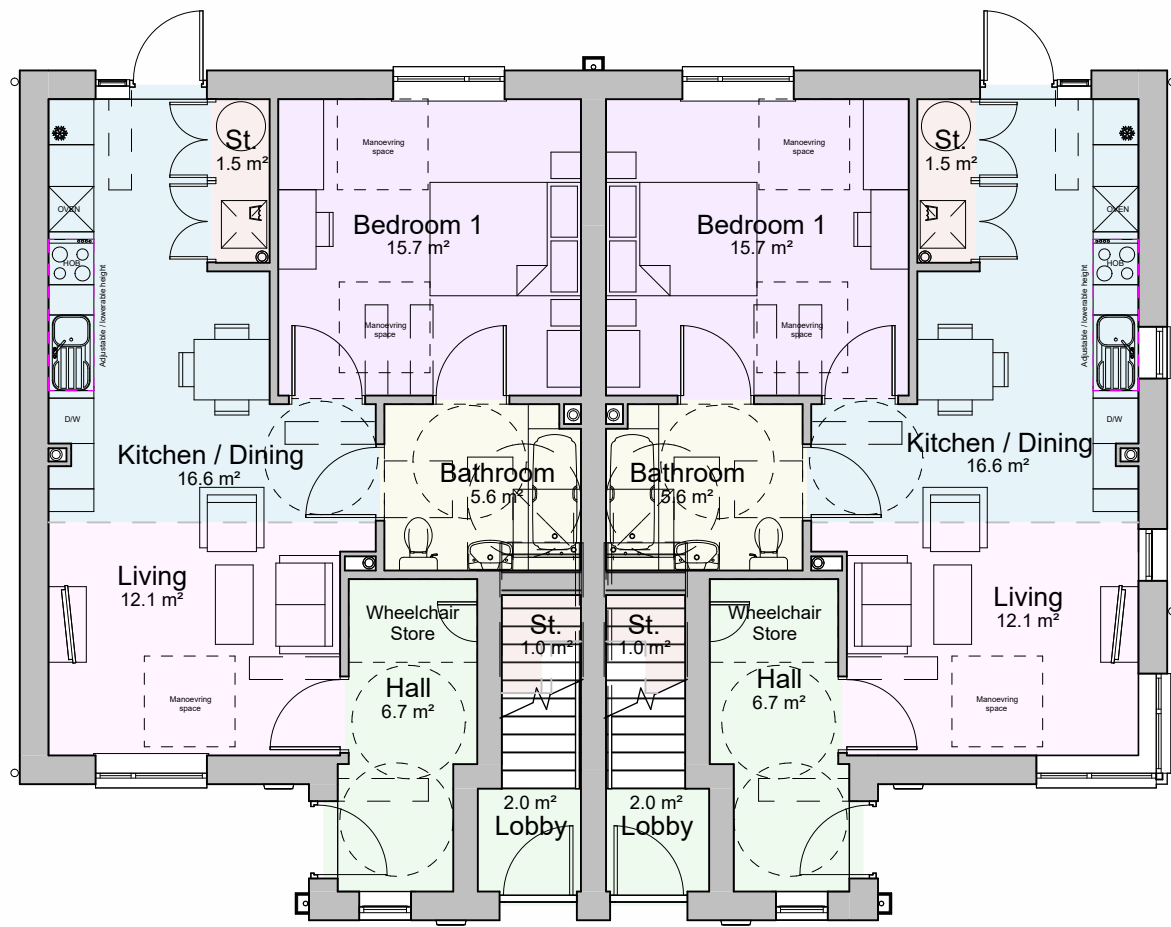

Plots 51 / 52
Type L3 M4(3) / L2

Plot 53 / 54
Type L2 / L3 M4(3)

Ground Floor Plan
1 : 100

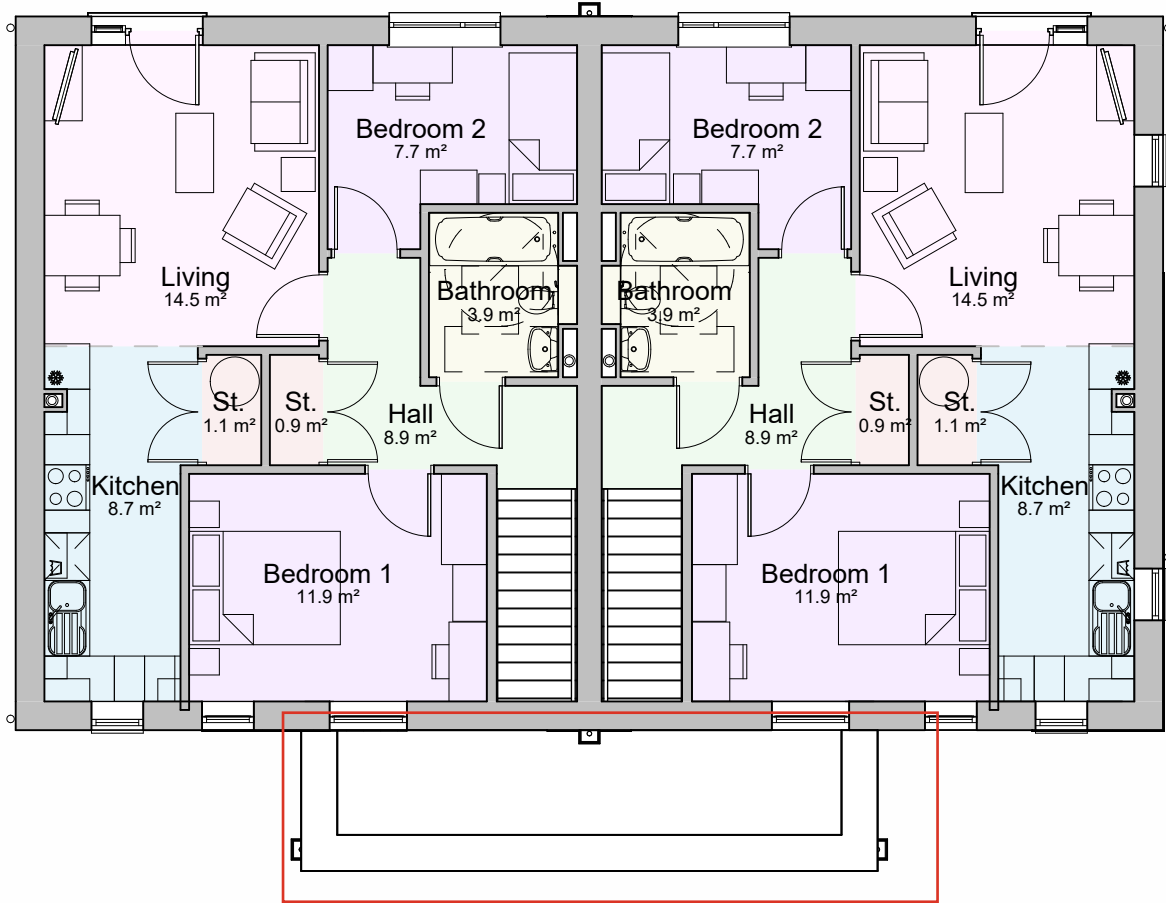


Plots 52
Type L2

Plot 53
Type L2

First Floor Plan
1 : 100

© Bowker Sadler Partnership Limited
This drawing is the subject of copyright which vests in Bowker Sadler Partnership Limited. It is an infringement of copyright to reproduce this drawing, by whatever means, including electronic, without the express written consent of Bowker Sadler Partnership Limited which reserves all its rights.
Bowker Sadler Partnership Limited asserts its rights to be identified as the author of this design
Drawing not to be scaled
Report Errors and Omissions to the Architect.
Check all dimensions on site
Drawing to be read in conjunction with the Health and Safety Plan and all relevant Risk Assessments

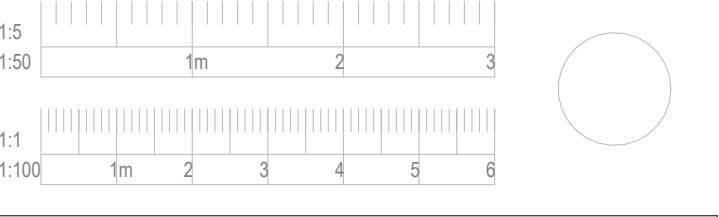

Gross Internal Area			
Plot No.	House Type	Level	Area
Plot 51	2B3P	00 GF Level	62.8 m²
			62.8 m²
Plot 52	2B4P	01 FF Level	61.2 m²
		00 GF Level	1.9 m²
Plot 53	2B4P	00 GF Level	1.9 m²
		01 FF Level	61.2 m²
Plot 54	2B3P	00 GF Level	62.8 m²
			62.8 m²

A	22.10.24	JC	Minor Planning Amendments	SW
Rev.	Date	Dim.		Chkd.

BowkerSadler

Project
Heatherdale Drive

Client
Mosscafe St Vincents

Drawing
Block 19 Plans & Elevations

Scale 1 : 100	Sheet Size @ A1	Drawn KS	Checked SW	Date 11/04/24
Project No. 21-026 - BSA -	Originator D -	Zone A -	Level 1042	Revision A
Status Planning				
Hatherlow House, Hatherlow, Romiley, Stockport, SK6 3DY 0161 406 7333 office@bowker-sadler.co.uk www.bowker-sadler.co.uk				