

EXISTING PHOTOS



EXISTING FASCIA PANEL

Large expanse of featureless surface. Multiple sections of folded aluminium, poorly installed, joints visible.




EXISTING FASCIA SIGNAGE

Not centred over door as drawings



EXISTING FASCIA PANEL CORNER


Multiple sections of folded aluminium, poorly constructed, joints visible and not following a natural curve

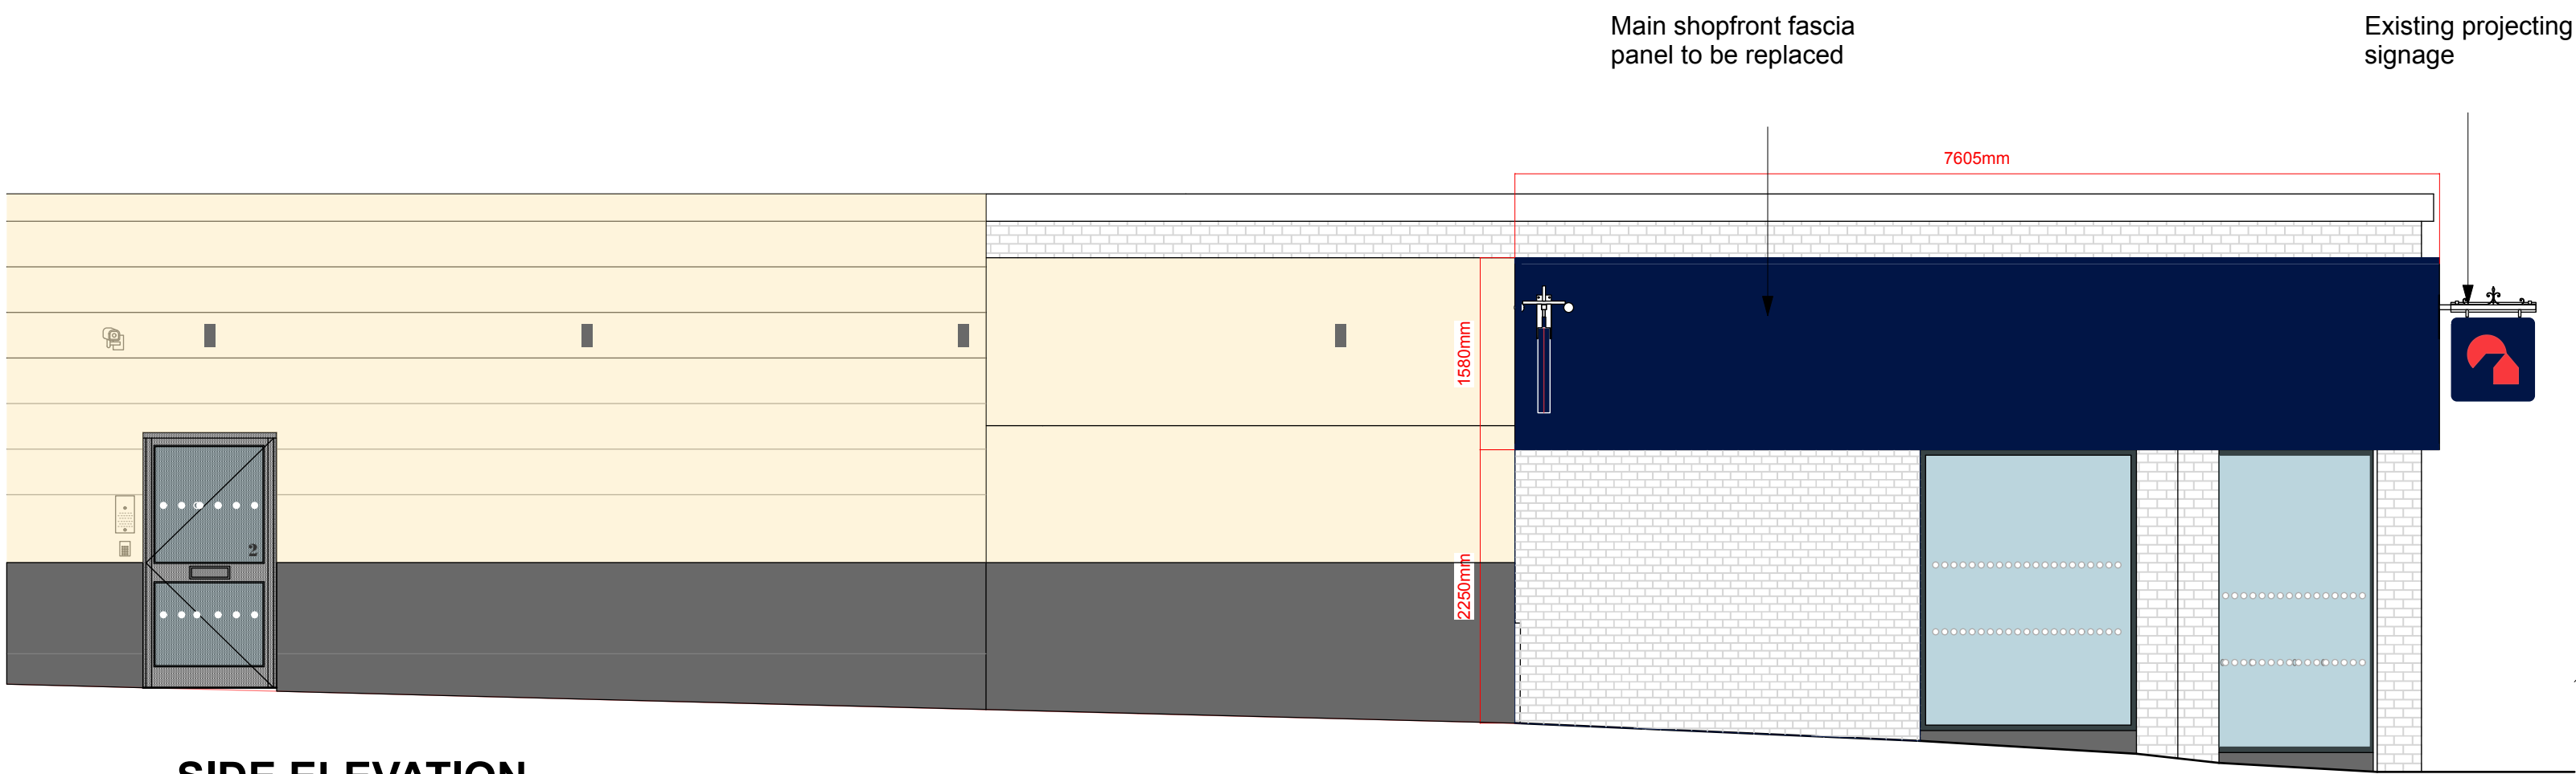

SIDE ELEVATION
Scale 1:100 @ A3



FRONT ELEVATION
Scale 1:100 @ A3

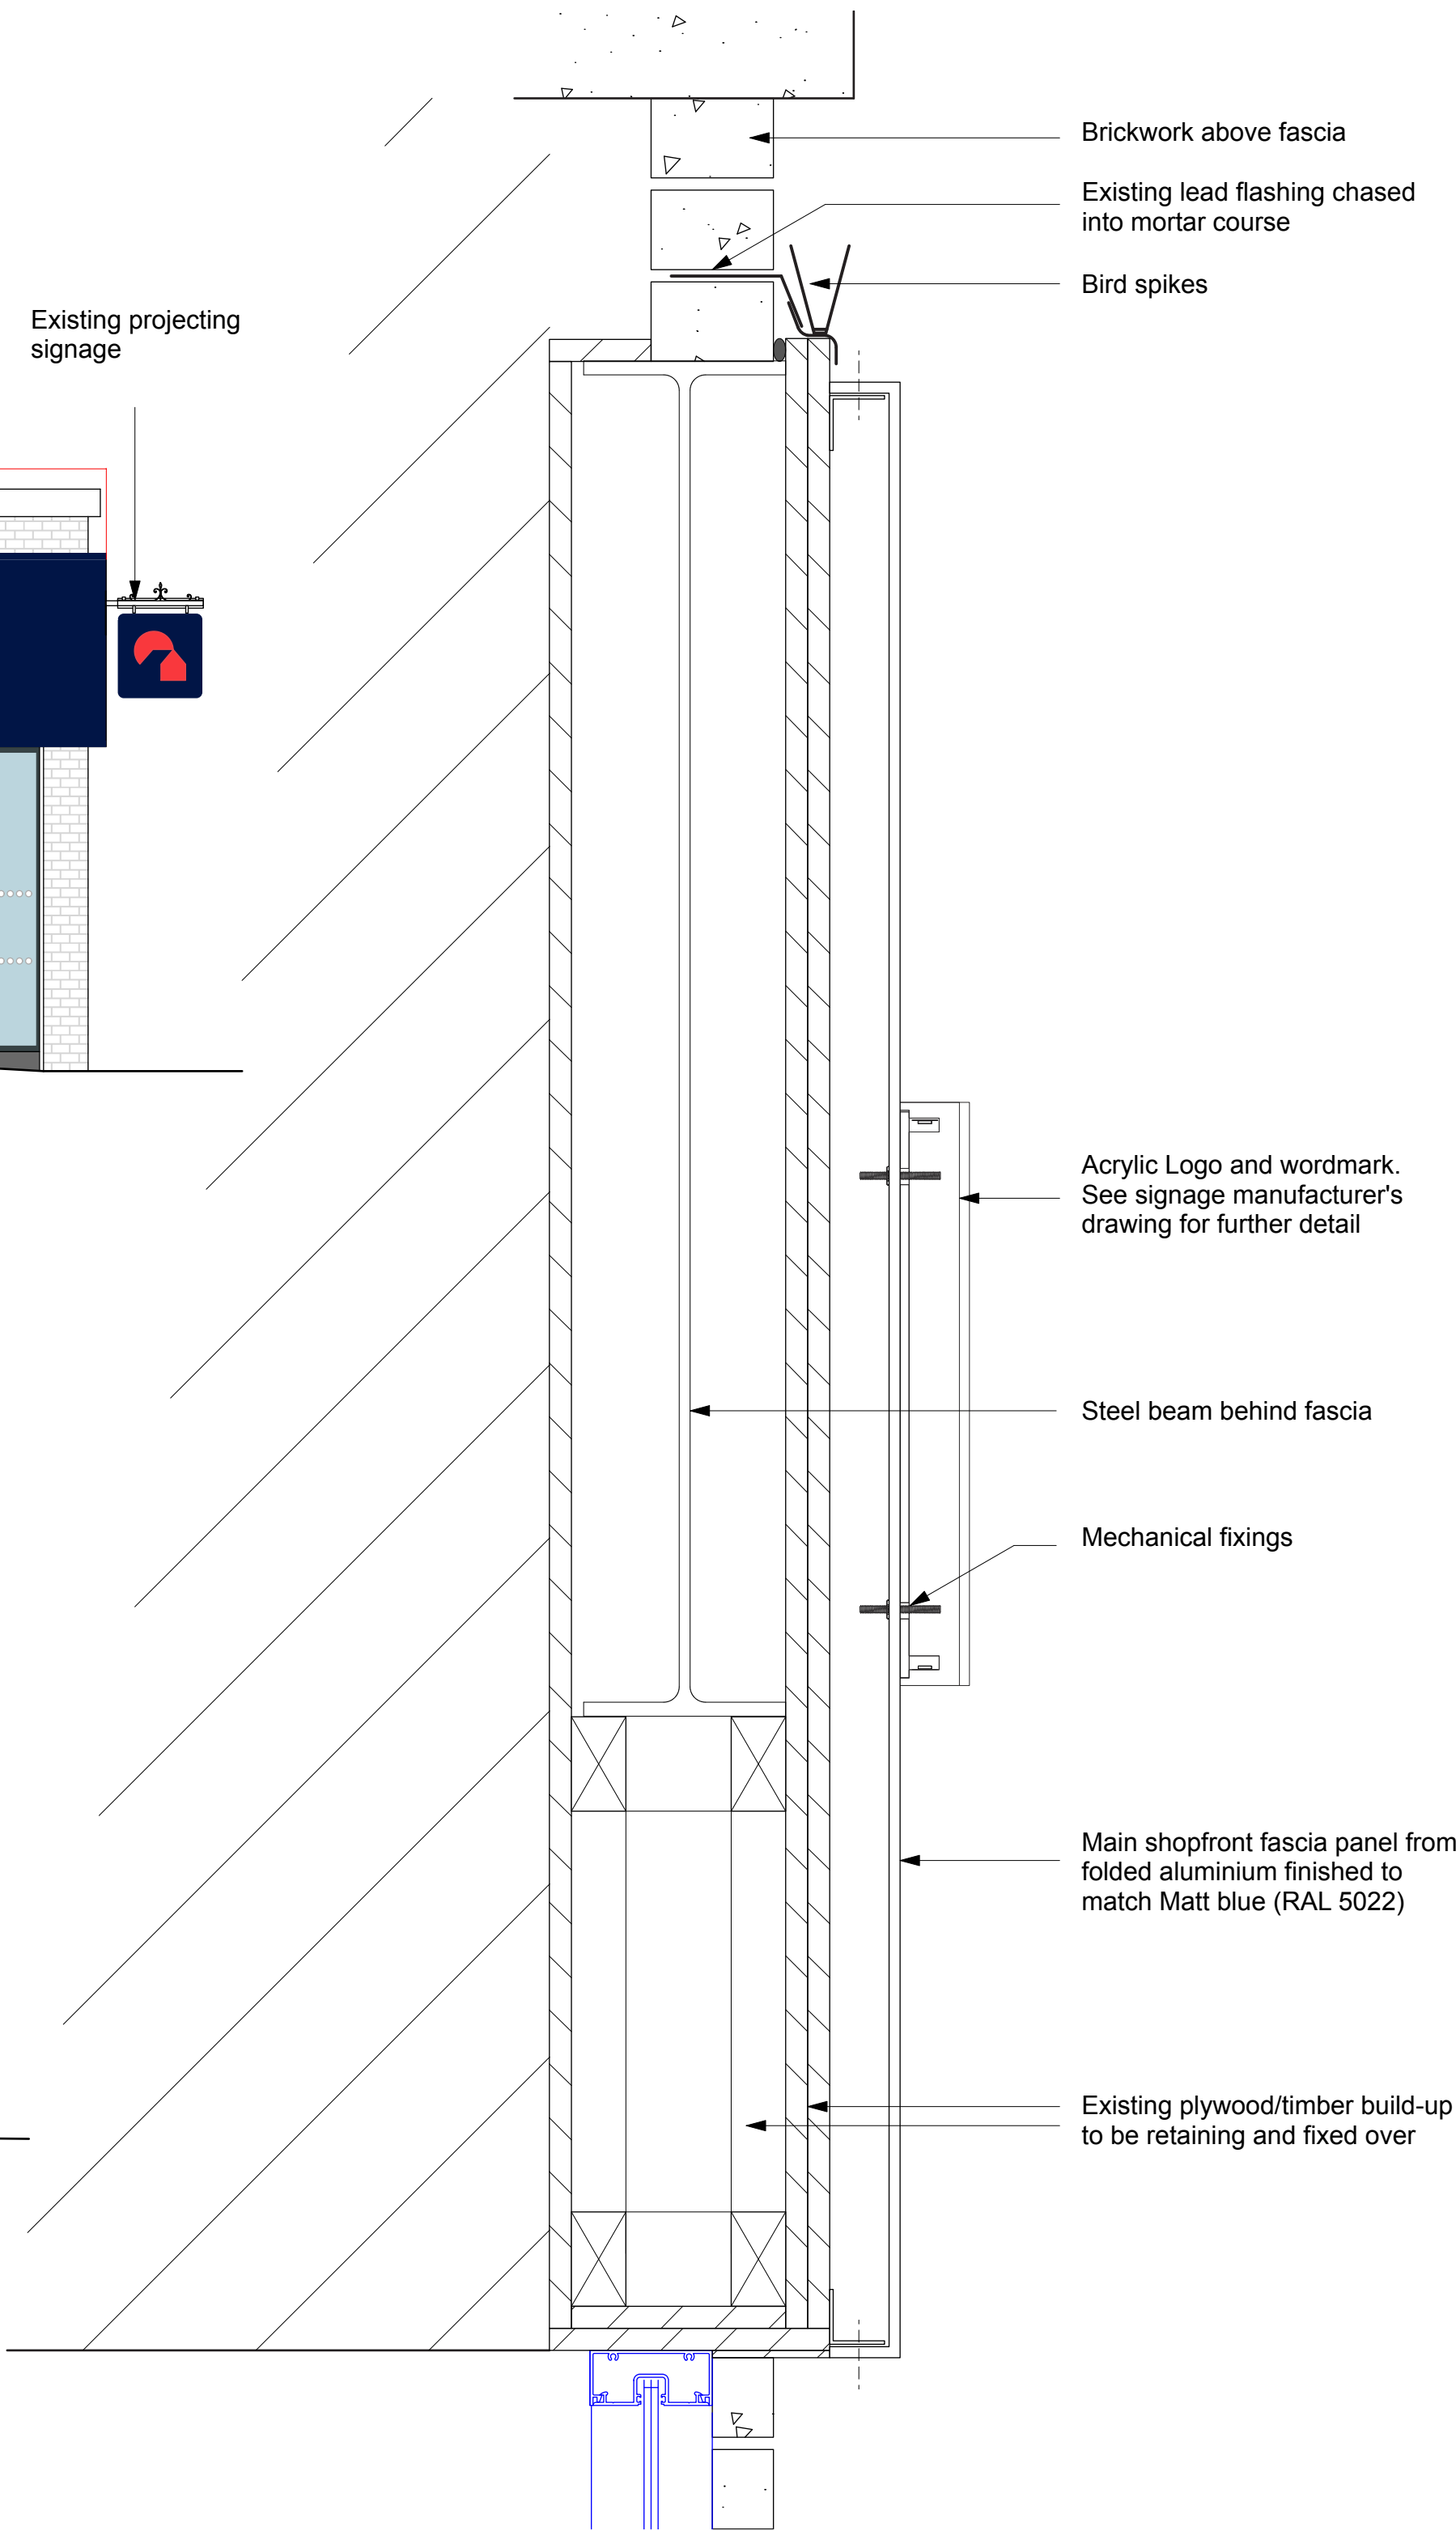

SECTION THROUGH EXOSTING FASCIA
Scale 1:10 @ A3