




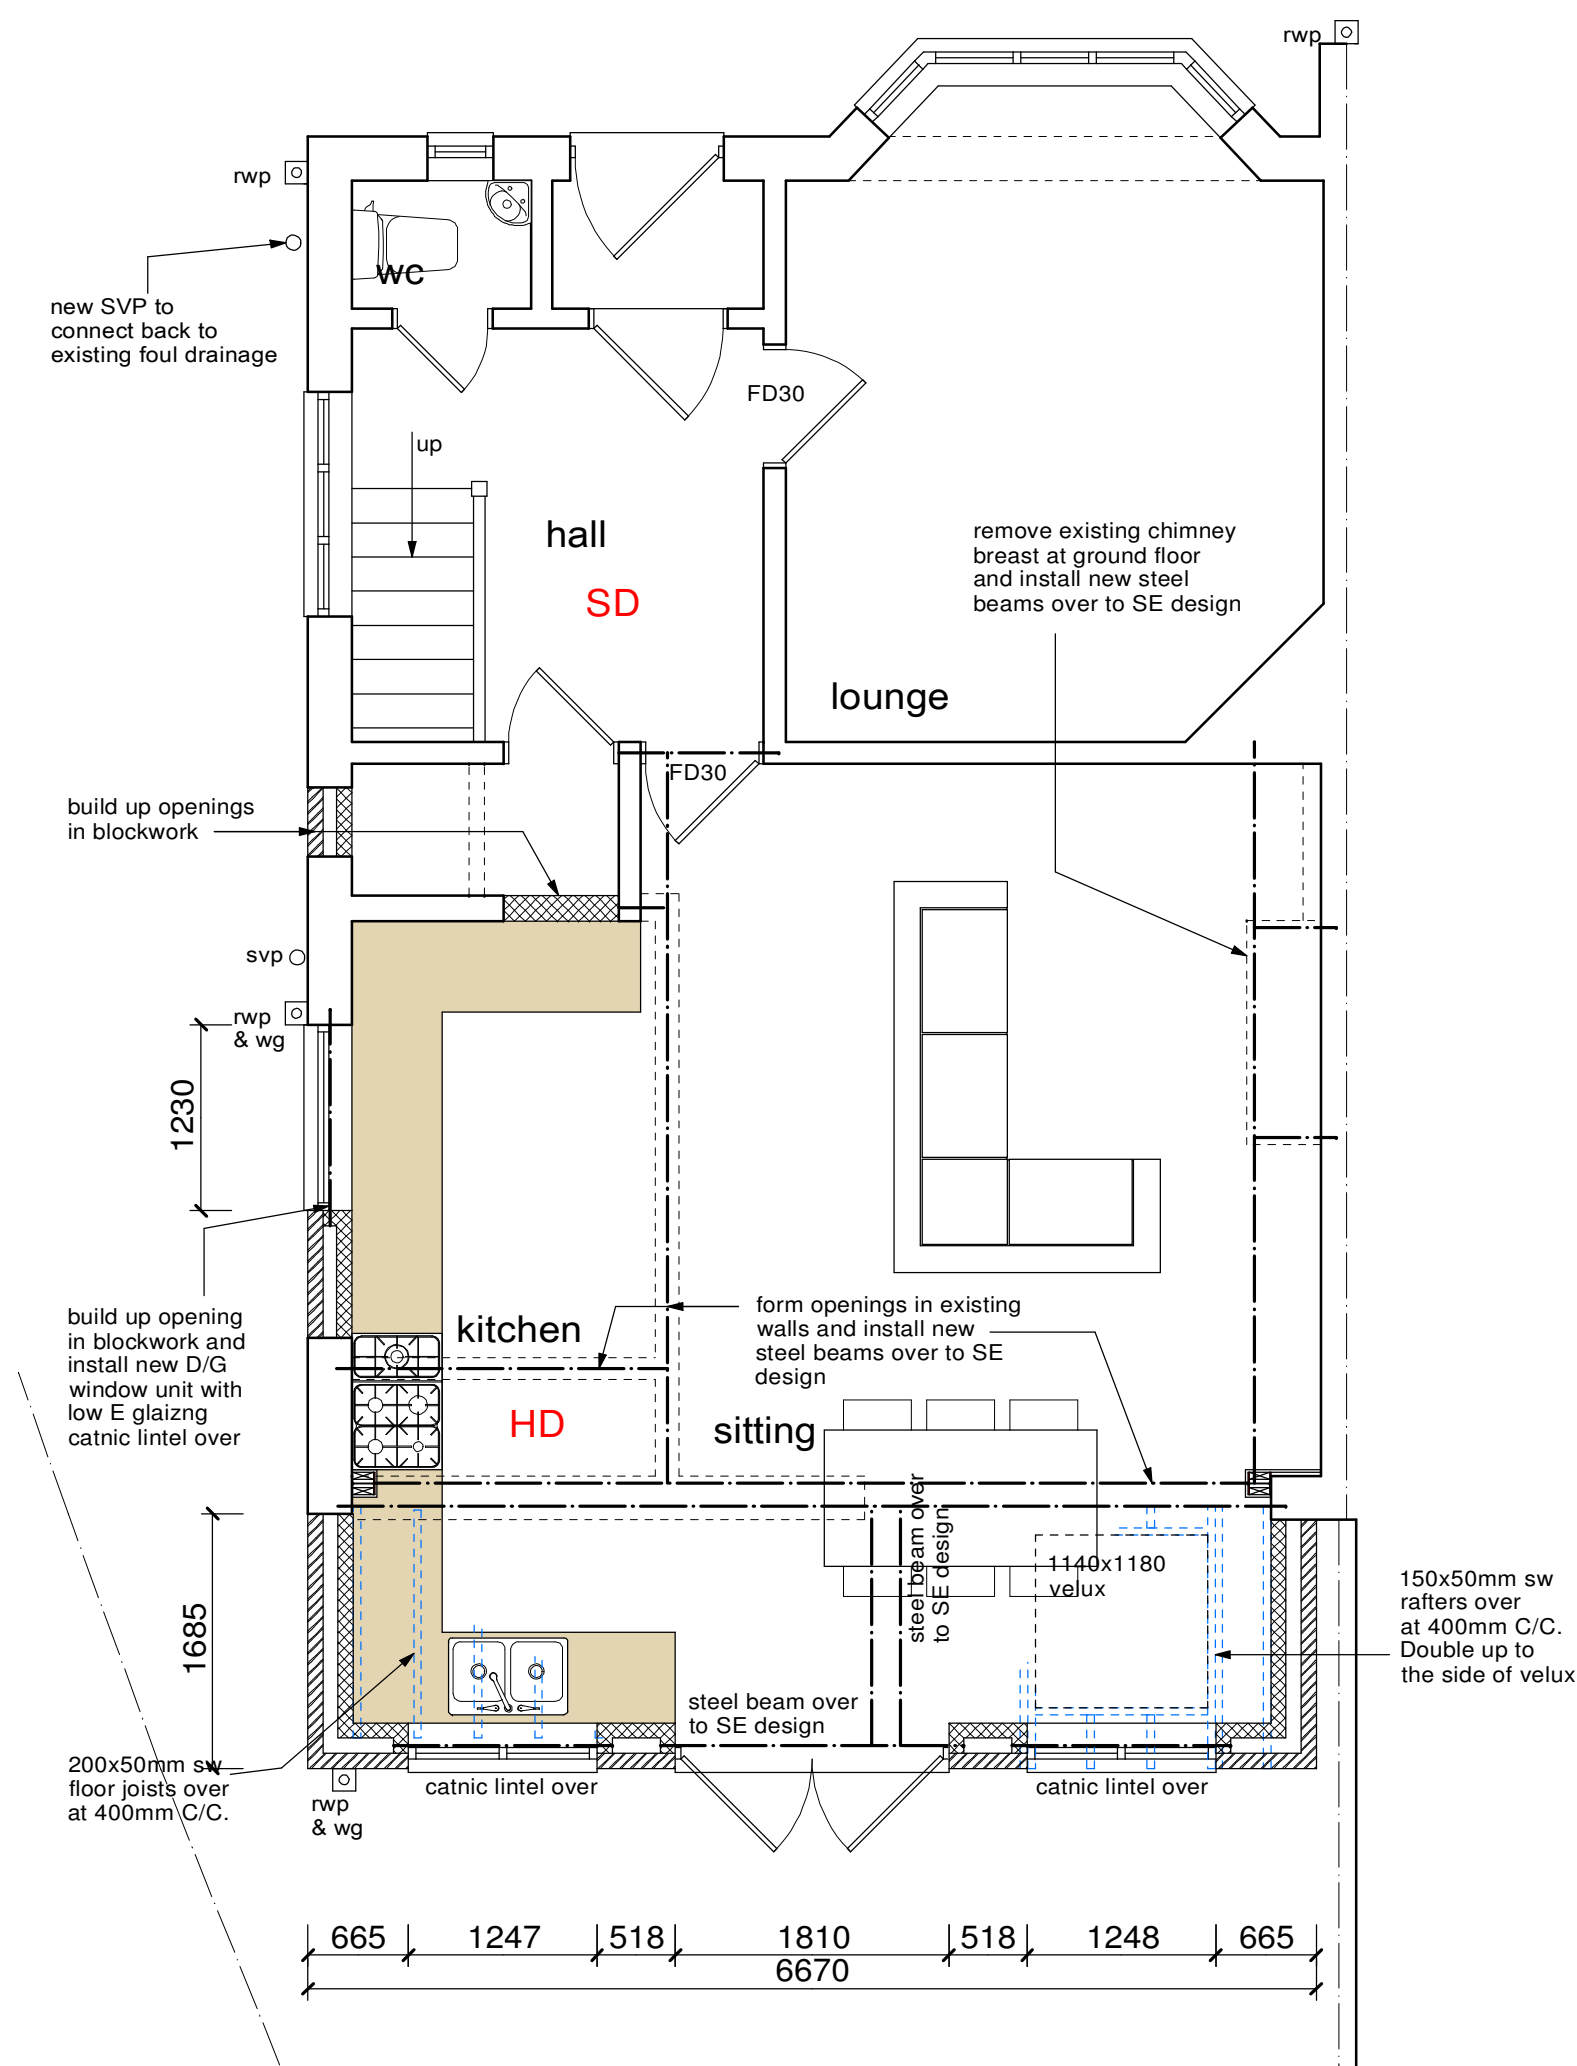

proposed ground floor plan

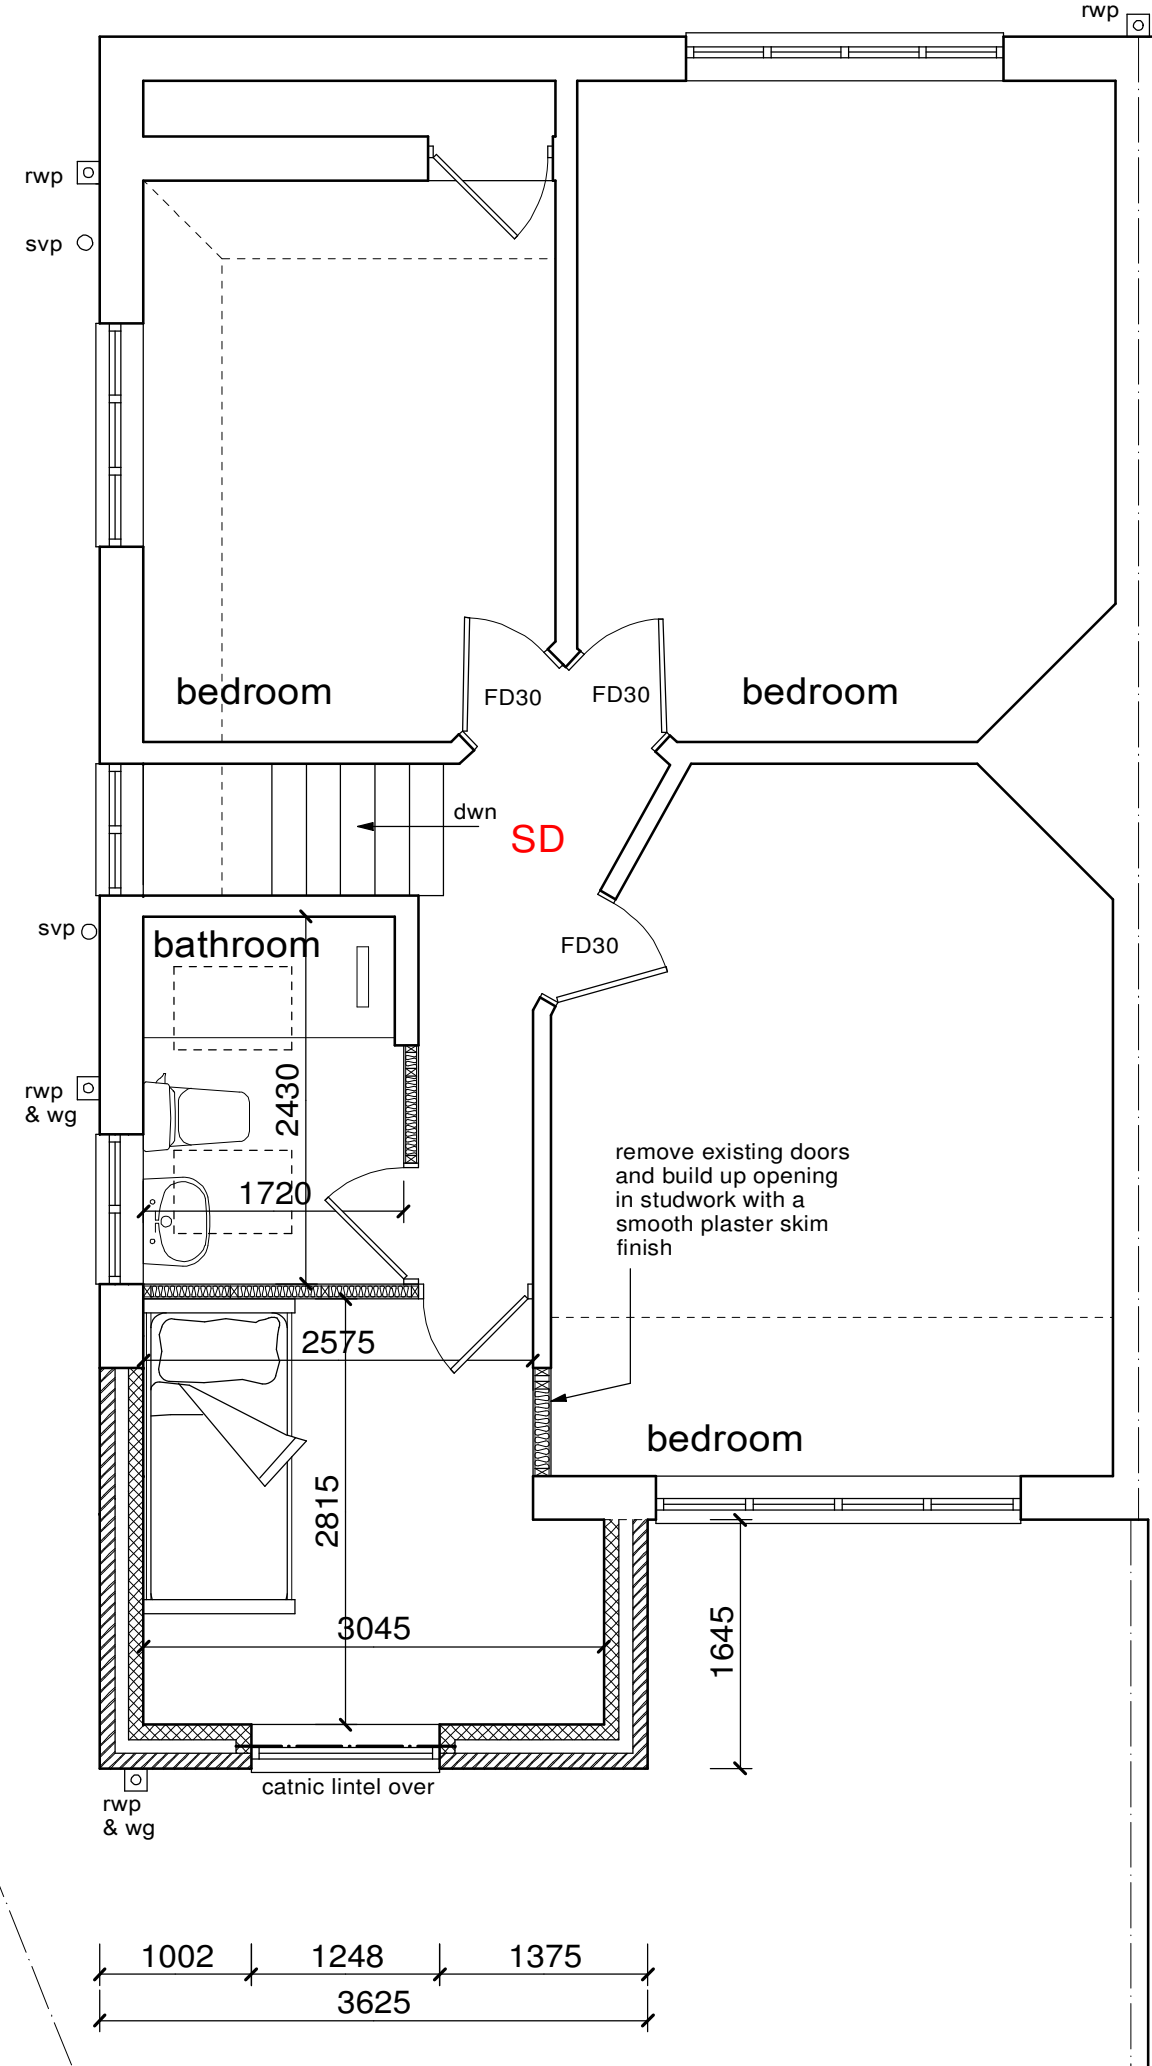


proposed first floor plan

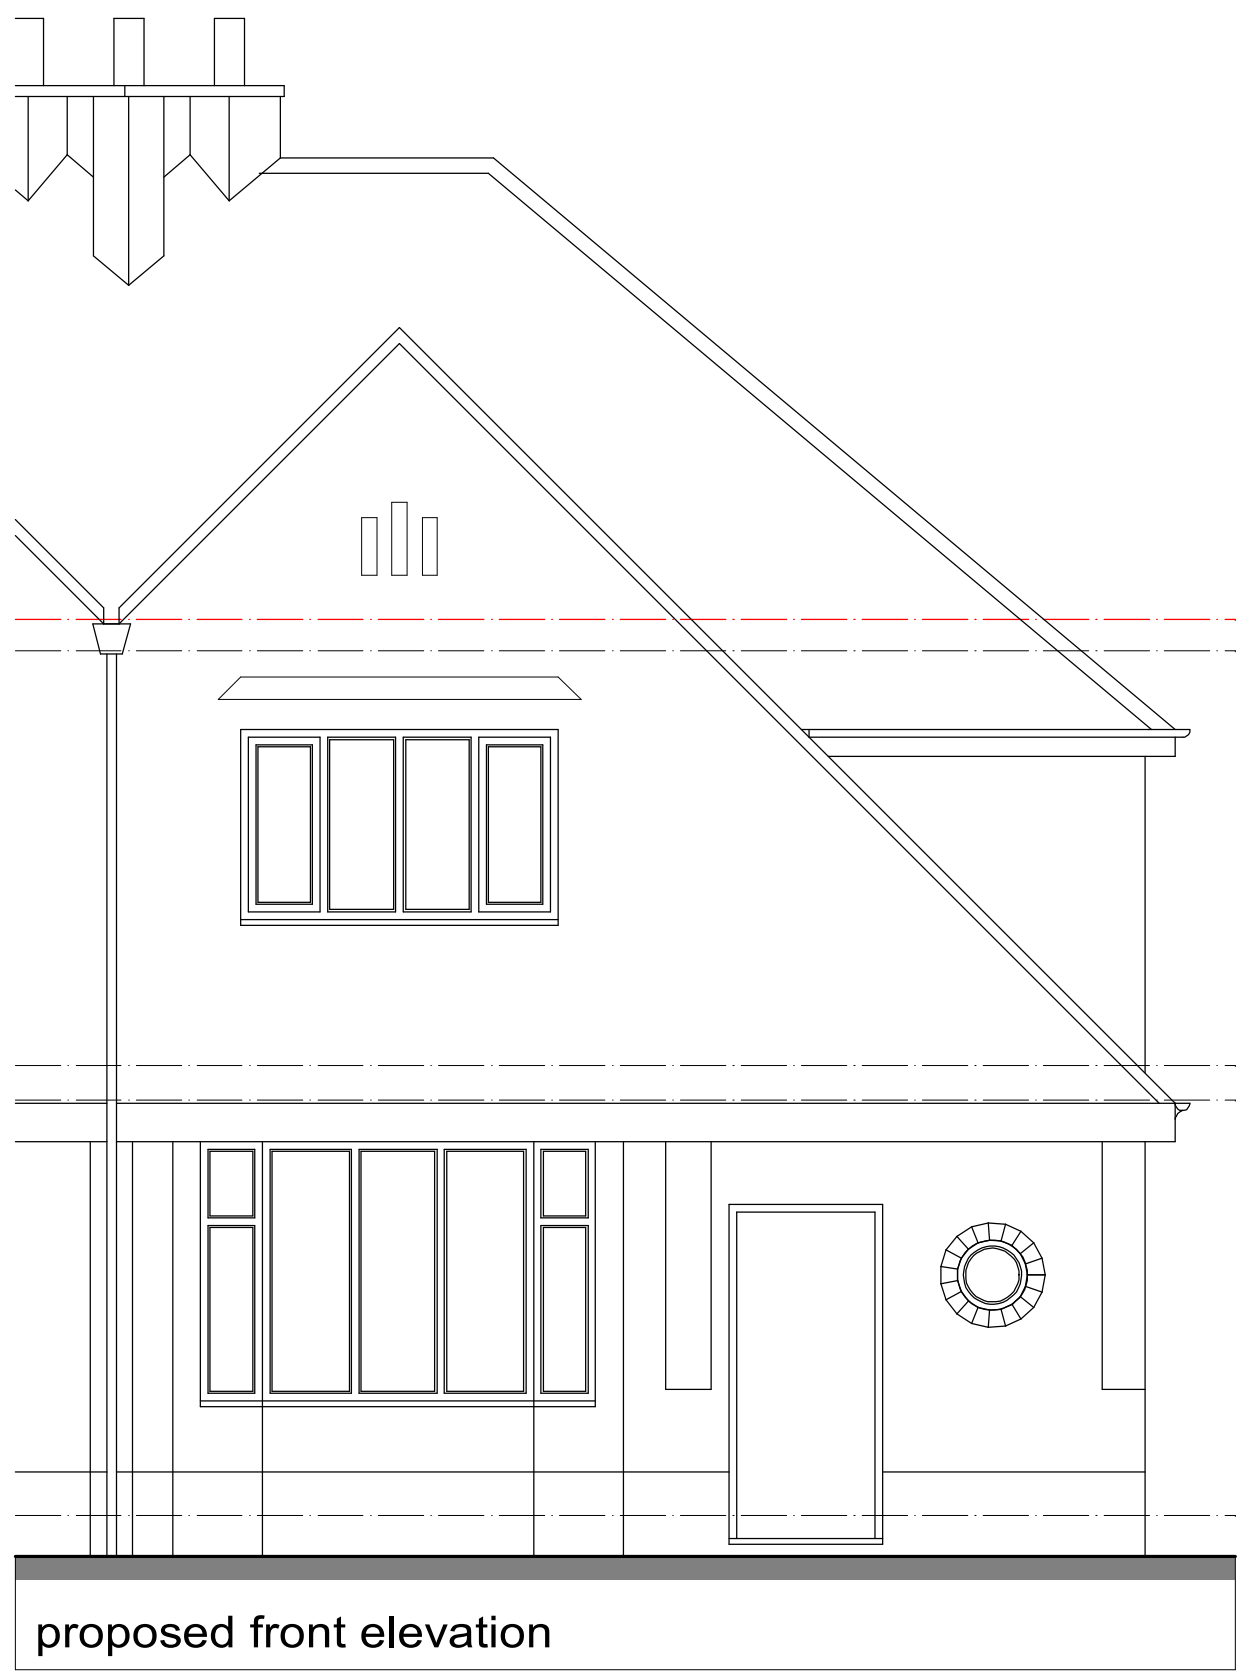


proposed front elevation



proposed side elevation

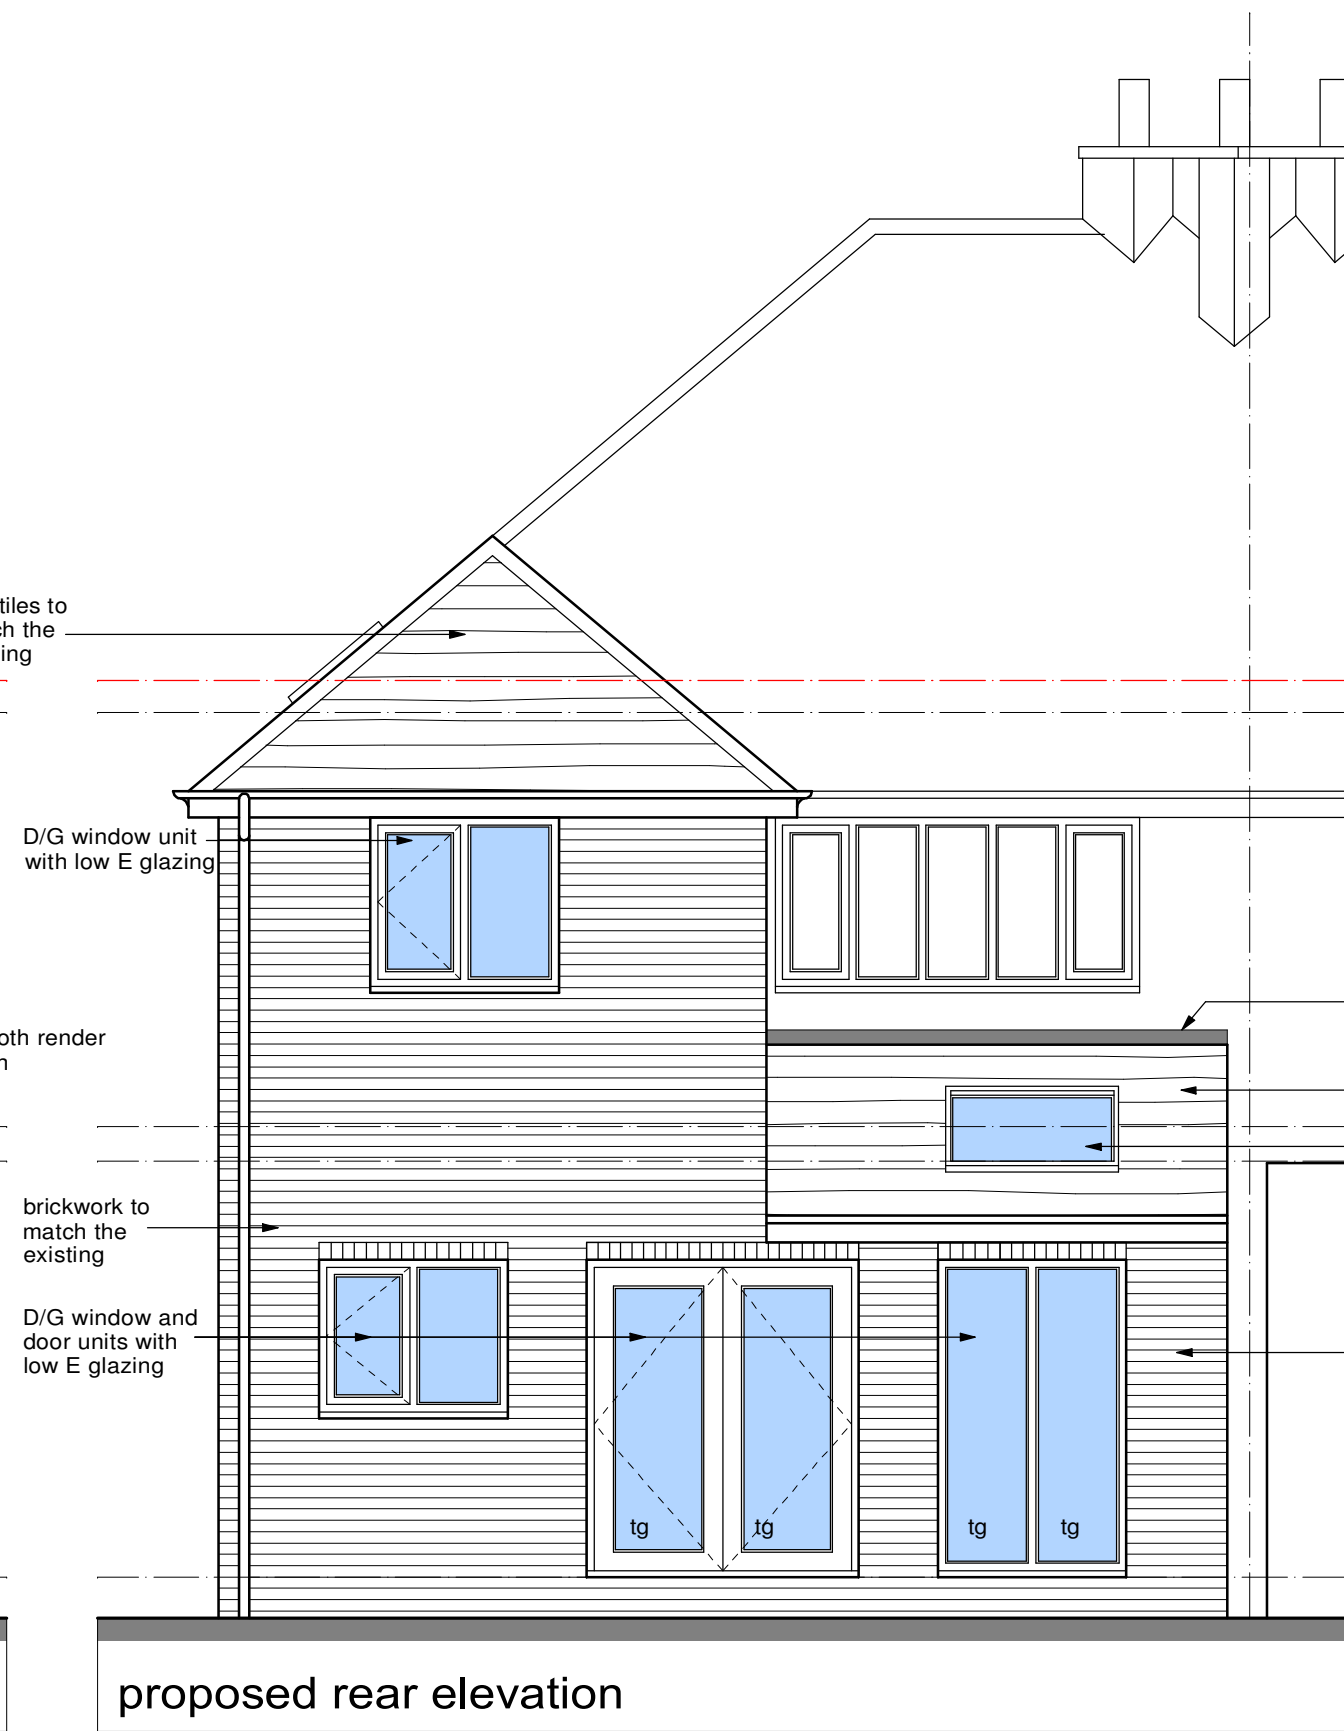

proposed rear elevation

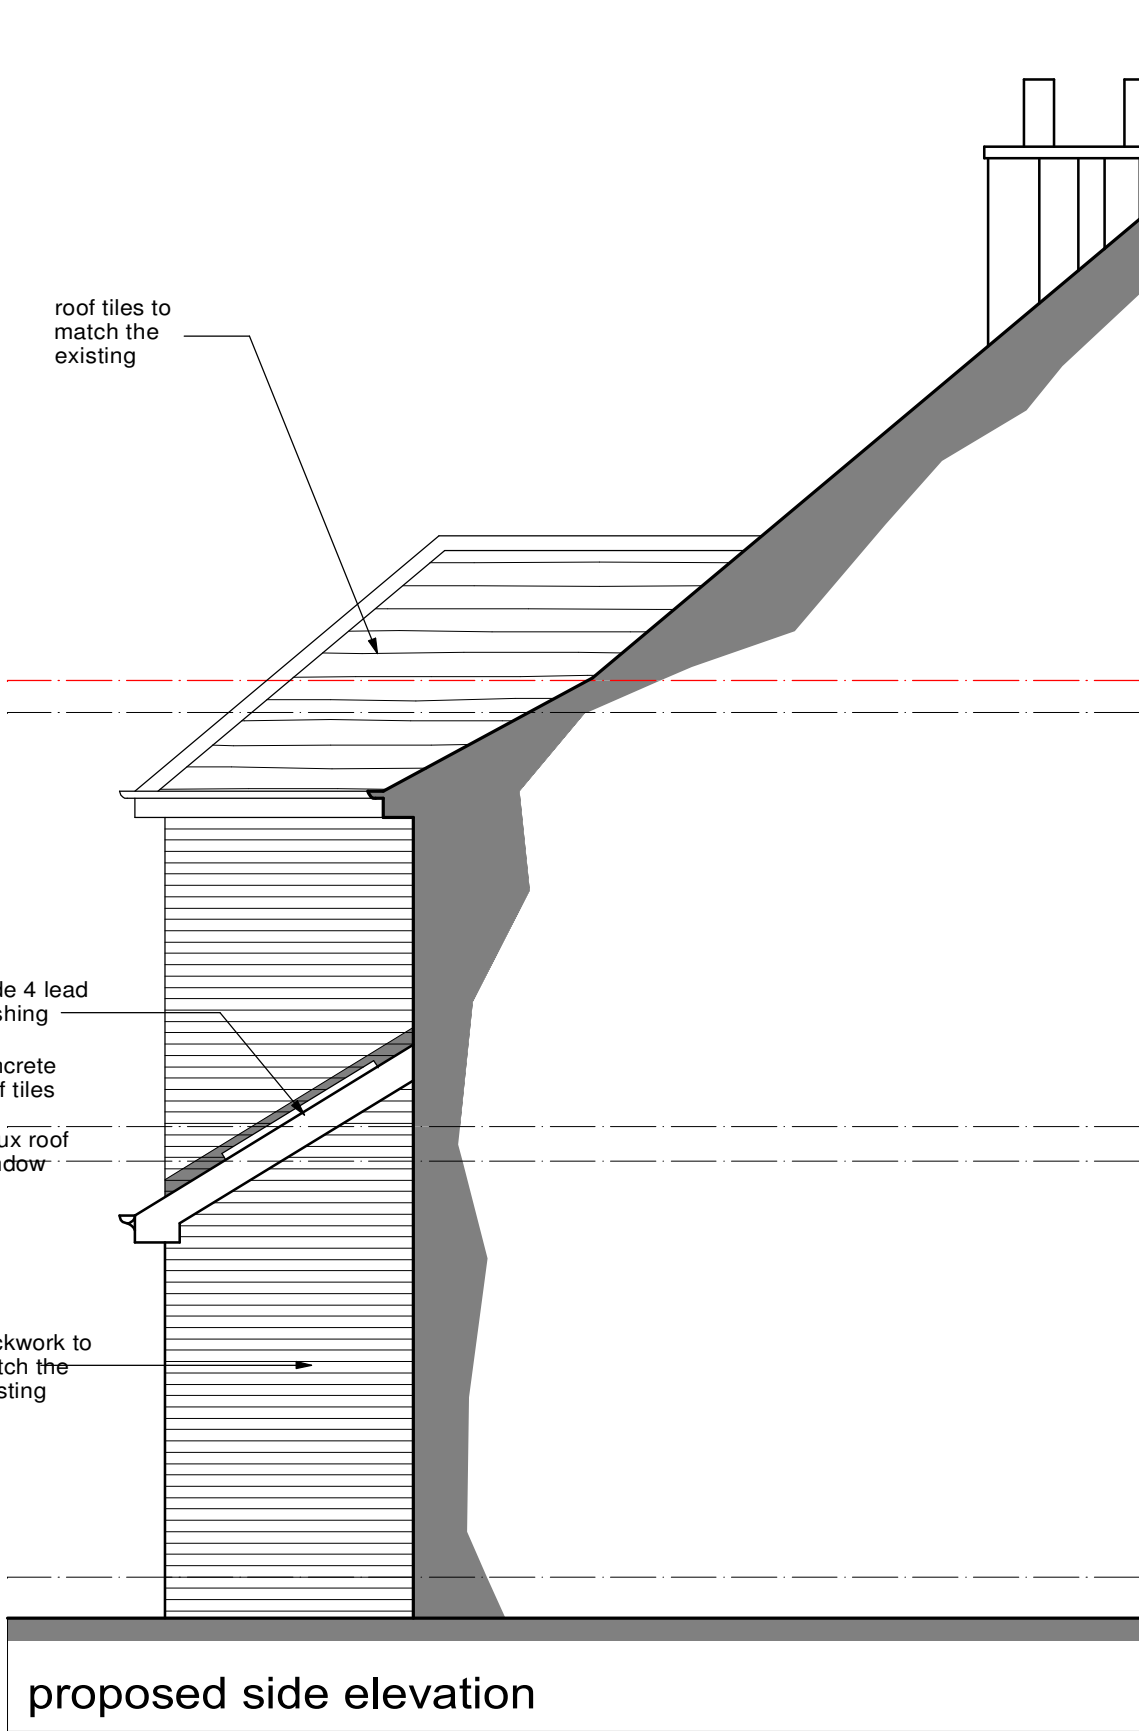

proposed side elevation

This drawing has been prepared for the sole purpose of obtaining Planning Permission and Building Regulation Approval ONLY. All structural calculations are to be checked by structural engineer prior to construction.

All dimensions & details are to be checked on site prior to construction, any discrepancies reported to ExtensionsNW prior to any work undertaken. Any work undertaken prior to full planning & building regulation approval is at the builders own risk. ExtensionsNW will not be held responsible for any problems arising.

This drawing is the copyright of ExtensionsNW and any reproduction in whole or part is strictly forbidden. Planned on 01/03/2025. ExtensionsNW reserve the right to modify and make necessary alterations dependent on site conditions.

D	
C	
B	
A	
DATE	

SCALE 1:50	DATE May 2025
DRAWN JDJ	PP BR
CUSTOMER Mr & Mrs Patel	
PROJECT Extension and Loft Conversion	
LOCATION 18 South Drive, Chorlton. M21 8DY	
LOCAL AUTHORITY	

ExtensionsNW

3 Cribden Street, Rostow, Rostow, BBA 8BZ
Wals: 0794434995
Web: www.extensionsnw.co.uk E-mail: jon@extensionsnw.co.uk

JOB No.	REV.
3553 - 02	