


Do not scale from this drawing. All dimensions to be checked on site prior to manufacture and construction. This drawing is the property of Harrison Ince Holdings Limited and should not be reproduced without permission.
All discrepancies to be brought to the attention of the architect immediately.
This drawing is to be read in conjunction with the specification / bill of quantities and related drawings.


REVISIONS

-	FIRST ISSUE	04.08.2025	MSM
A	UPDATED SLICE COUNTER	27.11.2025	IB
B	WALL JUNCTION DETAIL ADDED (FRAMES) TO BACK OF DUMBWAITER STATION TO ALLOW FOR SEAMLESS JOINTS BETWEEN FOOD HOIST MACHINERY. FINISH: MEDIUM WALNUT	10.02.26	GW
	TRADITIONAL STYLE DARTBOARD SPLIT ARTWORK TO FRONT BY SU		

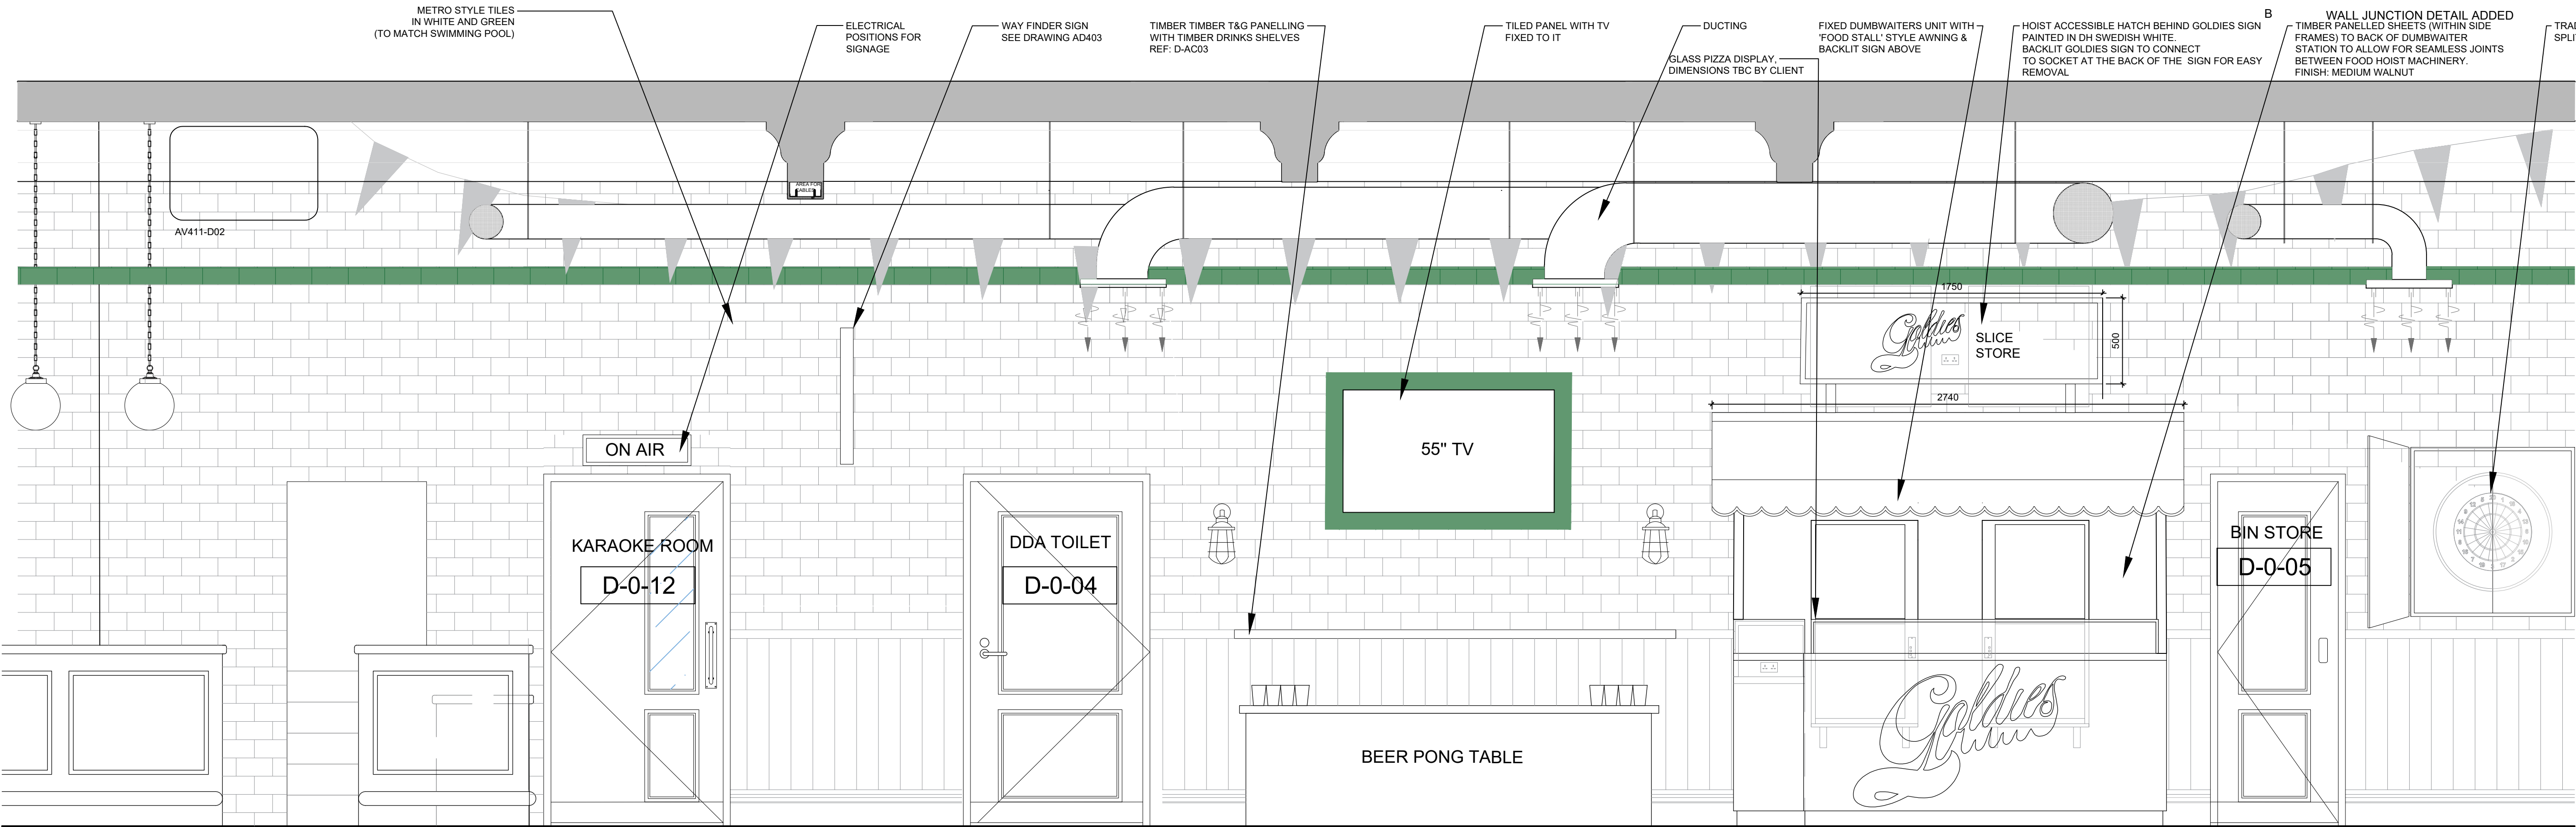

PROPOSED SECTION AJ : M&E/COFFERS SECTION

1:20

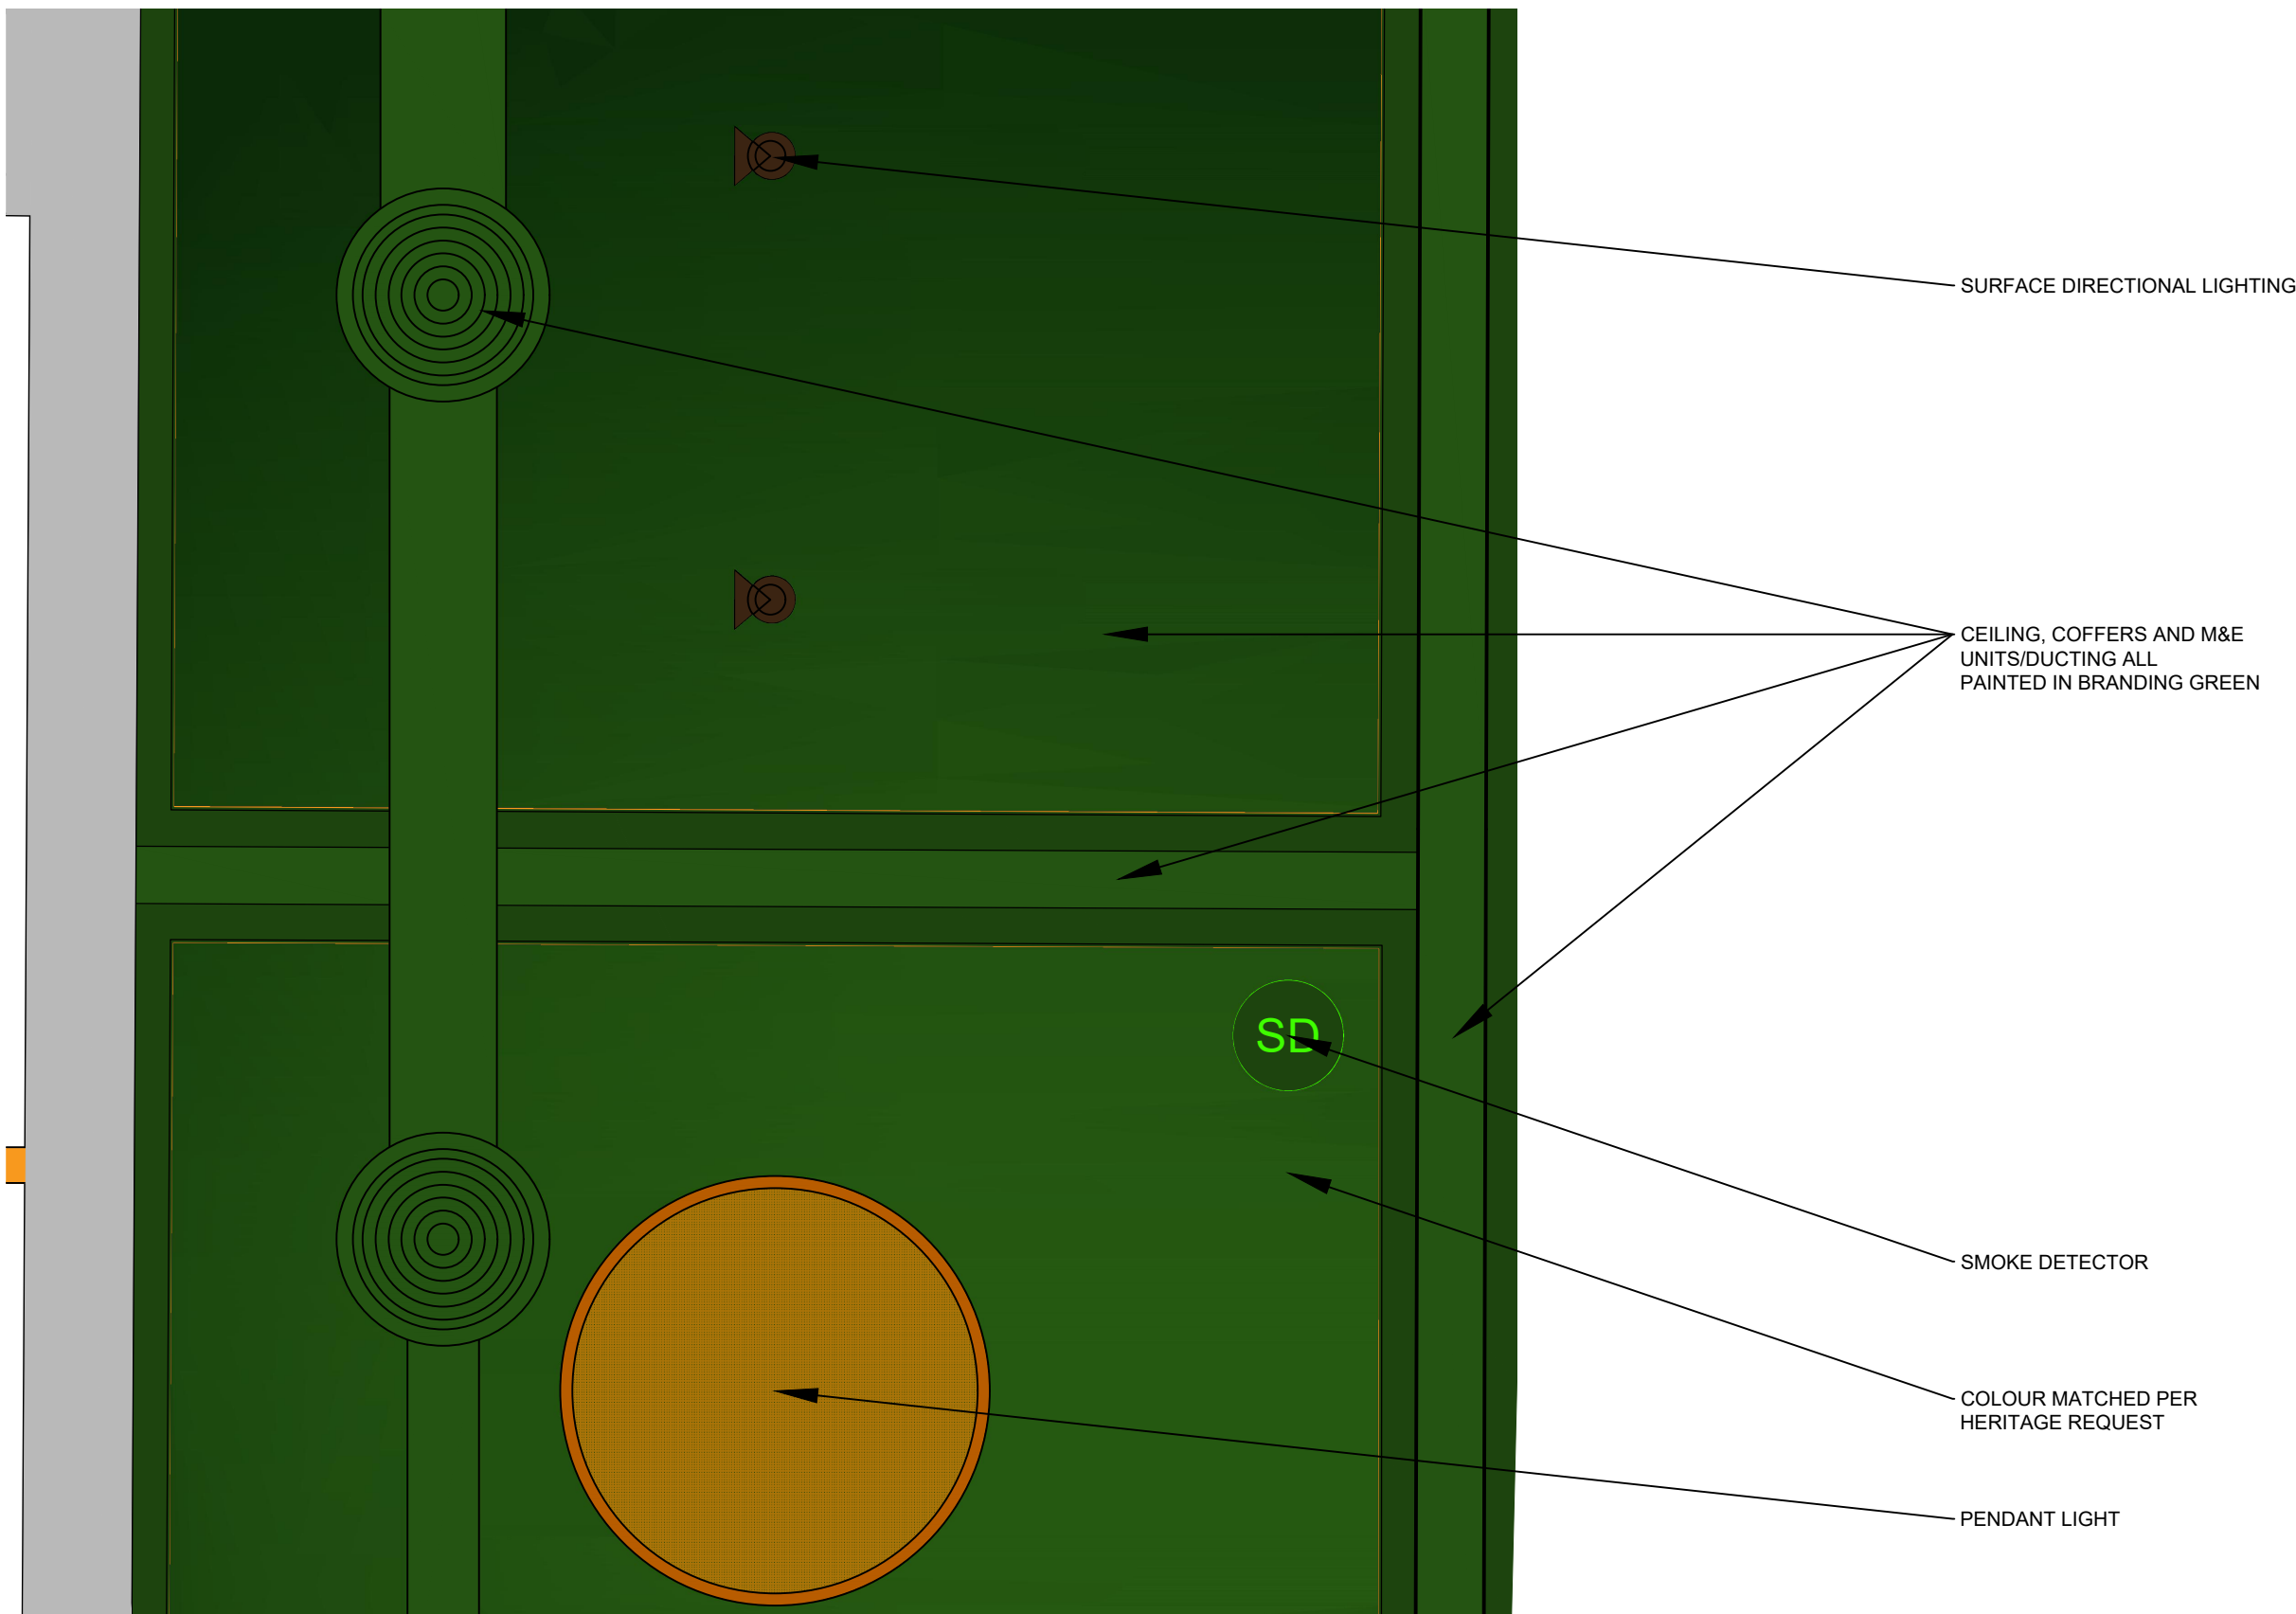

SECTION RENDERED REFLECTED CEILING PLAN


1:20

WALL TILES		
NAME	TYPE	
WALL PANELLING, DUCTING, AIR CONDITIONING UNITS AND CABLES, PAINTED IN BRANDING GREEN. REF: TBC		

FINISHES

FOR PLANNING

ALL DIMENSIONS TO BE CHECKED ON SITE BEFORE CONSTRUCTION

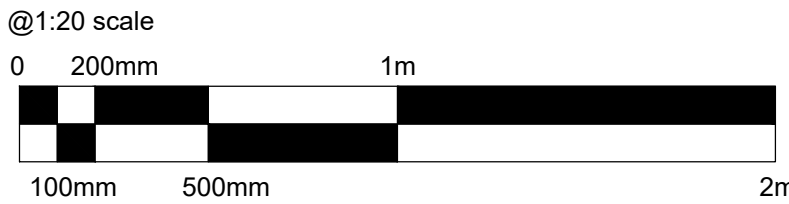

HARRISON INCE

ARCHITECTS INTERIOR DESIGNERS

PINS SOCIAL CLUB

CLIENT

SUNLIGHT HOUSE
LITTLE QUAY ST, MANCHESTER M3 3HP

PROPOSED SECTION AJ
M&E - COFFERS DETAIL

TITLE

DATE FEBRUARY 2026

JOB NO. 01

DRAWN CAD/MSM-LEB

CHECKED

SCALE 1:20 @ A1

DWG. NO. AV208 B

SECOND FLOOR

EASTGATE

2 CASTLE STREET

MANCHESTER

M3 4L2

TEL: 0161 236 3650

EMAIL: enquiries@harrison-ince.co.uk