



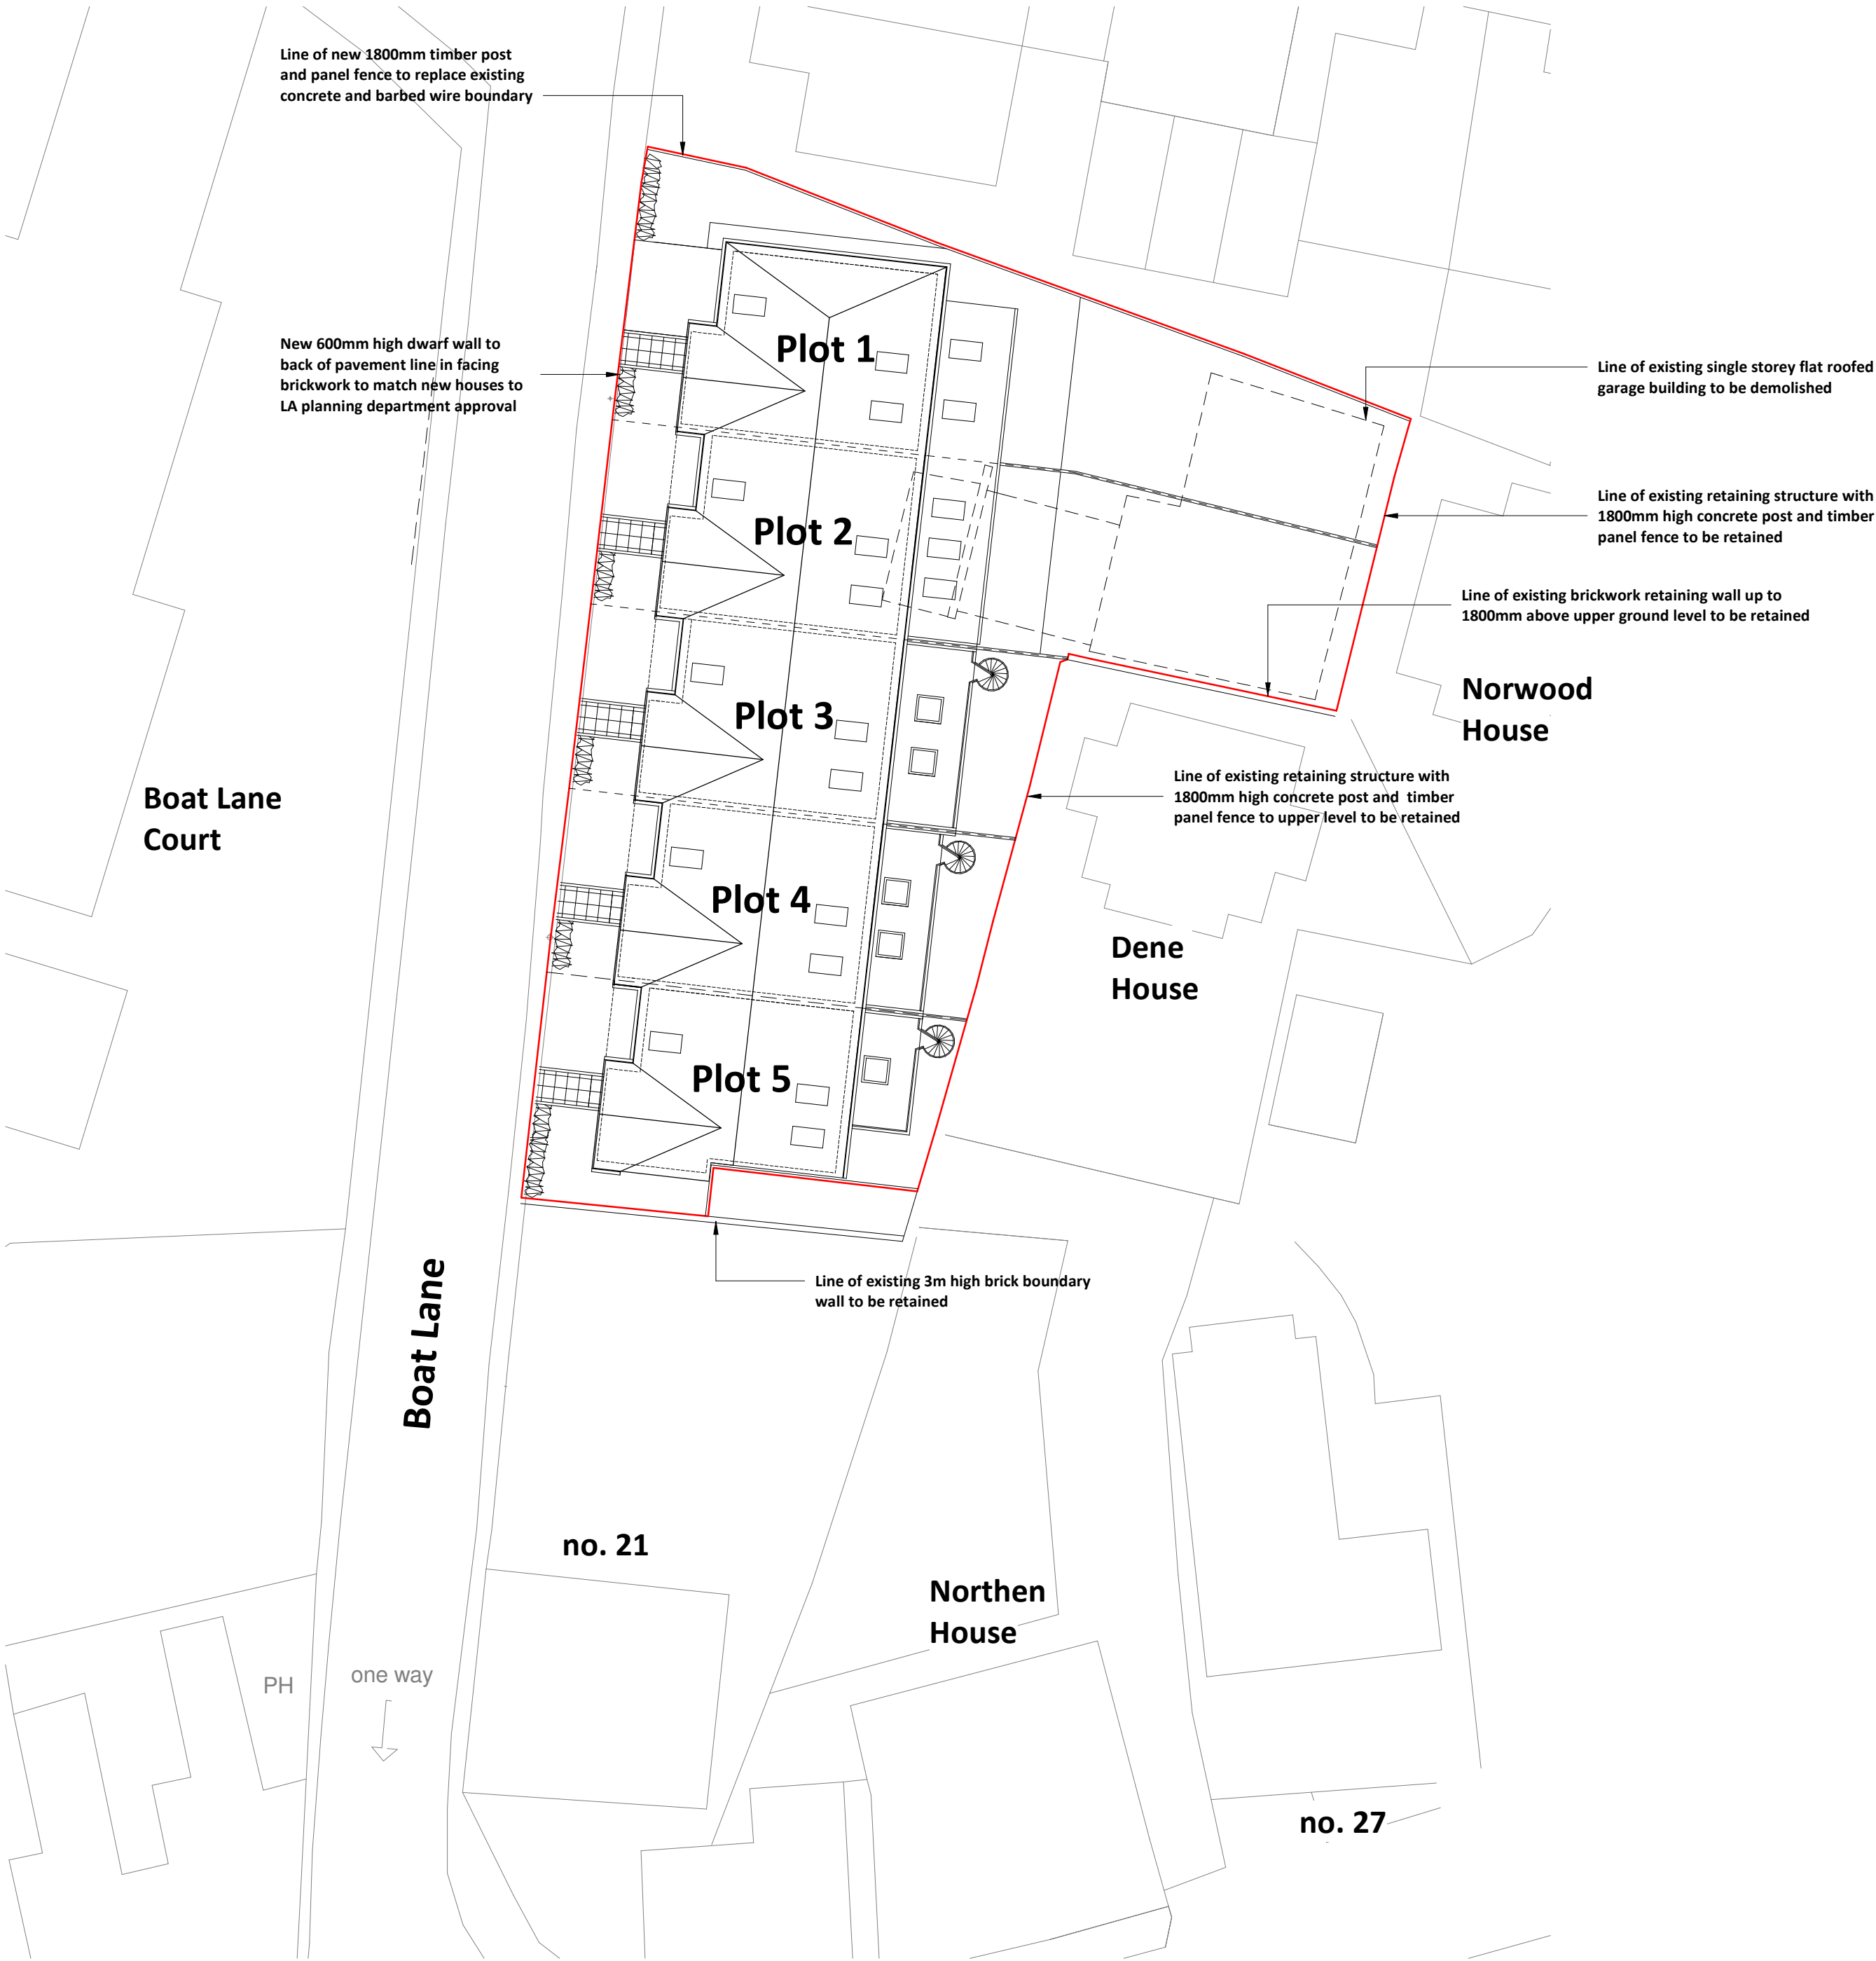

DO NOT SCALE FROM THIS DRAWING
ALL DIMENSIONS MUST BE CHECKED ON SITE BY
CONTRACTOR PRIOR TO CONSTRUCTION

THIS DRAWING AND ASSOCIATED COPYRIGHT REMAINS THE
PROPERTY OF BERNARD TAYLOR PARTNERSHIP LIMITED
UNLESS OTHERWISE AGREED. ANY UNAUTHORISED USE,
REPRODUCTION OR DISTRIBUTION OF THESE PLANS WITHOUT
KNOWLEDGE, WHETHER IN WHOLE OR IN PART, IS
EXPRESSLY PROHIBITED.

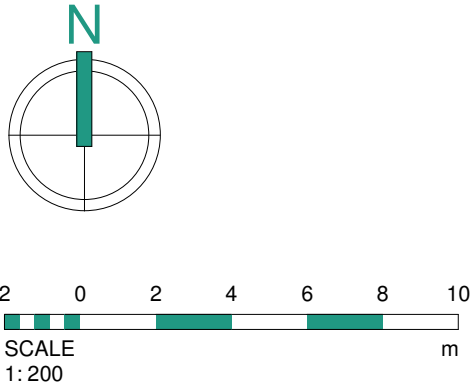

D	04/03/26	AG	Layout updated for FFL's required for FRA.
C	13/11/25	AG	Roof terraces added to plots 3-5.
B	07/10/25	AG	Site edged red and Plot 5 updated.
A	12/06/25	AW	Client Details Updated.
Rev	Date	Int	Description

btp
ARCHITECTS

RIBA
Chartered Practice

CLIENT:

Yolo ltd

PROJECT:

7 Boat Lane, Northenden

DESCRIPTION:

Site Plan as Proposed

PURPOSE OF ISSUE:

Planning

DRAWN BY:	CHECKED	DATE:	SCALE @ A2:
AP	AW	11/04/25	1 : 200

JOB NO:	STATUS CODE:	DRAWING NO:	REV
4731	S0	105	D

FILE IDENTIFIER:

BL-BTP-00-SP-DR-A-4731_105.D