



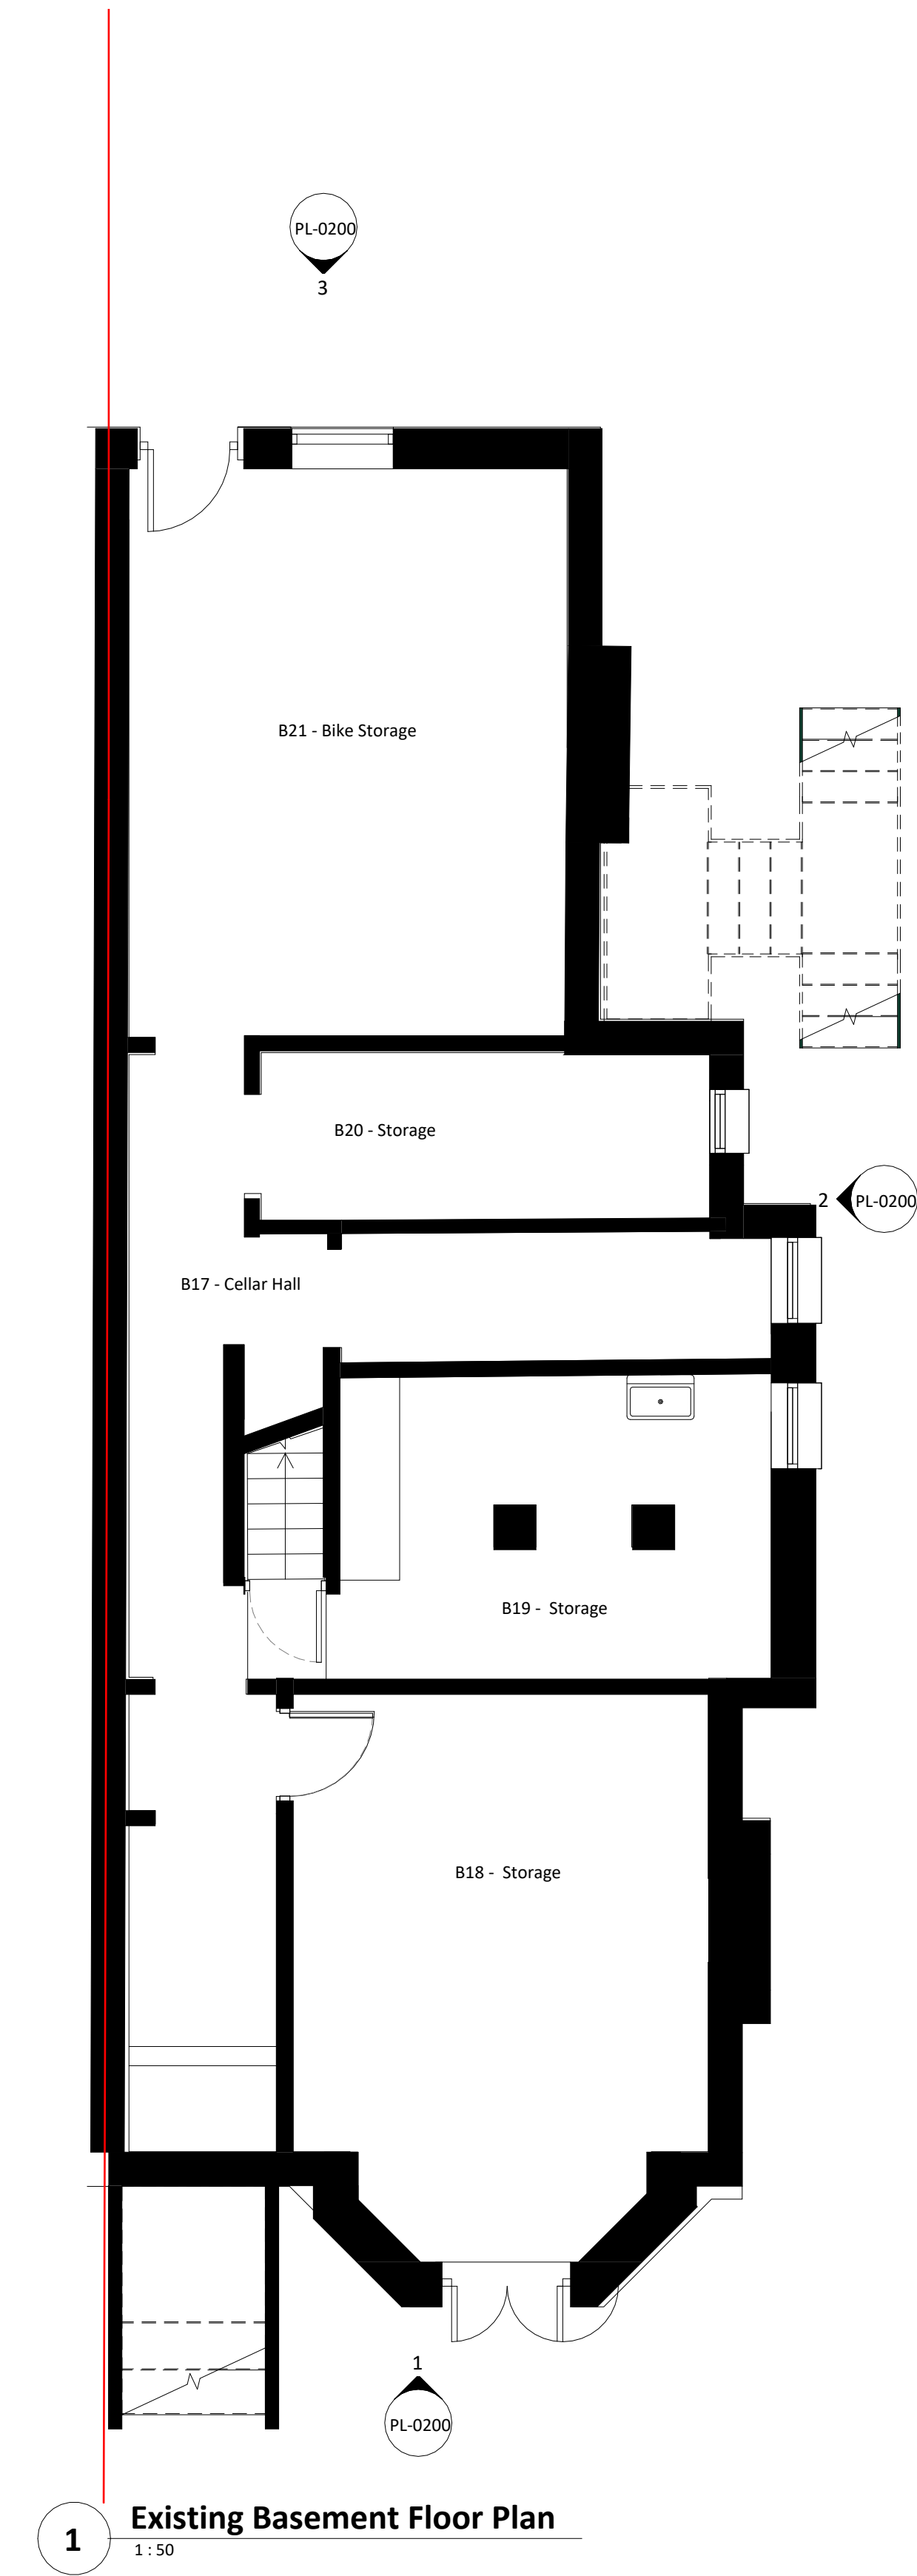


**Key**

— Site boundary


- General Notes**
1. This drawing remains copyright of Progress in Practice and may not be reproduced or copied without consent in writing.
  2. All dimensions are to be checked on site. Please check scale bar on printed copies. For any errors or queries please contact Progress in Practice Ltd.
  3. Any discrepancies between site and drawings to be reported to the architect immediately.
  4. Read in conjunction with all relevant structural and mechanical & electrical engineers drawings.
  5. Dimensions critical to proposed building works must be checked on site before building works commence, as certain assumptions have been made due to lack of accessibility and anomalies in the existing building.

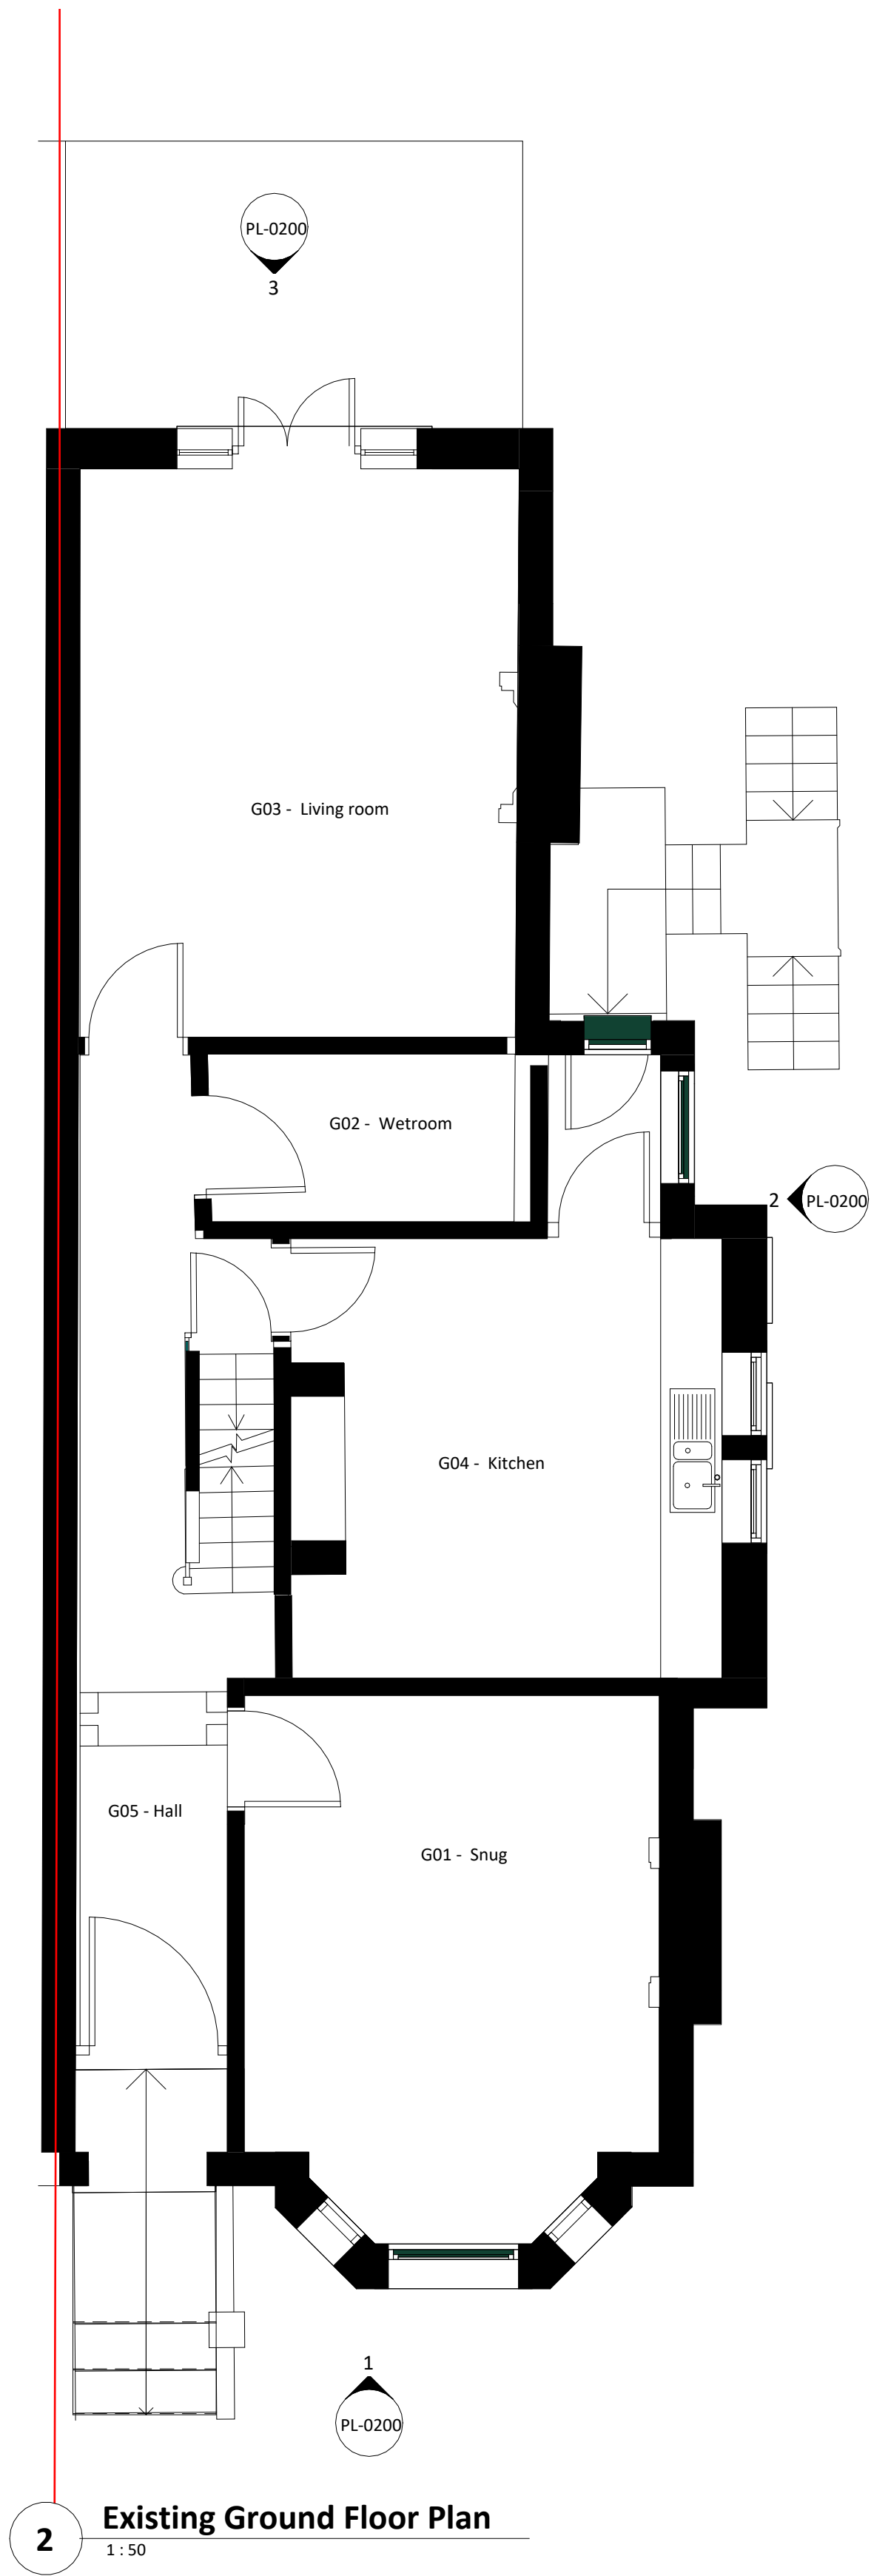


**2 Existing Ground Floor Plan**  
1:50

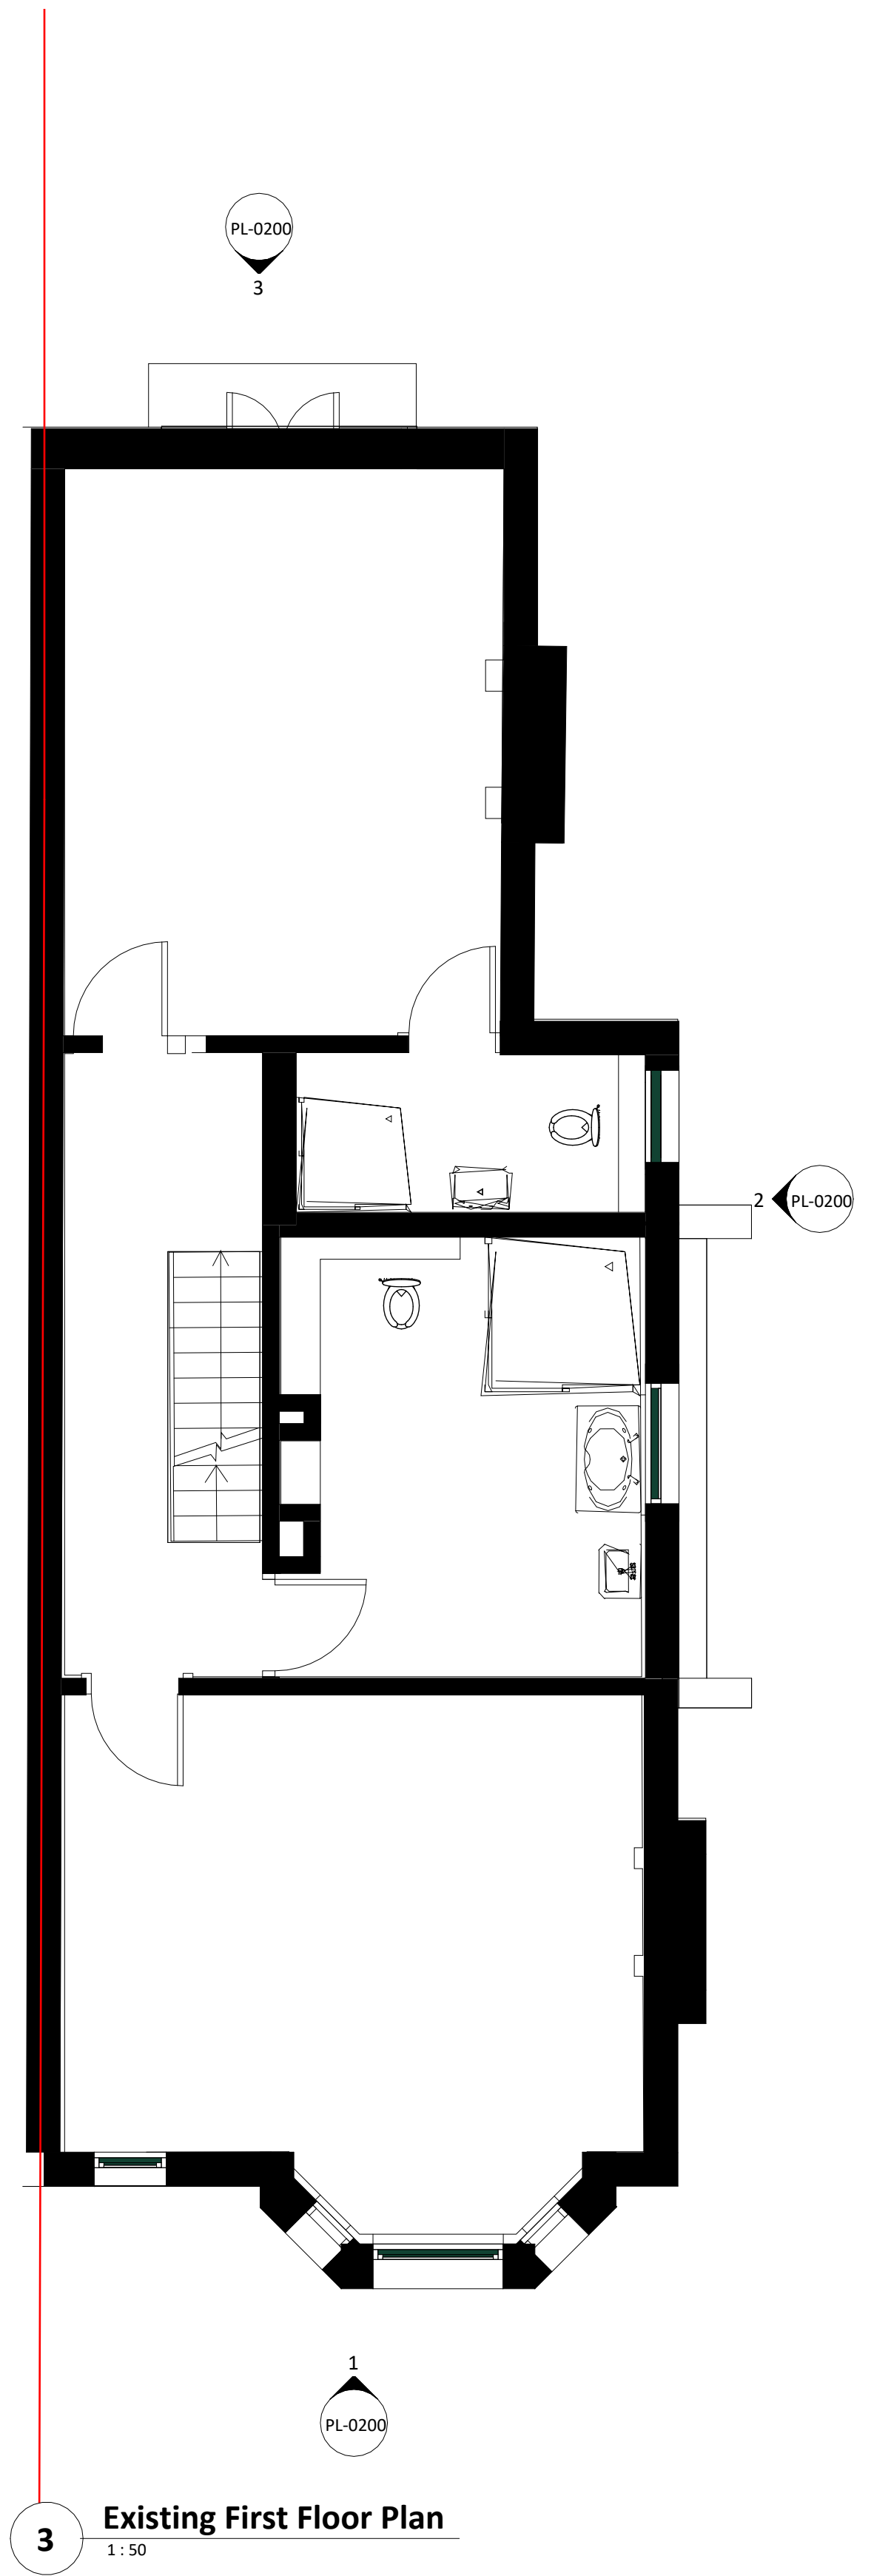

**3 Existing First Floor Plan**  
1:50

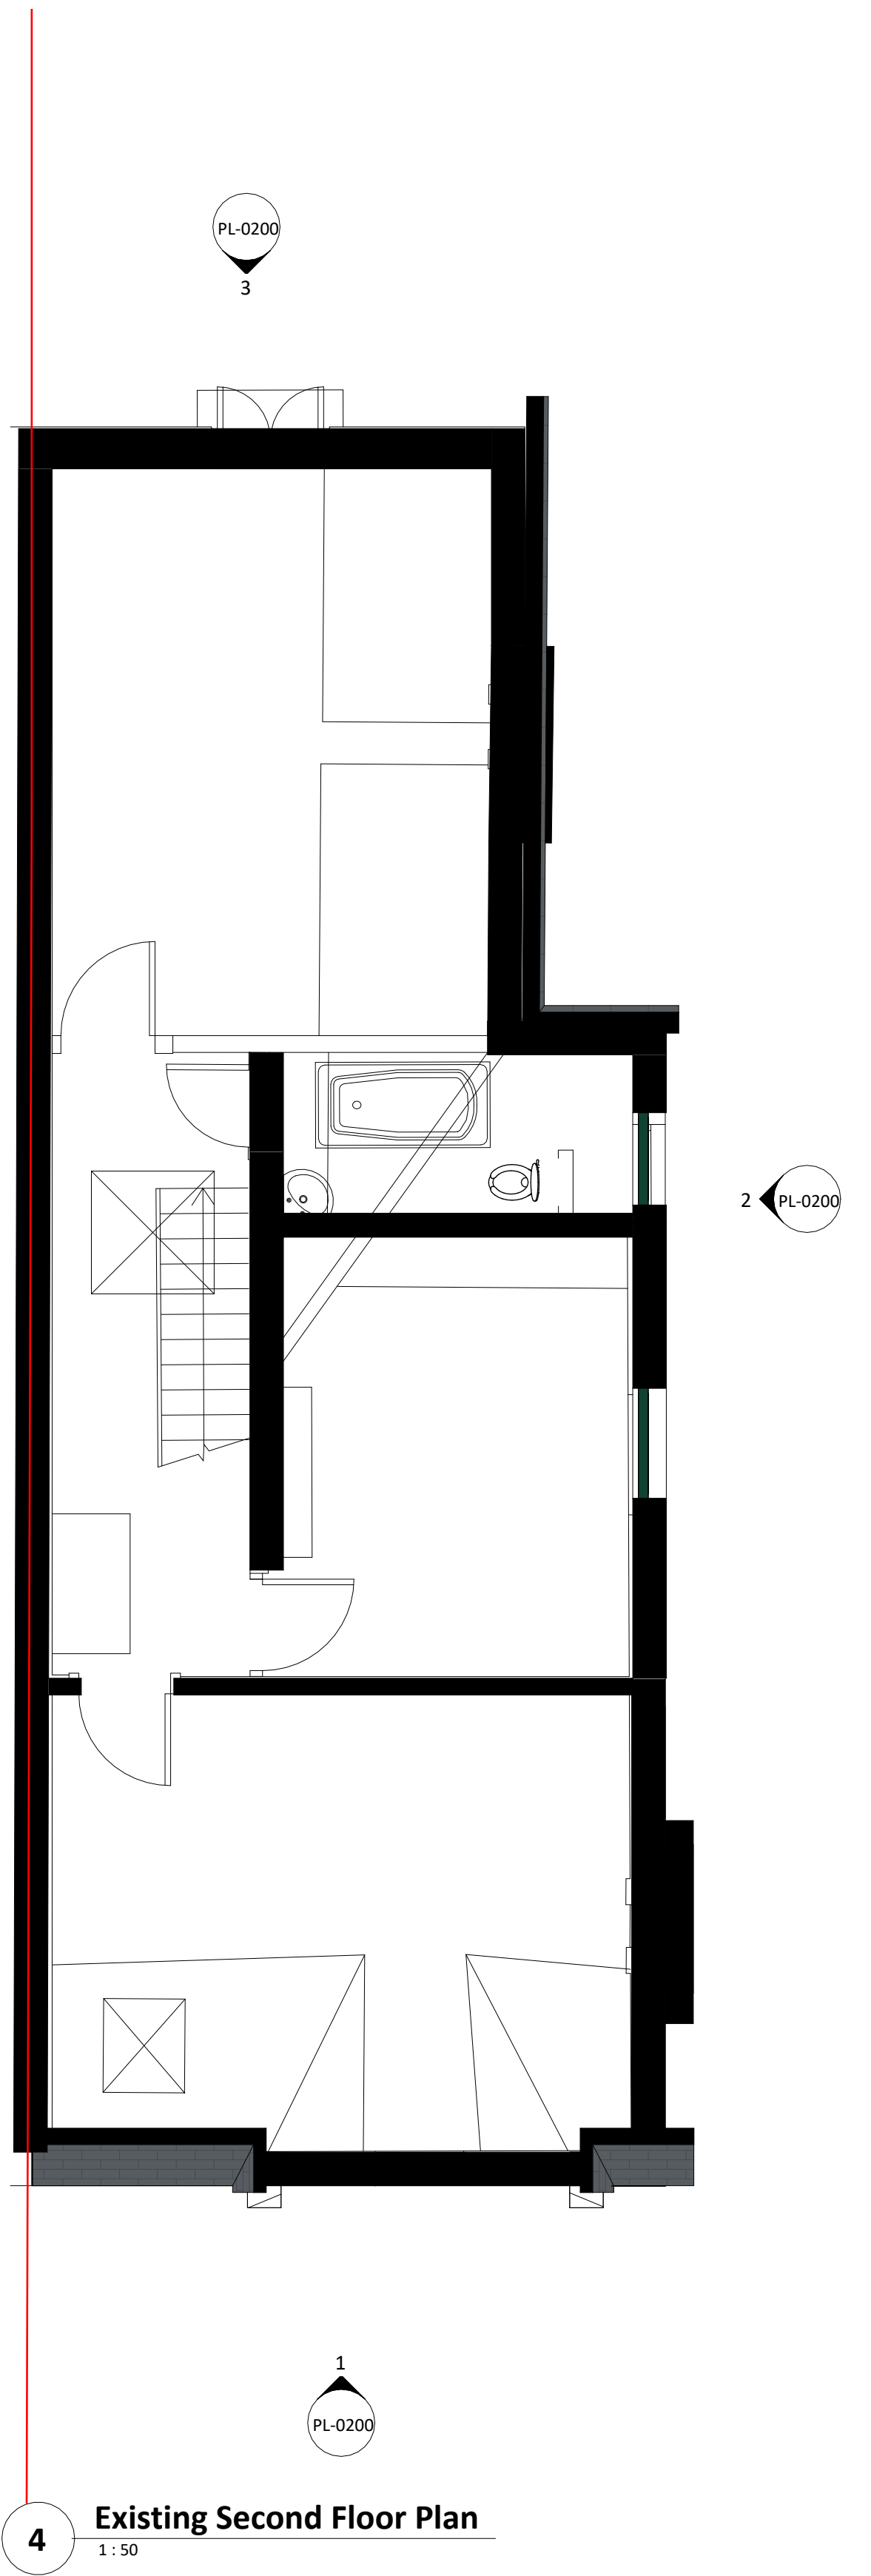

**4 Existing Second Floor Plan**  
1:50

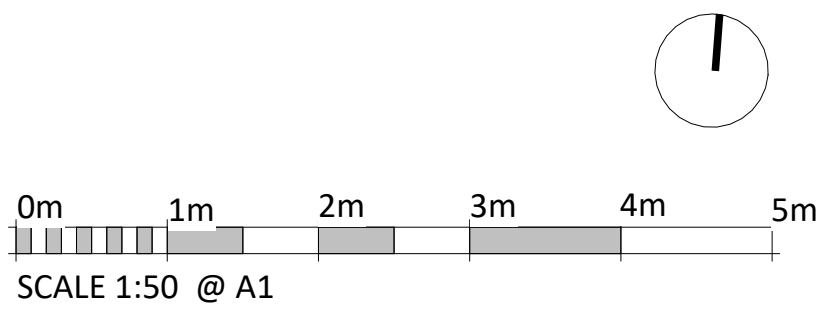

| Revision | Date     | By | Ck | Notes                              |
|----------|----------|----|----|------------------------------------|
| P01      | 06.02.26 | SF | HD | Issued for client review           |
| P02      | 13.03.26 | SF | HD | Updates to Elevations for sign off |

Project Address  
**26 Stanley Road, Whalley Range**

Drawing  
**Existing Floor Plans**

Drawing Number  
**25018-PIP-PL-0100**

Drawing Status  
**Planning**

Date  
**06.02.26**

Scale  
**1:50 @ A1**  
**1:100 @ A3**

Drawn  
**SF**

Checked  
**HD**

Revision  
**P02**