




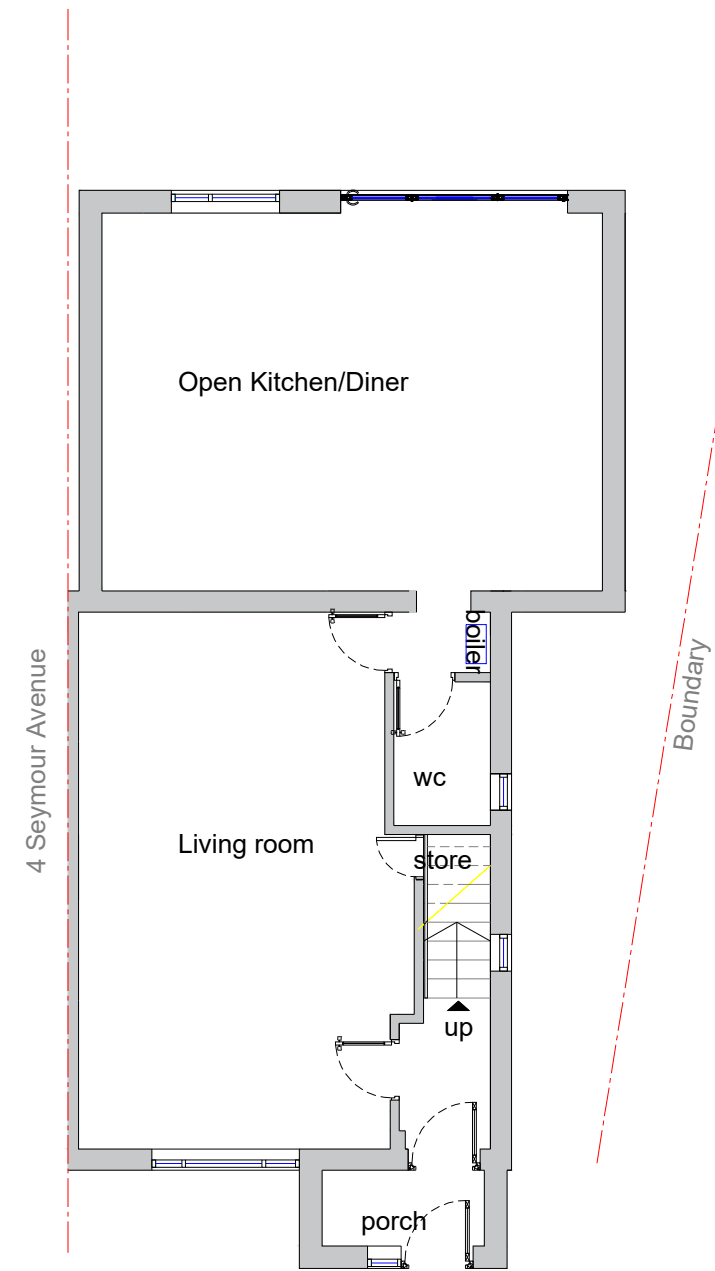


Existing Ground Floor Plan
Scale 1:100

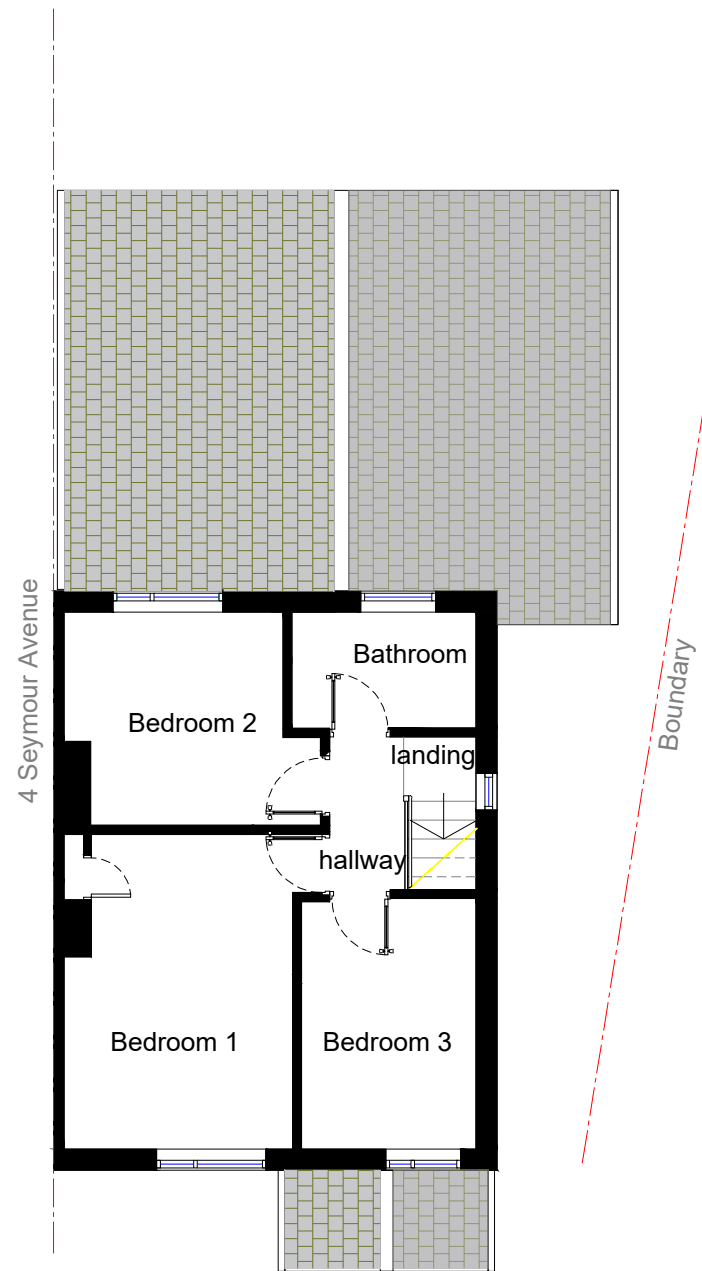

Existing First Floor Plan
Scale 1:100

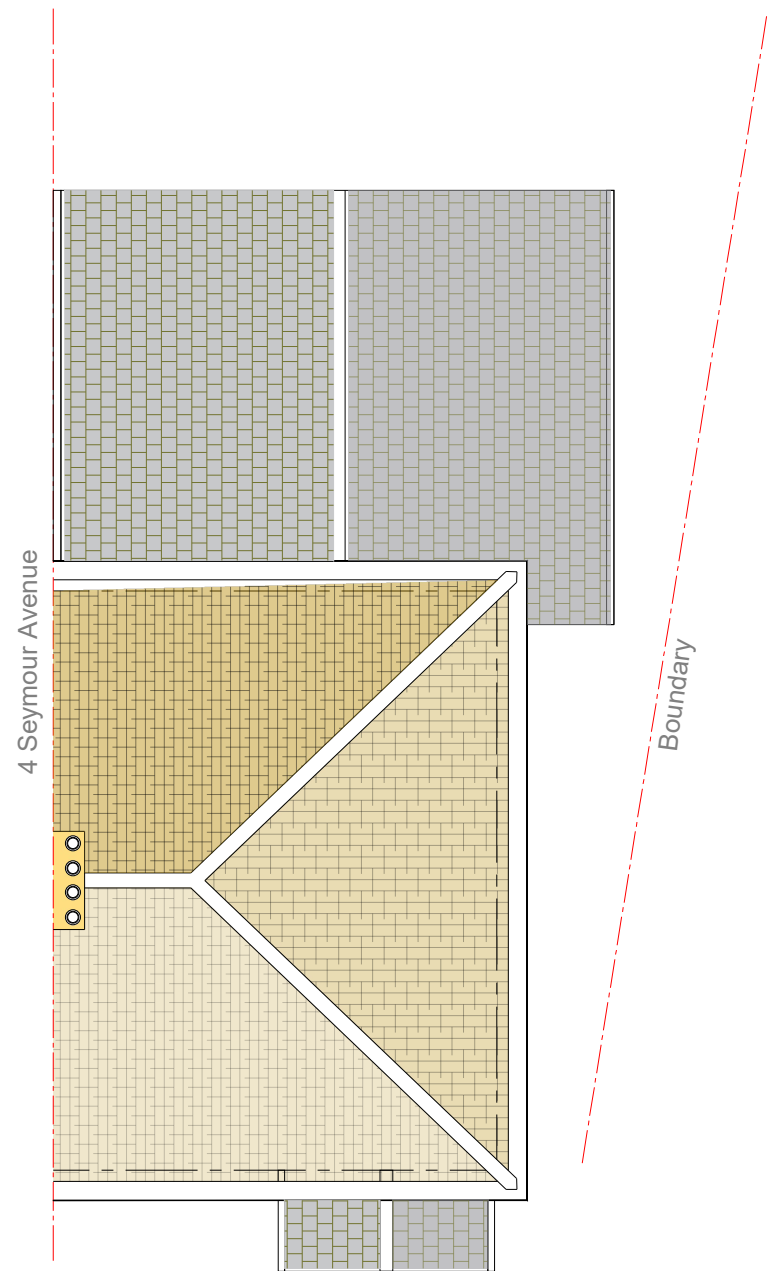


Existing Roof Plan
Scale 1:100

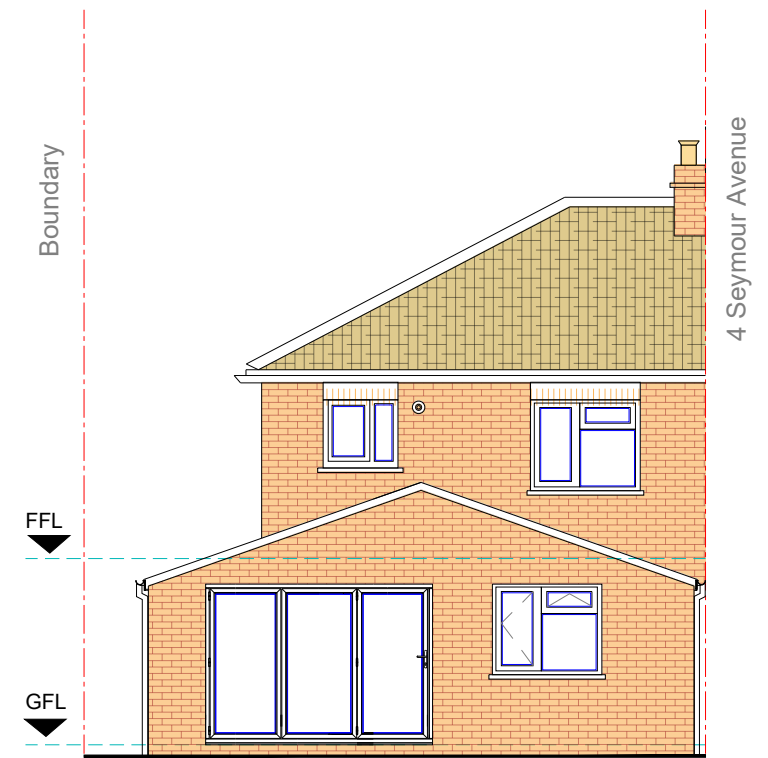


Existing Rear Elevation View
Scale 1:100




Existing Side Elevation View
Scale 1:100

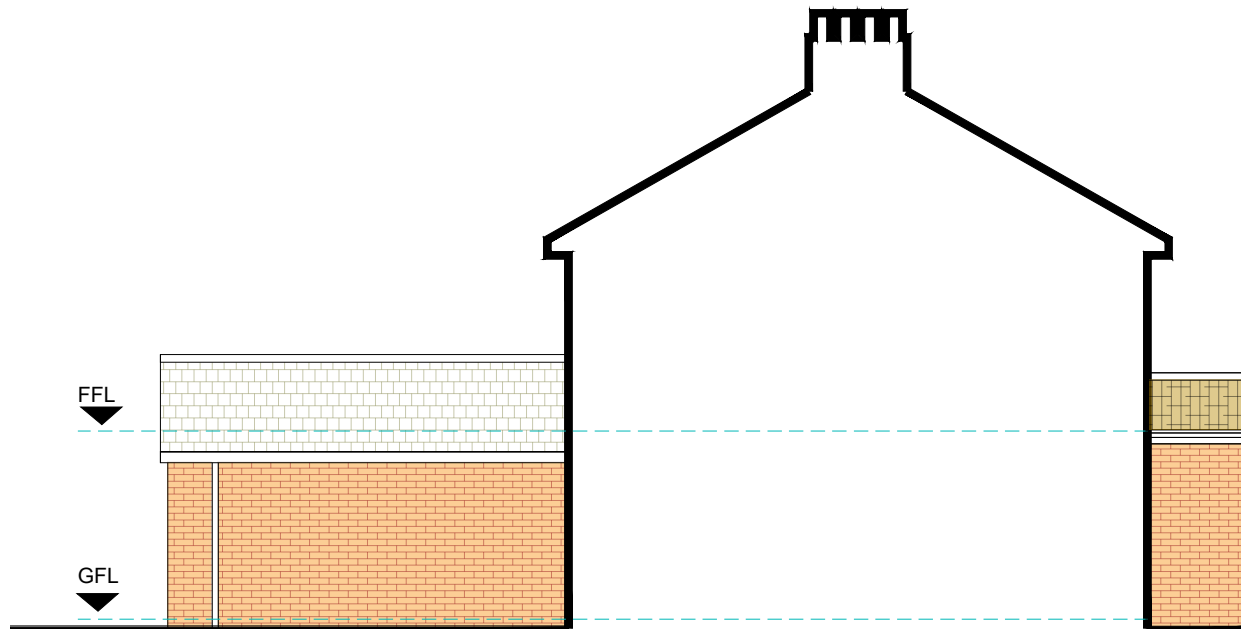

Existing Side Elevation View
Scale 1:100

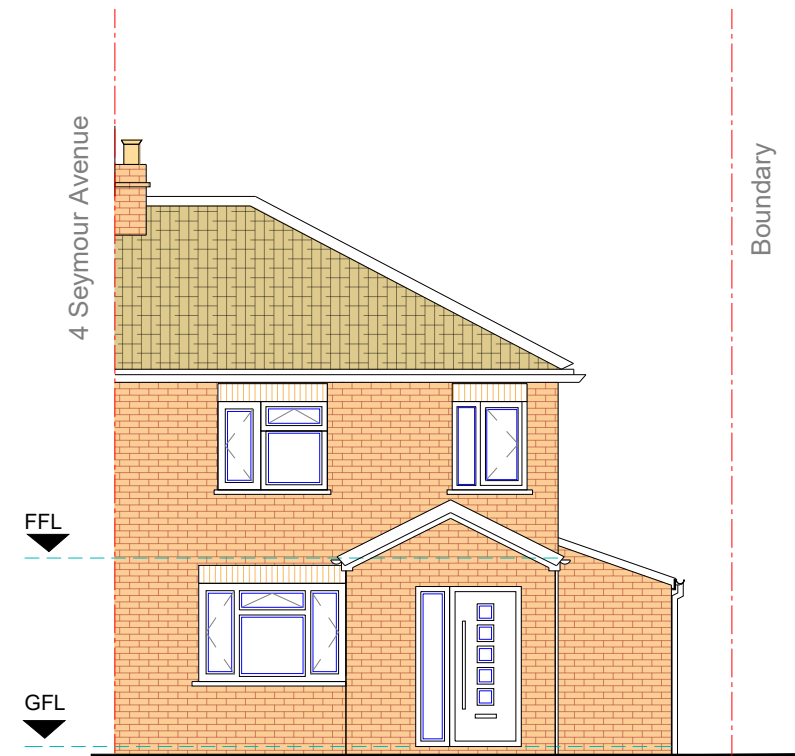

Existing Front Elevation View
Scale 1:100

 

SCALE BAR 1:100

GENERAL NOTES

1. The contractor must check the site and the approved drawings before commencing the works and must take any working measurements as necessary and any discrepancy must be reported to the client.
2. Work shall comply with any current relevant BS/codes of practices and confirm to the Building Regulations including the latest amendment. The contractor is responsible for setting out the works.

KEY

RWP	Rain water pipe
F.F.	Fridge Freezer
-----	Structure to be demolished
-----	Boundary

PROJECT ADDRESS

2 Seymour Avenue
Manchester
M11 4LH

PROJECT

Part first floor rear part first
floor side extension and
internal alteration

DRAWING No.
PP231-2/25

SCALE
1:100

DATE
05/12/2025

DRAWN BY
AT

PAPER SIZE
A2

AT A. Design
Whitmore Road
Manchester
M14 7RG
ata_design@hotmail.com
07830039347