
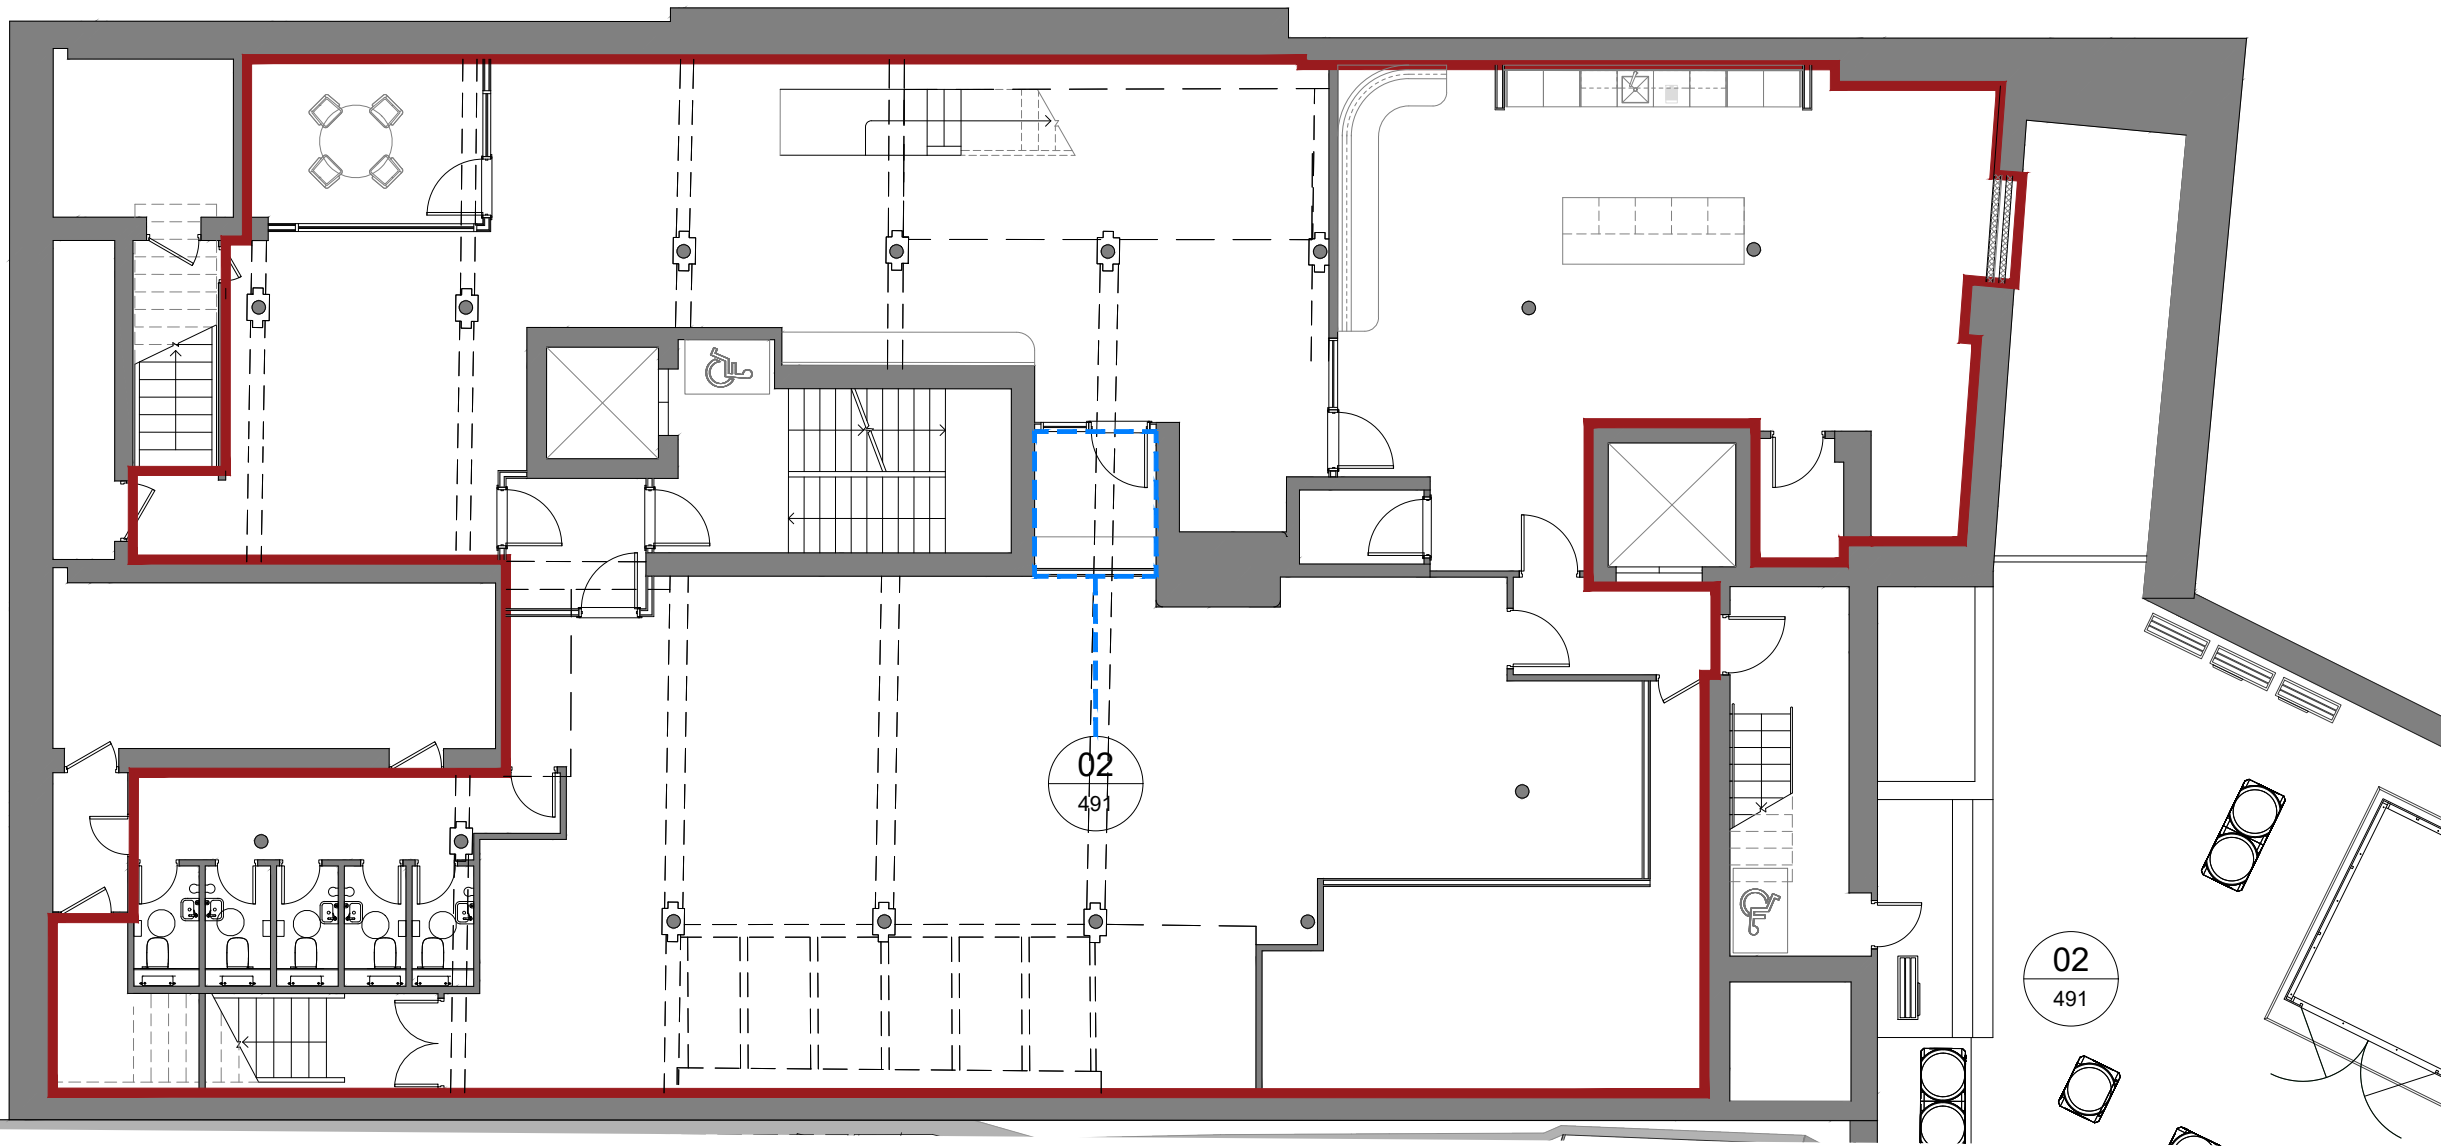


NOTES

DO NOT SCALE FROM THIS DRAWING.
ALL DIMENSIONS TO BE CHECKED ON SITE.
(DRAWINGS MAYBE SCALED FOR LOCAL AUTHORITY & PLANNING PURPOSE ONLY)
COPYRIGHT PROTECTED


CONSULTANT REFERENCES IN DRAWING:

STRUCTURAL - REF/REVISION

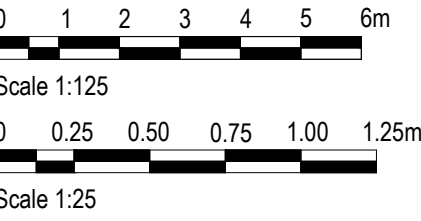


01 LOWER GROUND FLOOR PLAN
491 SCALE - 1:125 @ A1 AS PROPOSED


There is an updated layout, for correct layout
see drawing reference AXI- 099 Rev01.
Substance of drawing remains unaffected.

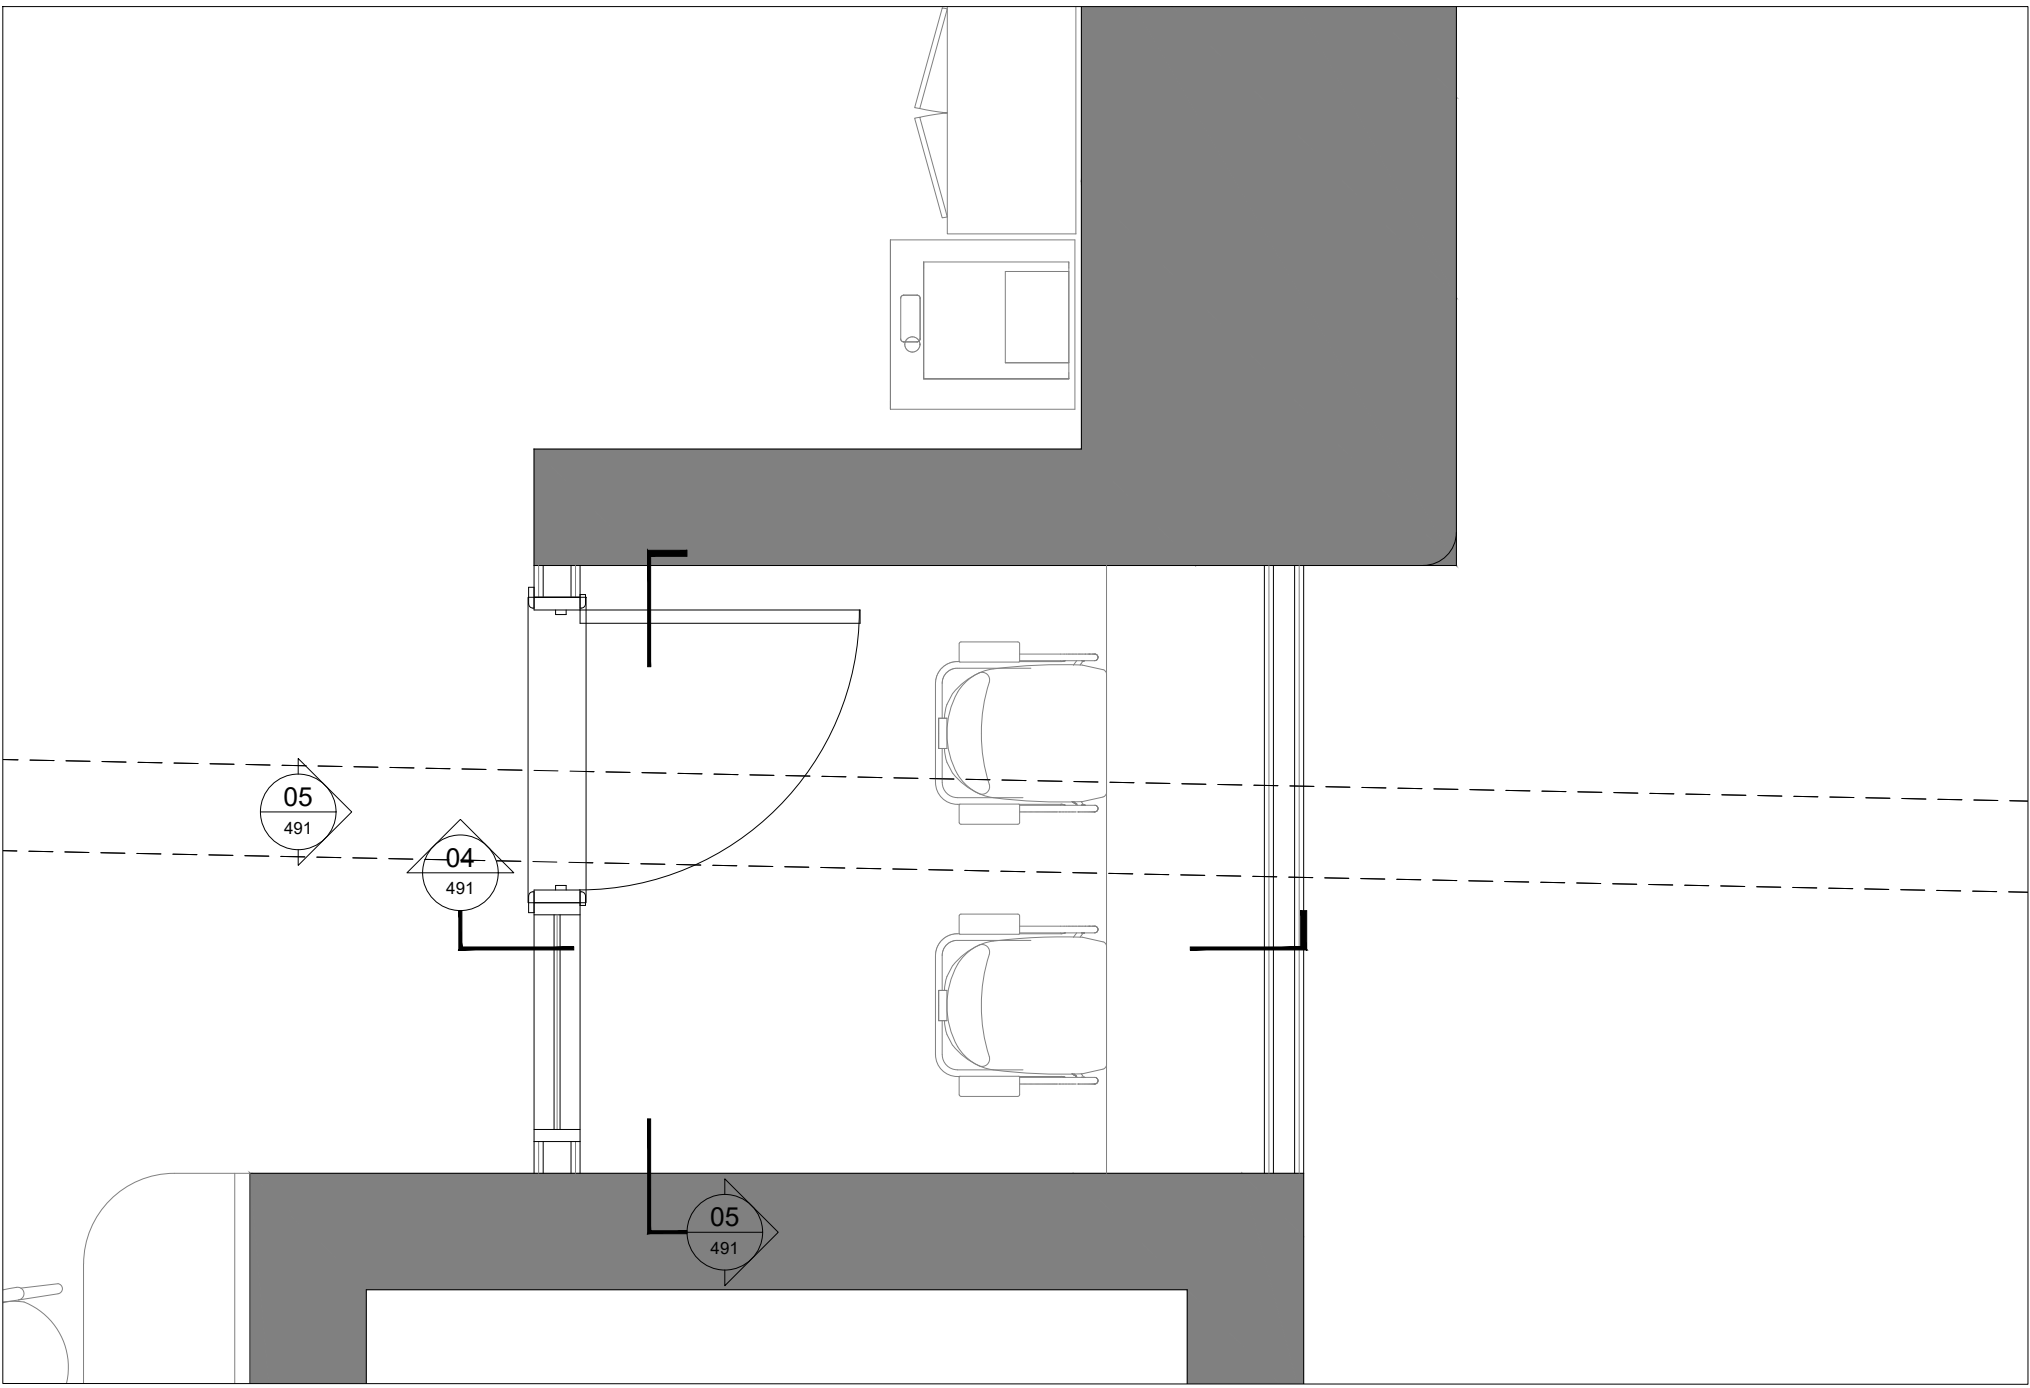


02 LGF06 WORKPOD GENERAL ARRANGEMENT PLAN
491 SCALE - 1:25 @ A1 AS PROPOSED

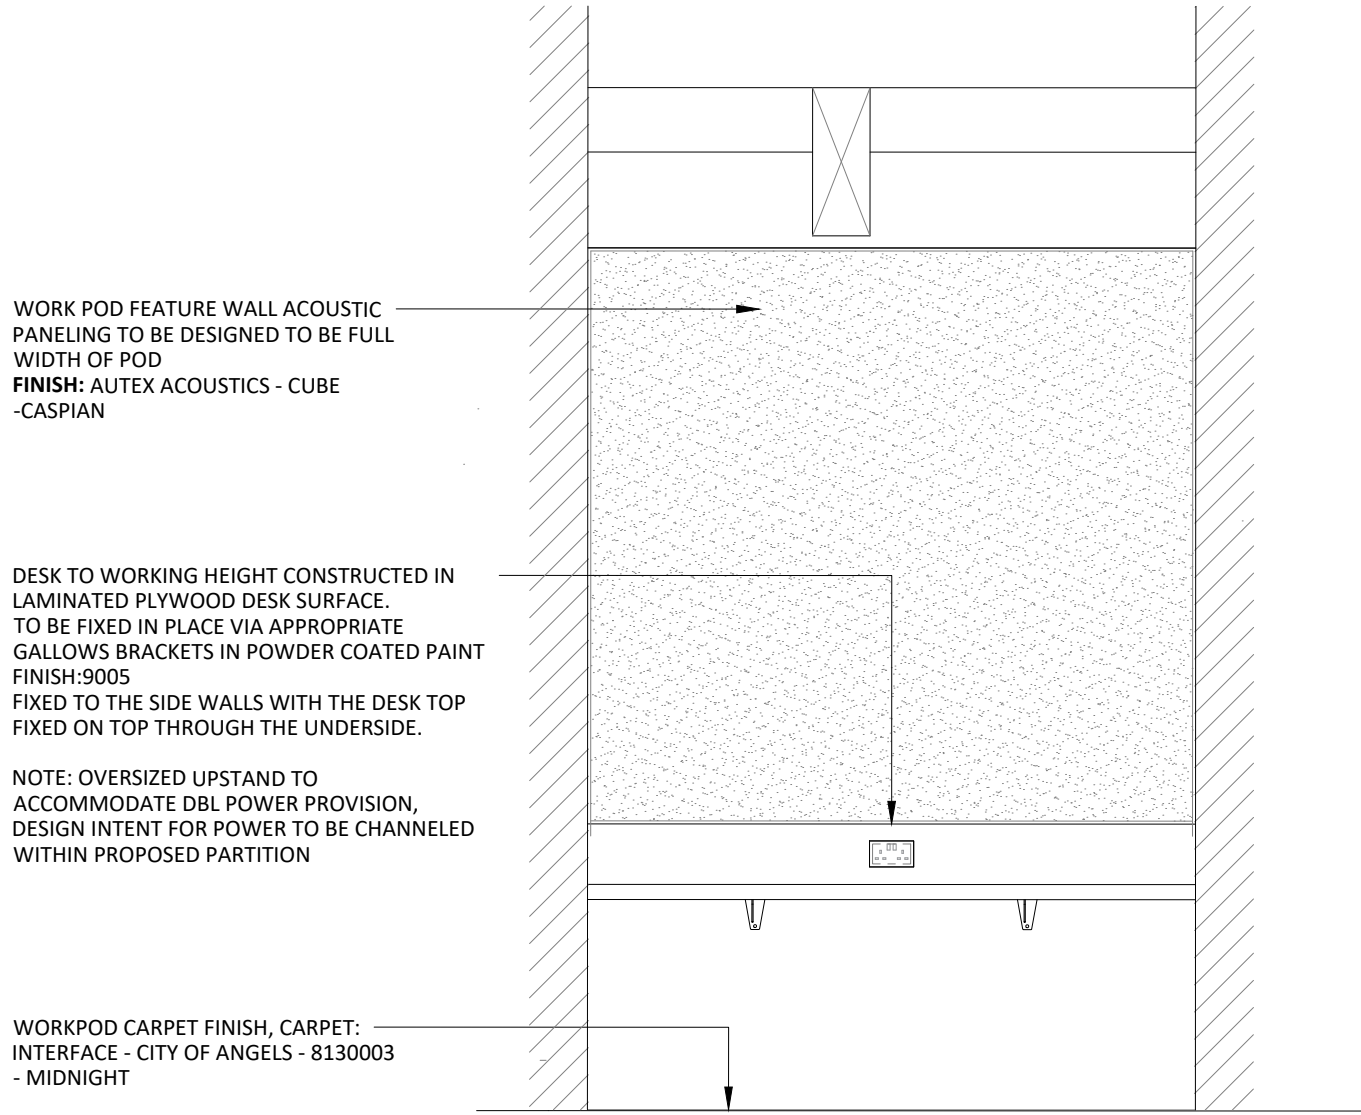

03 LGF06 WORKPOD SECTION AA
491 SCALE - 1:25 @ A1 AS PROPOSED

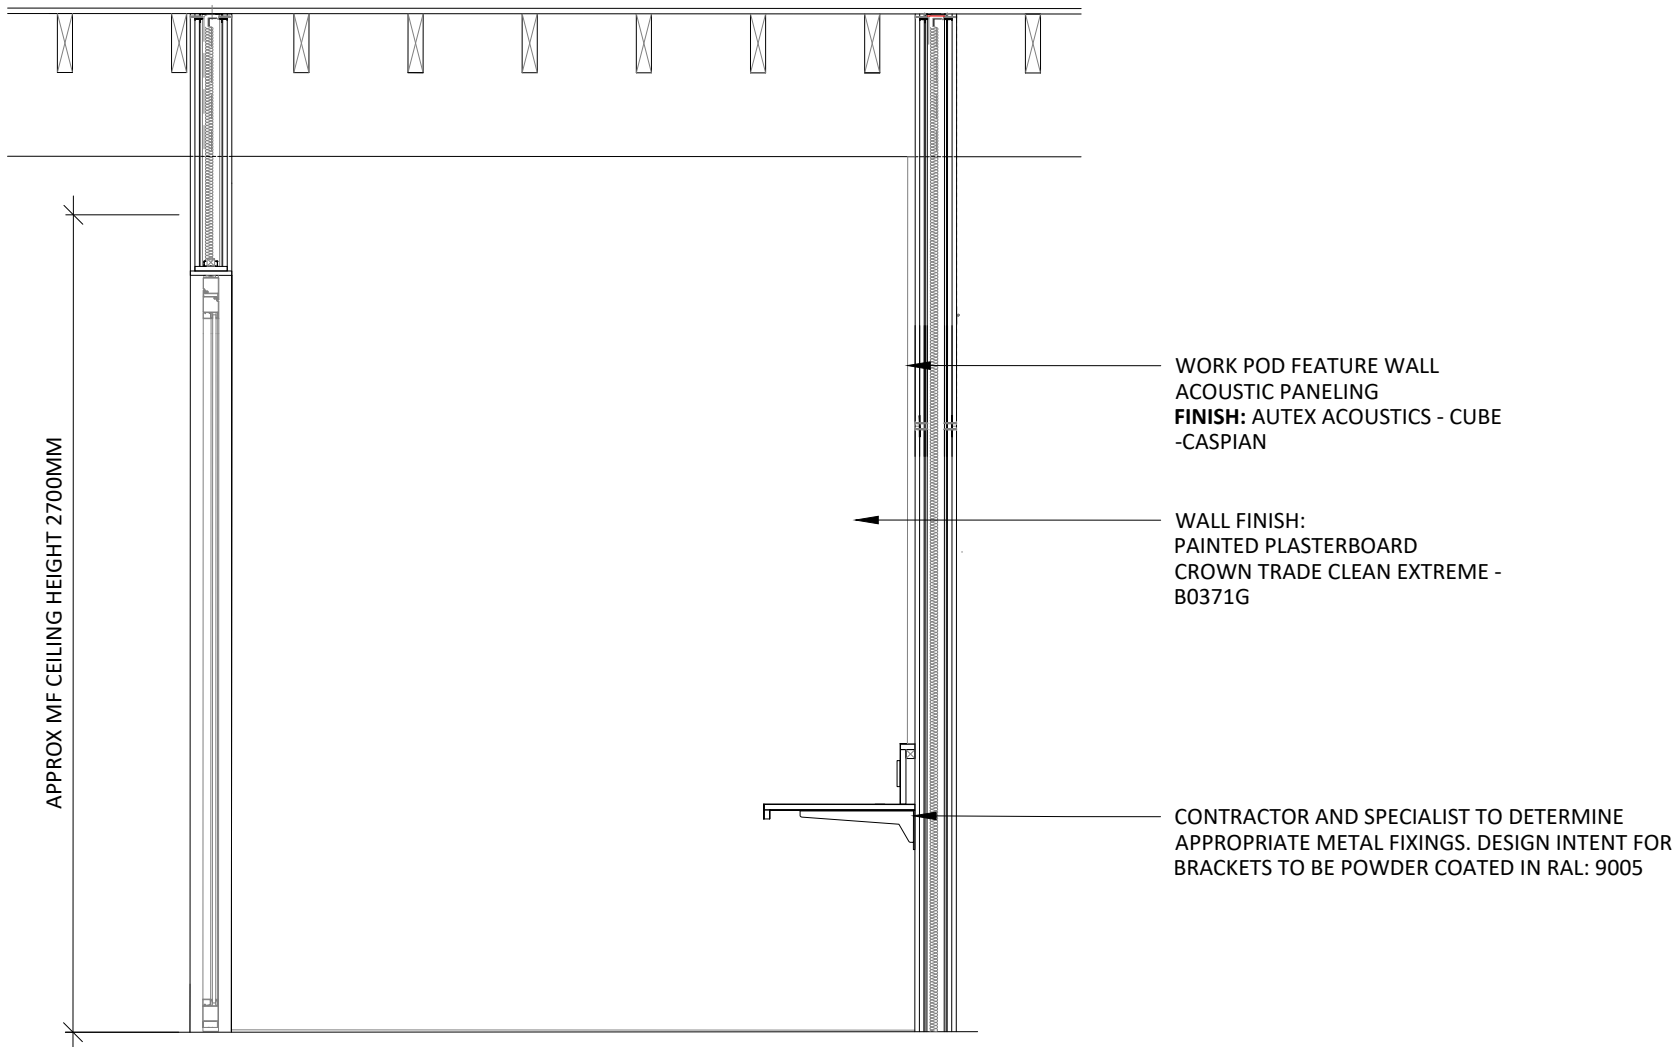

05 LGF06 WORKPOD SECTION BB
491 SCALE - 1:25 @ A1 AS PROPOSED

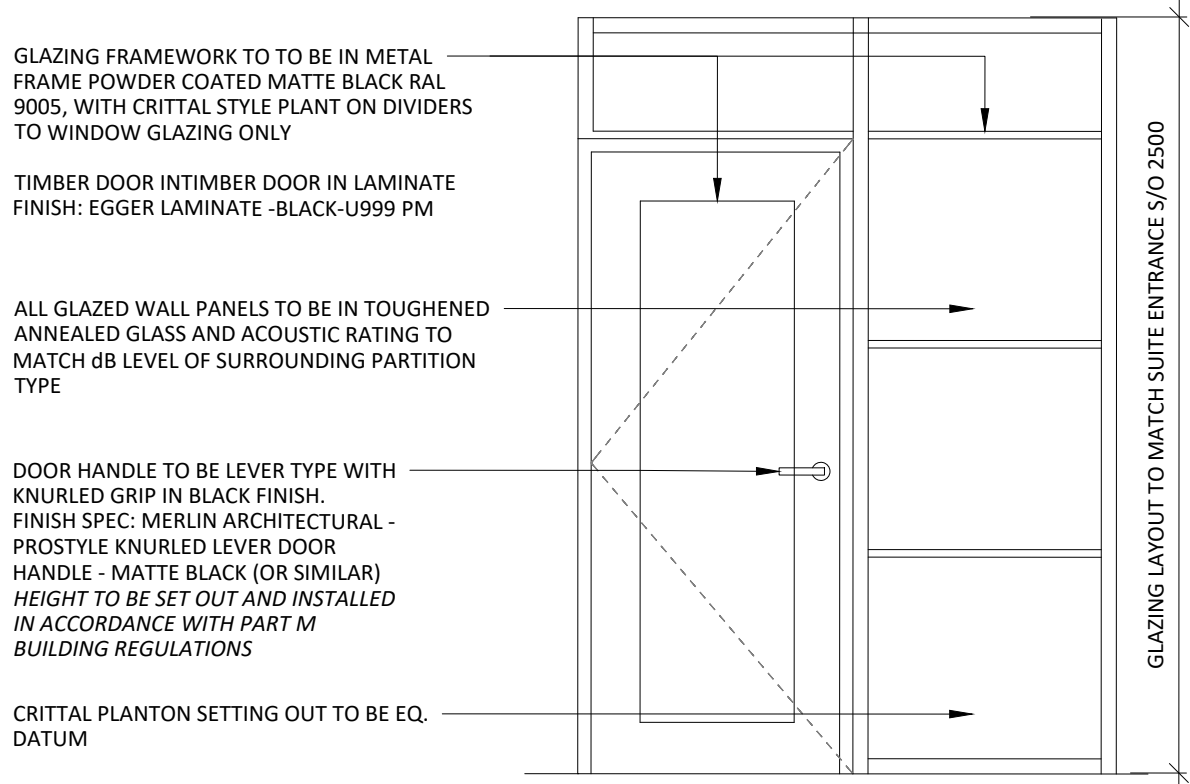

05 LGF06 WORKPOD GLAZING SETTING OUT ELEVATION A
491 SCALE - 1:25 @ A1 AS PROPOSED

3.01	03/11/25	REVISED FOR PLANNING	SO	ARB
3.00	23/10/25	ISSUED FOR PLANNING (Issued for planning approval)	CC	SO
REV	DATE	DESCRIPTION	DRAWN	CHECKED

A X I		PROJECT 113 - 119 PORTLAND STREET MANCHESTER			
ADDRESS : 4th FLOOR CALICO 53-55 MOSLEY STREET, MANCHESTER, M2 3HQ TELEPHONE : +44 (0)161 879 7357 EMAIL : www.axi.studio COMPANY No : 11847325		DRAWING REFERENCE LOWER GROUND FLOOR 06 WORK POD DETAILS AS PROPOSED			
CLIENT bruntwood SciTech	JOB REFERENCE 25 - 281	DRAWING SCALE varies@A1	DATE 13.10.25	DRAWN CC	CHECKED ARB
	DRAWING REFERENCE AXI - 491			STAGE 3	REV 01