


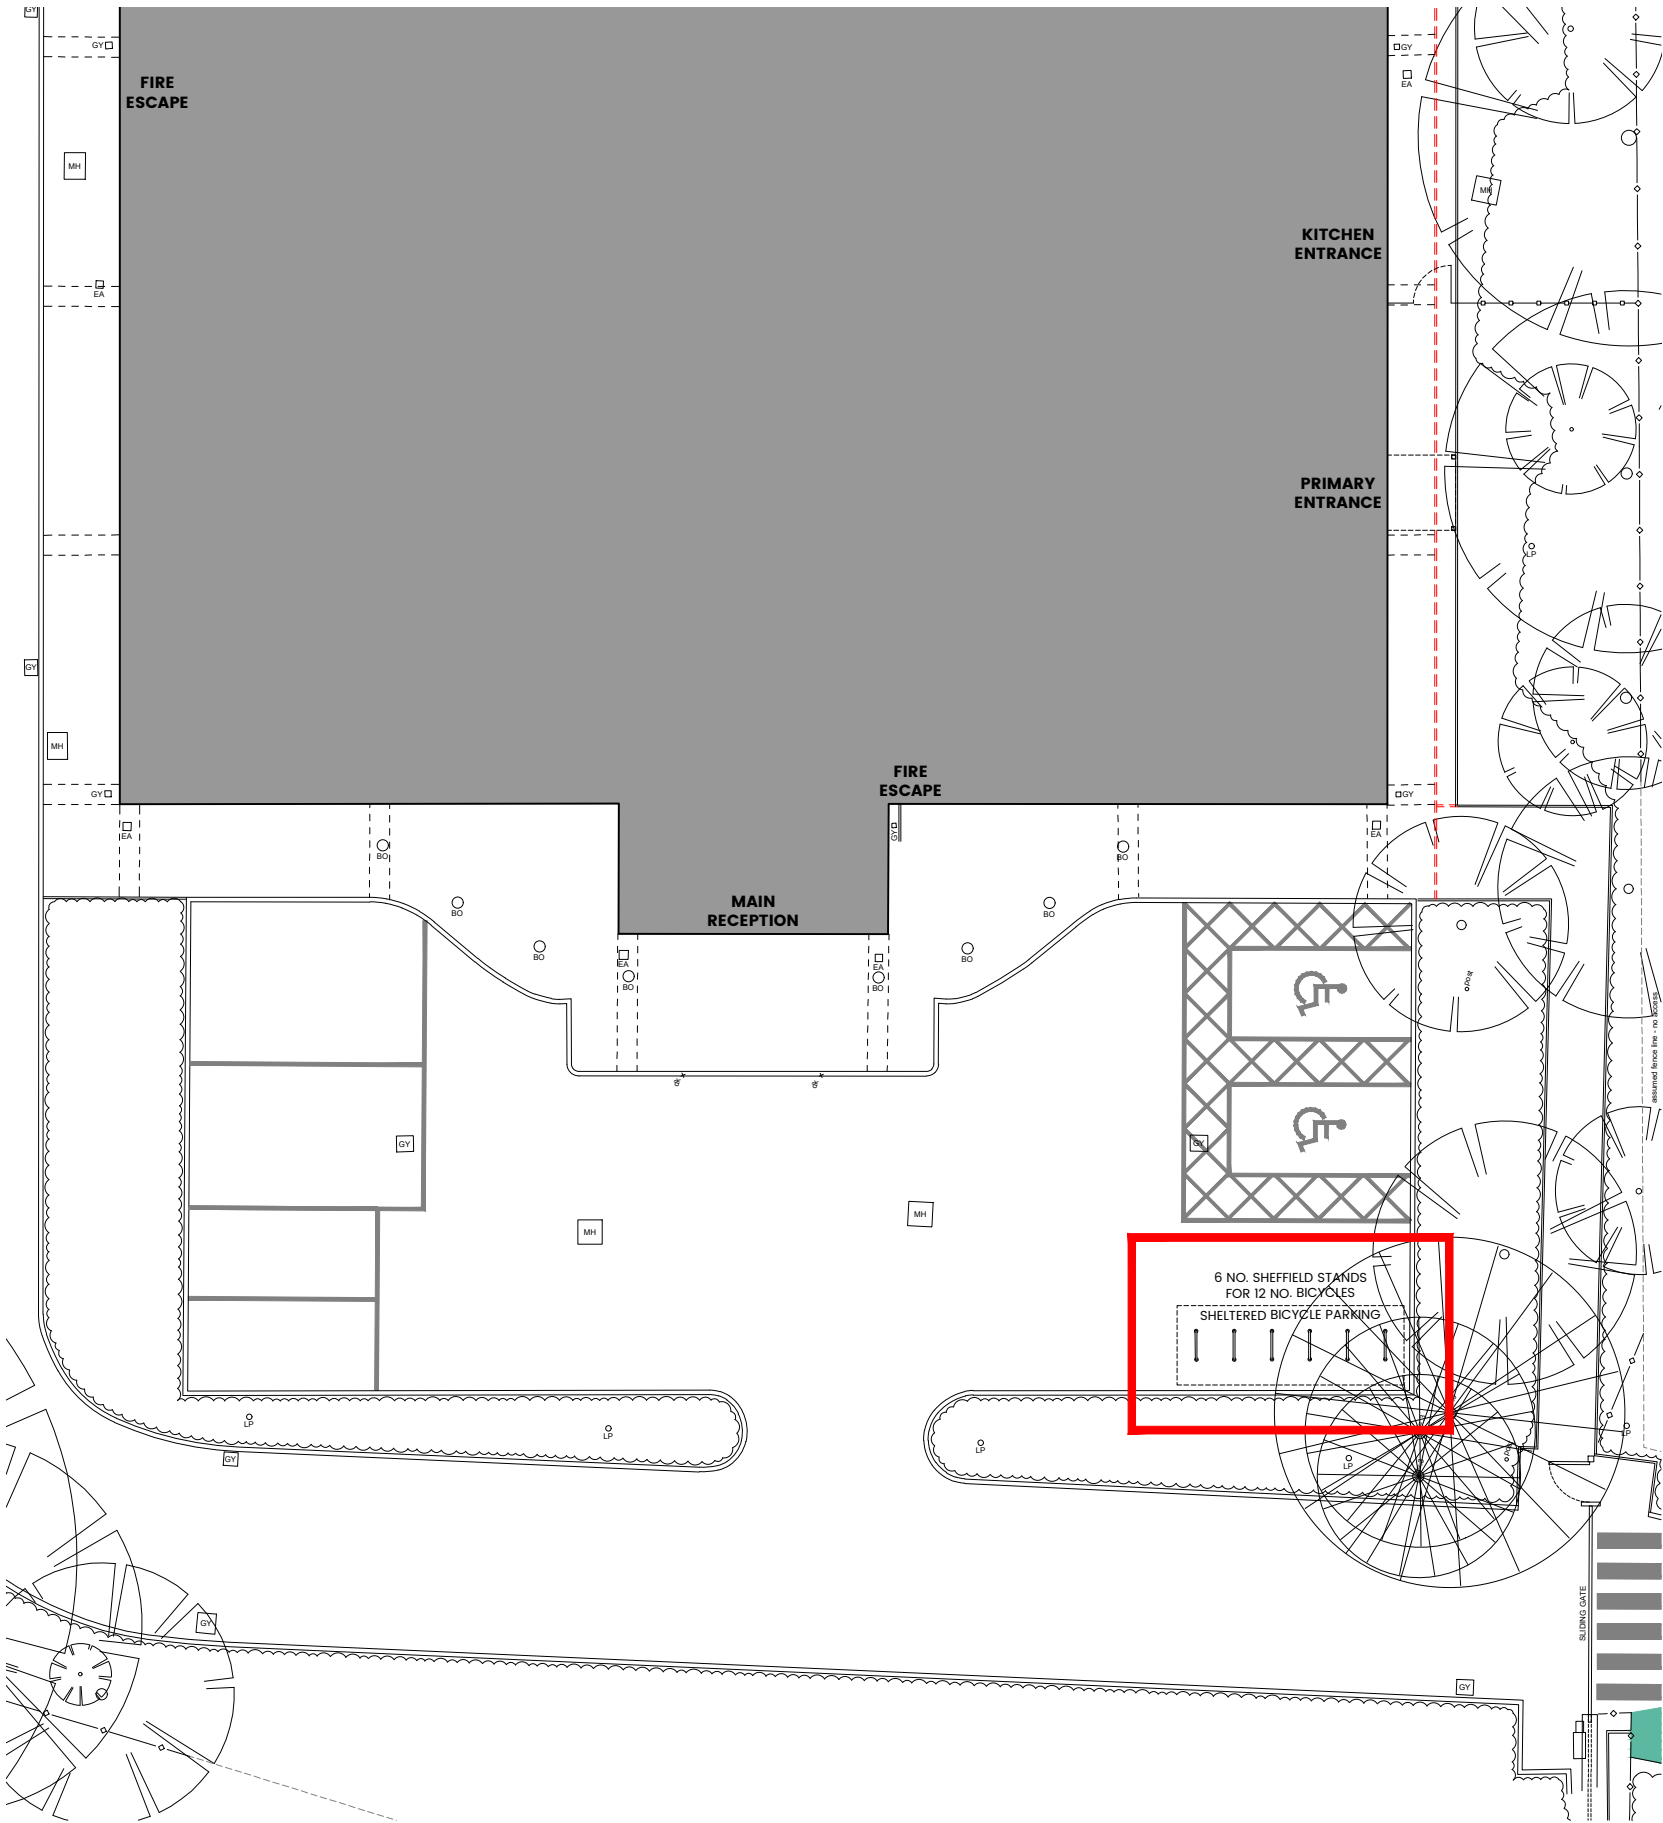

NOTES:

This drawing is Copyright of Anderton Gables


No scaling, dimensions, areas, etc. other than those figured are to be taken from this drawing. All dimensions to be checked on site by the contractor and such dimensions are their responsibility

This drawing is for use at the named location and for the stated purpose only and as such should not be used at any other location or for any other purposes


All work must comply with relevant British Standards and Building Regulation requirements

Any drawing errors and/or omissions are to be reported to the Designer


This drawing is to be read in conjunction with any other Designers or other Consultants information

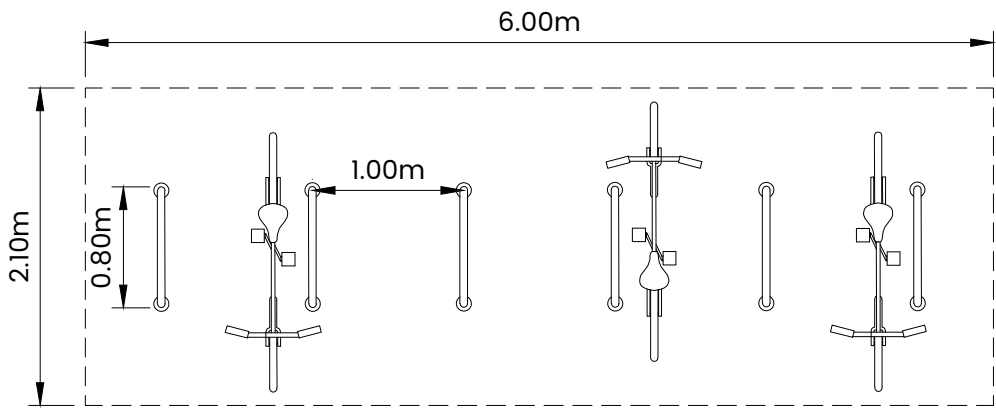

PLAN

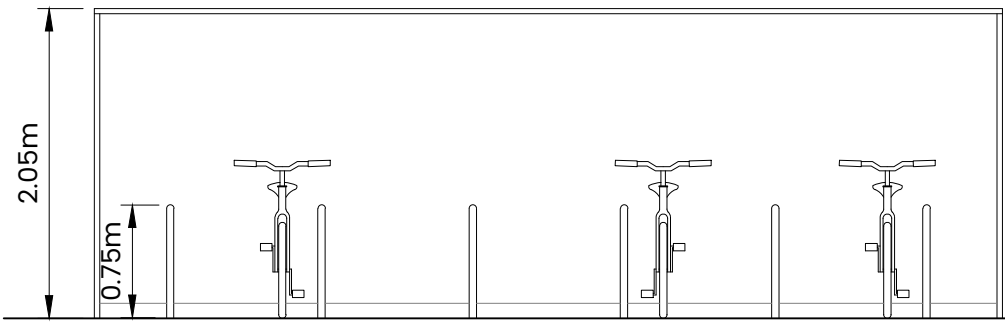

FRONT ELEVATION

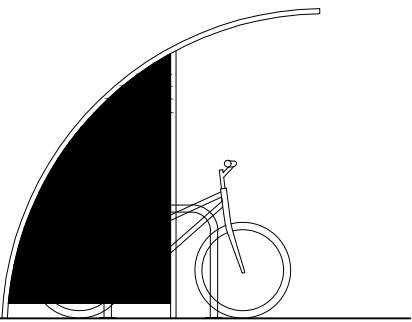

SIDE ELEVATION



PRESTON | 01772 562800
Thomas Carter House, 1&2 Cross Street, Preston, Lancashire, PR1 3LT

MANCHESTER | 0161 696 3119
Canada House, Suite G, Chepstow Street, Manchester, M1 5FW

LIVERPOOL | 0151 832 3850
Avenue HQ, Floor 2, 4 St. Pauls Square, Liverpool, L3 9SJ

W andertongables.co.uk
E info@andertongables.co.uk

Rev	Description	By	Date
-----	-------------	----	------

Project Location:

BOWERSGATE SCHOOL
FLOATS ROAD
WYTHENSHAW
MANCHESTER
M23 9PL

Drawing Title:

BIKE SHELTER

Drawing Status: **PLANNING PERMISSION**

Scale:	Size:	Date:	Drawn By:	Chkd By:
1:50	A3	02/26	AW	CG

Job No: AG25/0475 Dwg No: 27 Revision:

