



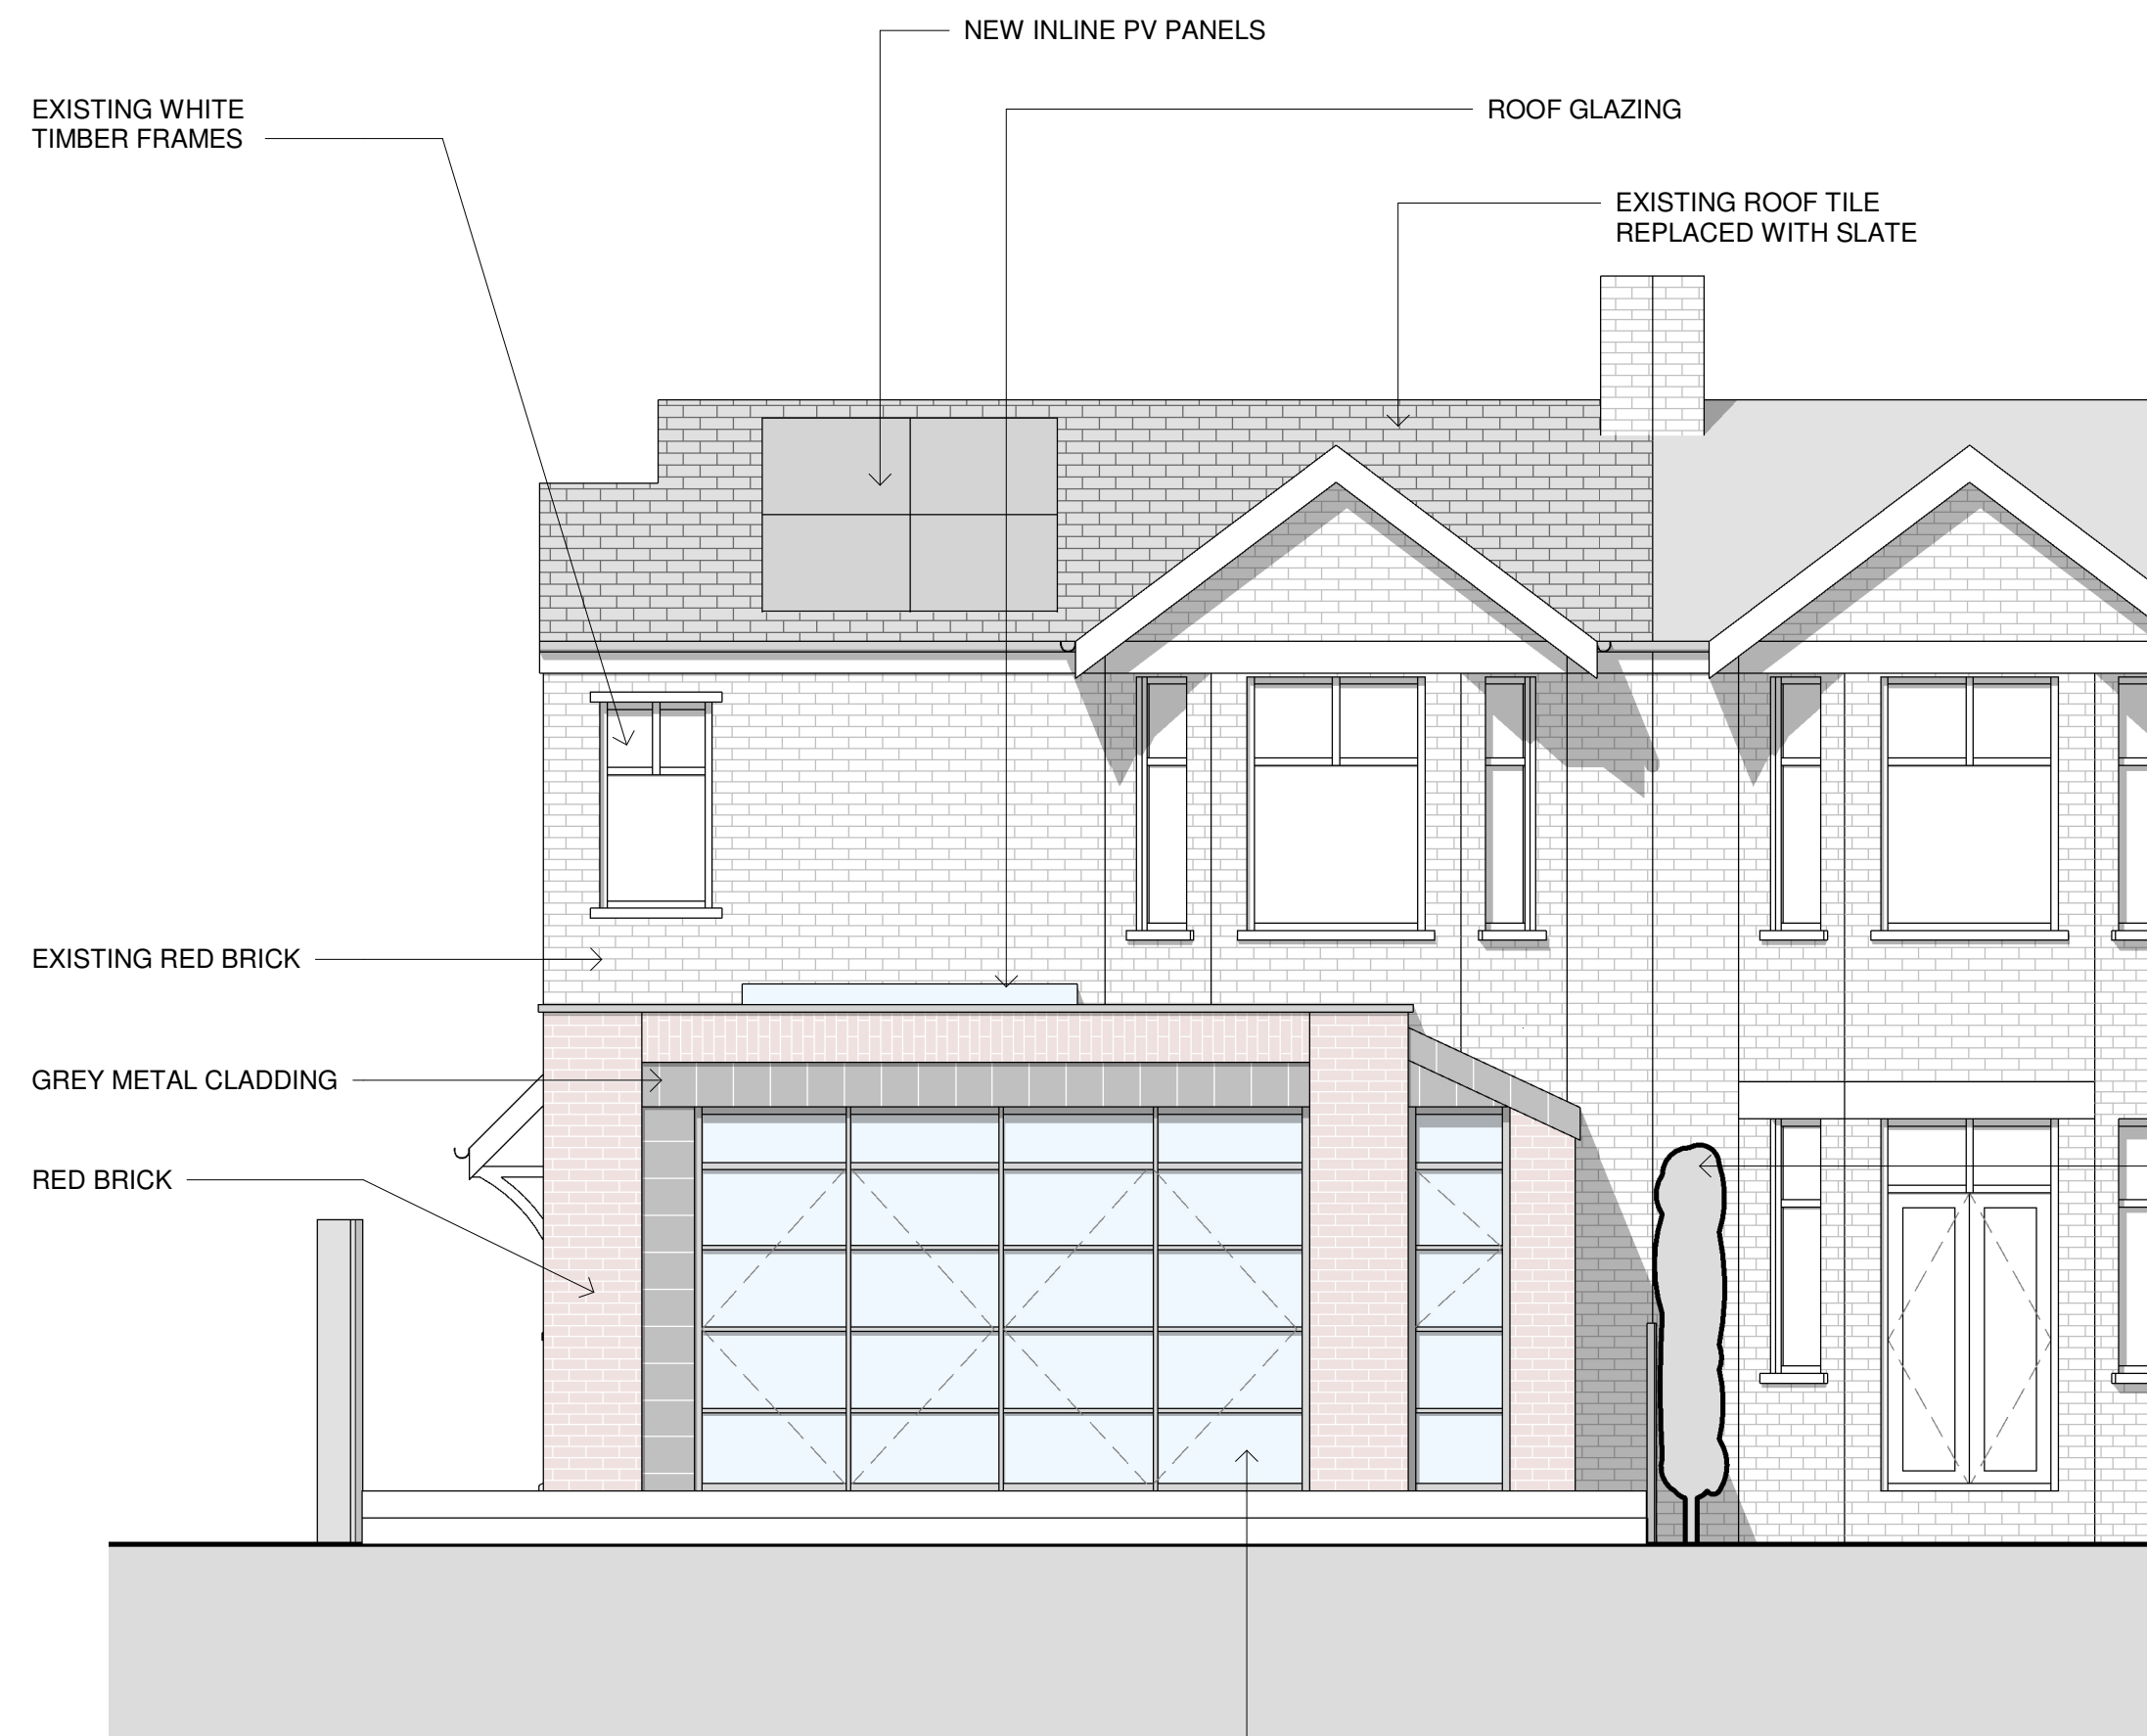

01 PROPOSED SOUTH ELEVATION

1 : 50

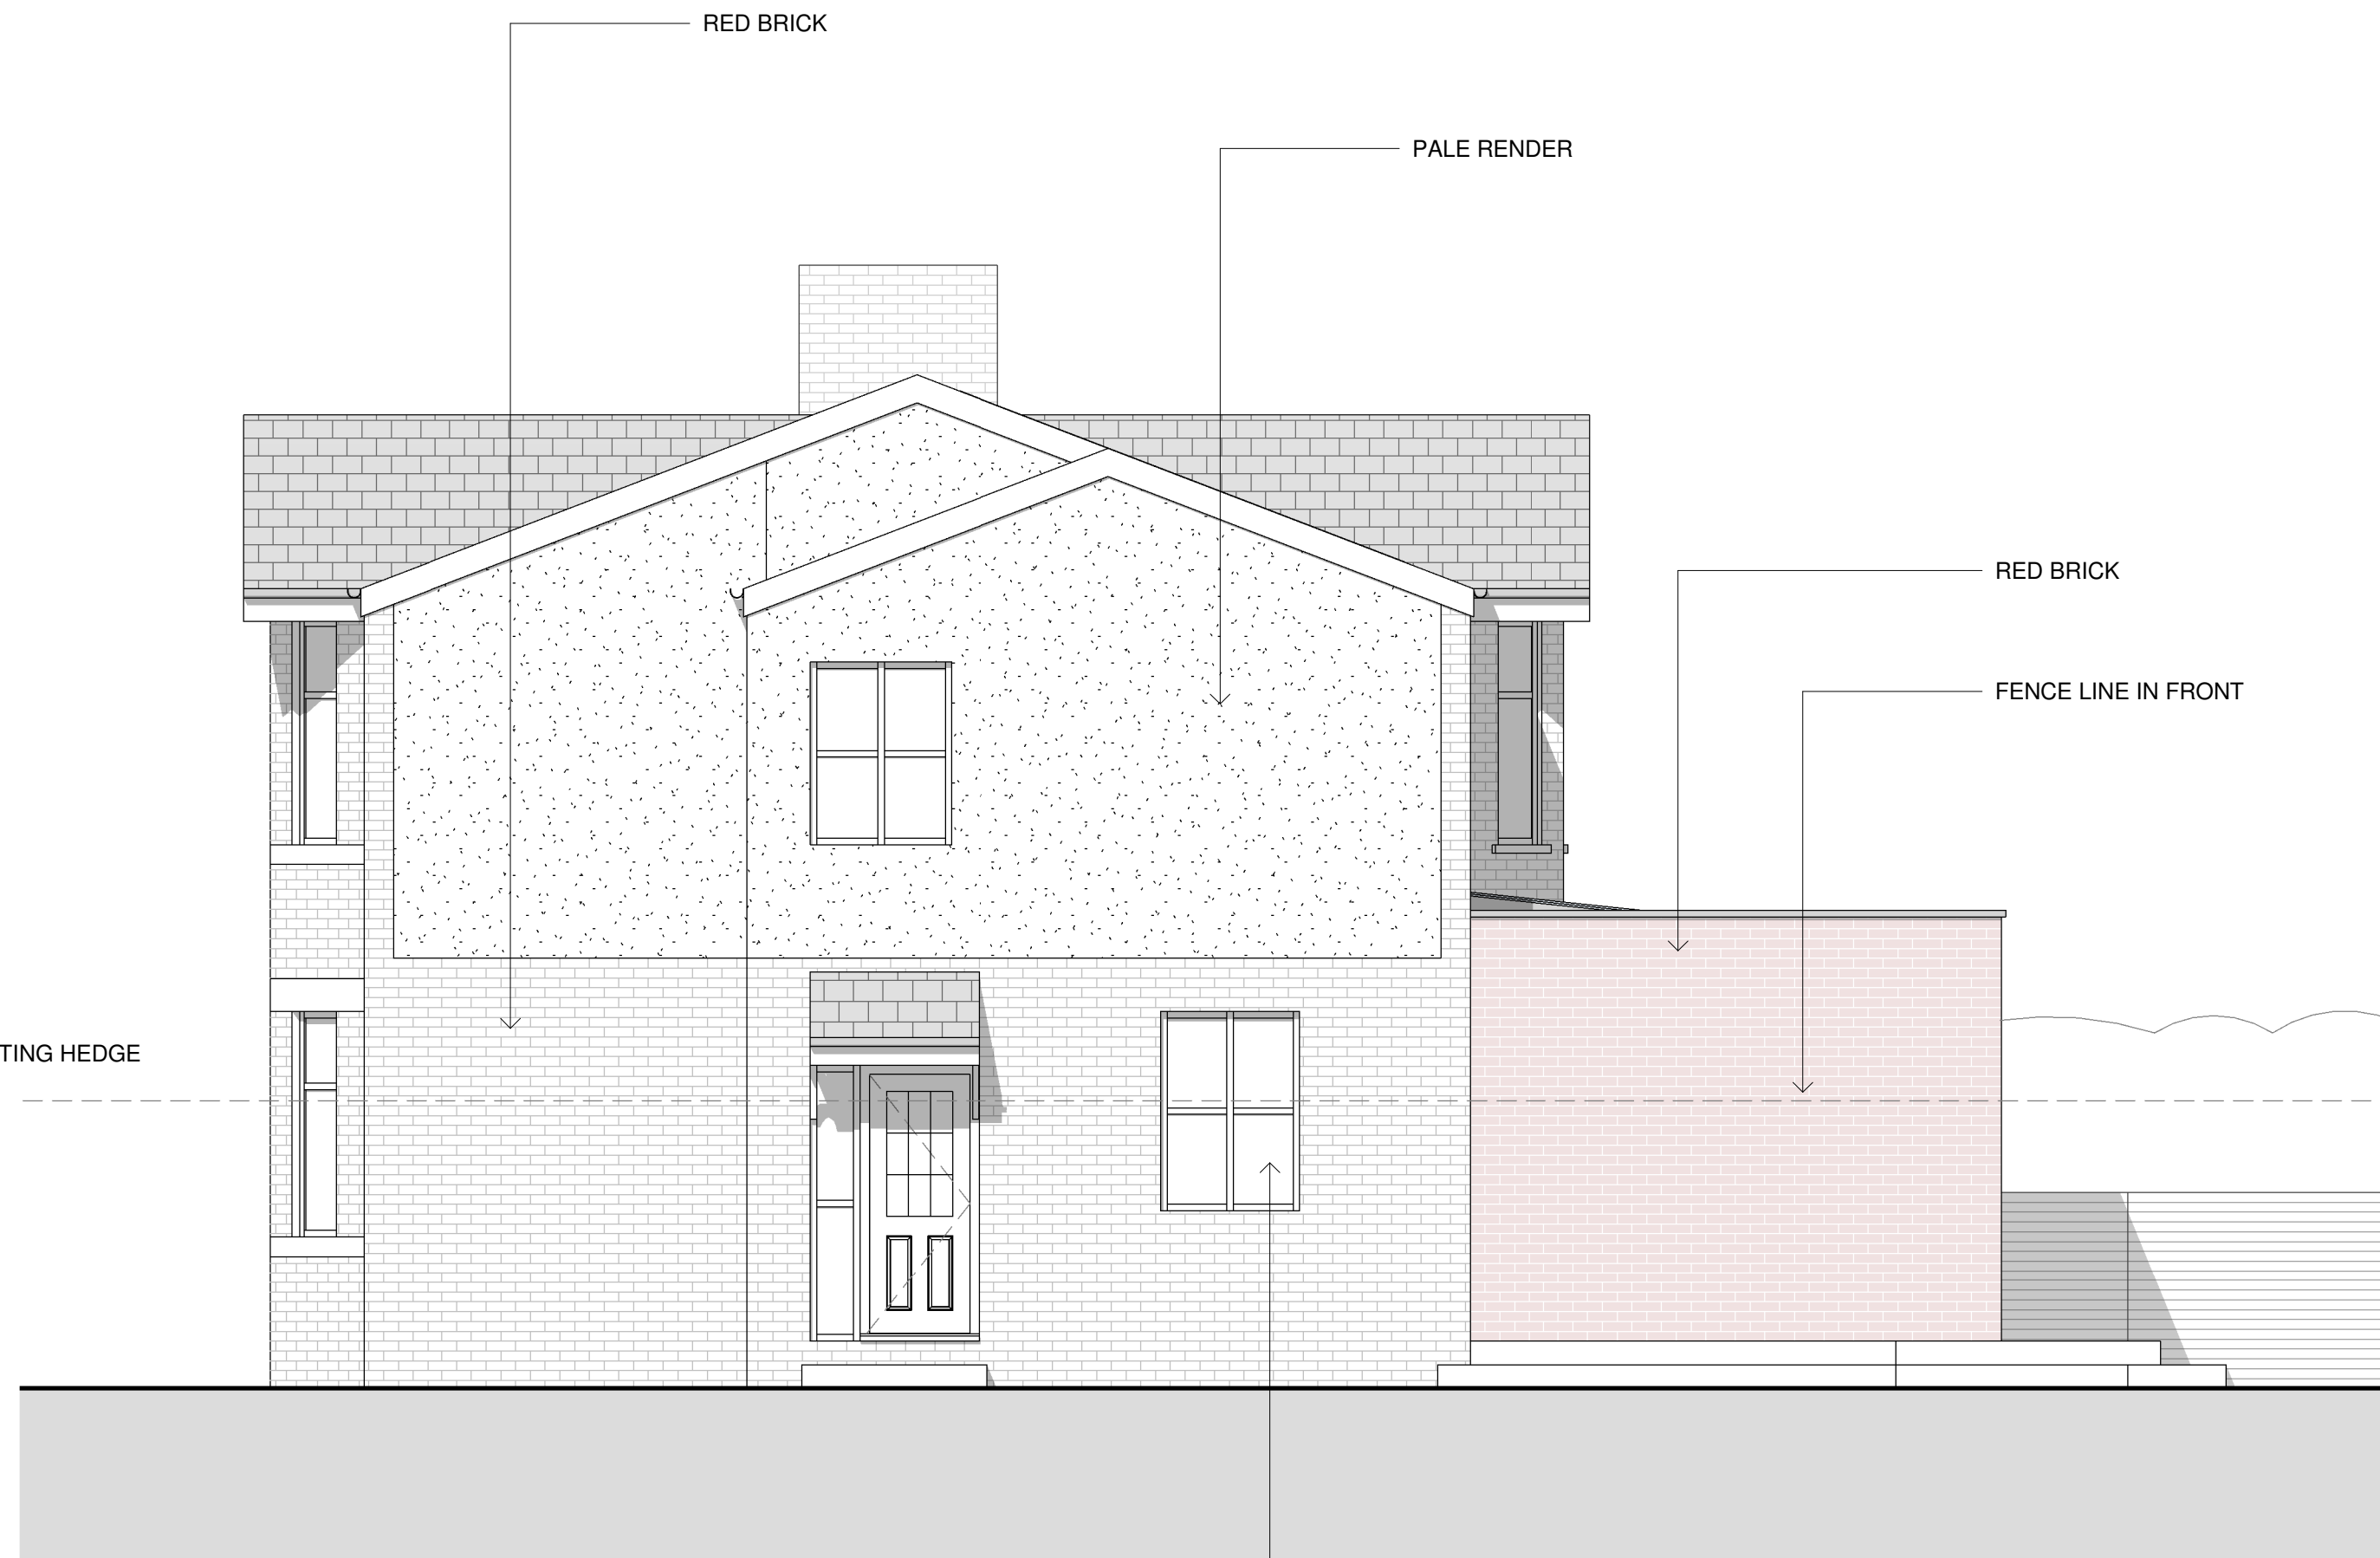


02 PROPOSED WEST ELEVATION

1 : 50




03 PROPOSED NORTH ELEVATION

1 : 50

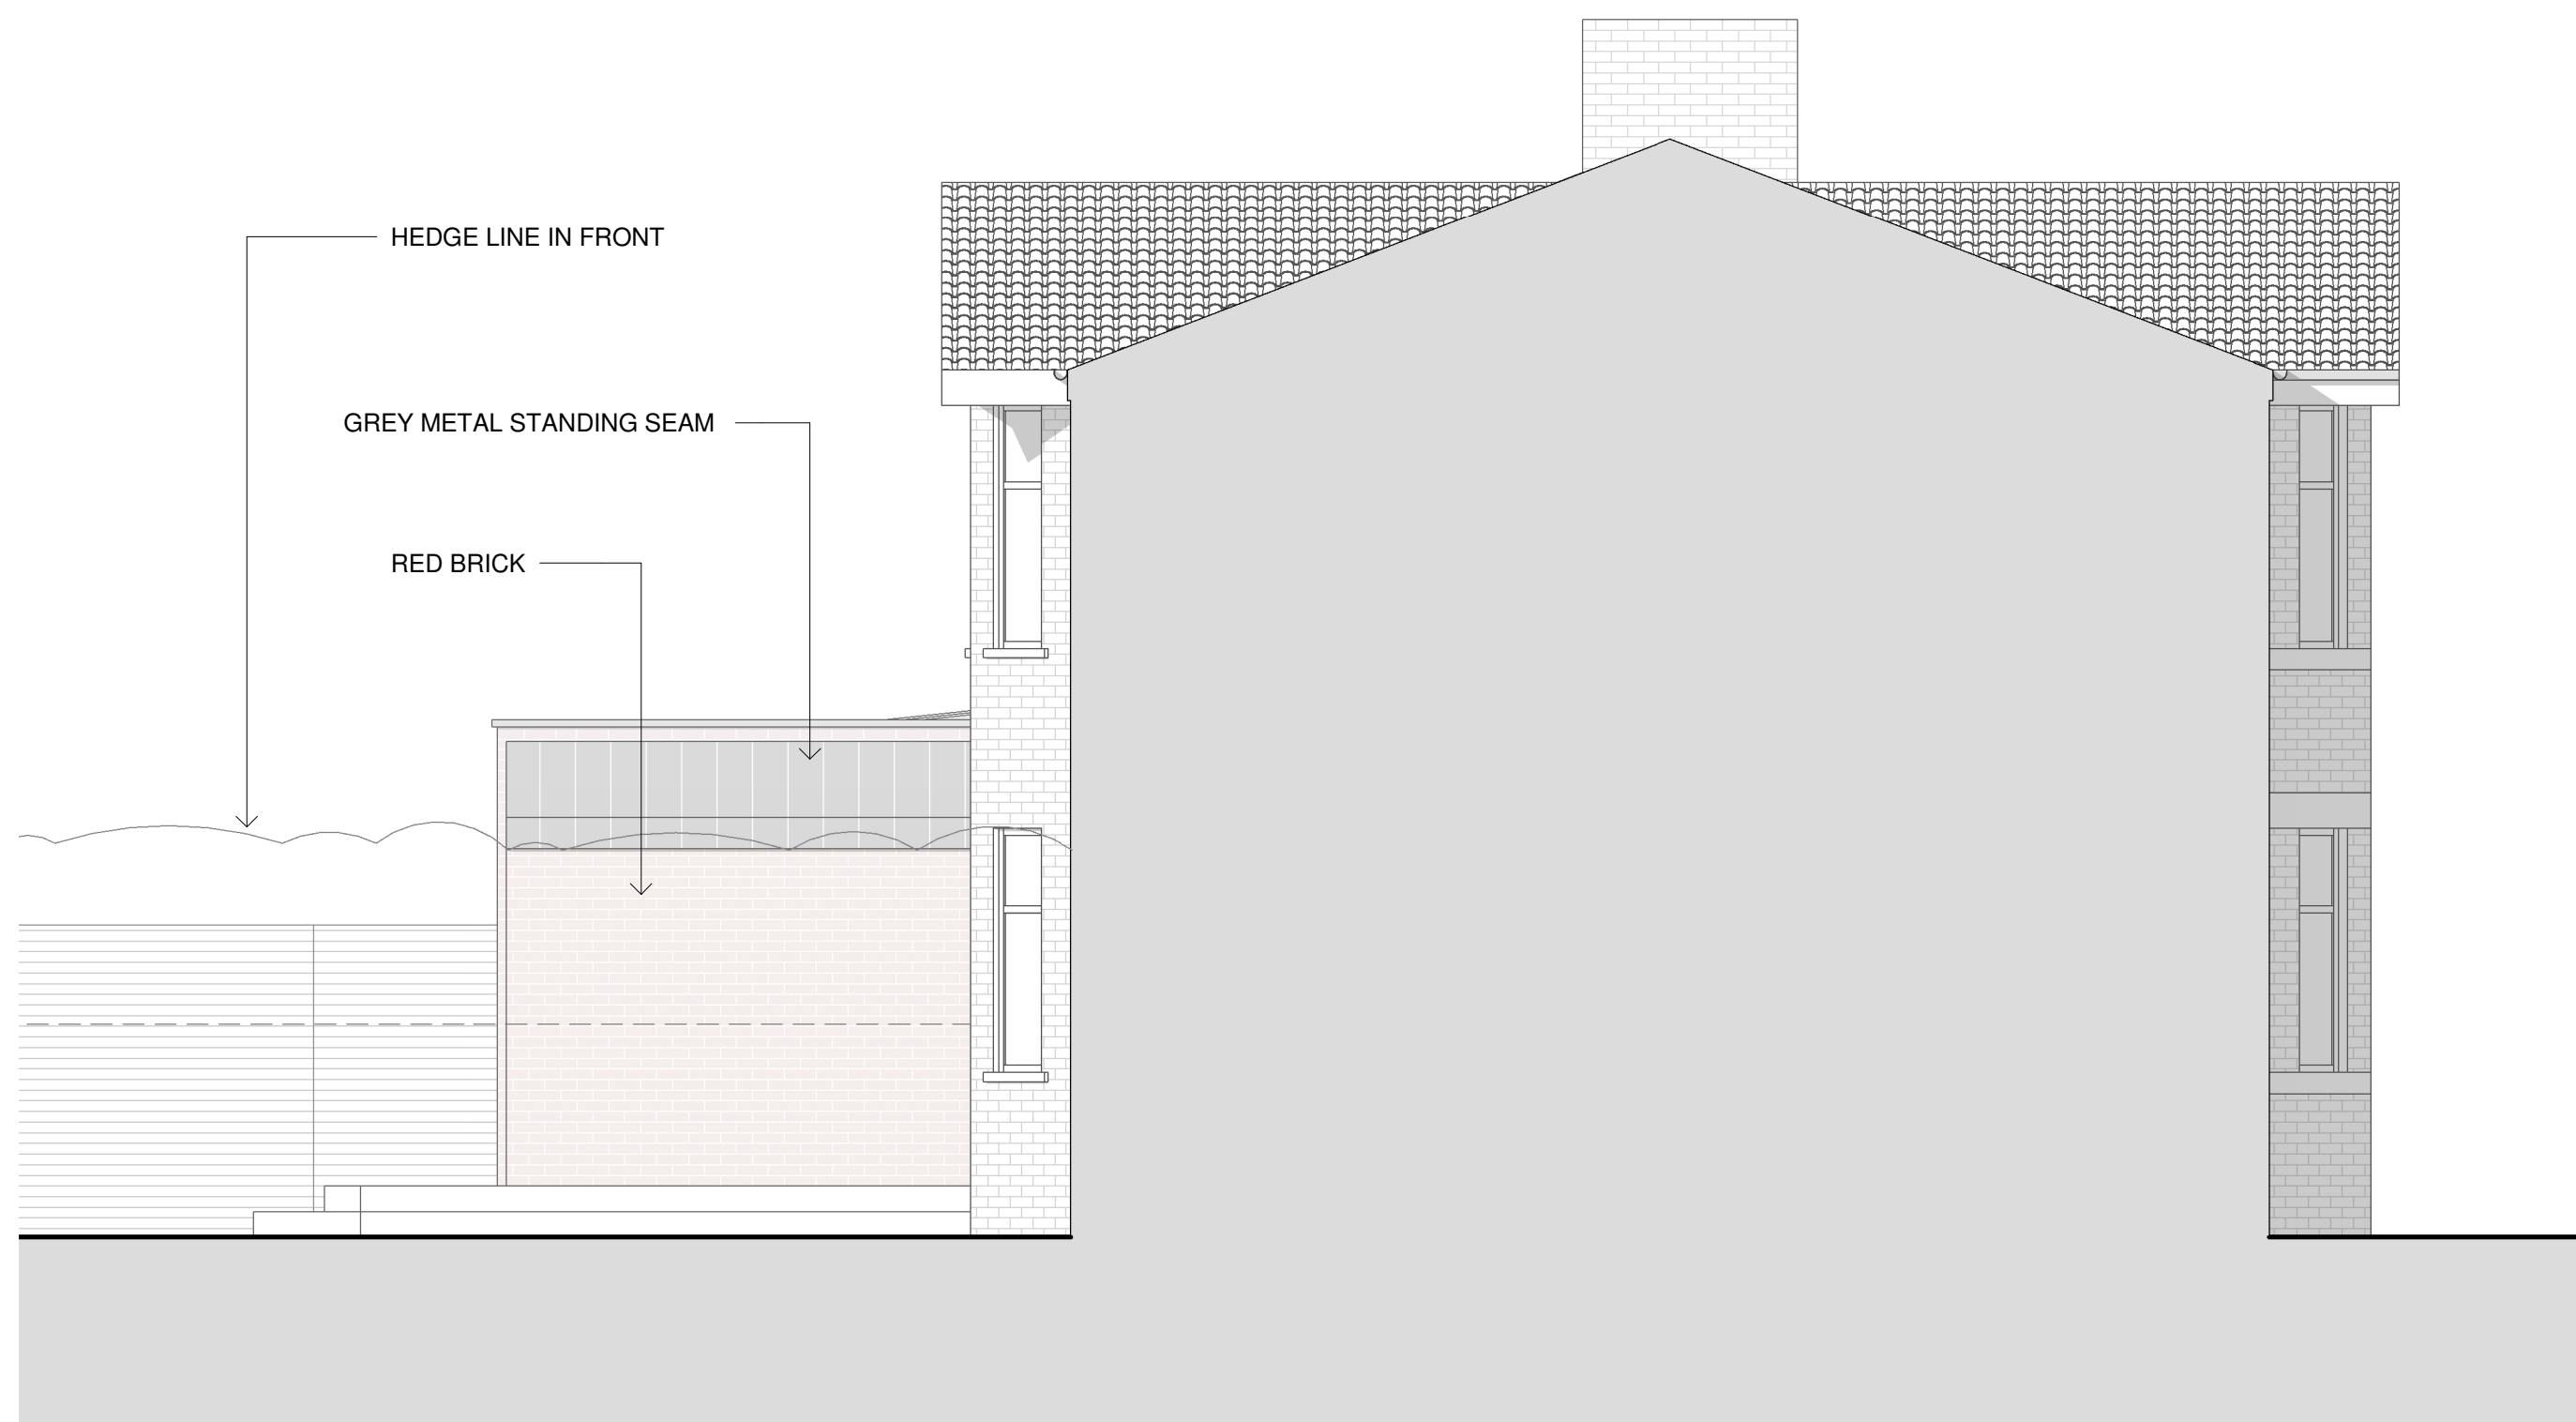

04 PROPOSED EAST ELEVATION

1 : 50

 

The contractor must verify all dimensions on site before commencing any work or fabrication drawings. If this drawing exceeds the quantities taken in any way GTA North are to be informed before the work is initiated. Only figured dimensions are to be taken from this drawing. Do not scale off this drawing. Drawings are based on Ordnance Survey and / or existing record drawings - design and drawing content is subject to detailed Site Survey, Structural Survey, Site Investigations, Planning and Statutory Requirements and Approvals. Authorised reproduction from Ordnance Survey Map with permission of the Controller of Her Majesty's Stationery Office. Crown Copyright reserved. GTA North Limited Copyright. Guy Taylor Associates is a trading name of GTA North Limited.

Drawing Notes:

PL02	PLANNING APPLICATION	CR	12.02.2026
PL01	PLANNING APPLICATION	CR	05.12.2025
Rev:	Description:	Revised By:	Issue Date:

Project:
147 Nicolas Road, M21 9LS

Drawing
PROPOSED ELEVATIONS

Scale:	1 : 50@A1	Original Issue Date:
Original Drawn	AM	Original Checked CR

Drawing	Revision:
25-0032 -20-101	PL02

Reason For Issue:
PLANNING APPLICATION

Swan Buildings
20 Swan Street, Manchester M4 5JW
T: 0161 826 1042 M: 07914 402 101
manchester@guytaylorassociates.co.uk
www.guytaylorassociates.co.uk

GUY TAYLOR ASSOCIATES