


NB	Do not scale off this drawing. All dimensions to be checked on site prior to manufacture and construction. This drawing is the property of JH. Architects and should not be reproduced without permission. All discrepancies to be brought to the attention of the architect immediately. This drawing to be read in conjunction with the specification / bill of quantities and related drawings.		
REVISION			
-	FIRST ISSUE	29.10.24	HK
A	Revised to Construction status	12.08.25	OK
B	Update for planning condition discharge	19.12.25	JG
C	Update with reduced ventilation points	24.02.26	JG
D	Update to move extract positions to planners comment	05.03.26	JG
E	Vent cap specification added	10.03.26	JG




Proposed Front Elevation
Scale @ 1:50




Proposed Side Elevation
Scale @ 1:50

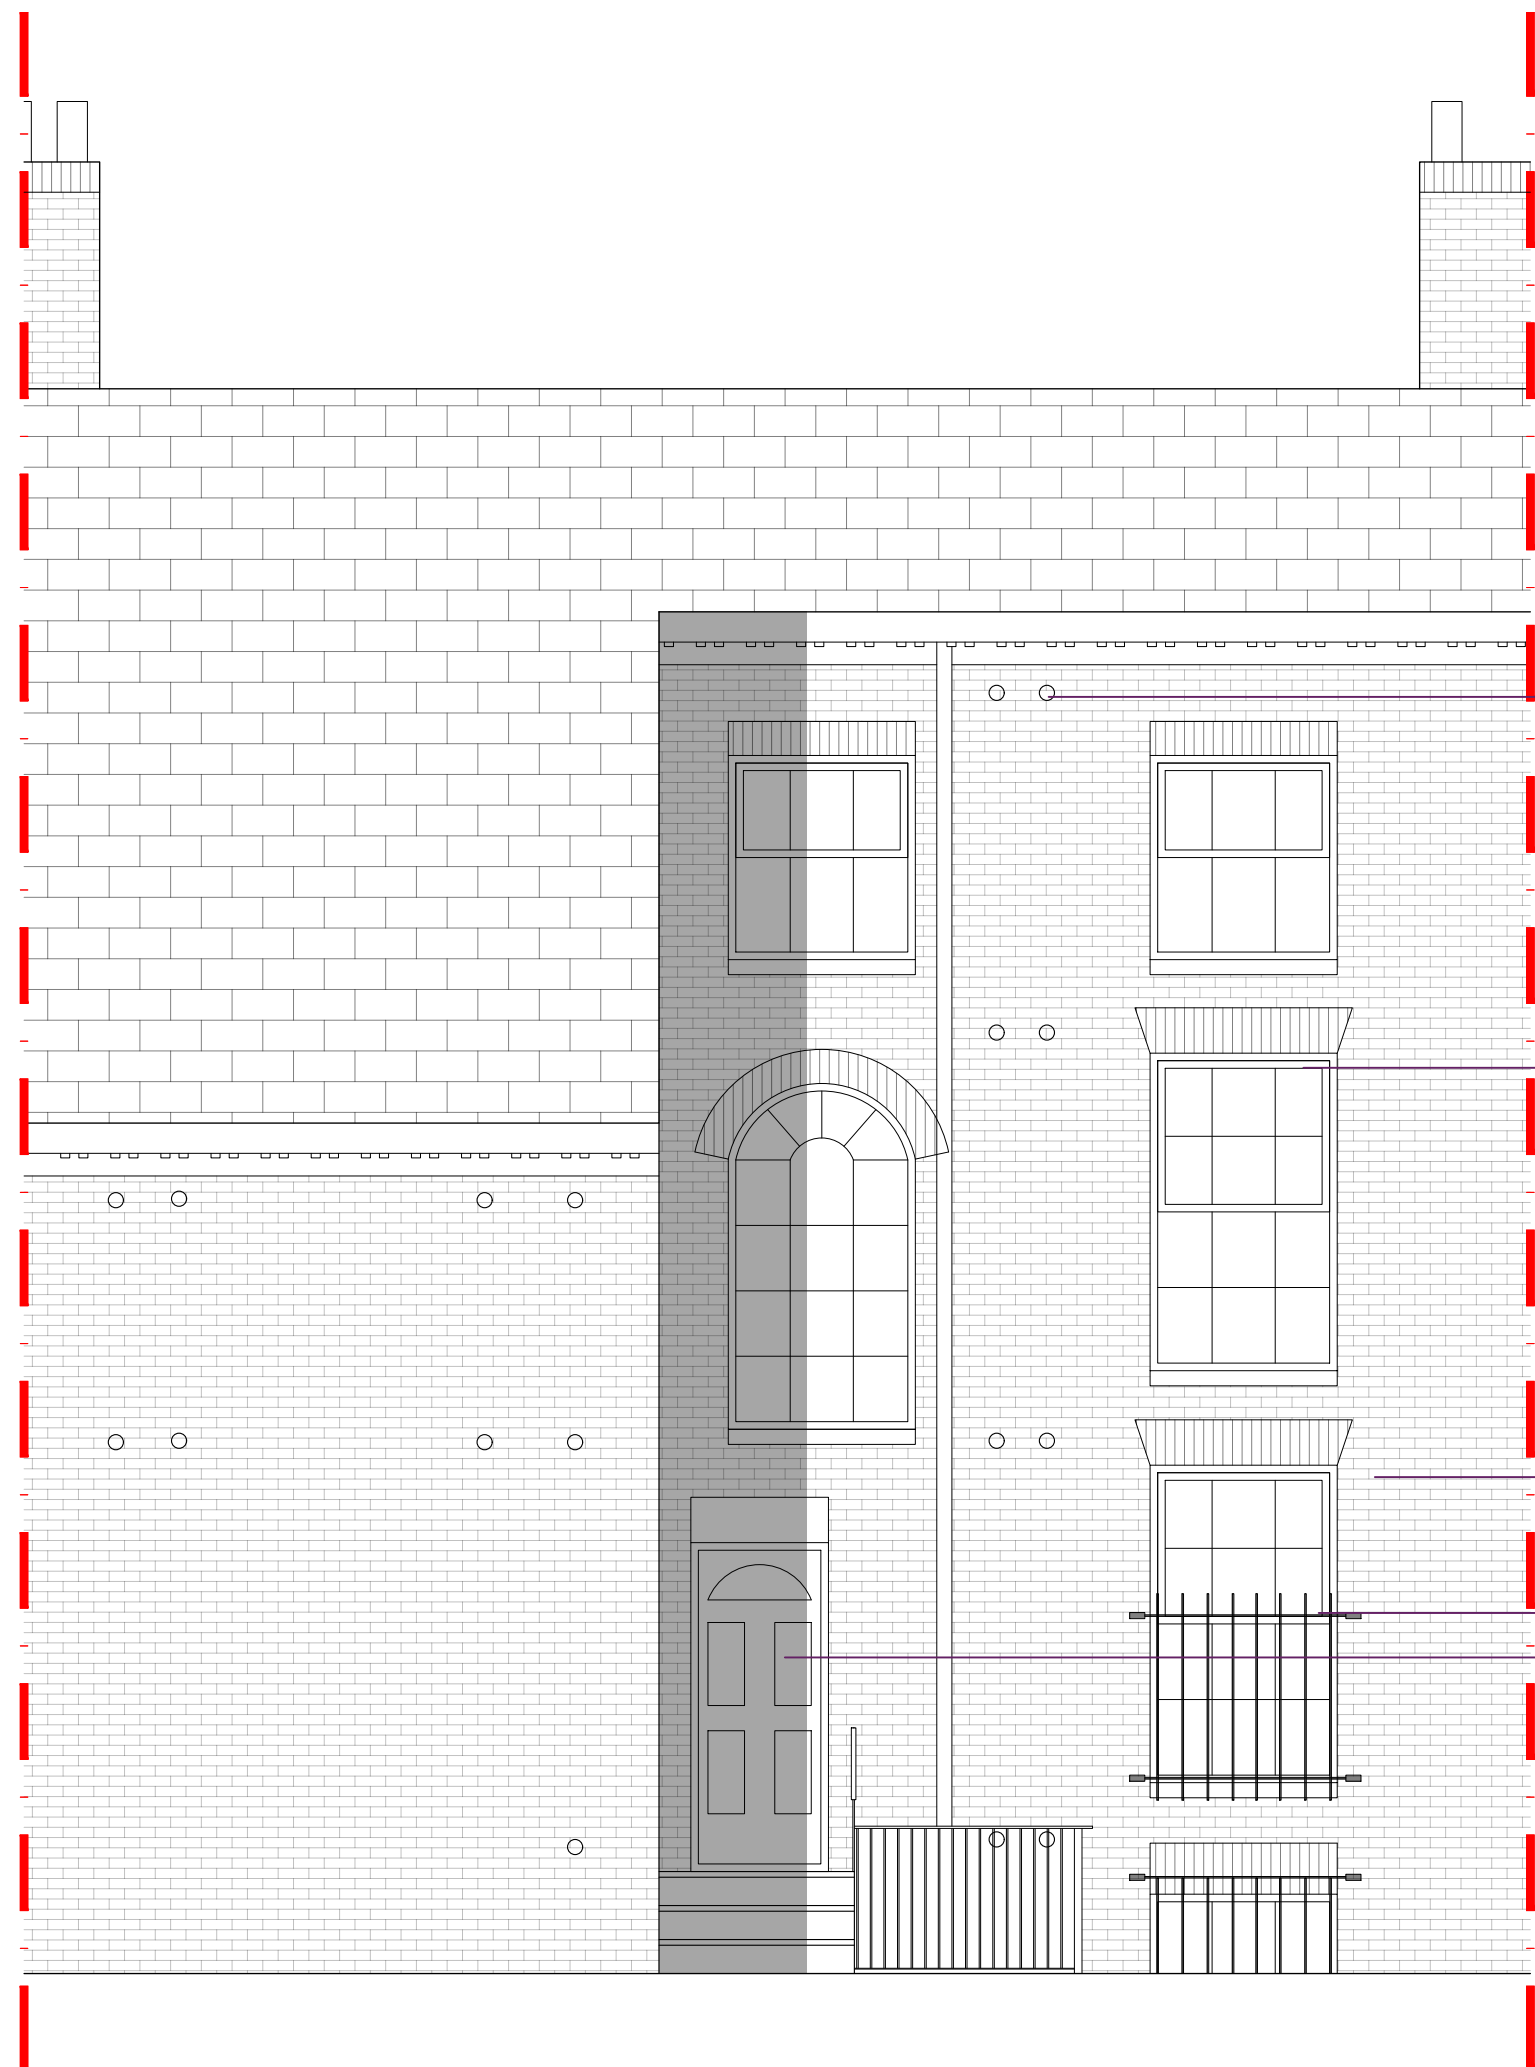

Proposed Rear Elevation
Scale @ 1:50

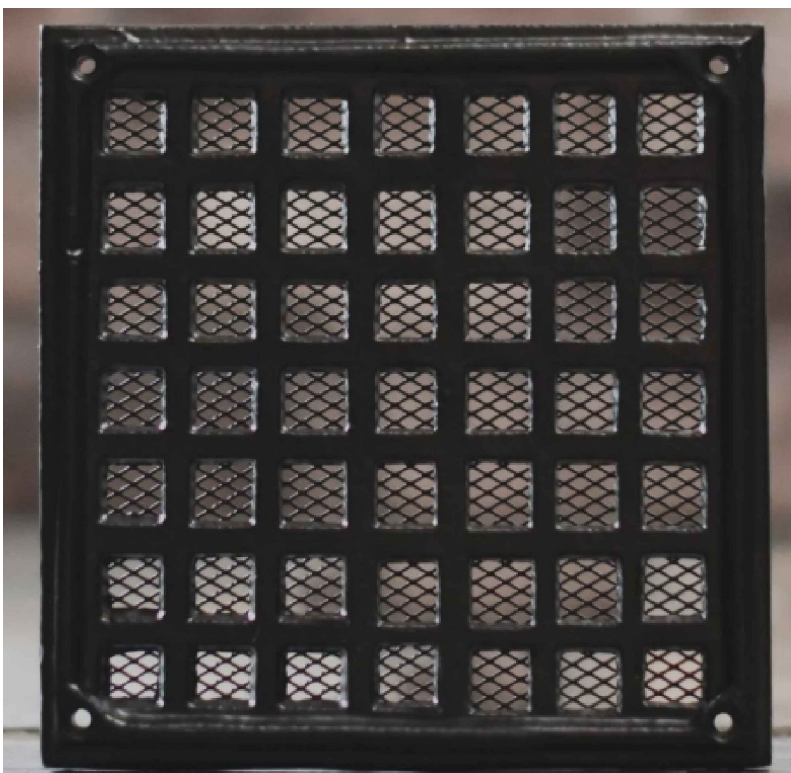

Black cast 160mm square
vent cap

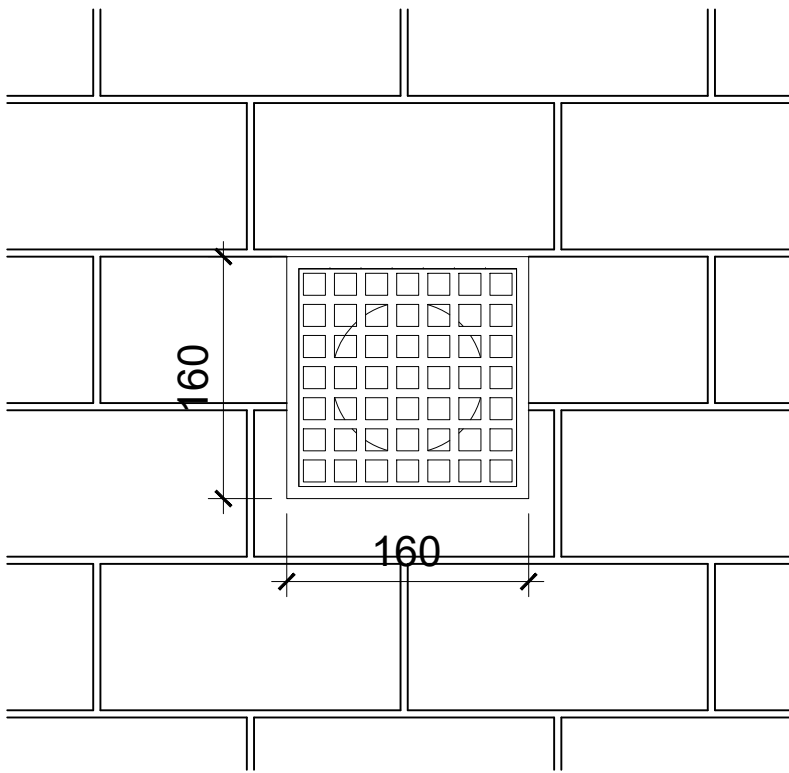

160mm wrought iron
victorian style vent cap
scale 1:50

CLIENT	VEDANTA
PROJECT	MANOR STREET ARDWICK
TITLE	PROPOSED ELEVATIONS
JOB NO.	VP03
DWG NO.	AV1.01
SCALE	1:50 @ A1
DRAWN	OK

46 MANCHESTER ROAD
CHORLTON
MANCHESTER
M21 9PH

info@justharchitects.co.uk
T +44(0)161 237 5500

JH.A

RIBA
Chartered Practice

arb
Architects
Registration
Board