

Note: This drawing is to be used for 'G A Elevations' purposes only

This drawing is to be read in conjunction with Portakabin Limited drawing numbers:

PTK-A1-00-D-A-1001 - G A Floor Plan
PTK-A1-00-D-A-1201 - Partition Construction Plan
PTK-A1-00-D-A-1401 - Fire Strategy Approval
PTK-A1-00-D-A-1501 - Acoustic Strategy
PTK-A1-00-D-A-1803 - Proposed Site Plan

This drawing is to be read in conjunction with all relevant M&E Consultant detail design drawings and specifications


Copyright Portakabin Limited 2025.

Porta and Portakabin are registered trademarks.


This drawing is the property of Portakabin Limited. It must not be copied, reproduced or divulged to anyone without written permission.

Do not scale off this drawing. All discrepancies to be reported to Portakabin Limited.


Rev:	Date:	Description:	By:	Chk:
P01	15/09/25	First Issue	MC	SPM
P02	22/10/25	Materials key amended to show 'Khaki Brown' cladding colour, window numbers corrected, W006 position amended to suit latest G.A Plan (PTK-A1-00-D-A-1001 rev P03)	MC	SPM
P03	23/12/25	PV panels indicated, indicative vent grilles added, external plant enclosure (shown dotted) for clarity	MC	SPM
P04	16/02/26	Timber cladding extent reduced to Elevation C, materials key updated to suit, external plant enclosure omitted on Elevation D, indicative external condensers indicated to Elevation C	MC	SPM
P05	22/02/26	Timber cladding extent reduced to Elevations B and C, RWP relocated (between Grids 9/10)	MC	SPM

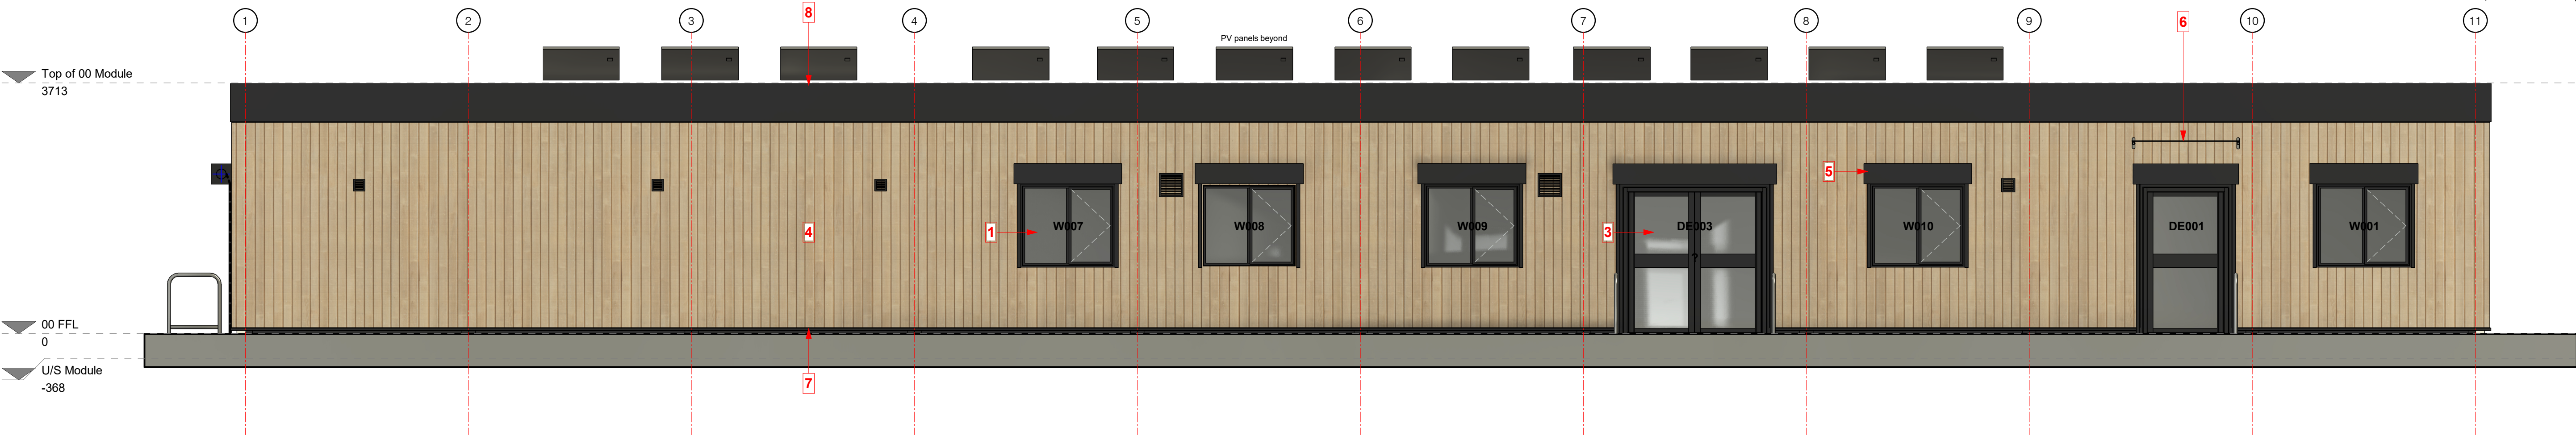


Elevation A
1 : 50

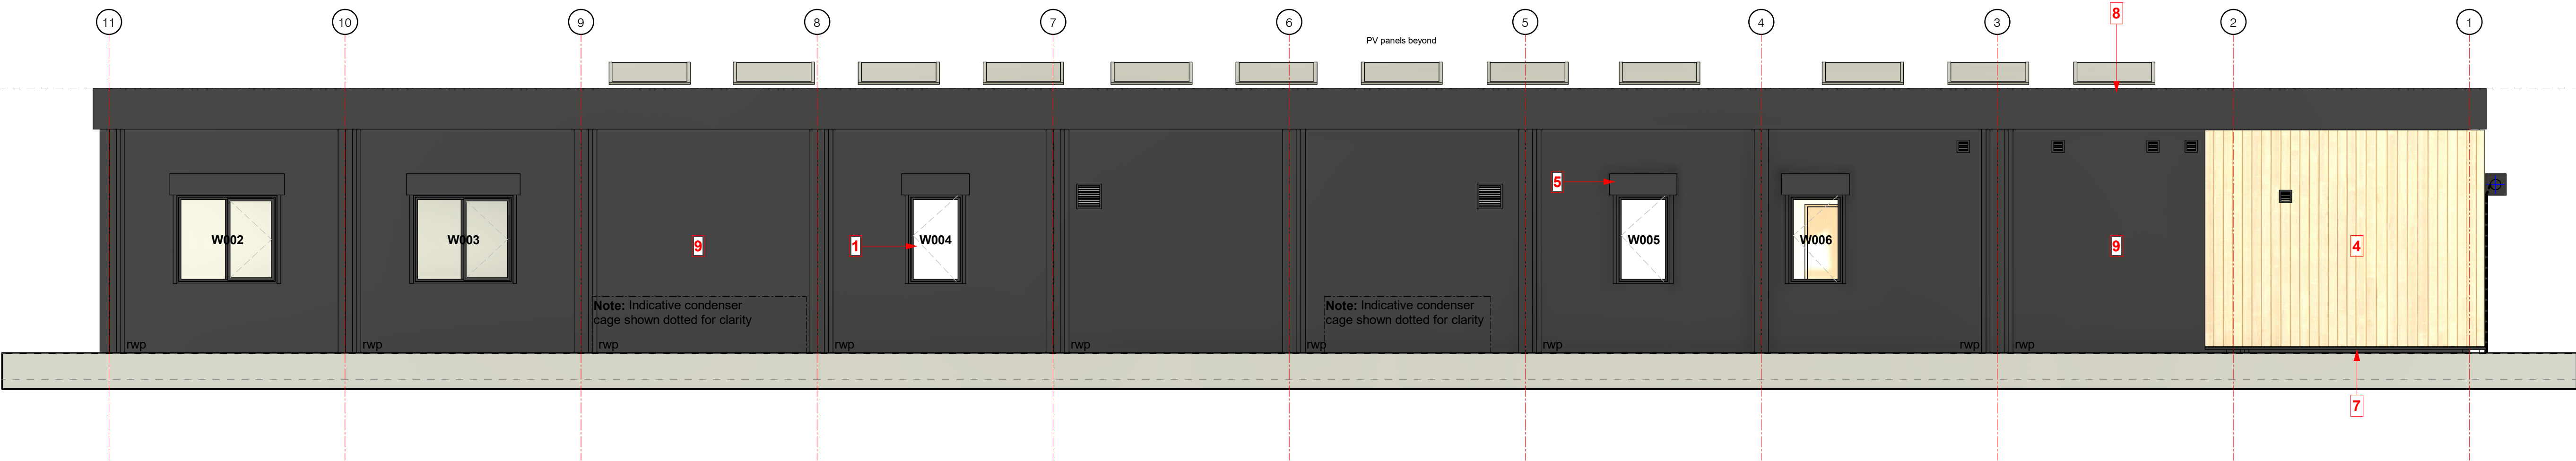

Elevation C
1 : 50

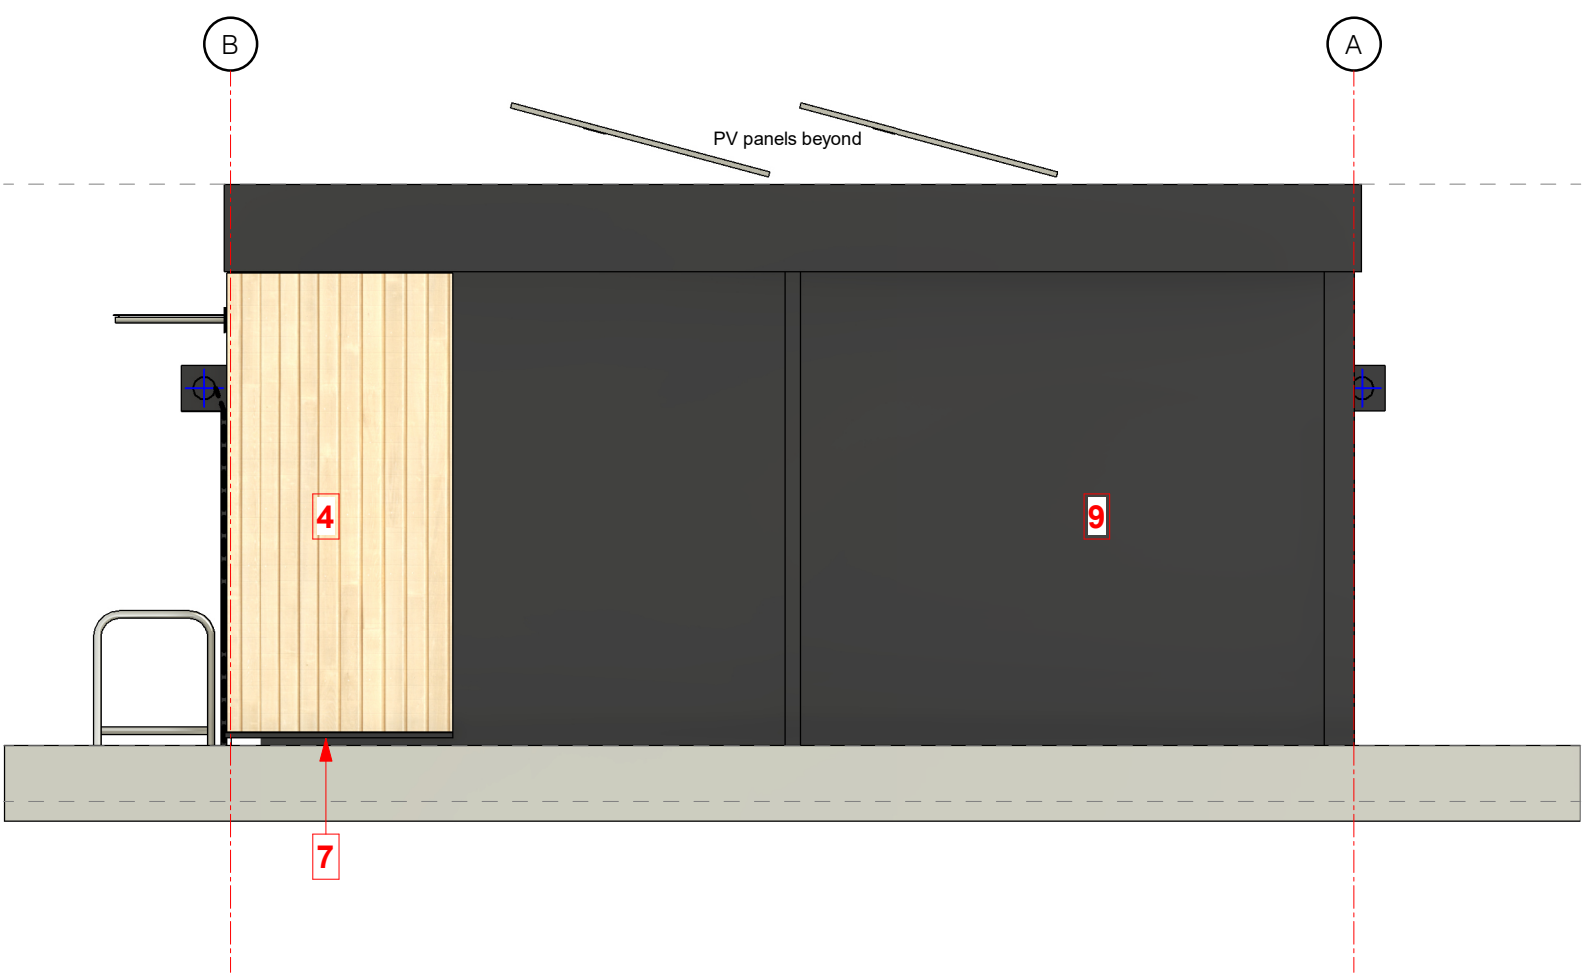

Elevation B
1 : 50

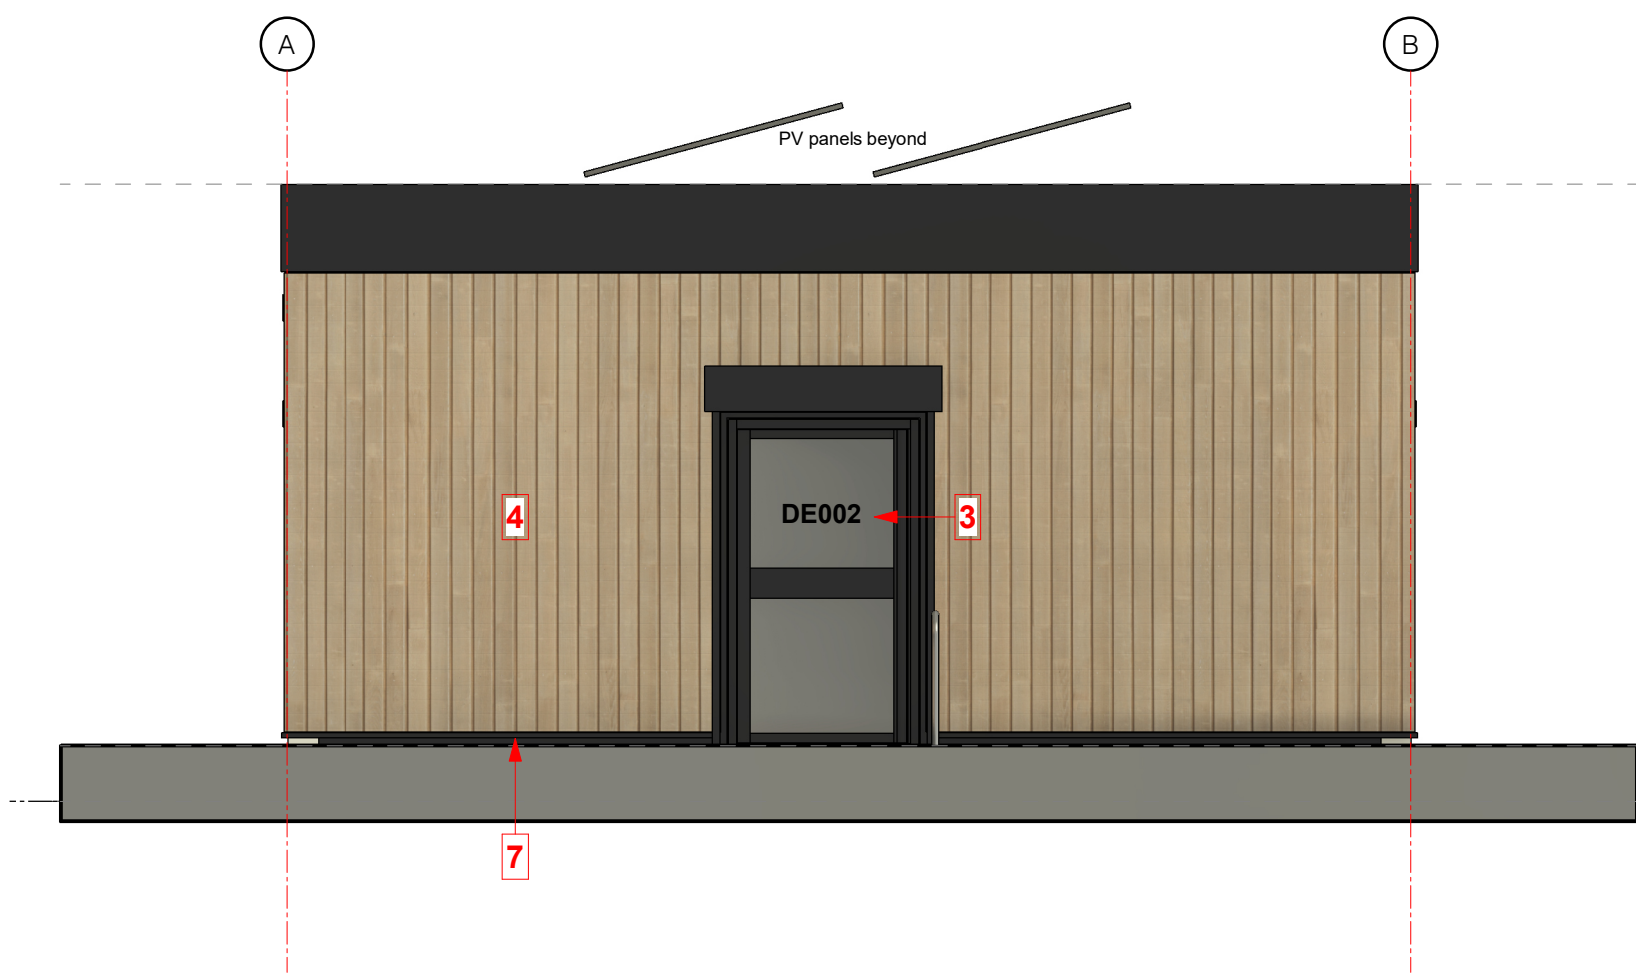

Elevation D
1 : 50

Materials Key:

- Window** - Polyester powder coated aluminium double glazed (Colour: Jet Black RAL 9005)
- Door** - Insulated solid faced (Colour: Jet Black RAL 9005)
- Door** - Polyester powder coated aluminium double glazed (Colour: Jet Black RAL 9005)
- Cladding** - James Hardie Building Products 'Hardie Plank' cedar texture fibre cement cladding board, vertically laid 'open joint' style or similar equal and approved (Colour: Khaki Brown)
- Security Roller Shutters** - Polyester powder coated external 'manually operated' roller shutters (Colour: Jet Black RAL 9005)
- Polycarbonate Canopy**
- Metal trims** - Polyester powder coated aluminium (Colour: Jet Black RAL 9005)
- Module Fascia** - 575mm flat fascia (Colour: Black)
- Module Wall Panel** - (Colour: Black)

Elevation Materials Key
1 : 50



Status:	Purpose Of Issue:		
S0	Preliminary		
Client:			
Turner & Townsend			
Project:	YIF 23 NACRO Wythenshaw		
Title:	G.A Elevations		
Scale @ A1:	Date:	Drawn By:	Checked By:
1 : 50	20/06/25	MC	SPM
Opportunity Number:	Project Number:		
OPP1374278	17042		
Document Number:	Rev:		
PTK - A1 - 00 - D - A - 2001	P05		