


STANDARD SPECIFICATION

EXISTING

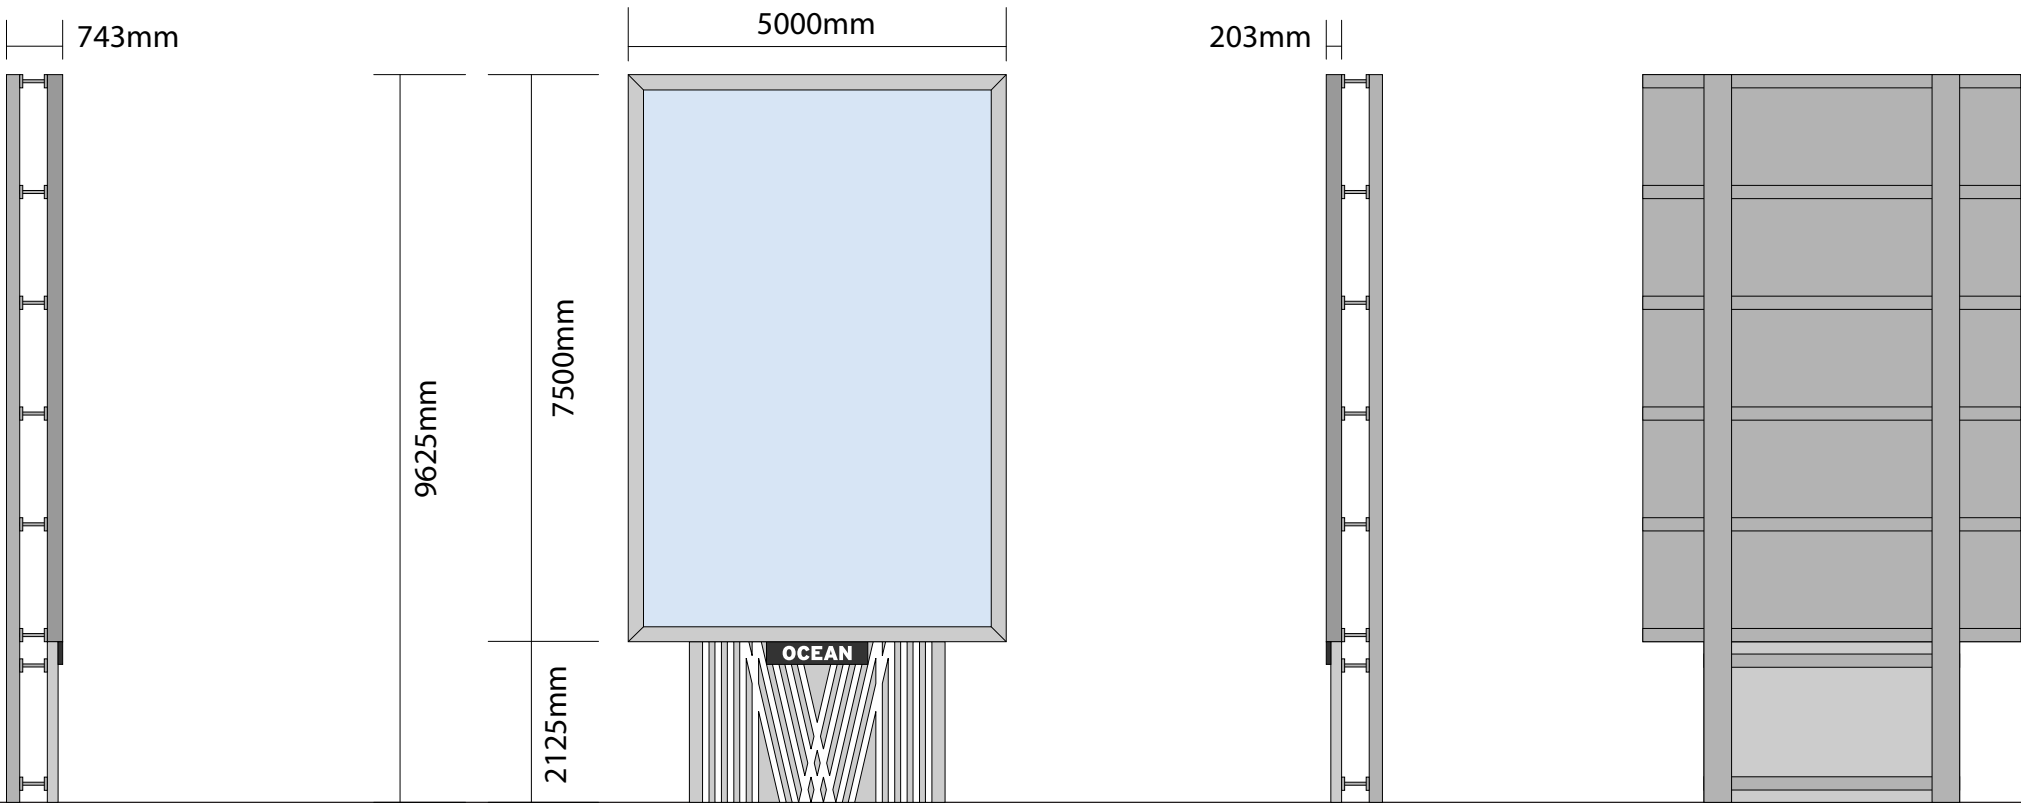


SIDE ELEVATION 1

FRONT ELEVATION

SIDE ELEVATION 2

REAR ELEVATION

PROPOSED

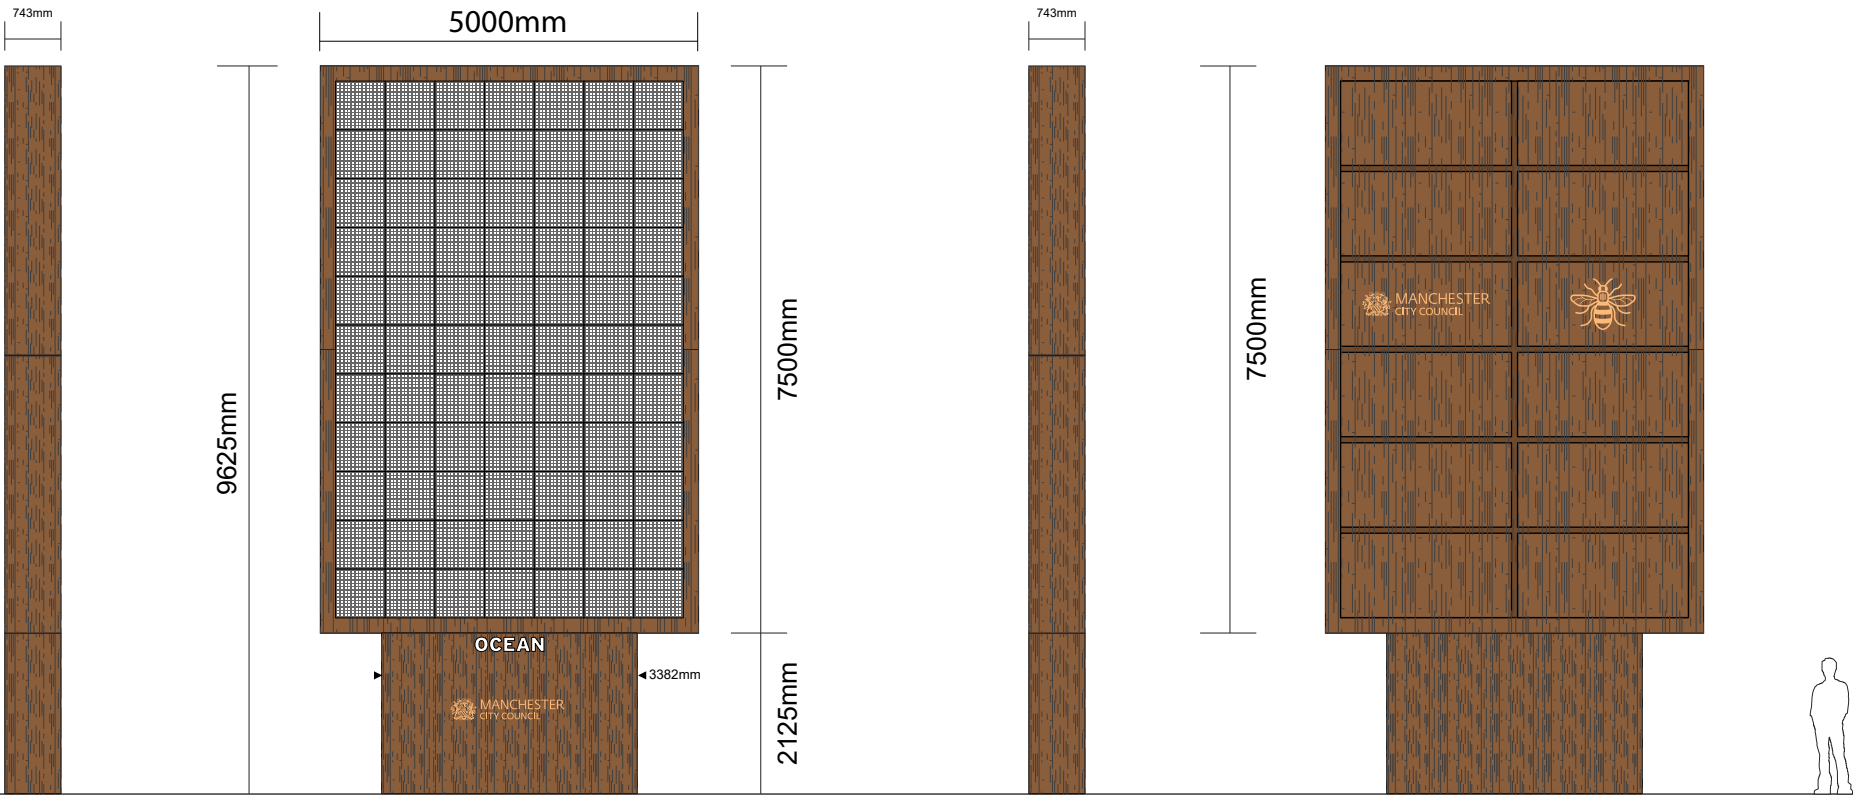

SIDE ELEVATION 1

FRONT ELEVATION

SIDE ELEVATION 2

REAR ELEVATION

TOP PLAN



BASE PLAN



MATERIAL KEY

- LED Screen
- Fabricated Cladding to screen:
Interpon D2525 Matt, Y224Gl. Earthy Bronze Matt
- Base:
Interpon D1036 - RAL 9007 - Metallic Matt SW207G



Site:
Ashton Old Road Junction Midland
Street, Manchester M12 6LP

Proposal:
Conversion of existing advertising
display to new Digital Concept Design

Dwg:
Standard
Specification

Date:
06/03/2026

Dwg. No:
PY4826-2-005

Rev:
C

