


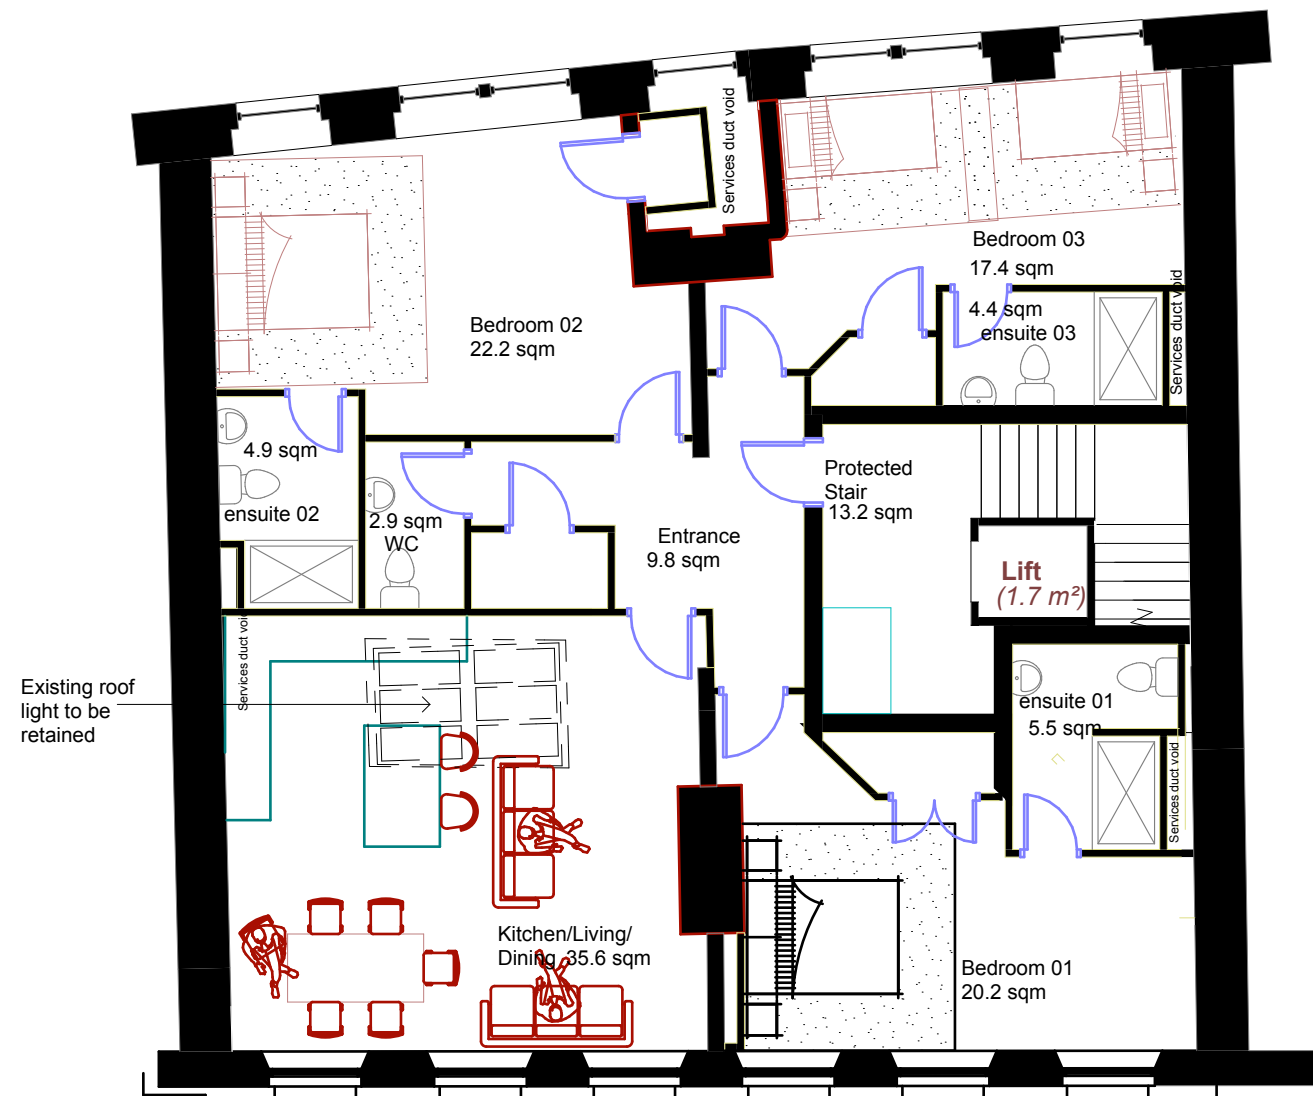

Proposed Fourth Floor Plan
185 sqm

0 1m 2m 5m
A3 size paper for 1:50

Scale 1:100

44-50 Portland street M1 4GS
Drawing No. 16